
This drawing is Copyright and the property of Lancaster Maloney Martin Limited and must not be reproduced in whole or in part without their written permission.
Copyright is reserved. © This drawing must not be scaled. The Contractor is to report all dimensional discrepancies & errors to the Contract Administrator prior to commencing construction. It is essential that this drawing is read in conjunction with the specification and all works identified included for.

NOTES



PROPOSED GROUND FLOOR LAYOUT PLAN - MAIN BLOCK
SCALE 1:100@A1

0m 2m 4m 6m 8m 10m

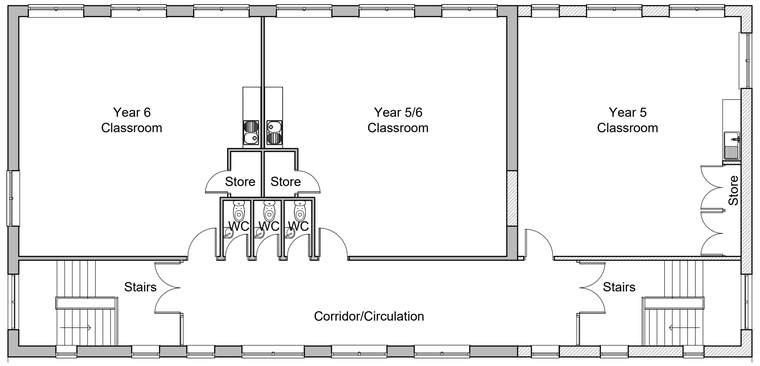


PROPOSED FIRST FLOOR LAYOUT PLAN - KS2 BLOCK
SCALE 1:100@A1

0m 2m 4m 6m 8m 10m

P07 D

P07 C

B P07

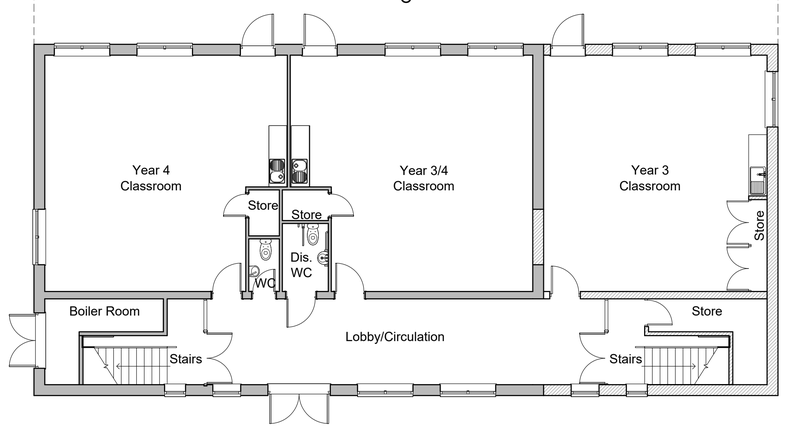

A P07

PROPOSED GROUND FLOOR LAYOUT PLAN - KS2 BLOCK
SCALE 1:100@A1

0m 2m 4m 6m 8m 10m

Rev	Date	Comments	By

STATUS
PLANNING ISSUE

Client
The Board of Governors Sacred Heart RC Primary School, Gorton

Project Title
Extension of KS2 Block

Drawing Title
Proposed School Layout Plans (Main & KS2 Blocks)

Scale	Drawn by	Date
1:100@A1	MAB	December 2023
Job no. 2301/67	Drawing no. P06	Revision no. N/A

Lancaster Maloney Martin
Registered Office:
Equitas House Unit 6 Station View Rhino Court Stockport SK7 5ER
Tel: 0161 477 3500
E-mail: administration@lmm-ltd.co.uk | Website: www.lmm-ltd.co.uk
Registered in England No 4846621