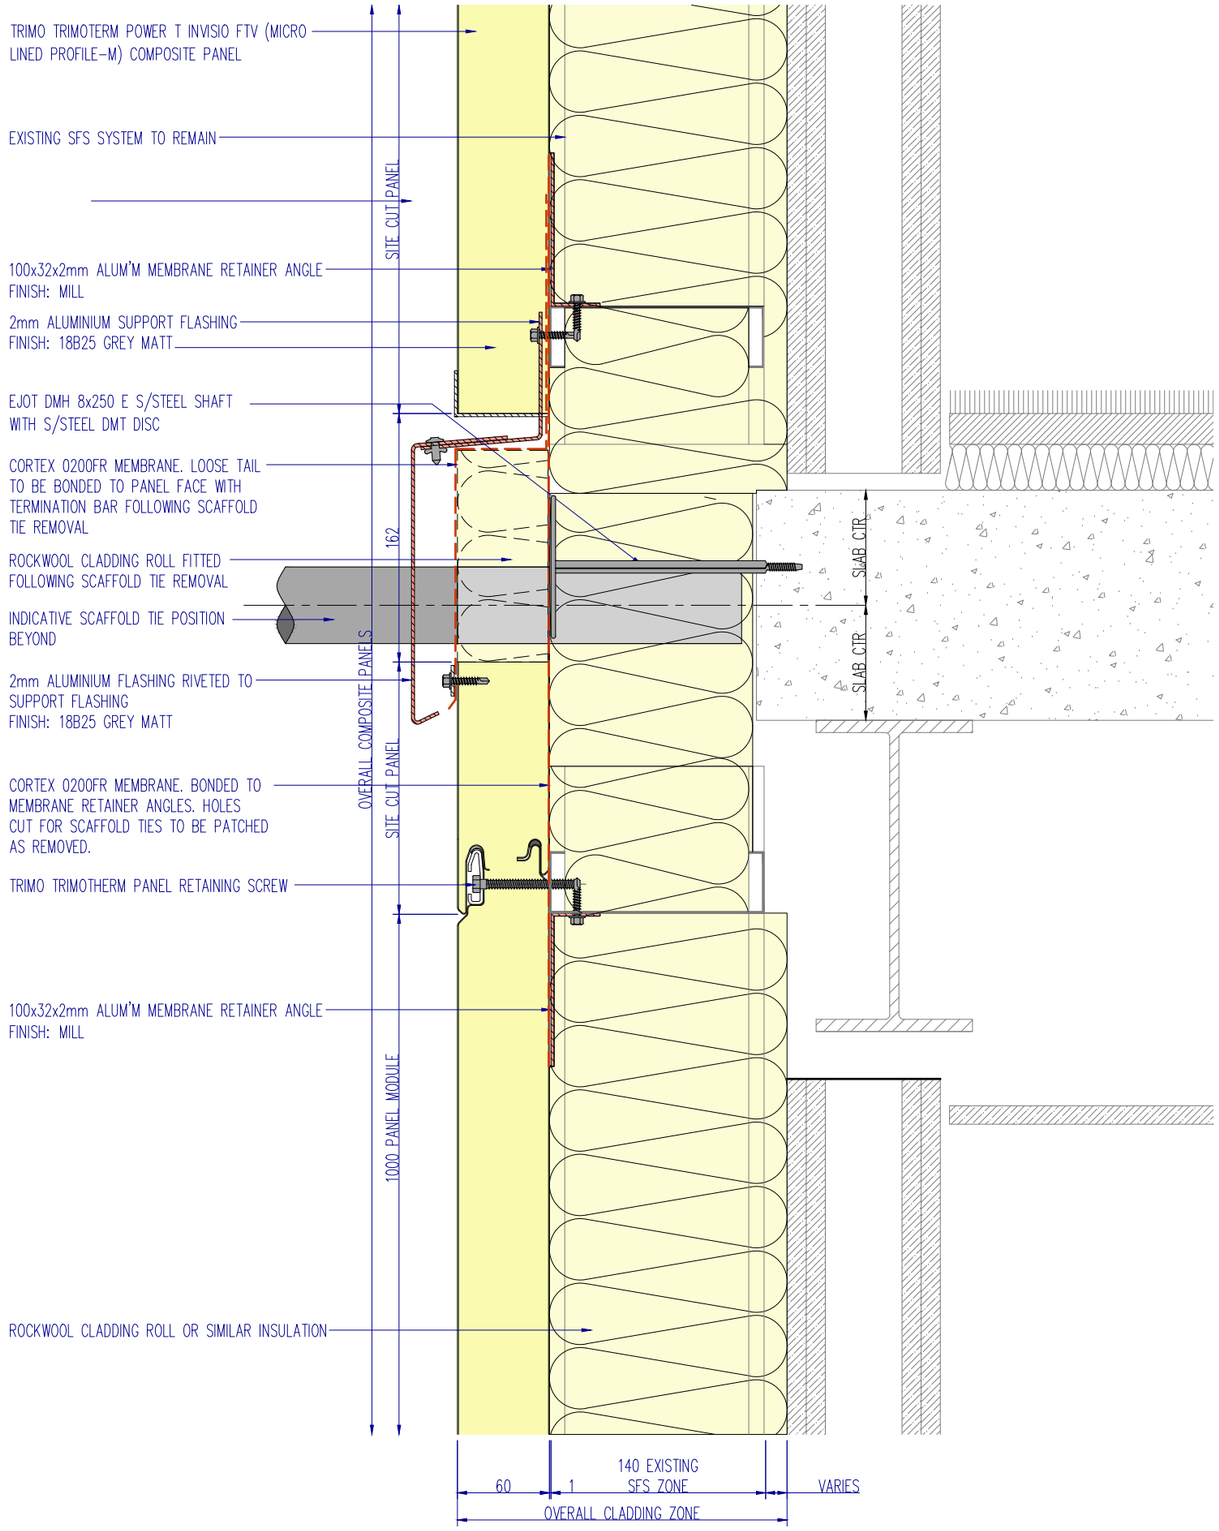

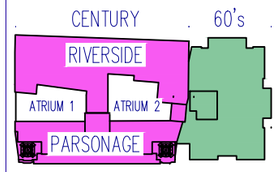

EXTERNAL BUILDING BLOCK PLAN

FILL UK Ltd
UNIT 5
MEADOWBROOK INDUSTRIAL ESTATE
MAXWELL WAY,
CRAWLEY, RH10 9SA
TEL: 020 3859 0705
Email: office@fill-uk.com

NOTES:
FIXINGS ARE INDICATIVE ONLY. TO BE SPECIFIED ON WORKING DRAWINGS

REVISION:	DESCRIPTION:	DATE:	DRAWN:
P02	COMPOSITE PANEL NOTED AS REINSTATED	30/05/23	THALL
P03	MEMBRANE AND INSULATION AT TIE POSITION AMENDED	02/08/23	THALL
C01	INSULATION FIXING ADDED AND ISSUED FOR CONSTRUCTION	07/09/23	THALL
C02	INSULATION FIXING ALTERED	02/10/23	THALL

PROJECT NAME: CENTURY BUILDINGS, MANCHESTER
PROJECT NUMBER: 20-M254
CLIENT: CREST NICHOLSON
DRAWING TITLE: SYSTEM DRAWINGS COMPOSITE PANELS TYPE 2
DRAWING SCALE: 1:4
DRAWING SHEET: A3
DRAWN BY: T HALL
DRAWN DATE: 24/04/2023
DRAWING NUMBER: M254- FILL-60-ZZ-DR-W-2003
PROJECT | ORIGINATOR | VOLUME | LEVEL | TYPE | ROLE | NUMBER
REVISION: C02