


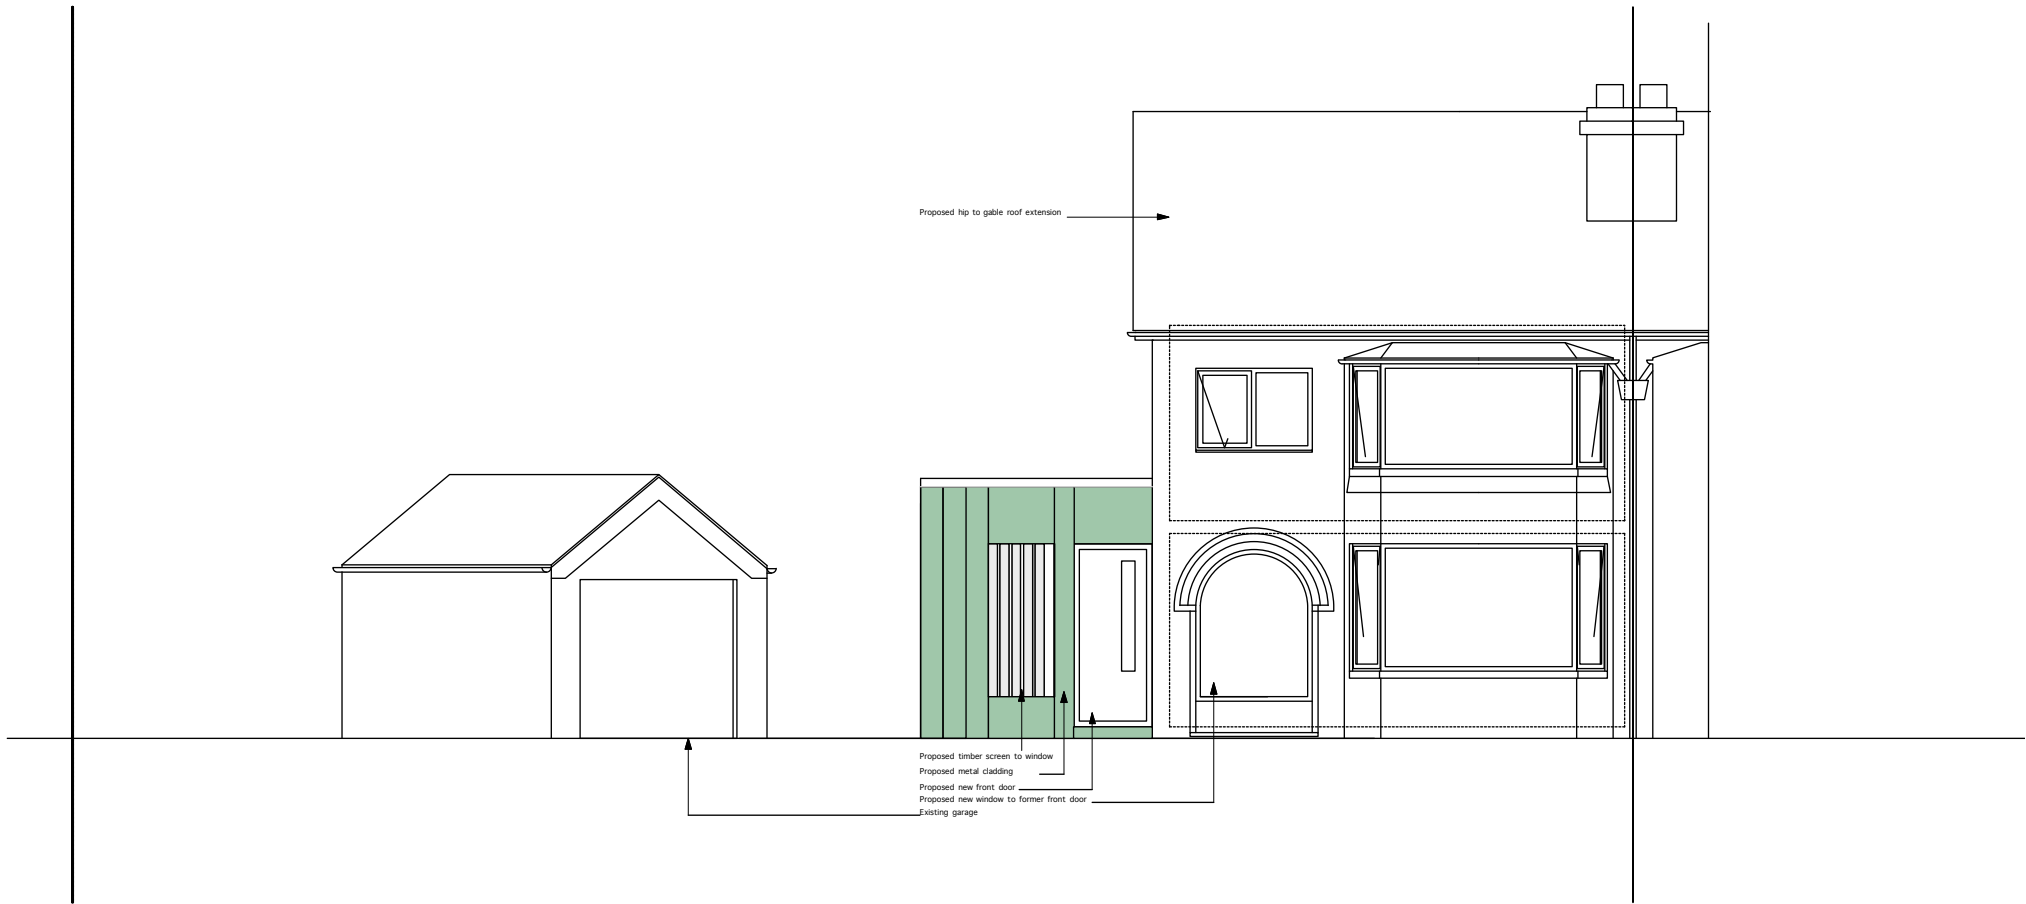

TITLE		
PROPOSED FRONT ELEVATION		
DWG.NO.		
2289 - PL - P - 200		
SCALE	1:100 @ A3	
ISSUE	PLANNING	
DATE	01-09-2023	
REVISION	JOB NO.	
00	2289	
NOTES		
Rev	Date	Description
00	08.09.23	Issue DRAFT to Client
01	15.01.24	Householder Planning Application

0 1m 2m 3m 4m 5m