GROUND FLOOR ENTRANCE LOBBY DOOR D-G-C03

RETAIN EXISTING GLAZED STONE SURROUND

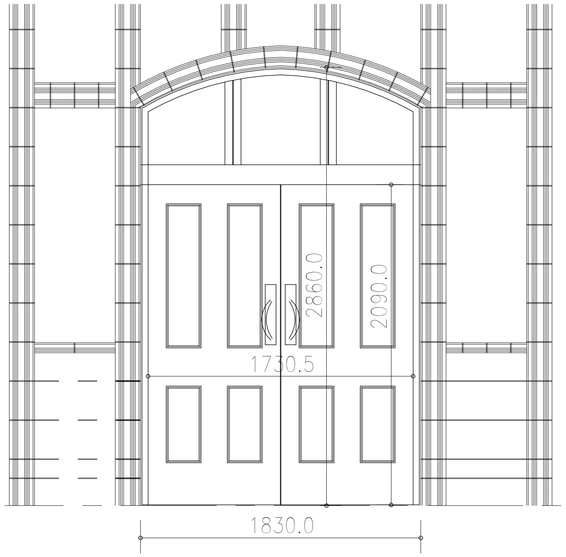


EXISTING ELEVATION 1:20

GROUND FLOOR ENTRANCE LOBBY DOOR D-G-C03

RETAIN EXISTING GLAZED STONE SURROUND

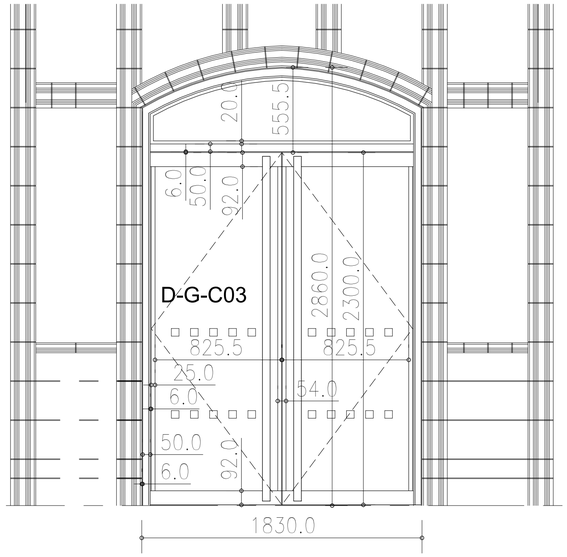


PROPOSED ELEVATION 1:20

PROPOSED PLAN 1:20

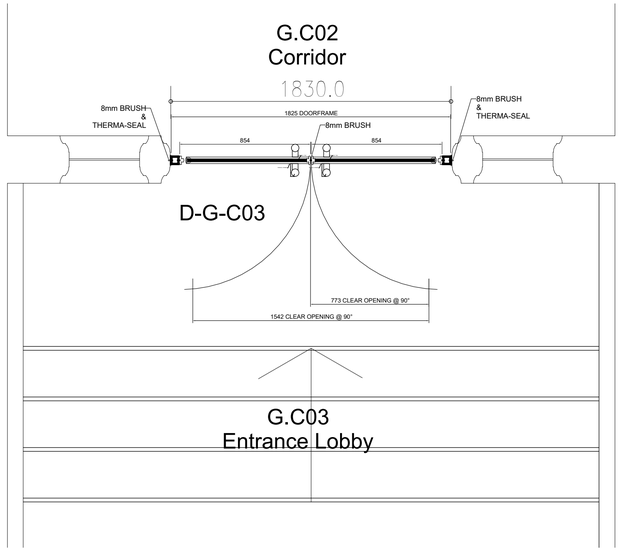


D-G-C03

Radii Planet Group - FireTec Ei30 Glazed Double Door & Glazed Fanlight over

FIRE RATING - 30/30 minutes fire door with cold smoke seals

ACOUSTIC RATING - None required

OVERHEAD DOOR CLOSER - Yes, both door leaves

ACCESS CONTROL - Not required

AUTOMATION - Not required

FIRE ALARM LINK - Not required

1 South Entrance Lobby Door_Ground Floor

1 : 20

**Notes:**
- This drawing is copyright.
- Do not scale dimensions from this drawing.
- This drawing is to be read in conjunction with all other relevant drawings. All discrepancies on this drawing are to be reported to the architect.
- Do not modify any element of this drawing.
- Use drawing only for purpose(s) issued.
- This drawing may contain colour.

North Point

Scale Bar

0 0.2m 0.6m 1.0m

Scale: 1:20

Key Plan

The following external model files are included within this drawing.

| Rev | Date | Revision Notes | Drawn | Reviewed |
|---|---|---|---|---|
| P3 | 2023/12/01 | Listed Building Consent Submission. | AB | RM |
| P2 | 2023/11/17 | Stage 4 Issue for Costing | AB | RM |
| P1 | 2023/10/06 | Stage 4 Issue for Costing | AB | RM |

Logos

MANCHESTER 1824 The University of Manchester

ARCADIS

Project: Rutherford Building

Drawing Title: South Lobby Entrance Door - Level GF_D-G-C03

| Job Number | Date | Security Classification | Drawn By |
|---|---|---|---|
| 141532 | | | Author |
| **Scale@A1** | **Purpose** | | **Reviewed By** |
| 1 : 20 | LISTED BUILDING CONSENT | | Checker |

| Drawing Number | Revision | Suitability |
|---|---|---|
| 3227-RBUM-ARC-XX-GF-DT-A-3227 | P3 | |