




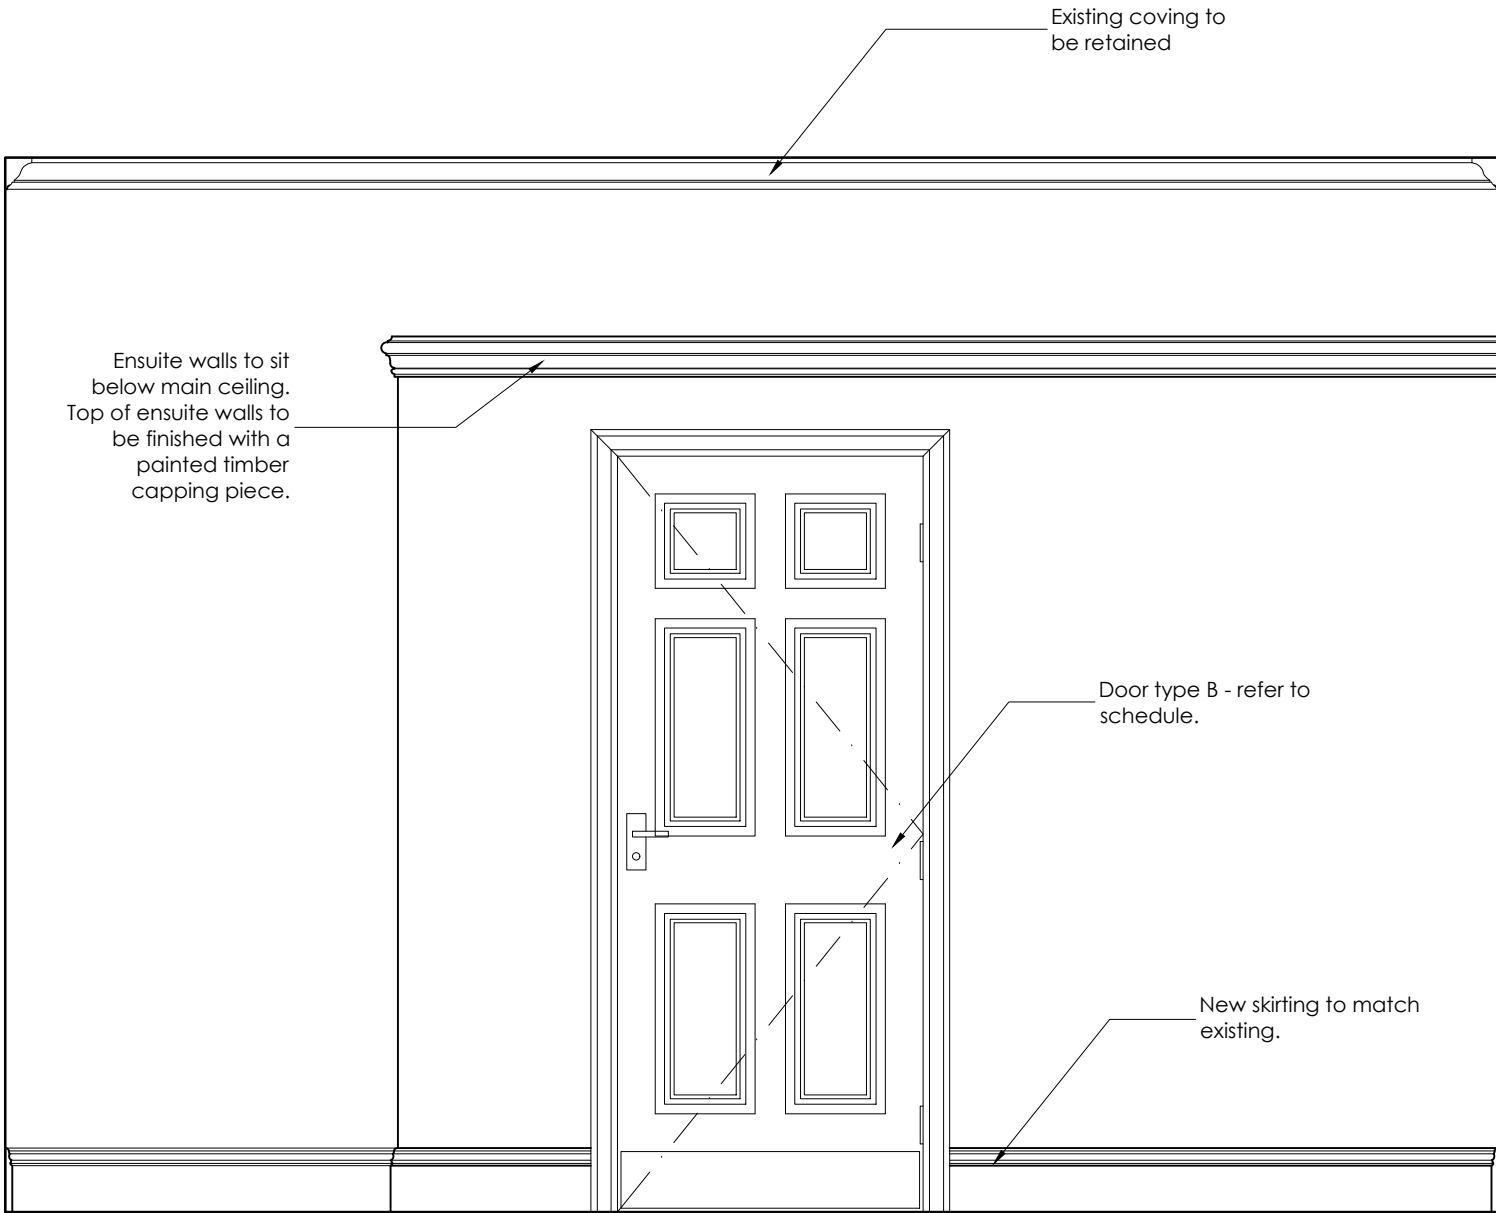

TENANT'S BEDROOM
(SECTION E1) 1:20

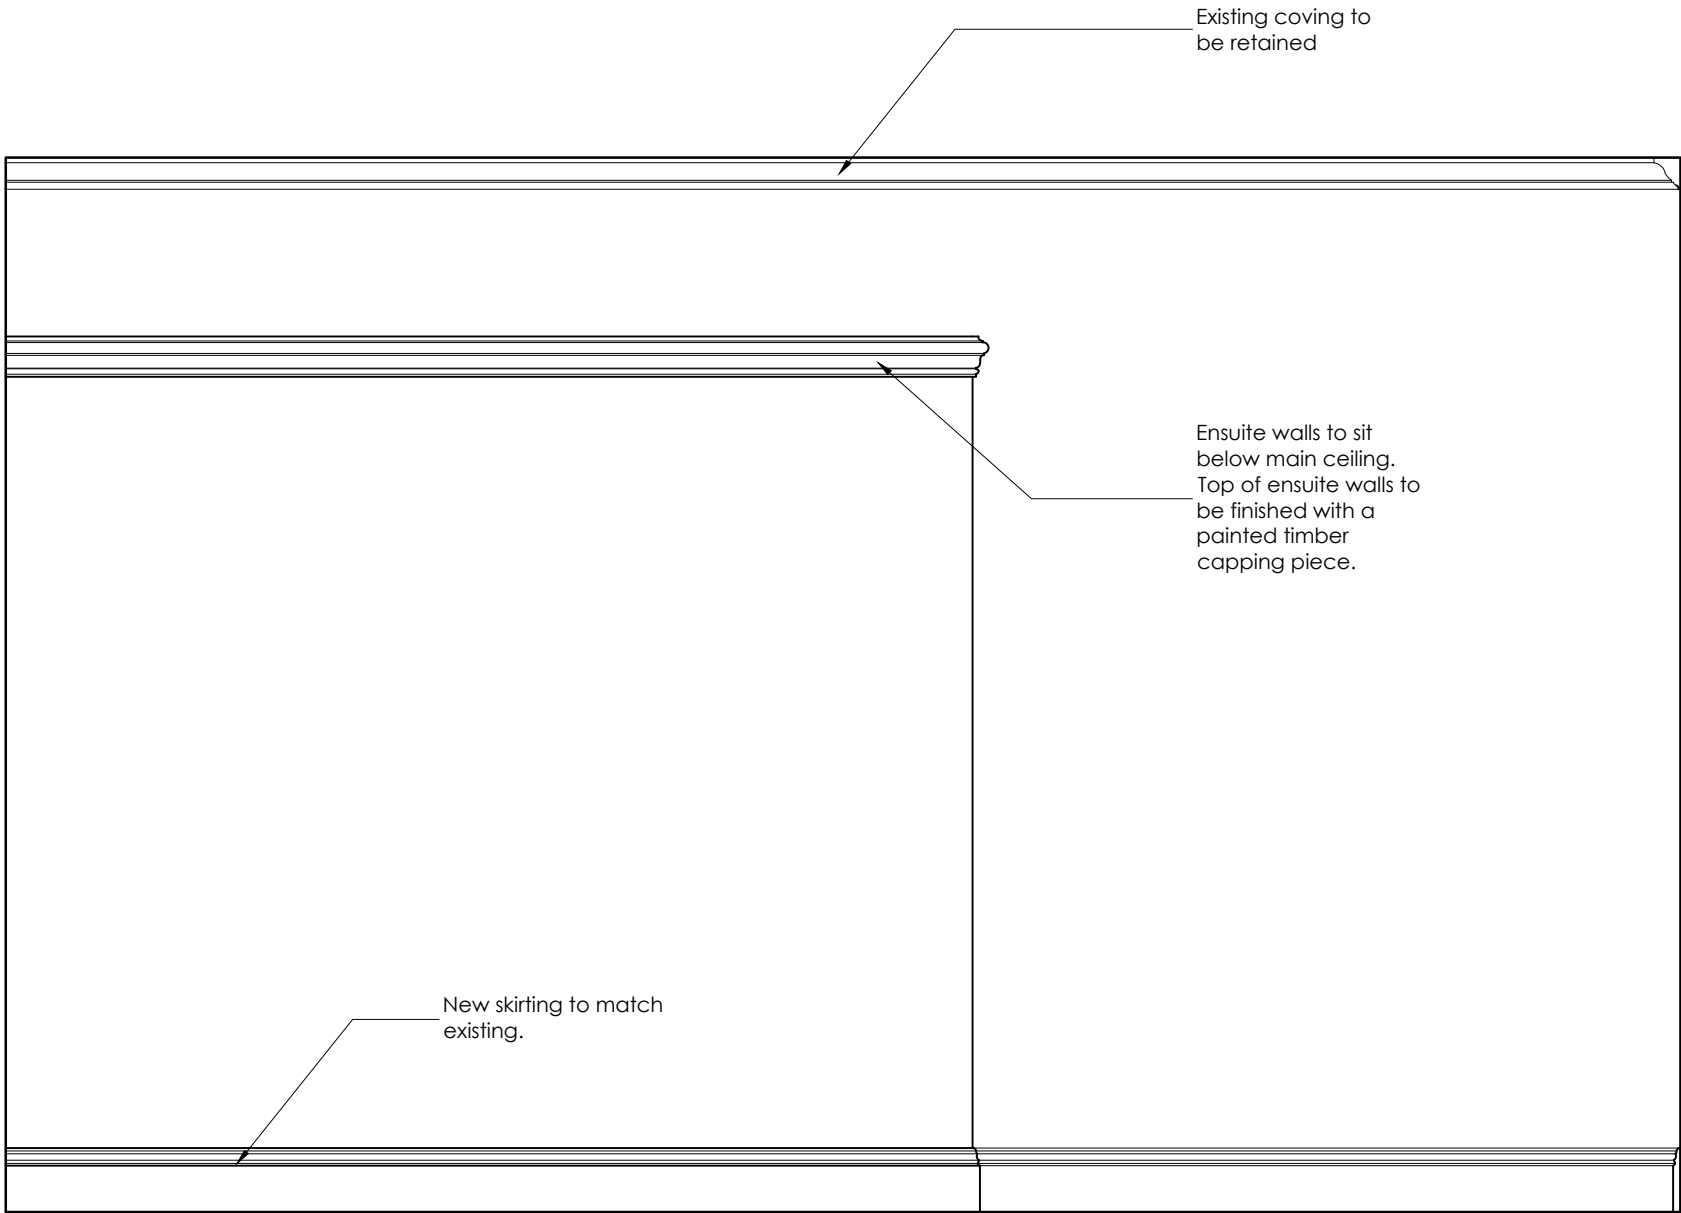

BEDROOM SIX
(SECTION E2) 1:20

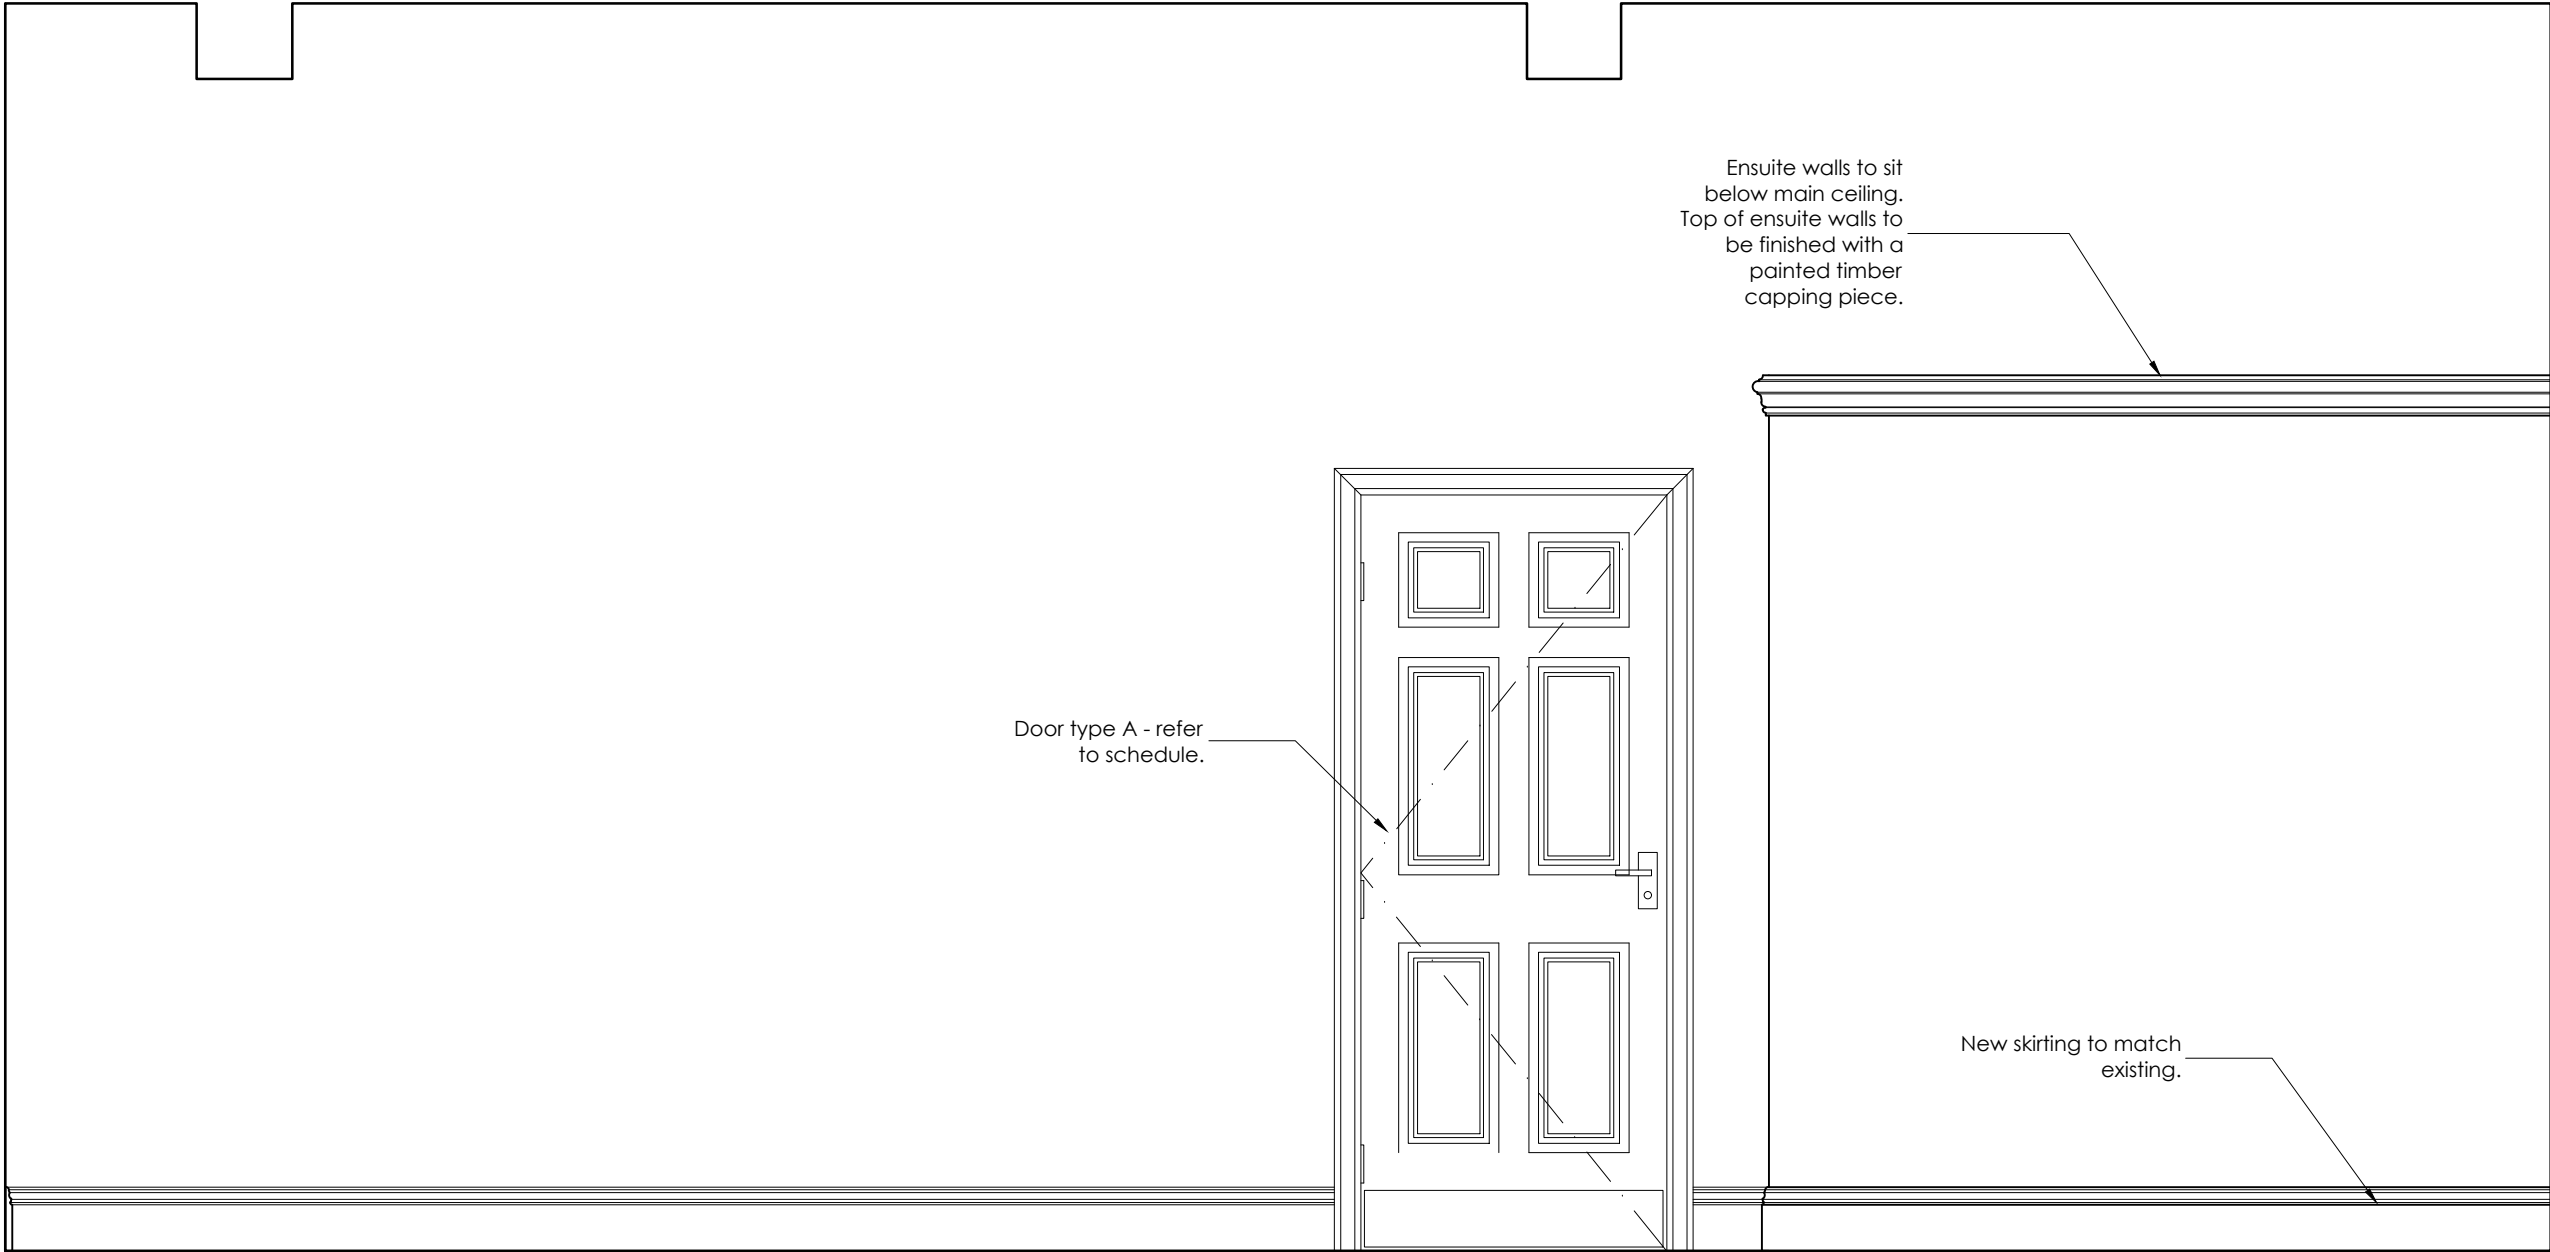

BEDROOM SIX
(SECTION E2) 1:20

