




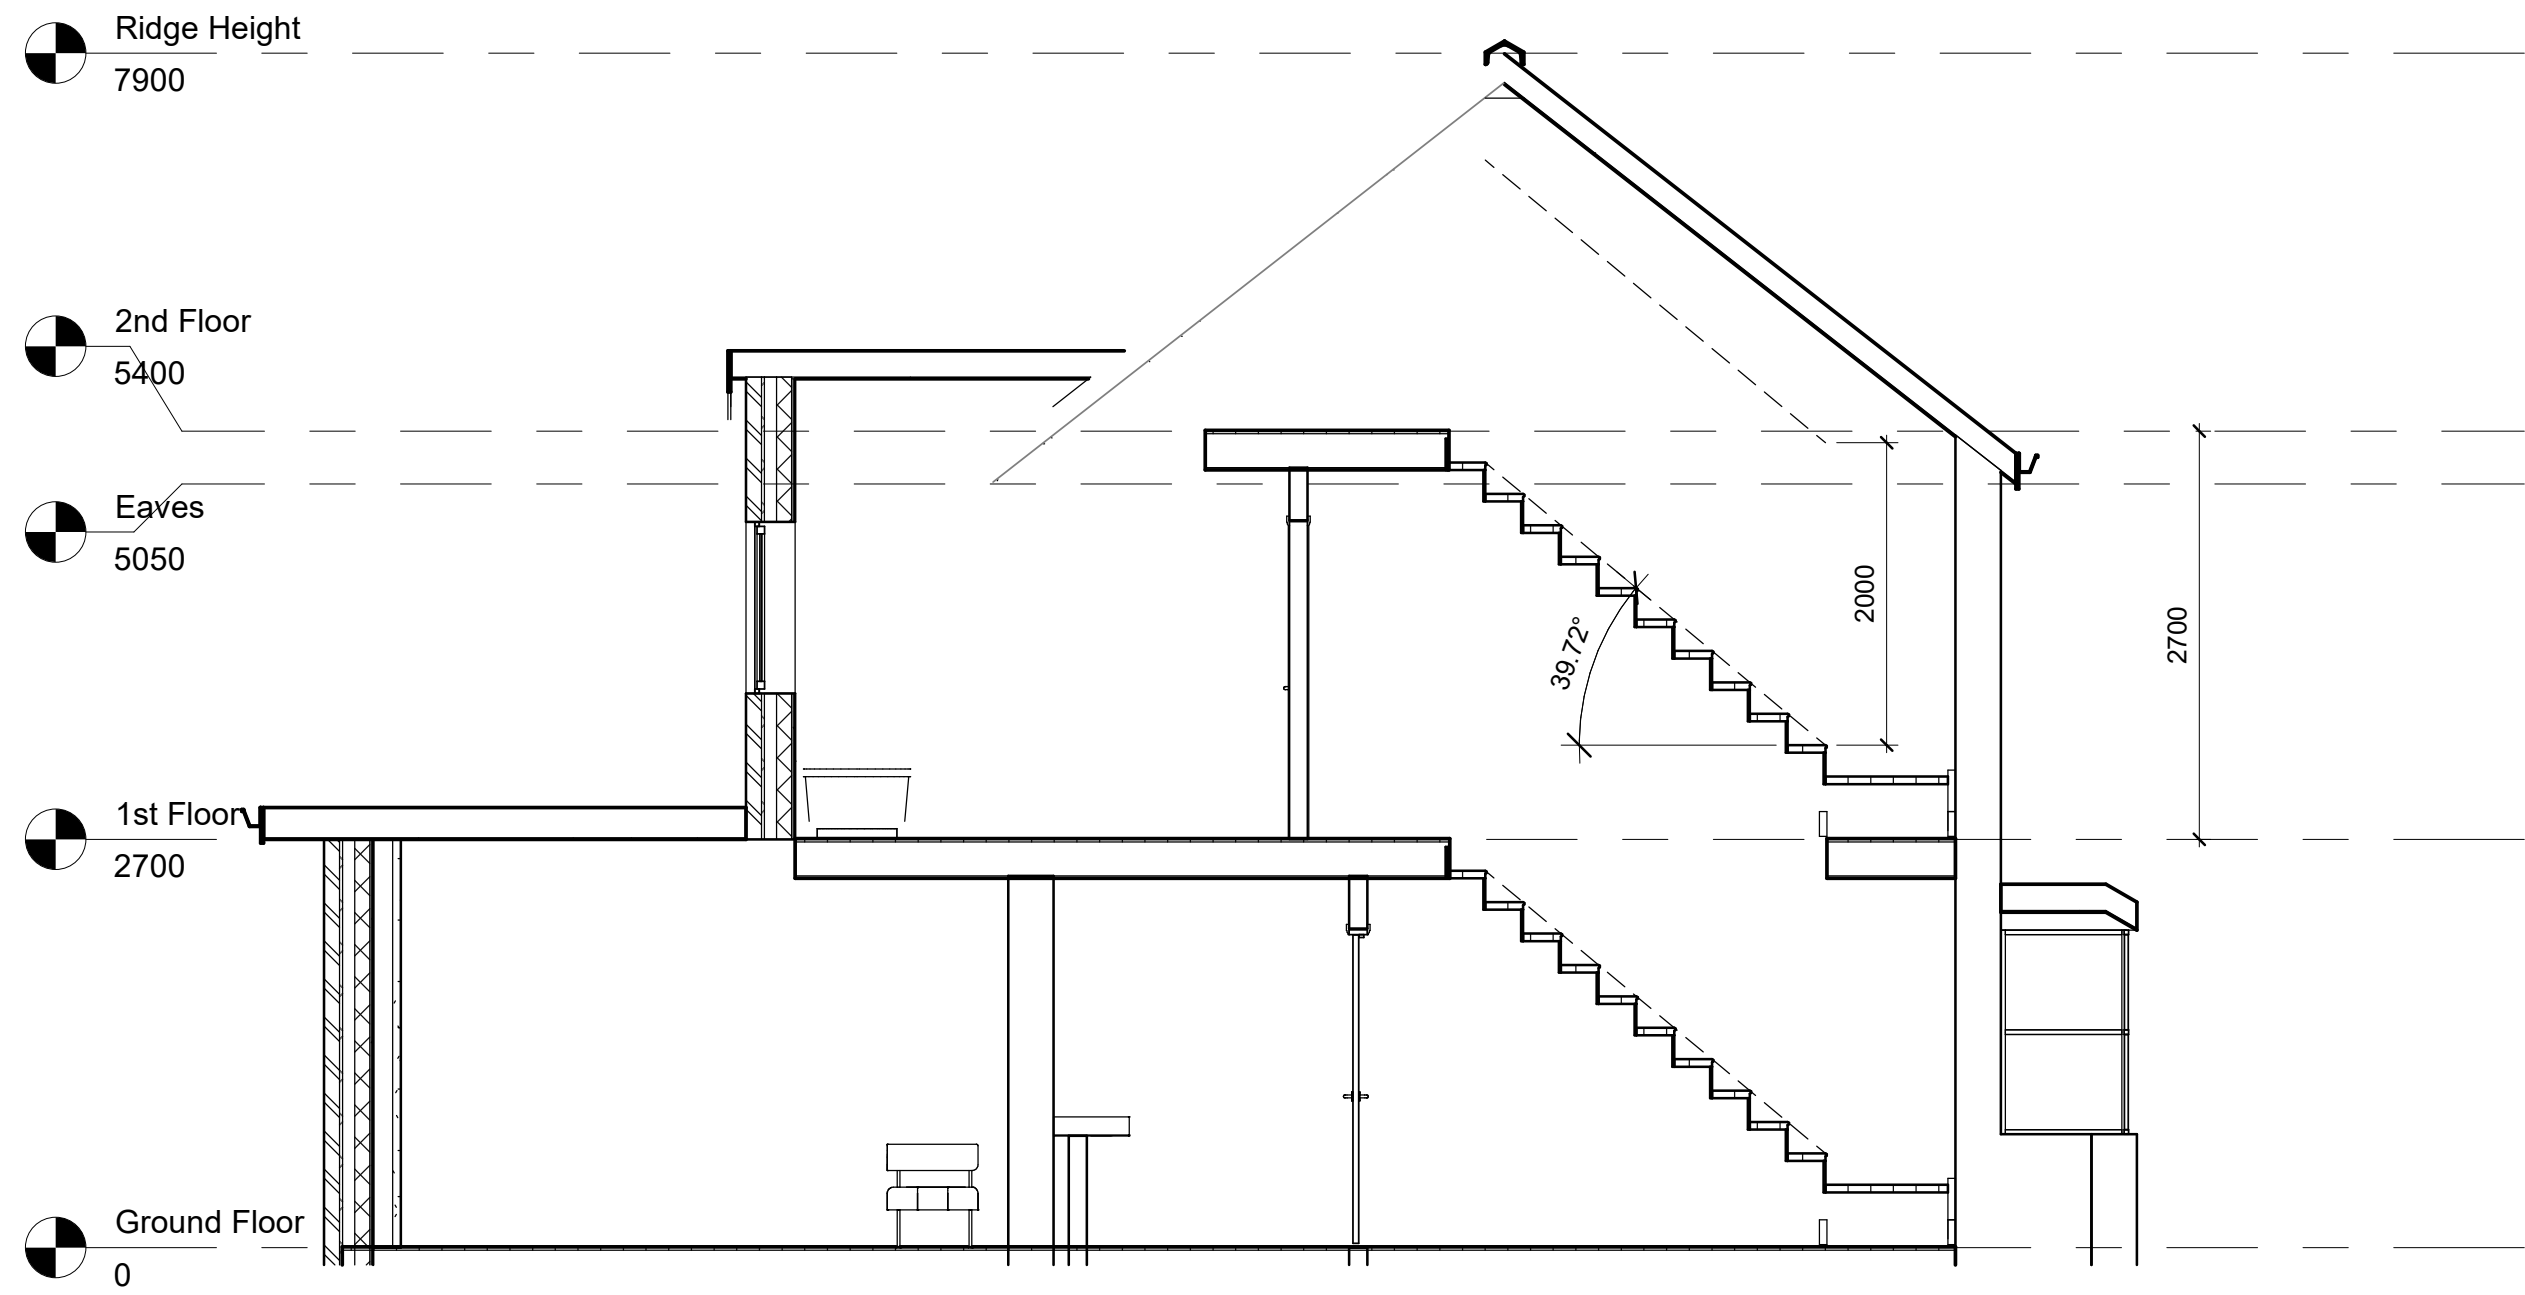


5 Section 1
1 : 50

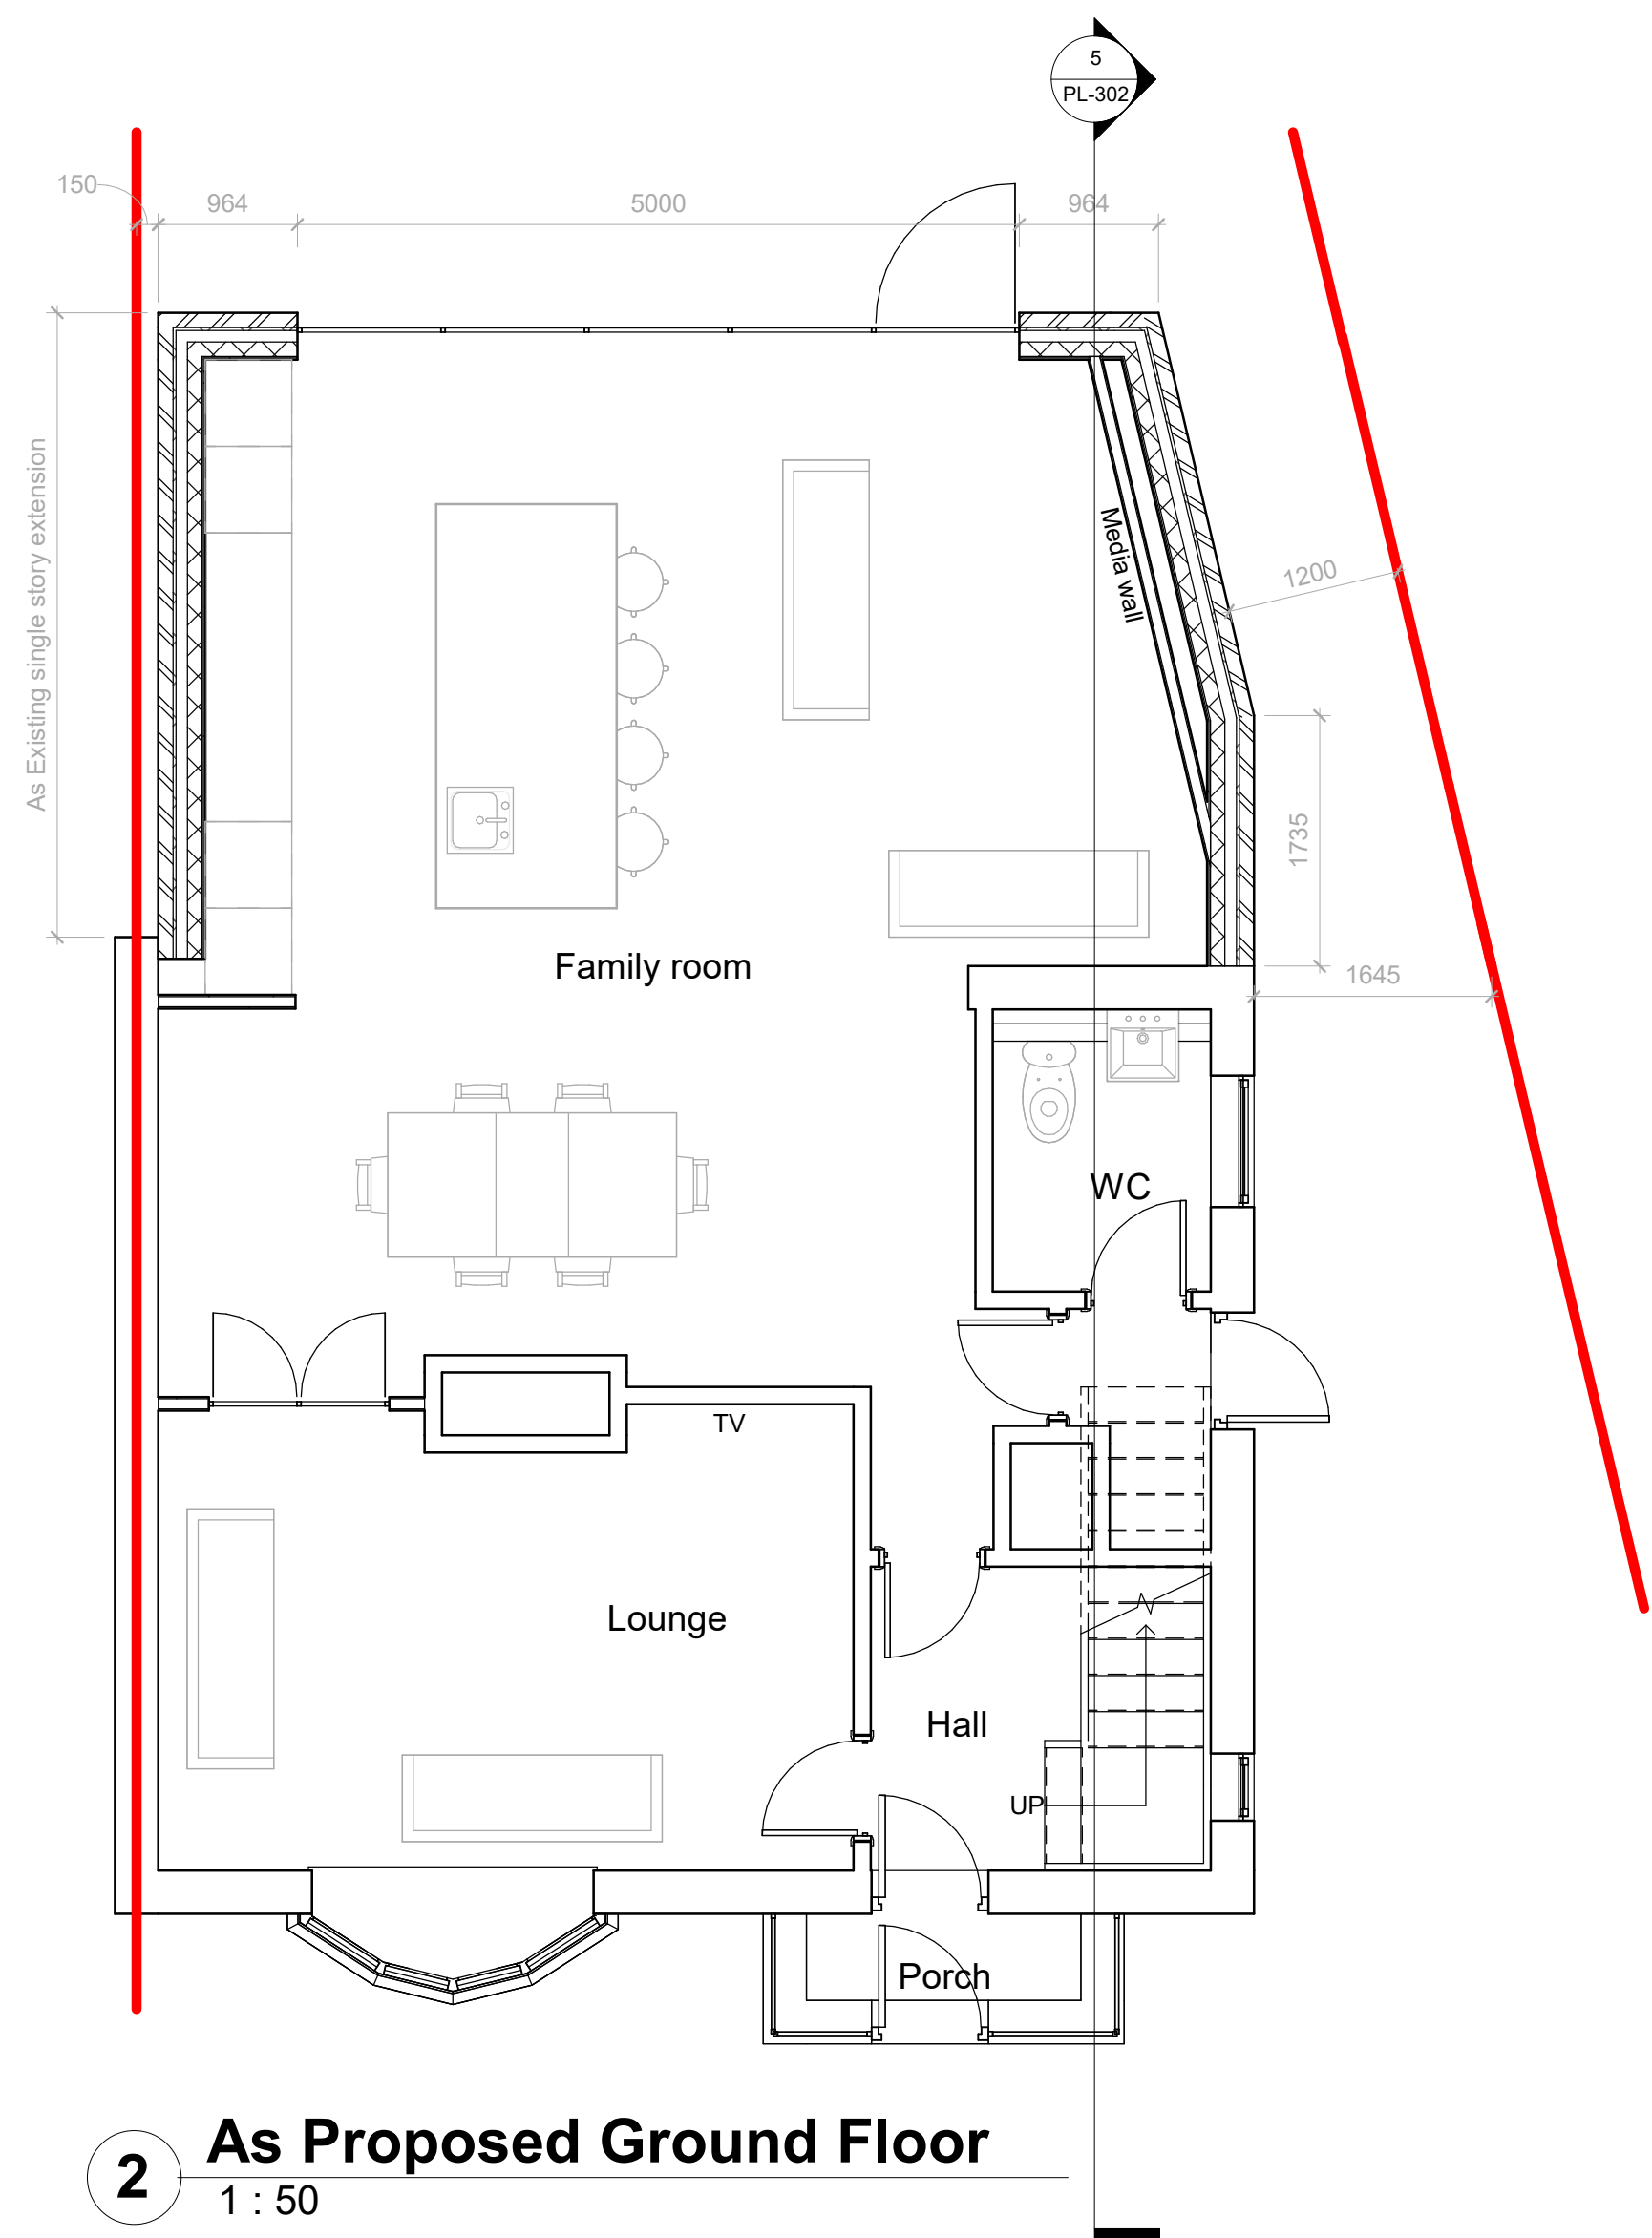



2 As Proposed Ground Floor
1 : 50

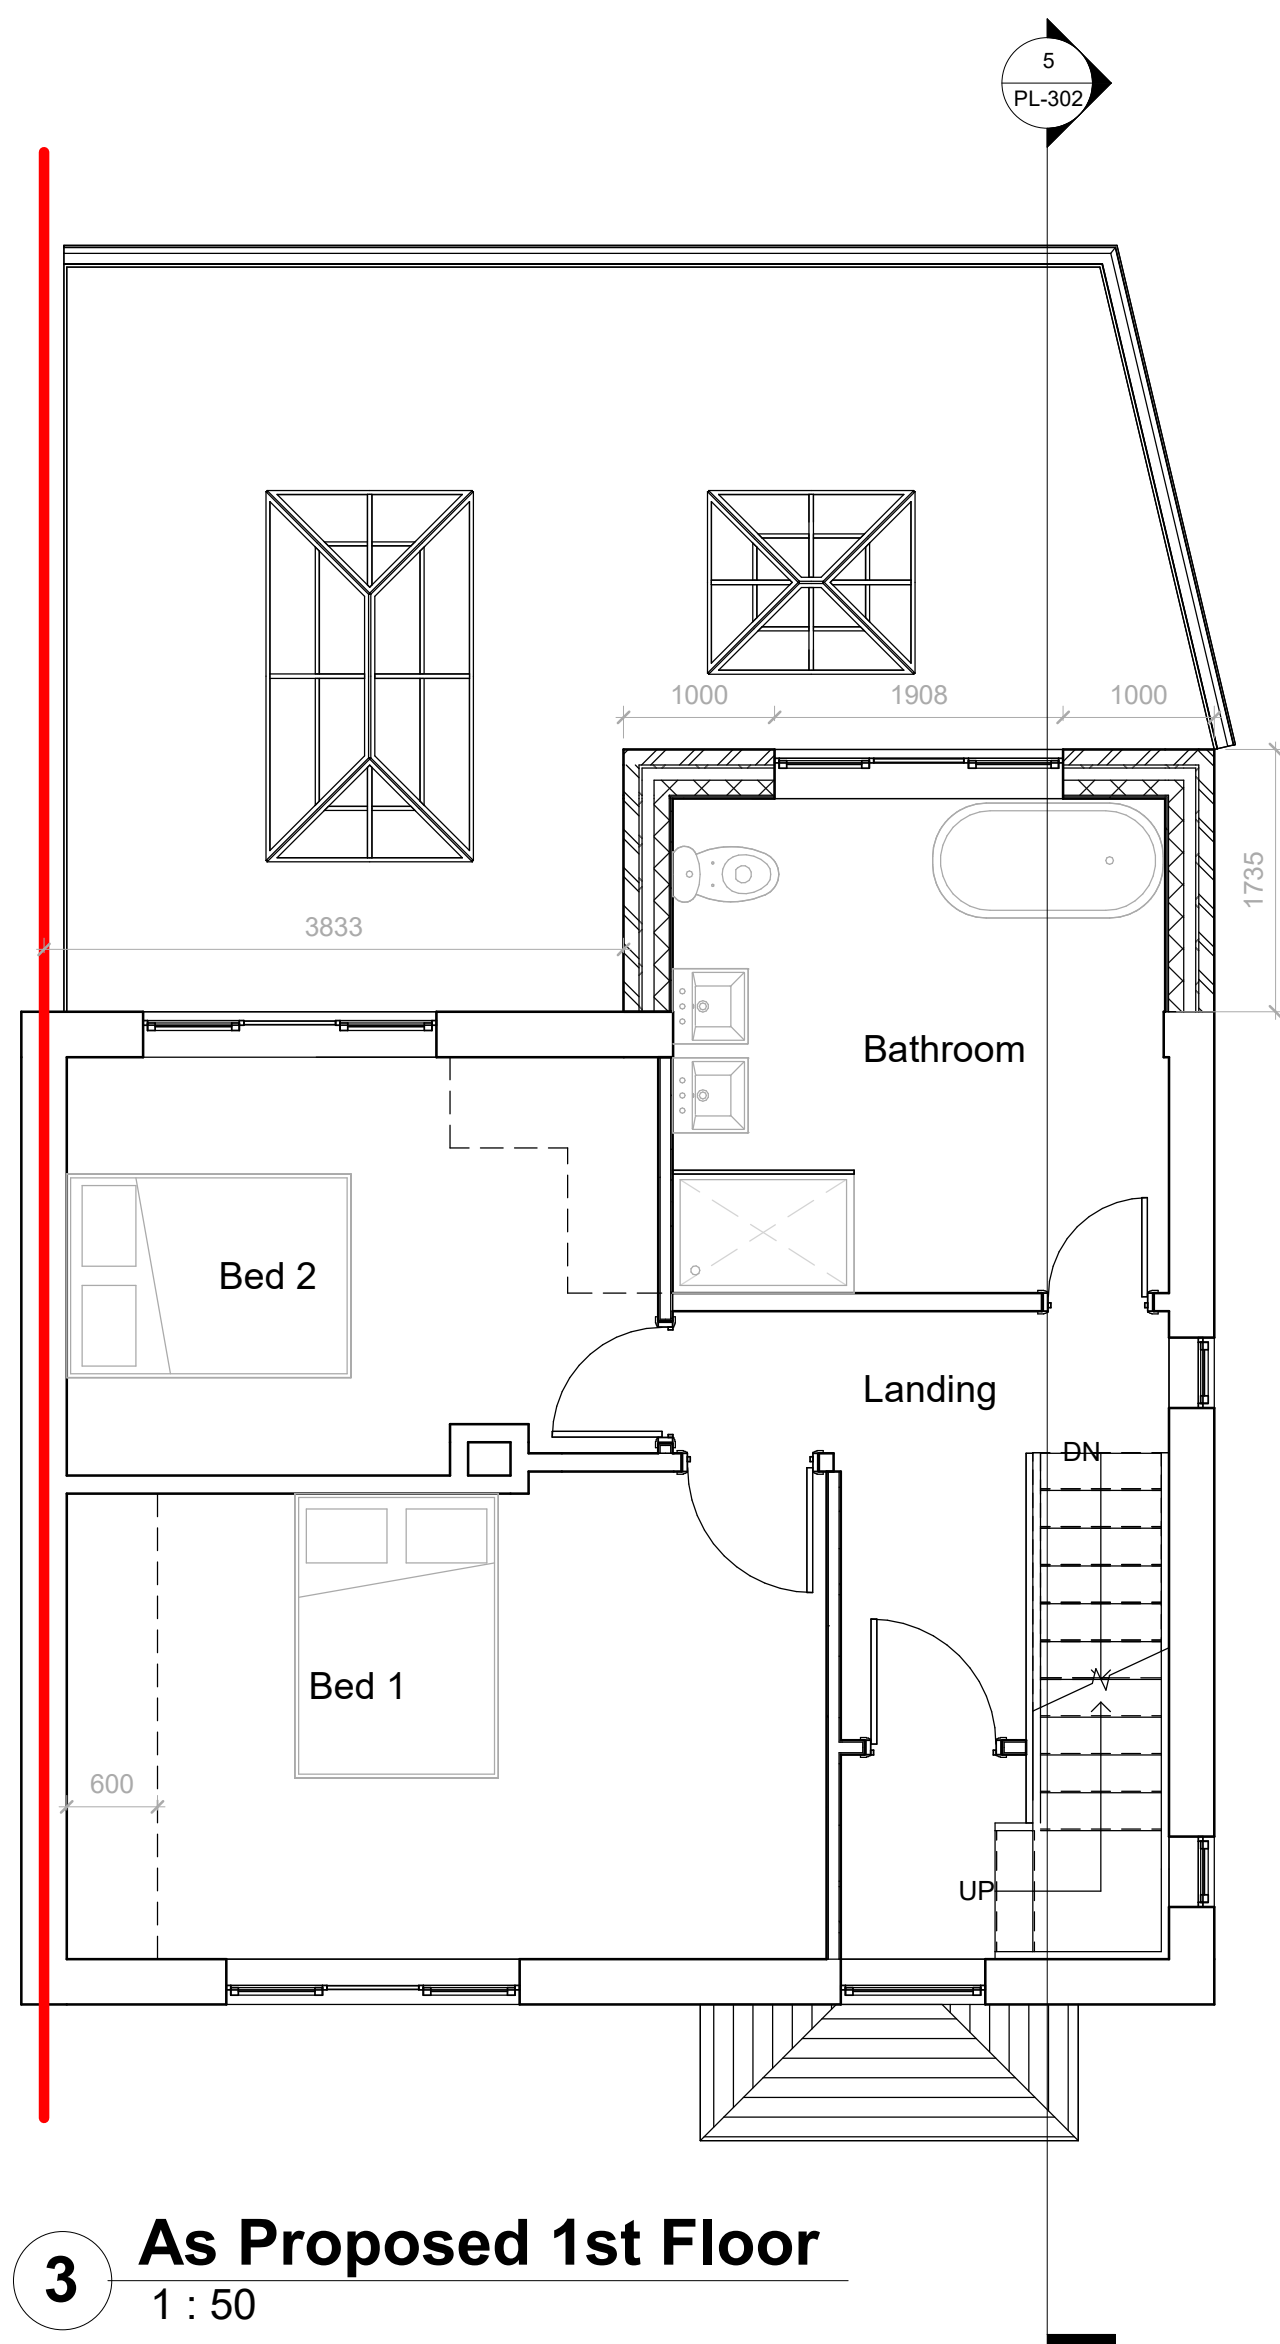


3 As Proposed 1st Floor
1 : 50

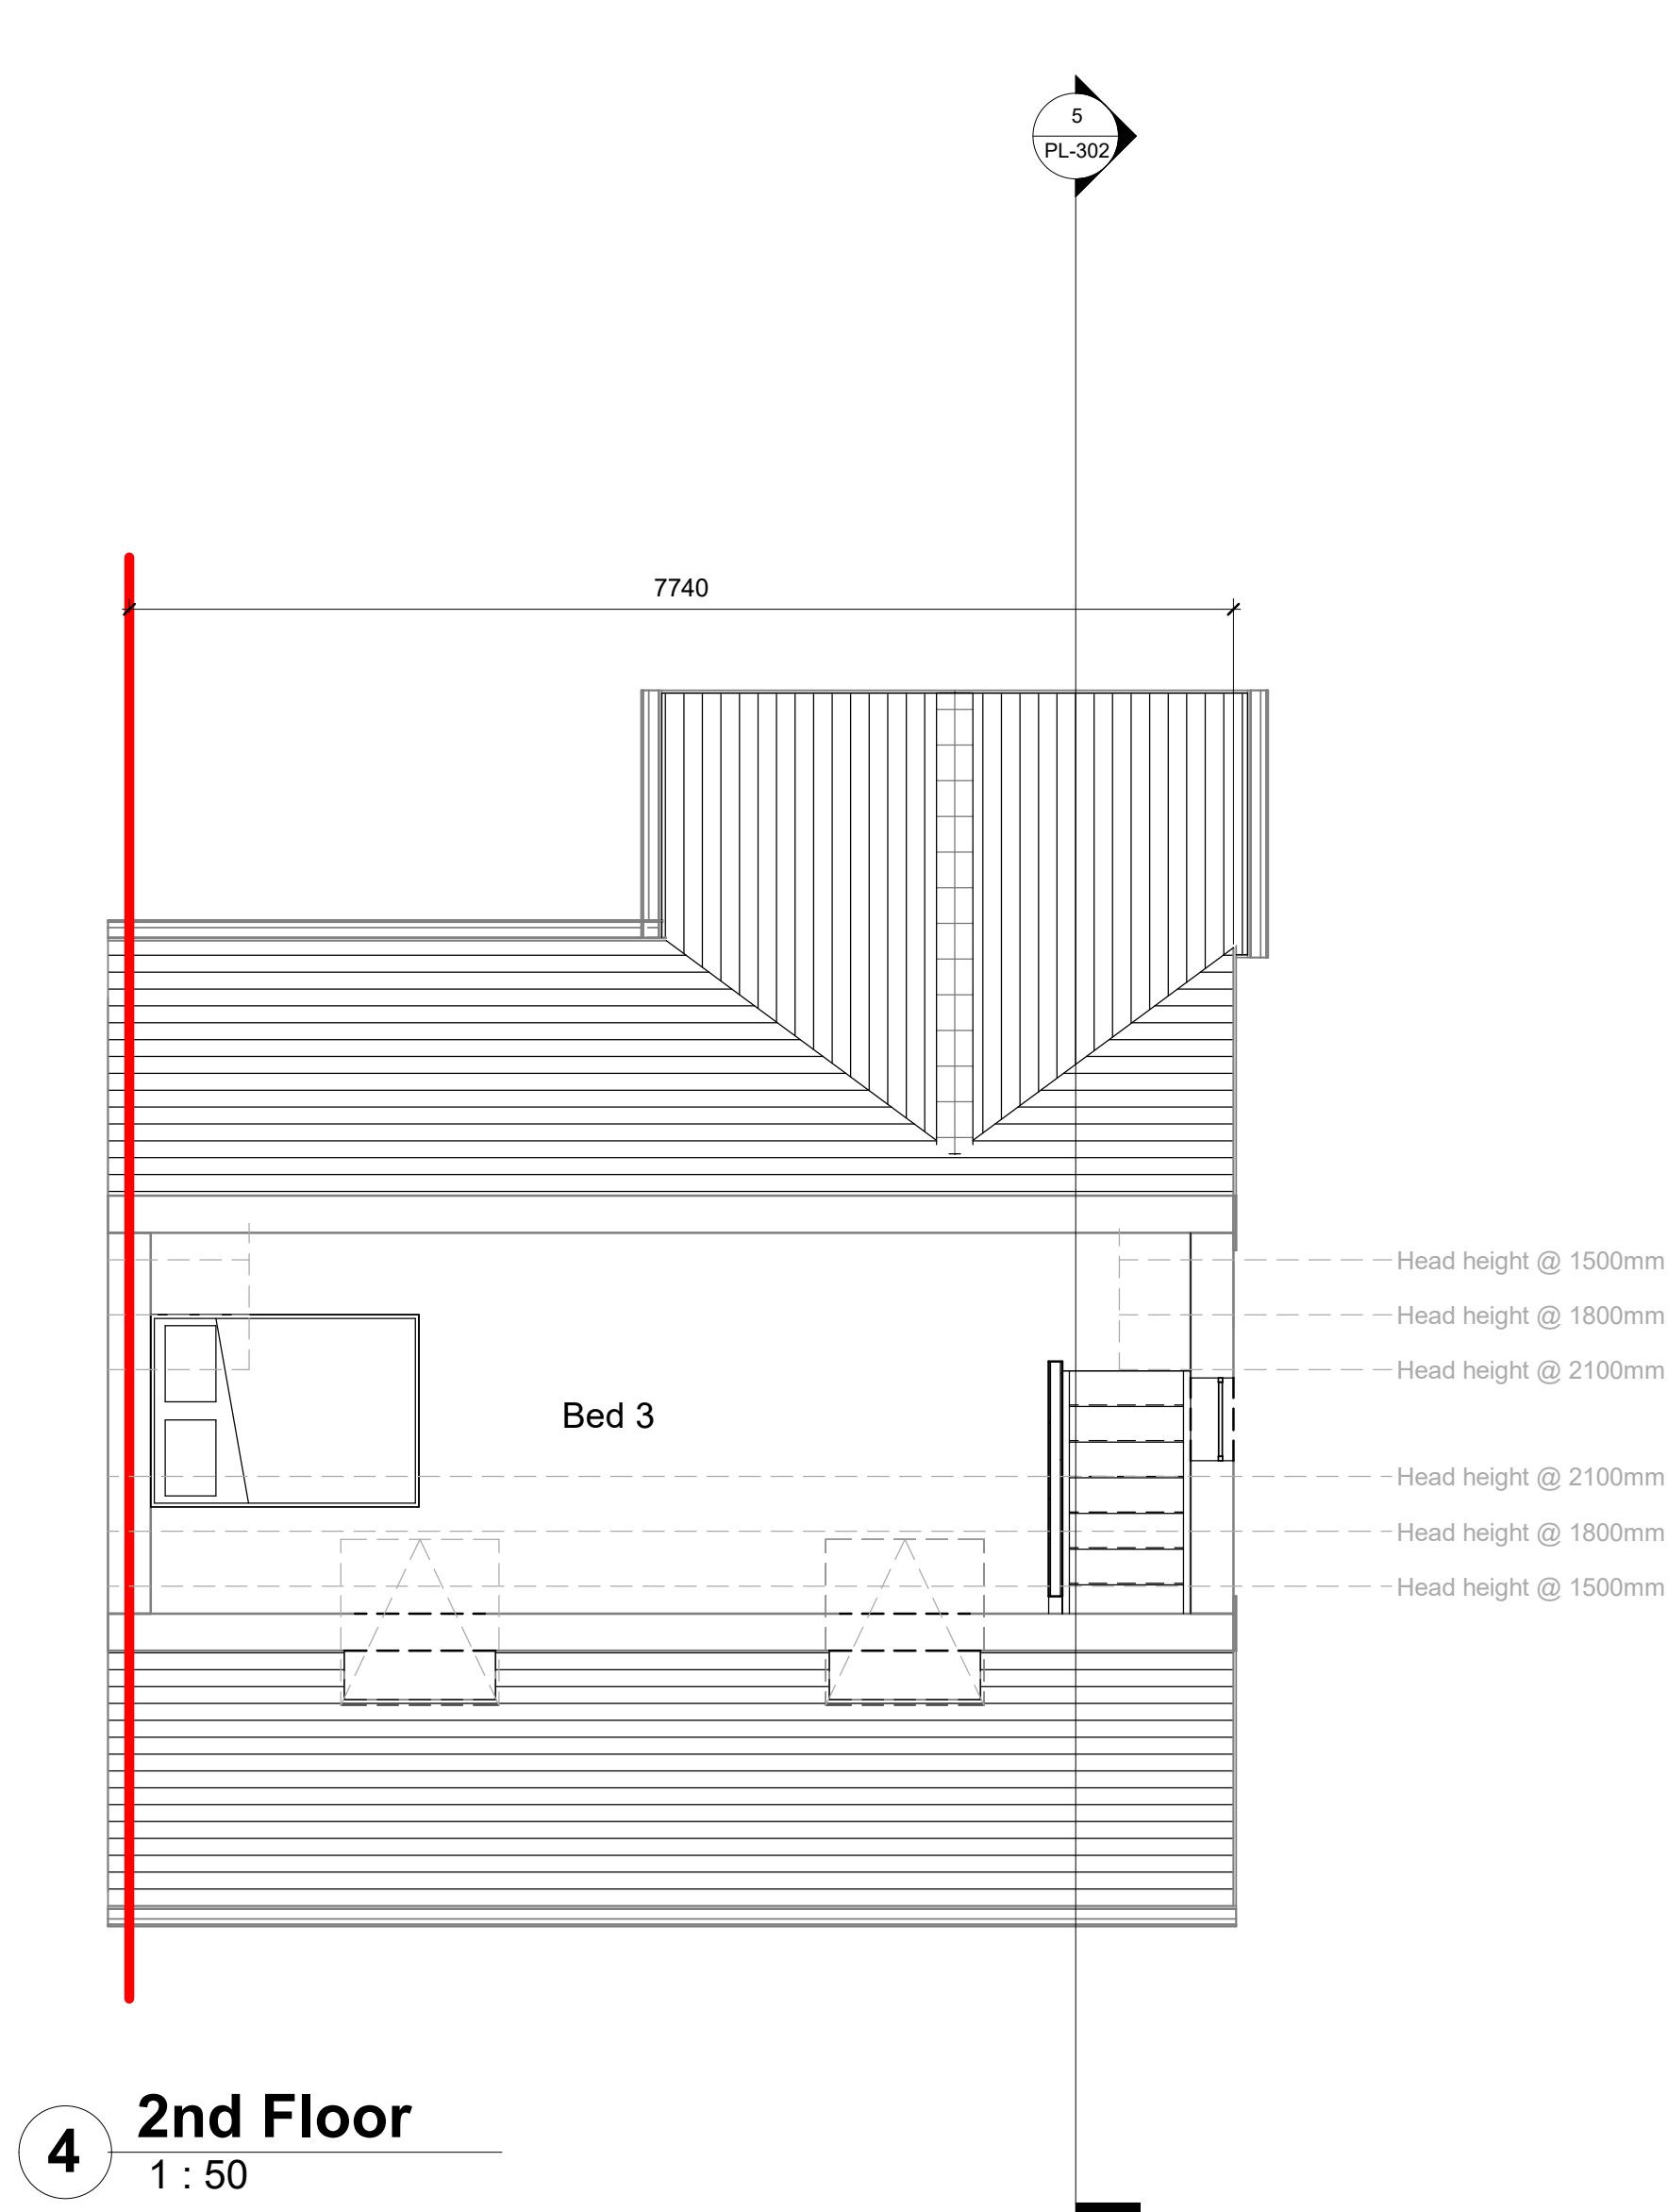

4 2nd Floor
1 : 50

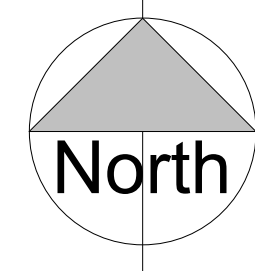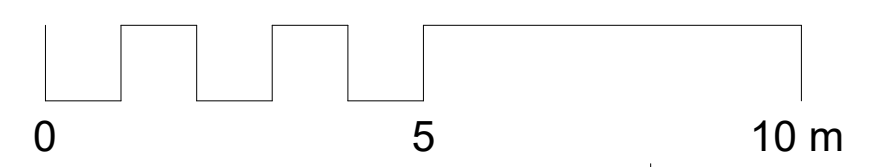

DUNBAR AVENUE

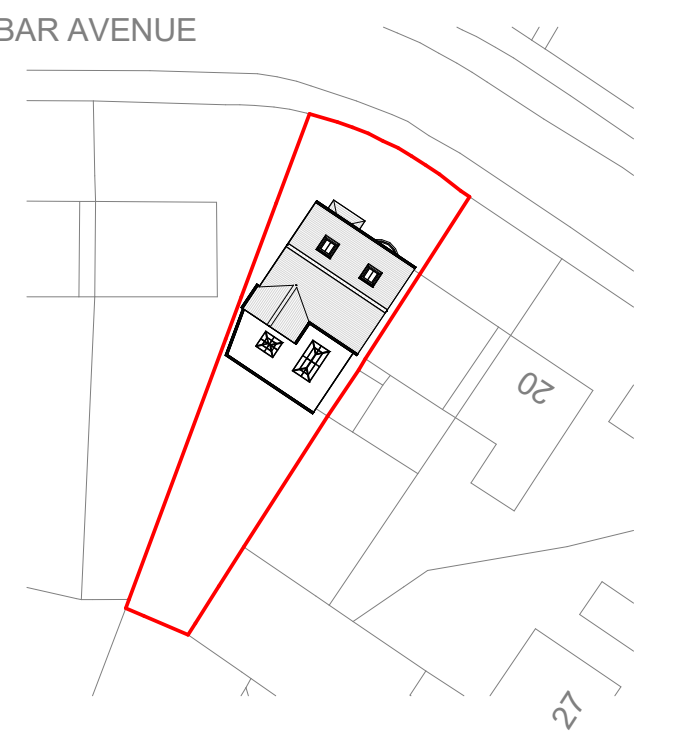

1 Block Plan
1 : 500

NOTE

ALL DIMENSIONS AND LEVELS ARE TO BE CHECKED ON SITE

ANY DISCREPANCIES ARE TO BE REPORTED TO THE PROJECT MANAGER BEFORE ANY WORK COMMENCES

THIS DRAWING SHALL NOT BE SCALED TO ASCERTAIN ANY DIMENSIONS WORK TO FIGURED DIMS ONLY

THIS DRAWING SHALL NOT BE REPRODUCED WITHOUT EXPRESS WRITTEN PERMISSION FROM Clarkes Bespoke Design LTD.

P1 06.10.23 BC First Issue

Rev No.	Rev Date	Rev By	Description
---------	----------	--------	-------------

project

16 Dunbar Ave

location

16 Dunbar Ave, Wythenshawe, Manchester M23 2XR

client

Craig Bennett

client

Craig Bennett

client