


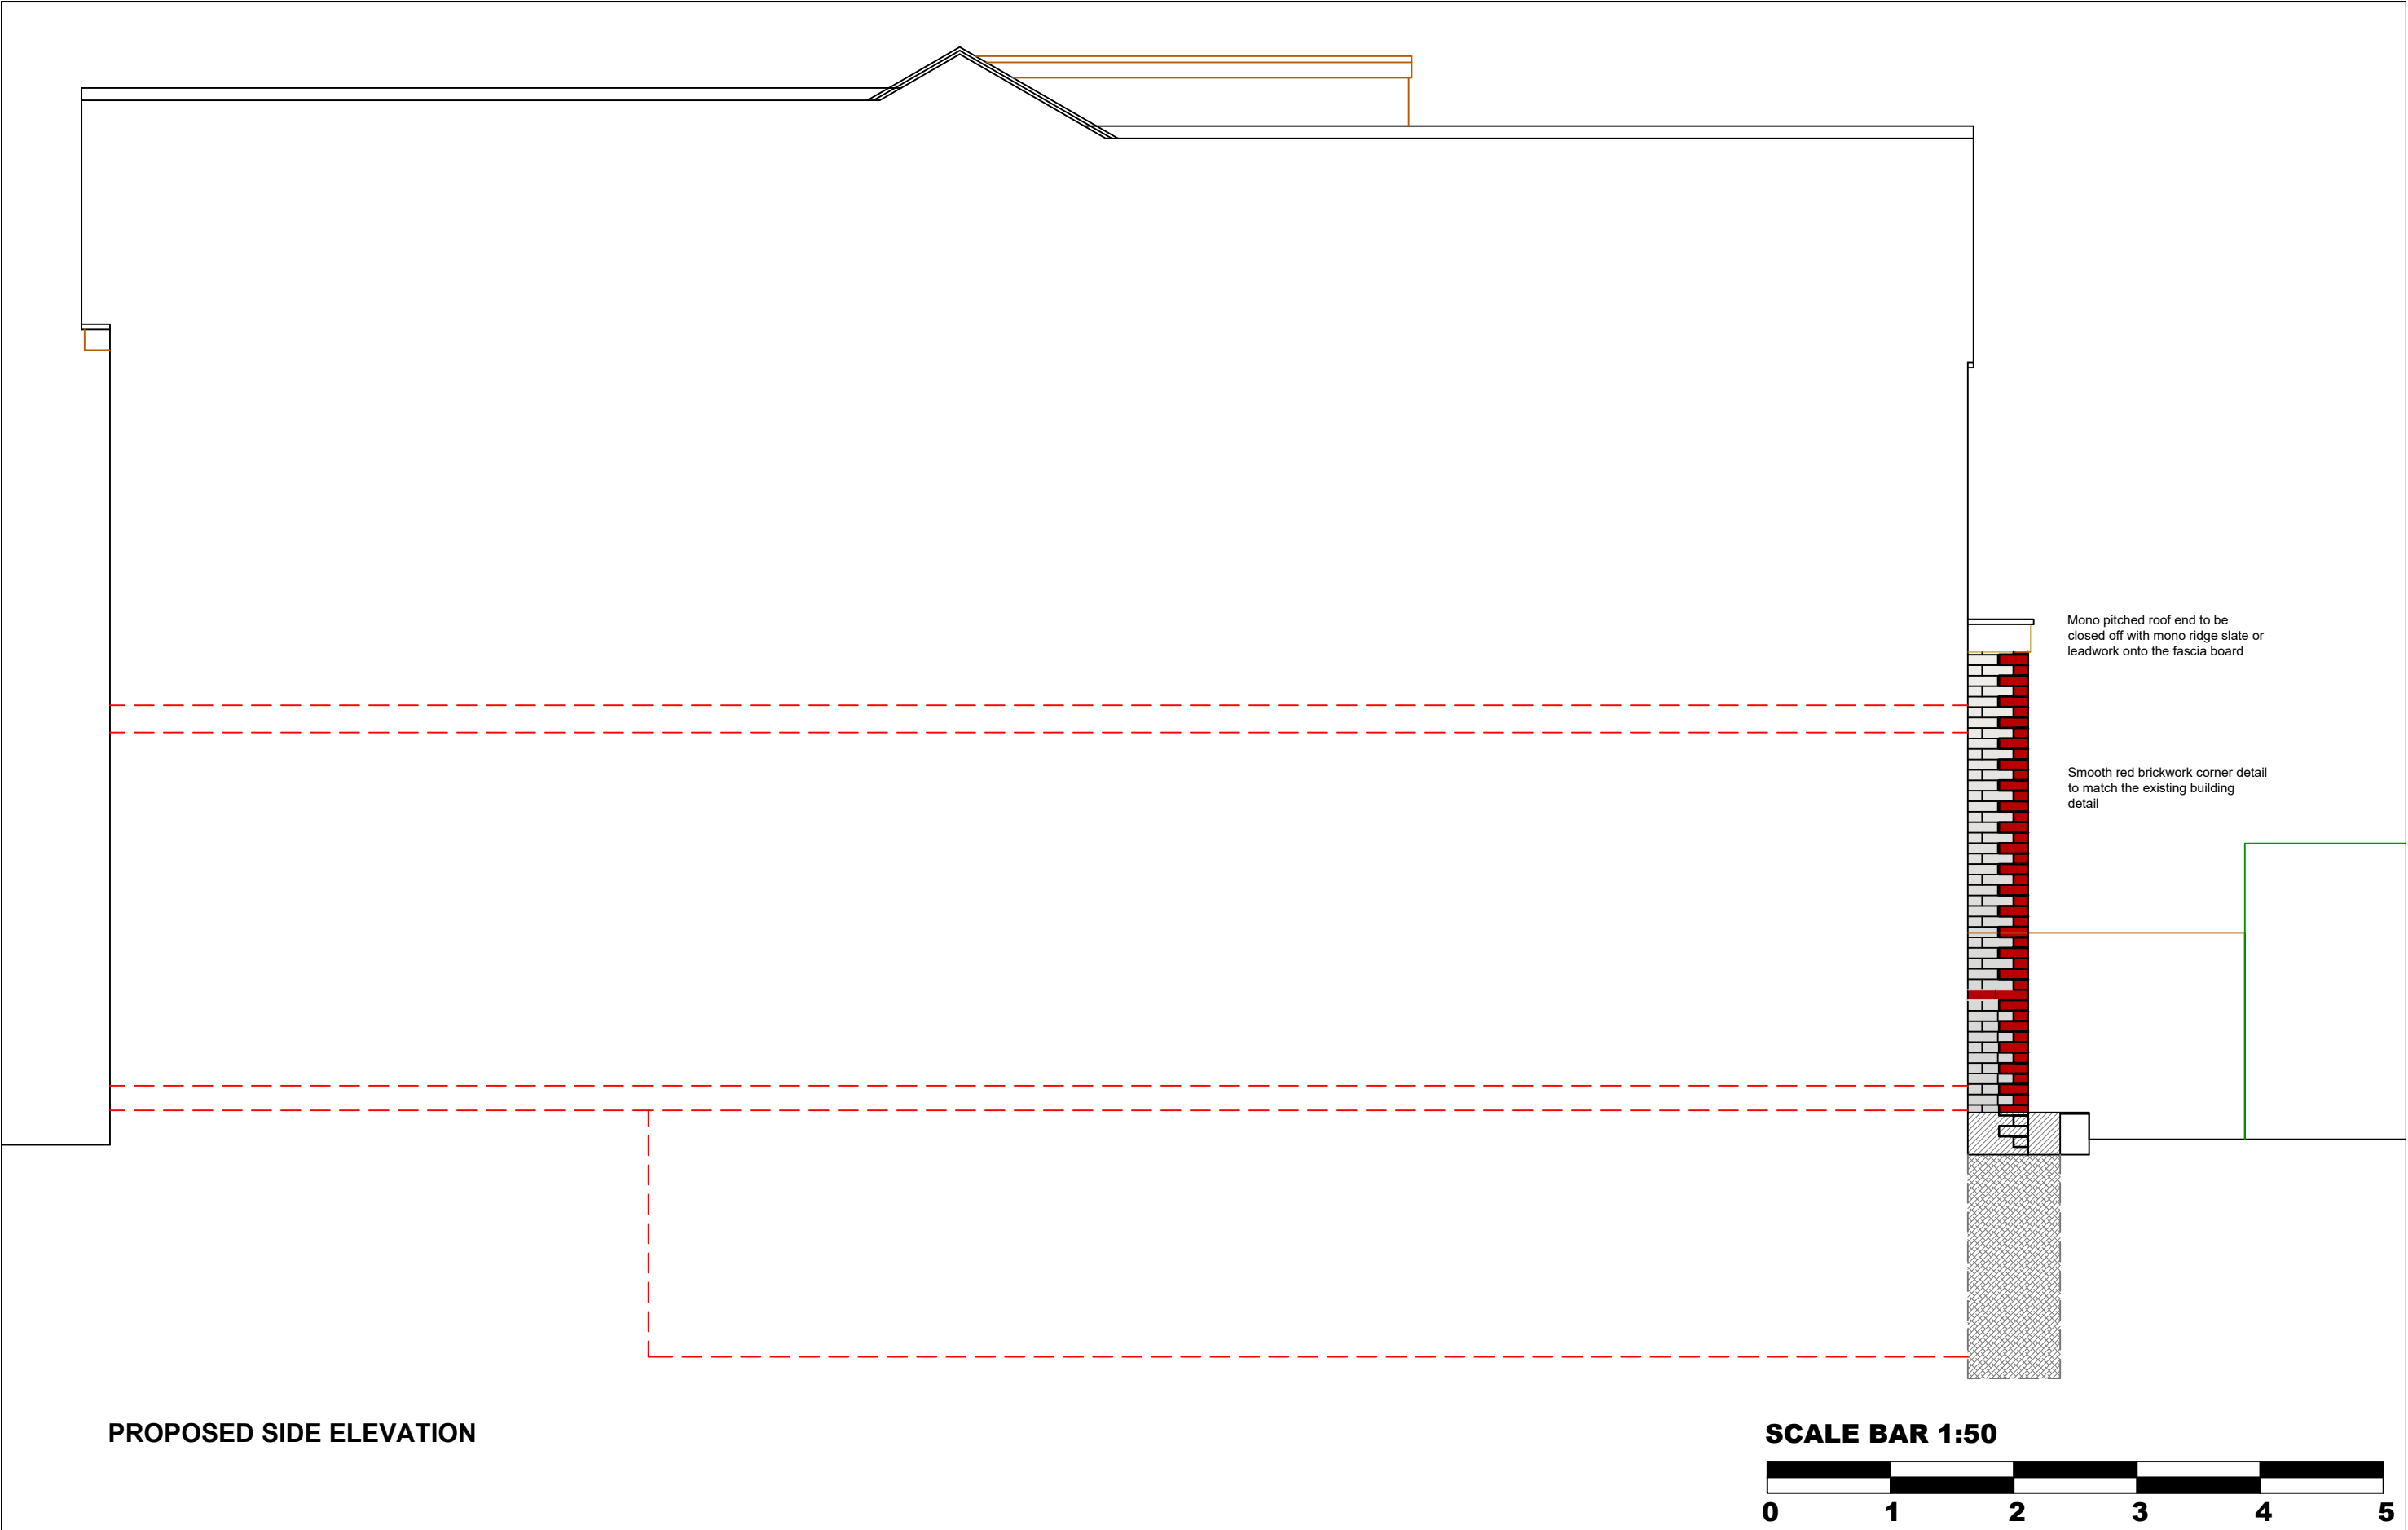

EDIFICE Building Consultants Limited email: nick@edificebc.co.uk mobile: 07917125231 Architecture Project Management Consultancy <small>All levels and dimensions must be checked on site by contractor prior to commencement of works. Any variations must be reported to Edifice BC Ltd. All information hereon in is the copyright of Edifice BC Ltd. Copying in full or in part is forbidden without the written permission from Edifice BC Ltd.</small>	<small>PROJECT</small> Proposed Development at: 9 Rufford Road Whalley Range Manchester	<small>DRAWING TITLE</small> Proposed Side Elevation Planning	<small>CLIENT</small> Mr Slater and Ms Frankland	<small>DATE</small> Sept '23	<small>DRAWING No</small>	<small>REV</small>
				<small>DRAWN BY</small> NH	877-4.05	A
				<small>SCALE</small> 1:50@A3		