




PROPOSED ELEVATIONS

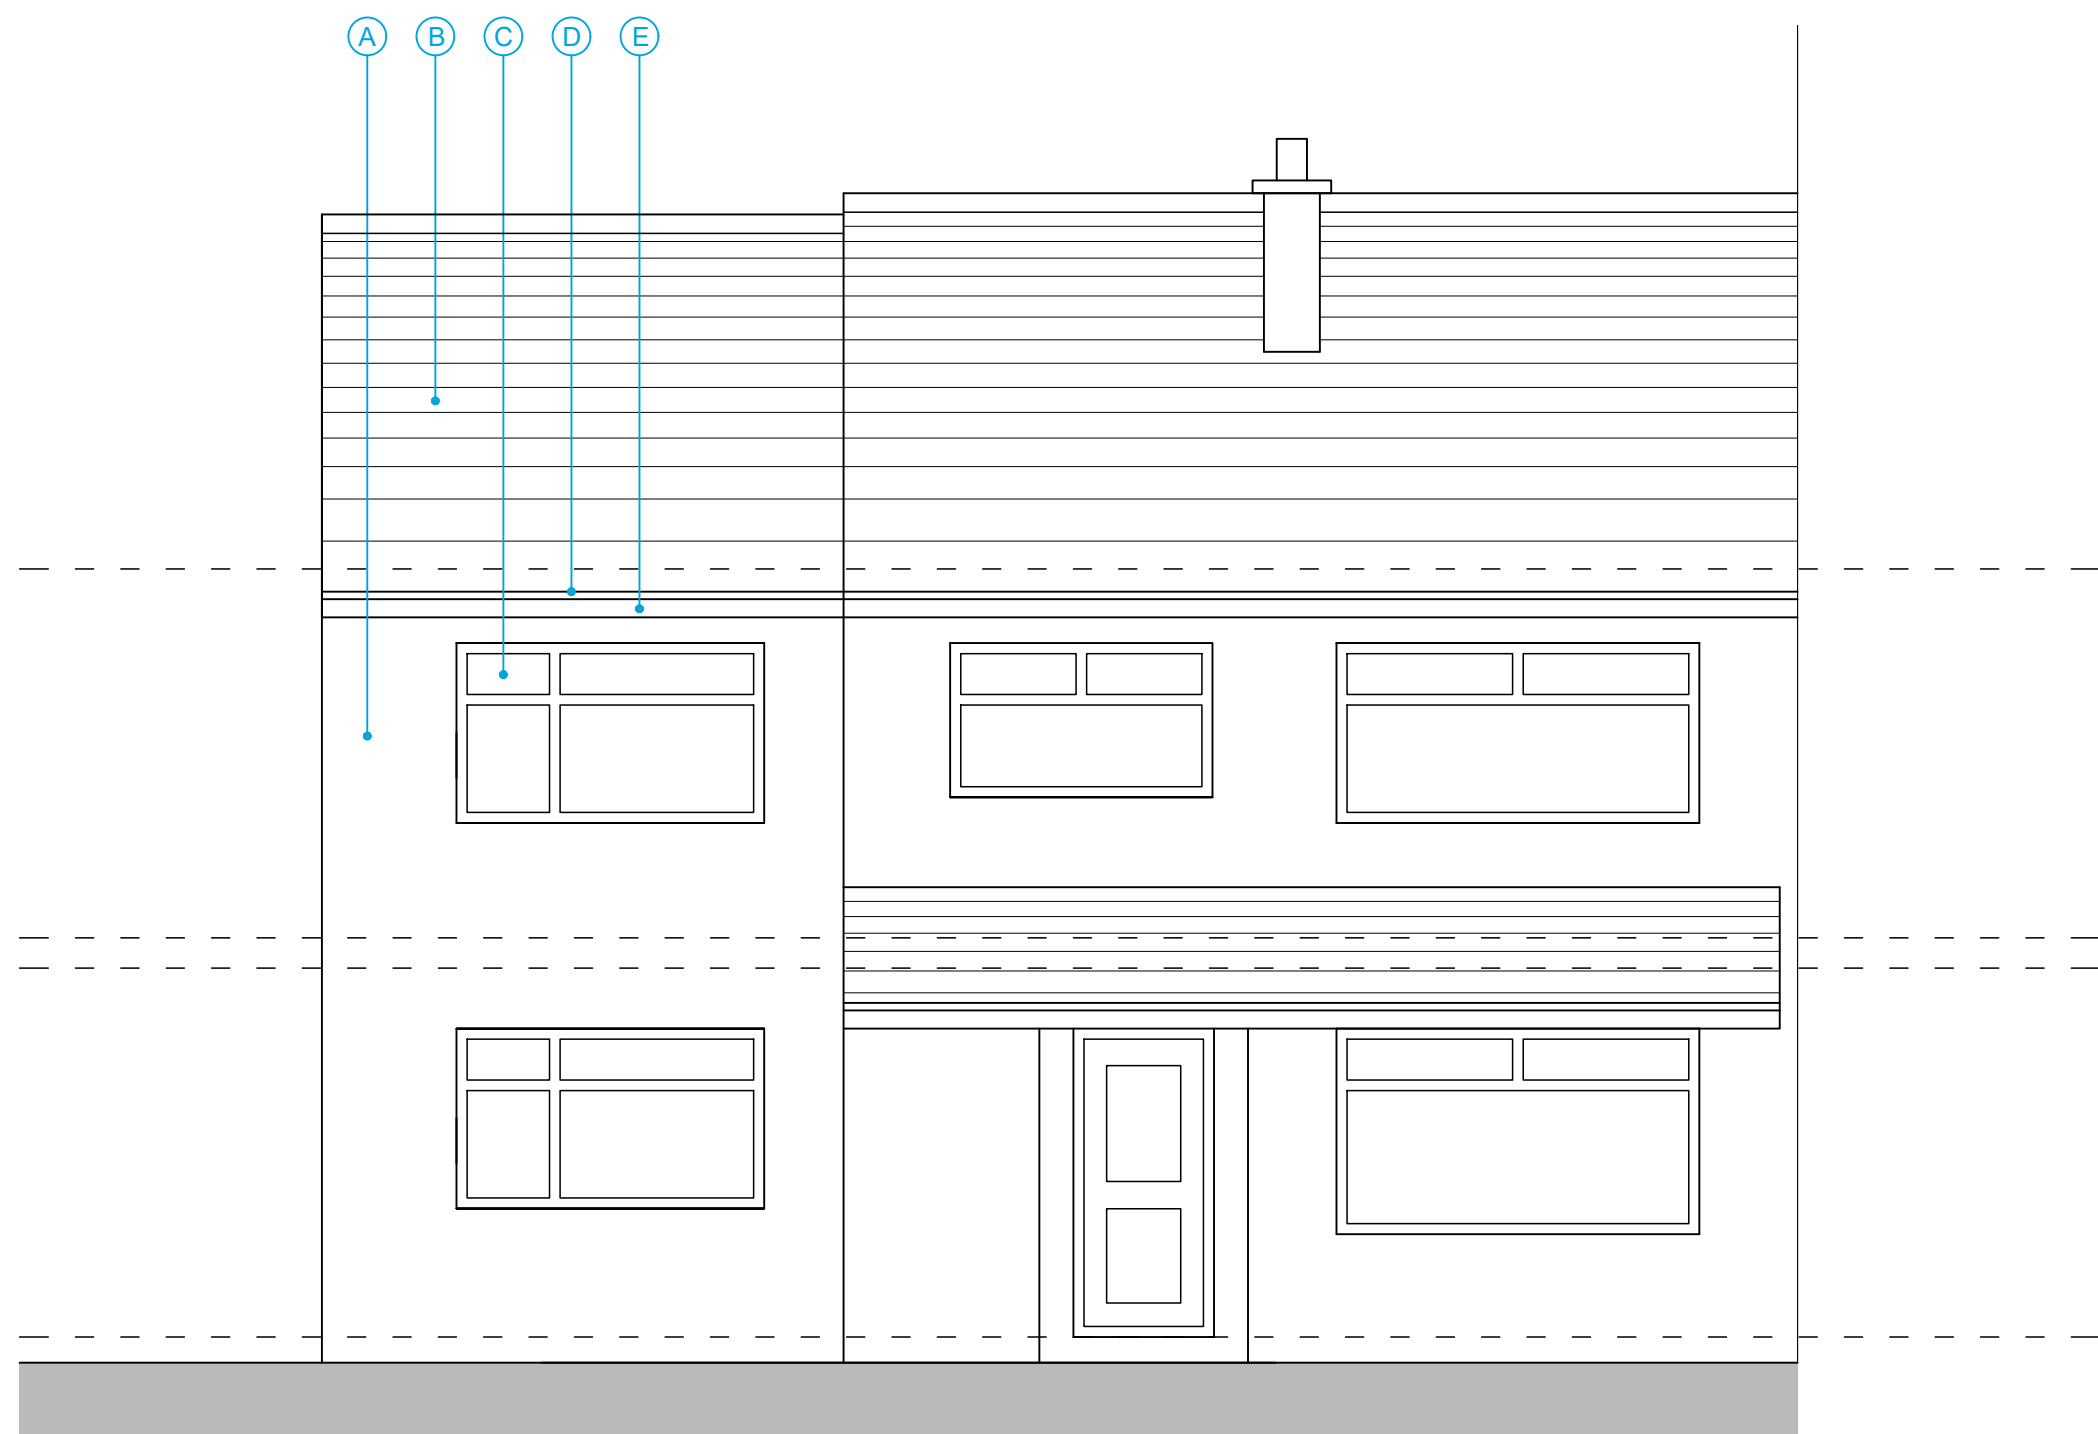

ELEVATION 01

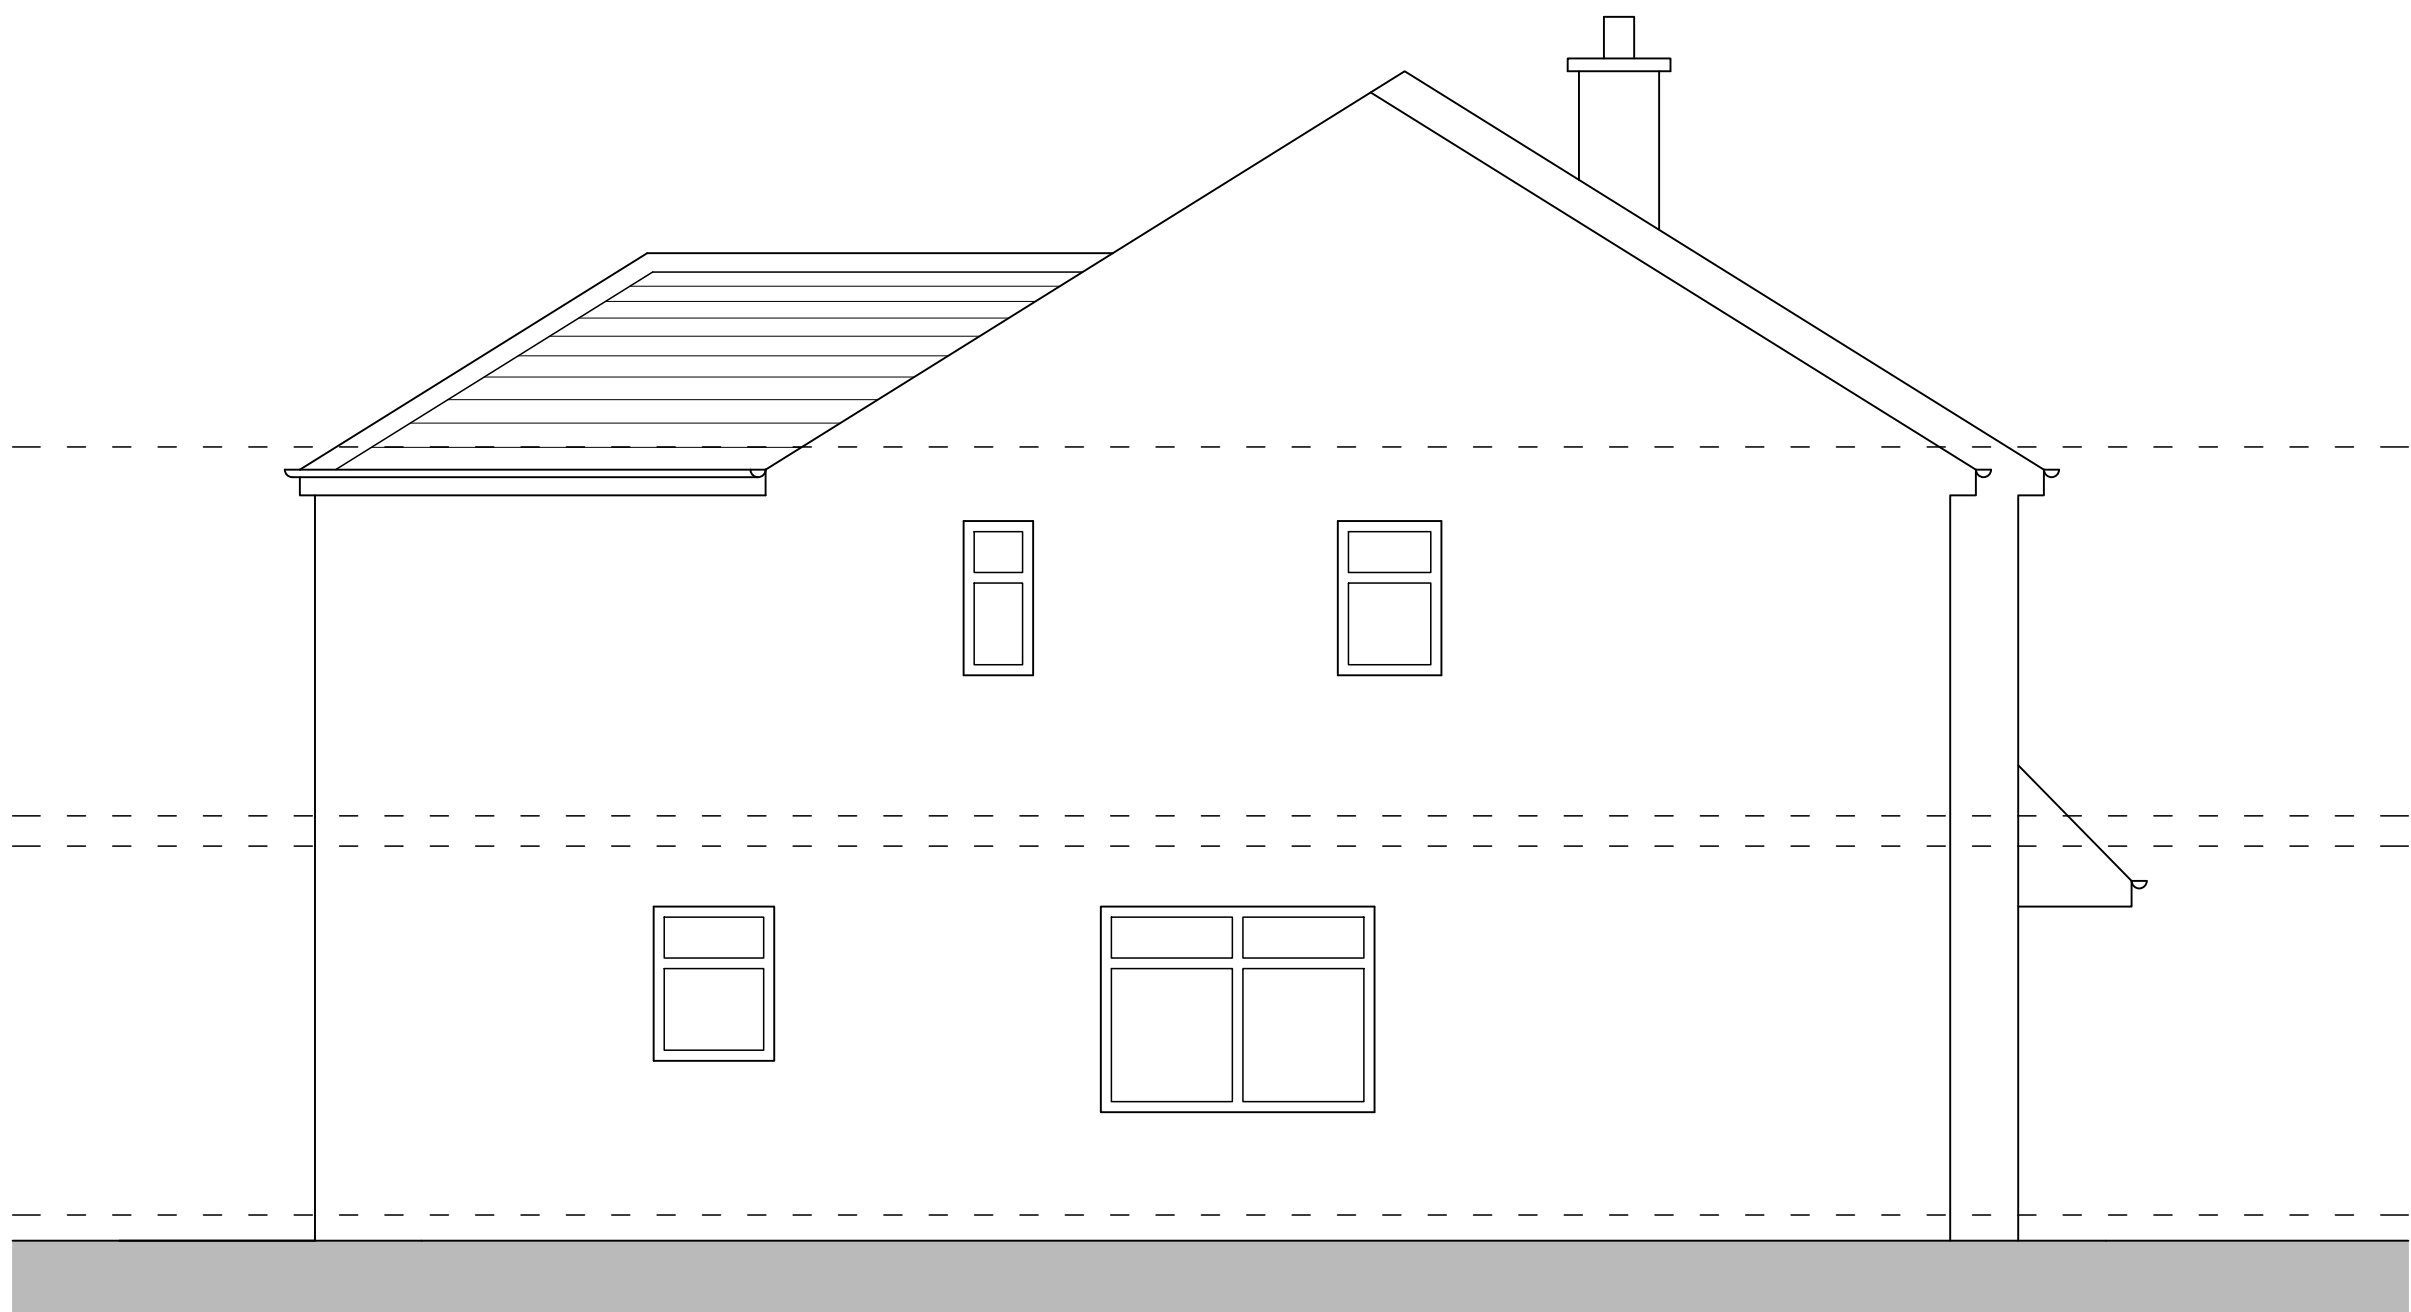

ELEVATION 03

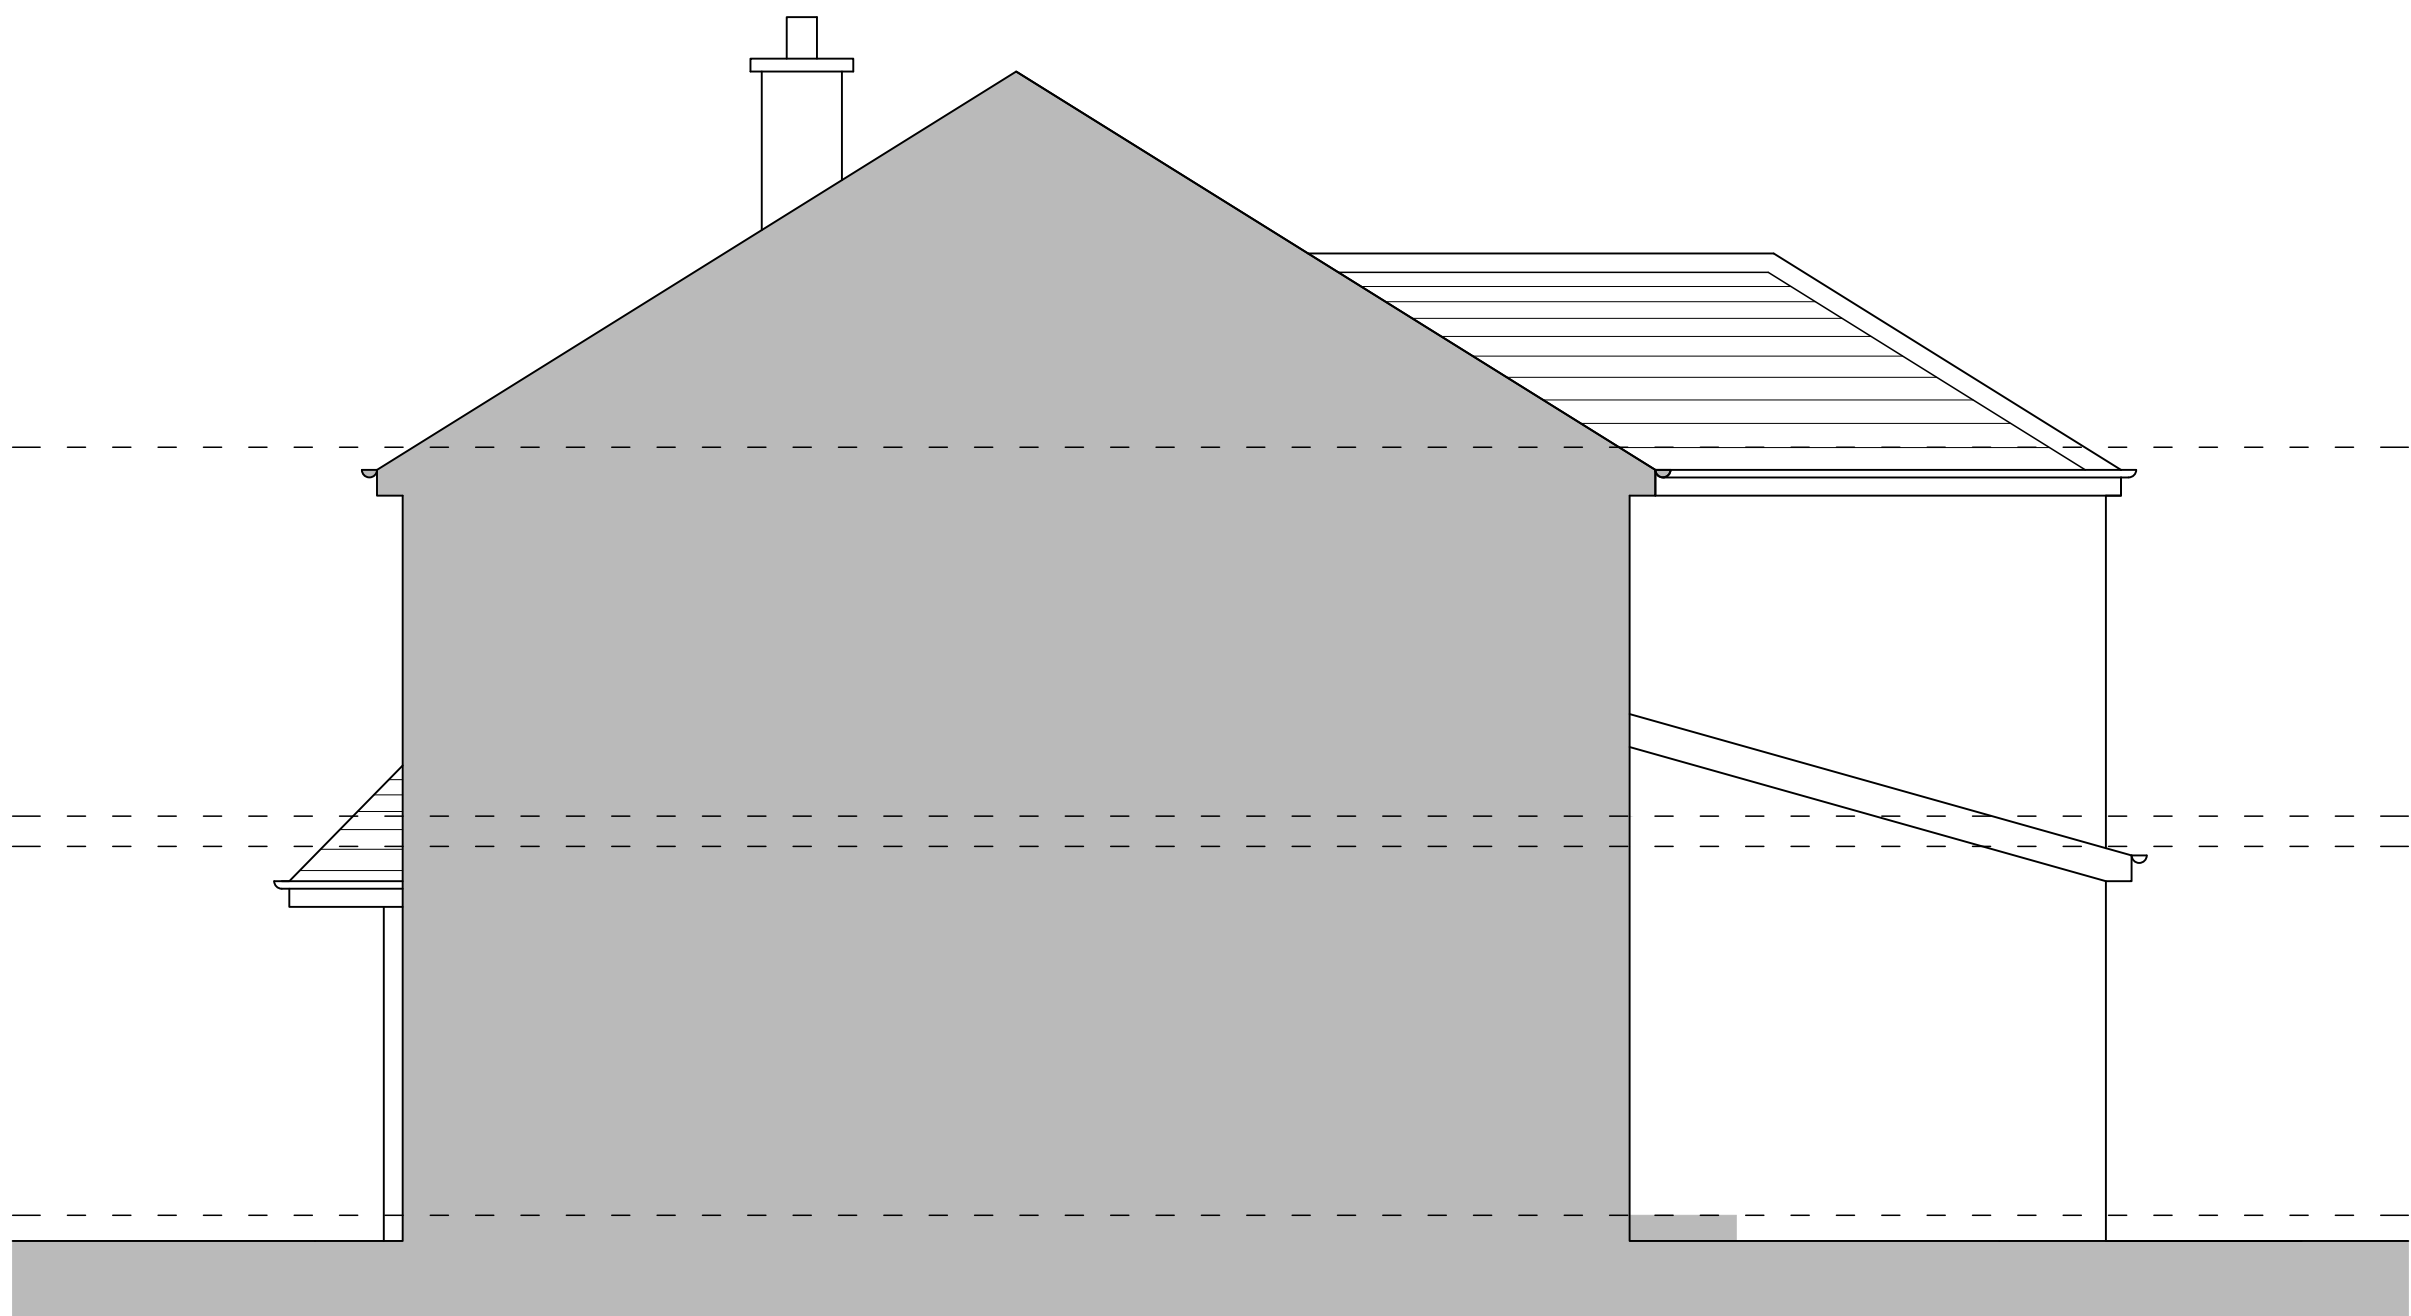ELEVATION 02

ELEVATION 04

KEY:

A. FACING BRICKWORK TO MATCH EXISTING.

B. THROUGH COLOURED CONCRETE INTERLOCKING ROOFING TILES TO MATCH EXISTING.

C. UPVC WINDOWS AND DOORS.

D. UPVC RAINWATER GOODS TO MATCH EXISTING.

E. UPVC FASCIA AND SOFFIT BOARDS TO MATCH EXISTING.

F. VELUX ROOF WINDOWS.

Rev	Date	In'l	Description
B	20.10.23	DB	PLANNING UPDATES
C	05.12.23	DB	MINOR DESIGN UPDATES

PROJECT			
No57 SANDACRE ROAD, BAGULEY, MANCHESTER			
TITLE			
PROPOSED ELEVATIONS			
DRAWING STATUS			
☐ FEASIBILITY ☒ PLANNING ☐ CONTRACT ☐ TENDER ☐ BUILDING CONTROL ☐ AS BUILT			
SCALE	CONTRACT	DRWG No.	REV
1:50 @ A1		(10).002	C