



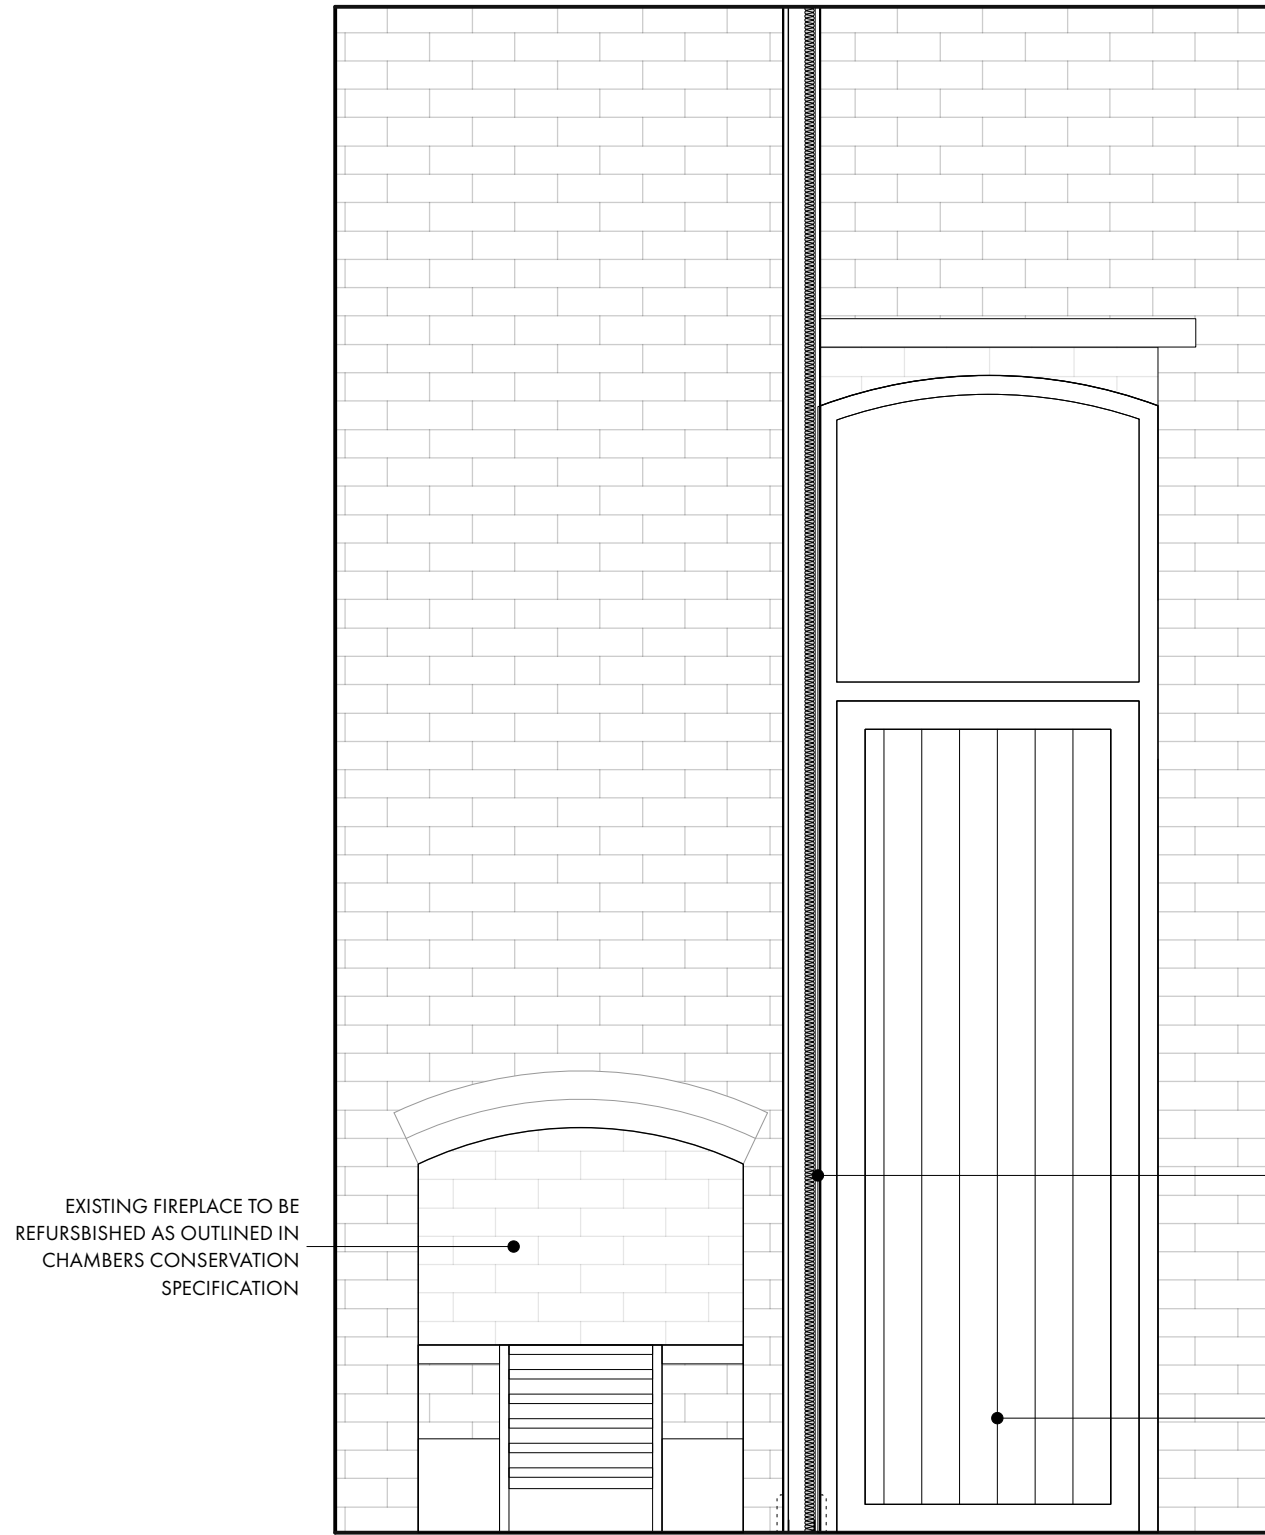

EXISTING FIREPLACE AND ADJACENT PARTITION ELEVATION

1:20 @ A3

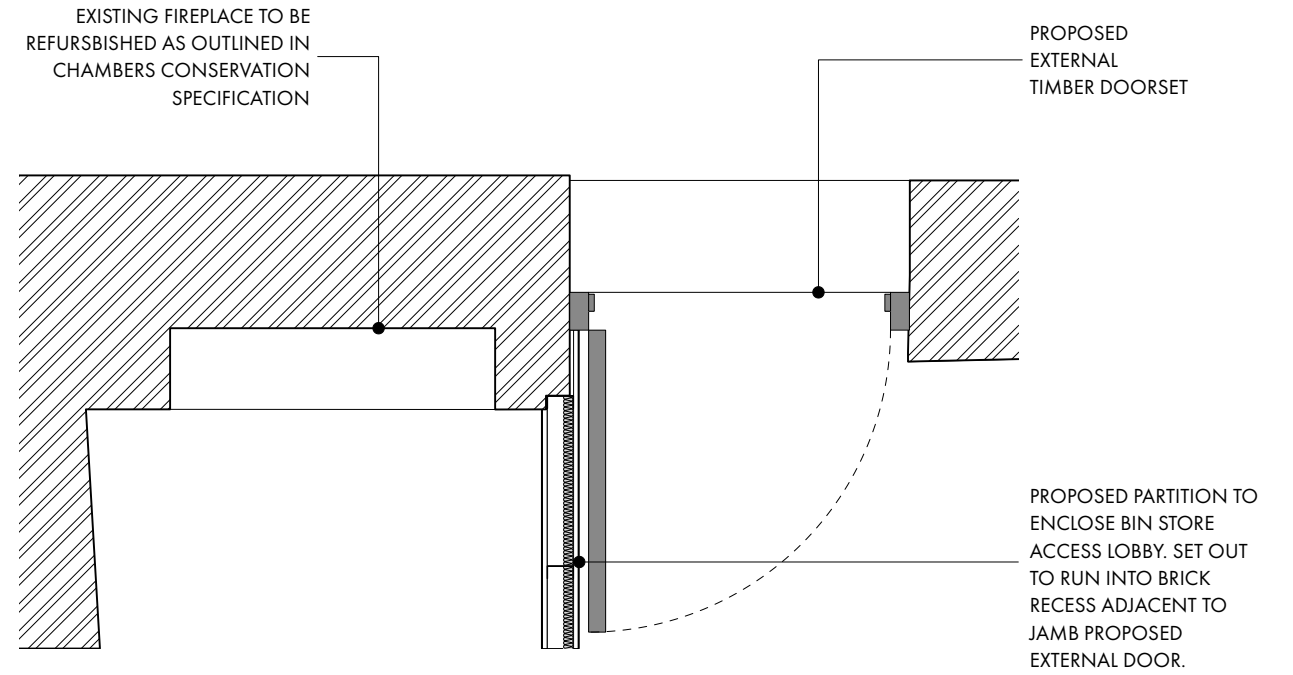

EXISTING FIREPLACE AND ADJACENT PARTITION PLAN

1:20 @ A3



PHOTOGRAPH OF EXISTING FIREPLACE

OMIArchitects

PROJECT Laystall St
DATE MAR' 23
SCALE 1:20
DWG No. 1383 / A 0020

PARTITION ADJACENT TO EXISTING FIREPLACE
LISTED BUILDING