




Elevation A (Part 1) - 1:200 @A3

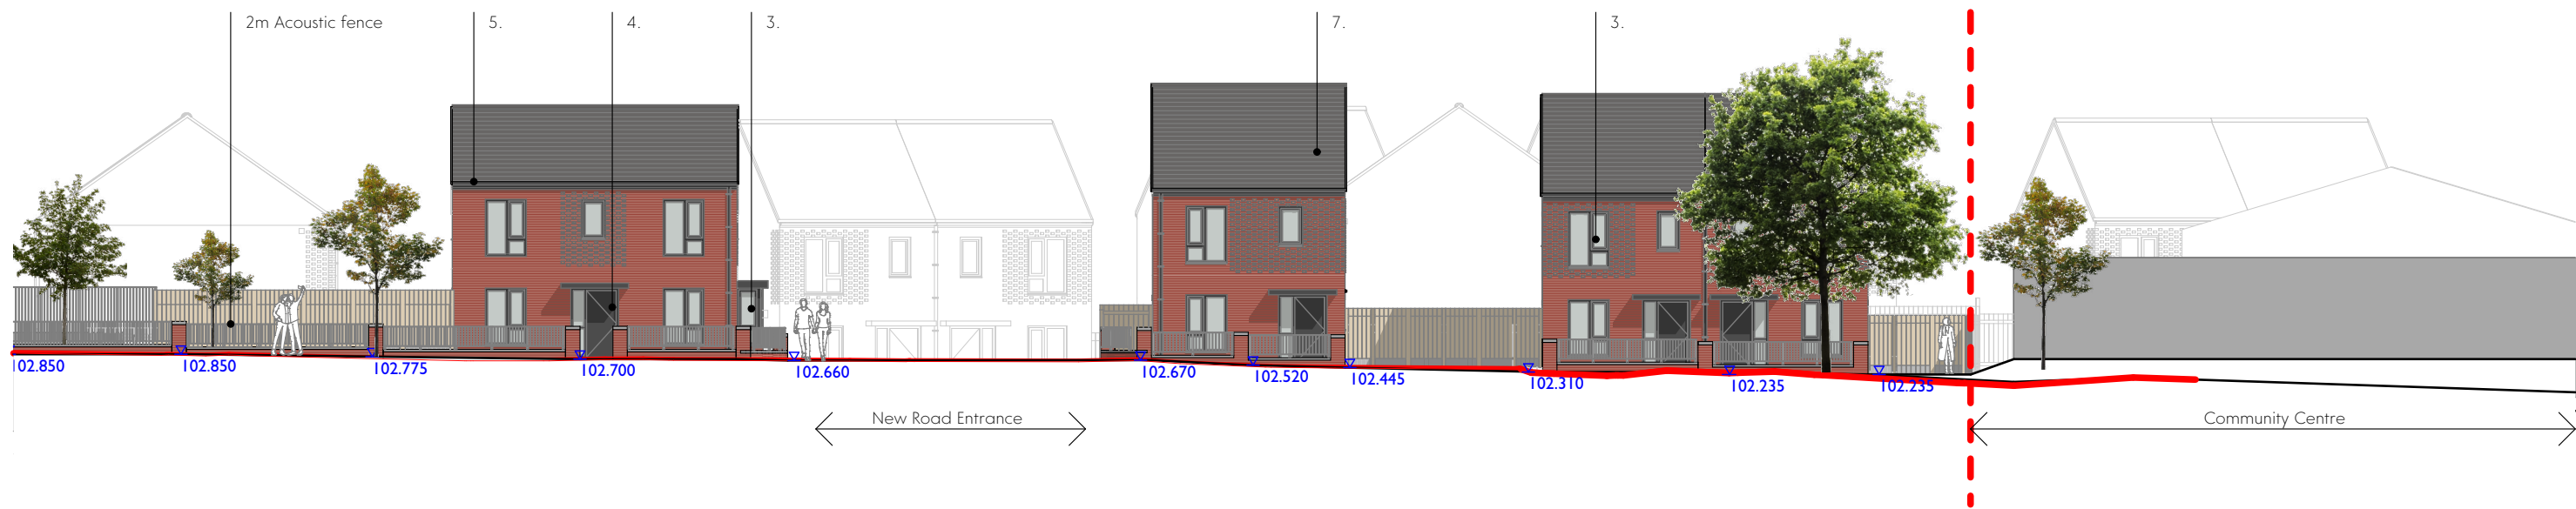

Elevation A (Part 2) - 1:200 @A3

MATERIALS KEY

1. Red brickwork. Michelmerch Hadley Red Wirecut
2. Projecting (15mm) headers (as above)
3. uPVC windows. RAL 7016, dark grey
4. Composite doors. RAL 7016, dark grey
5. Soffits and fascias. RAL 7016
6. uPVC Rainwater goods. Black
7. Thin edge concrete roof tiles. Marley Edgemere Anthracite

This drawing is the property of GWP Architecture. Copyright is reserved by them and the drawing is issued on the condition that it is not copied, reproduced, retained, or disclosed to any unauthorised person, either wholly or in part, without the consent in writing of GWP Architecture.

All drawings and specifications should be read in conjunction with the project health and safety plan, any possible conflicts should be presented to the Planning Coordinator.

All work to be carried out in accordance with current Building Regulations.

Contractors must verify all dimensions at the job before commencing any work or making shop drawings.

Written dimensions should be taken. Do not scale off drawing. Do not take digital dimensions from this drawing.

Any discrepancies to be reported to the Architect.

0 1m 5m 10m


Scale - 1:200 @A3

KEY

Redline Boundary

Existing Level

Proposed Level

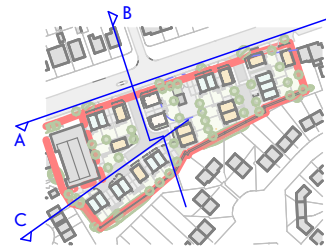

P03	01.03.23	General Update	CT	DT
P02	17.02.23	Update to sub-station boundary treatment	CT	DT
P01	10.02.23	First Issue	CT	DT
Rev	Date	Comment	Dr	Ch
BIMcloud: DESKTOP-H2C/QHA - BIMcloud Basic for Archicad 26/Victoria Avenue Site - (515)2240-GWP-XX-22-W3-A-1B-P01				

GWP Job Reference	(515)2240
Job Title	Victoria Ave, Blackley
Client	JOHN SOUTHWORTH BUILDING FUTURES TODAY

Contextual Street Elevations 1 of 2	
Name	2240-GWP-00-XX-DR-A-(00)-0010
Scale	1:200@A3
Revision	P03
Drawn/Checked	CT / DT
First Issue	10.02.23
Drawing Status	A4 - Technical Drawing



CHARTERED ARCHITECTS
INTERIOR DESIGNERS
SPACE PLANNERS
PROJECT MANAGERS
LANDSCAPE ARCHITECTS

Bracken House, Lidgett Lane, Leeds LS8 1PQ
+44(0)113 266 6044 (P) | +44(0)113 268 1859 (F)
architecture@gwp-arch.com | www.gwp-arch.com