


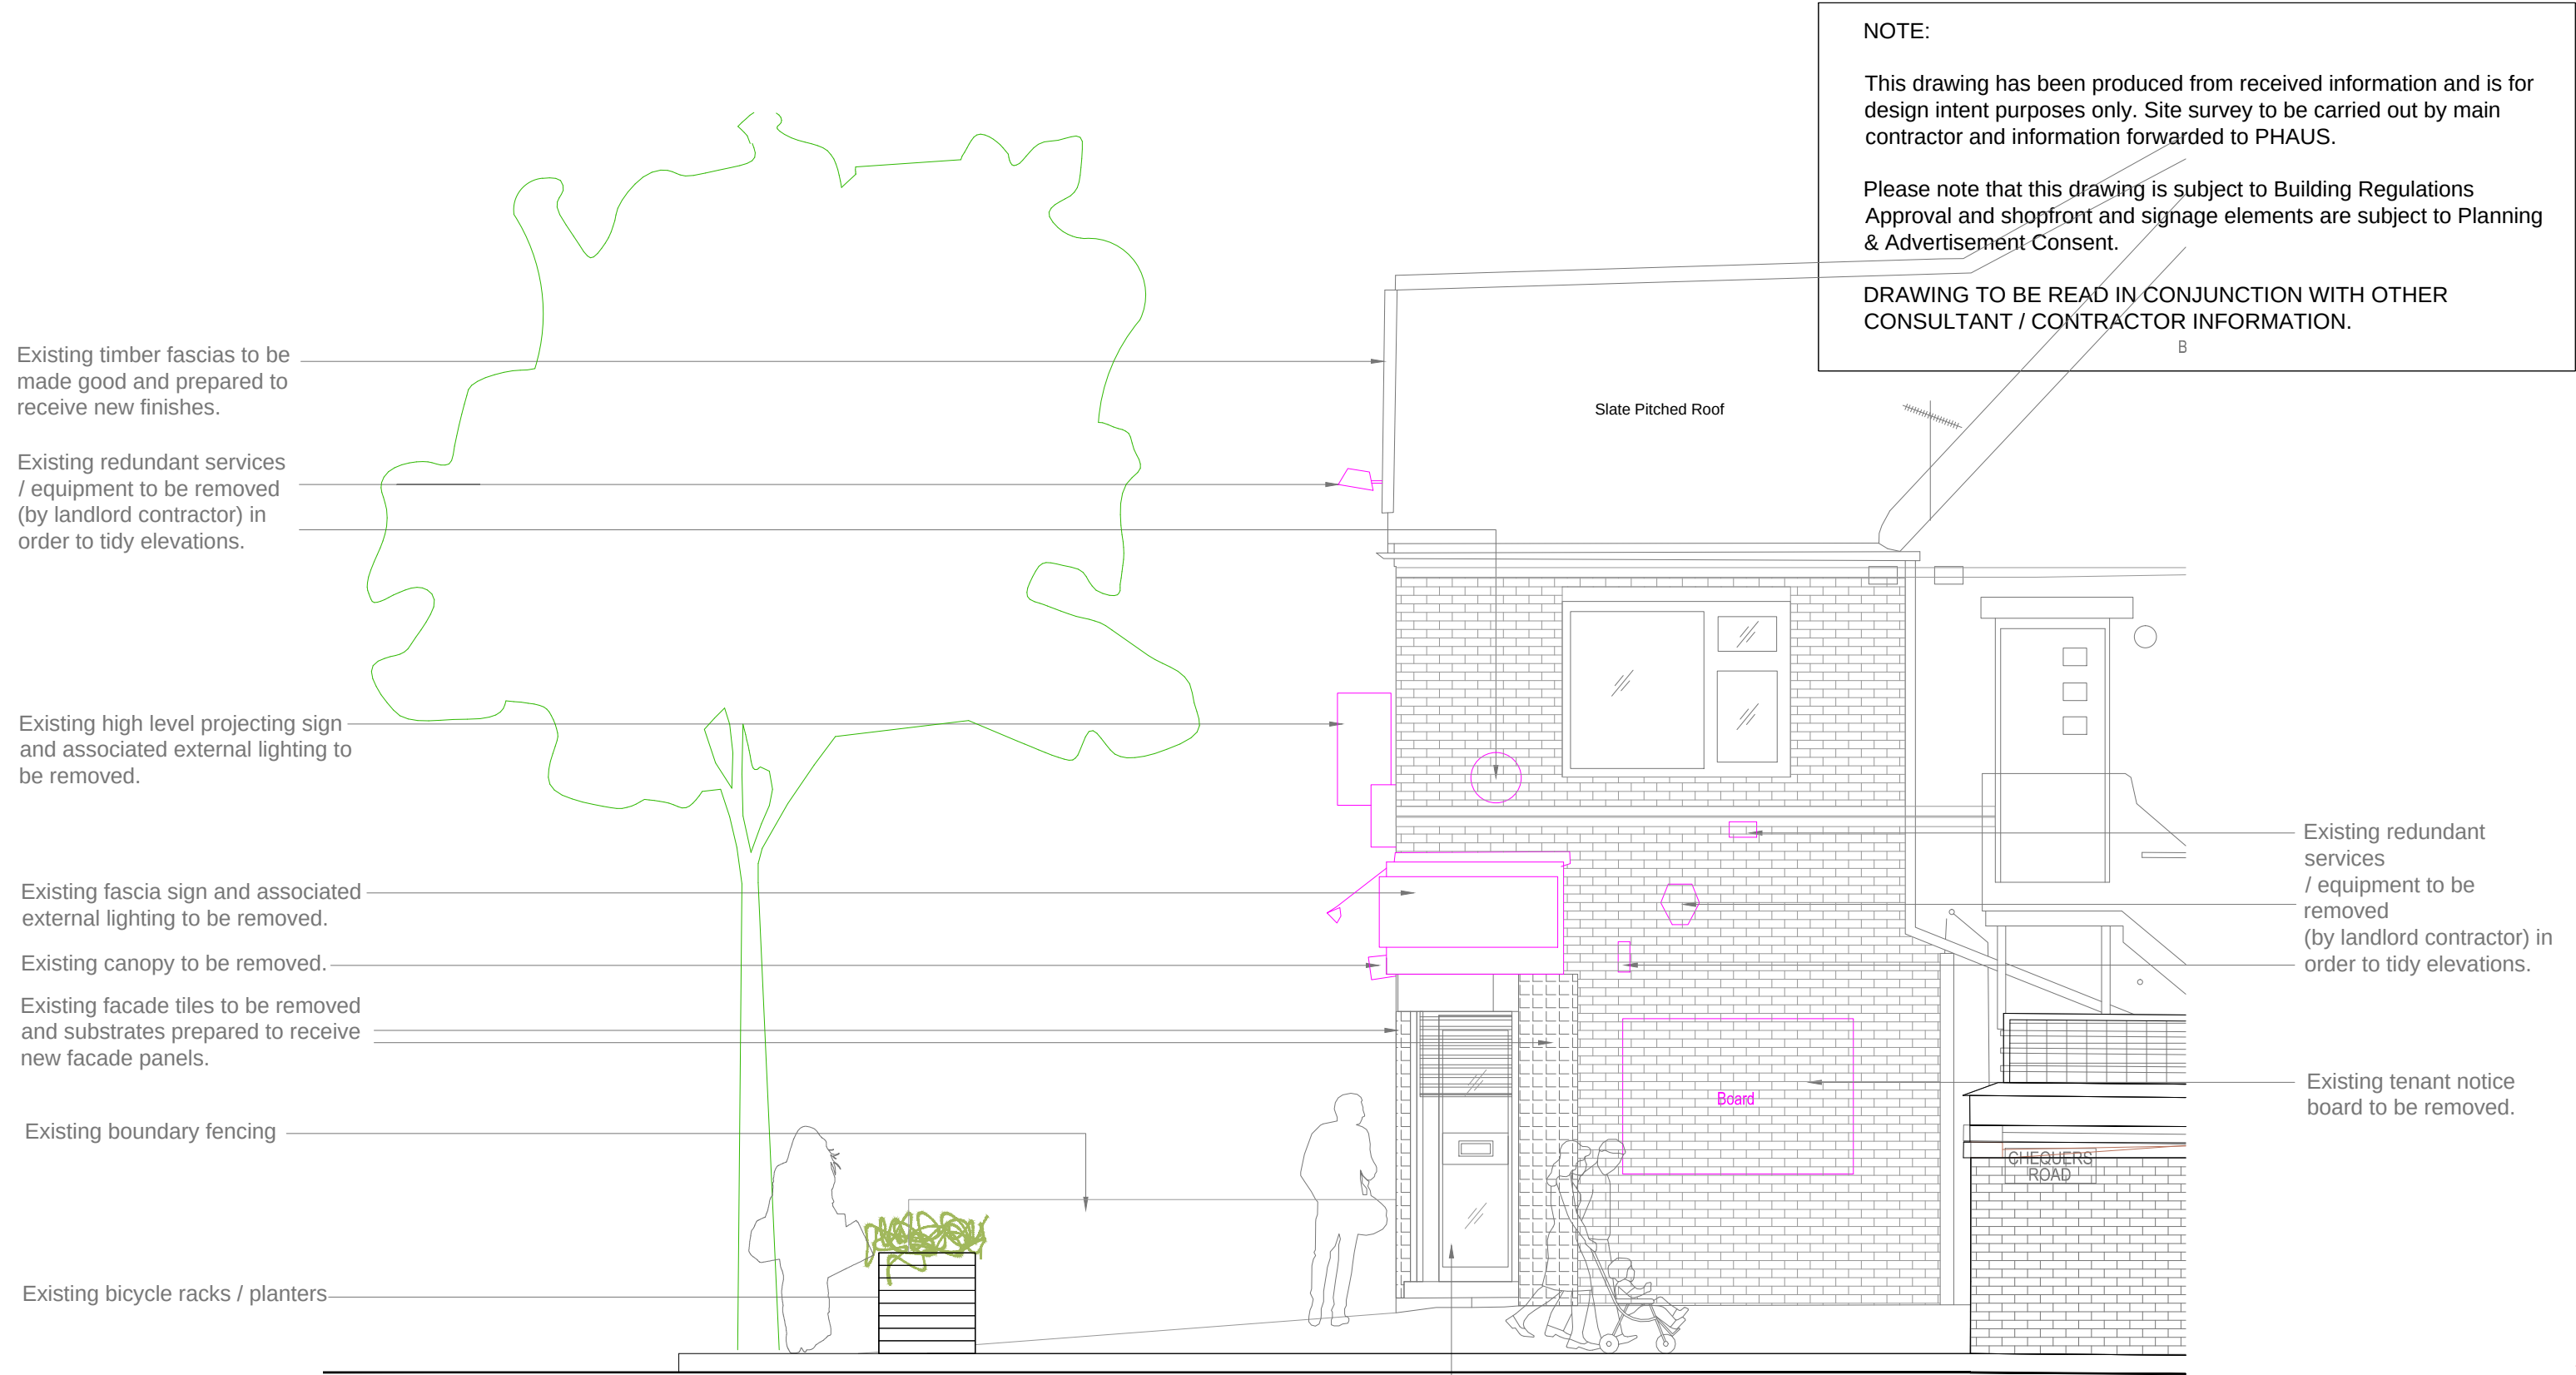

## Existing Elevation \_ Chequers Rd @ 1:50

**PHAUS:**

nudge@phaus.co.uk  
0161 222 5141

22 Lever Street  
Manchester M1 1EA  
phaus.co.uk

DRAWING NUMBER: PH0248-001.3  
CLIENT: EPICERIE LUDO  
PROJECT NAME: 46 BEECH RD\_CHORLTON  
DRAWING TITLE: EXISTING EXTERNAL ELEVATION\_CHEQUERS RD  
SCALE: 1:50 @A3  
DATE: 01 2023  
DRAWN BY: HA  
CHECKED BY: PS

STATUS: FOR APPROVAL

REV:



BY:

NOTE:

DATE:

REV:

NOTES

1. DO NOT SCALE FROM THIS DRAWING.
2. IF ANY DISCREPANCIES ARE FOUND, NOTIFY PHAUS.
3. THIS DRAWING IS THE PROPERTY OF PHAUS AND IS NOT TO BE REPRODUCED WITHOUT OUR CONSENT.
4. CONTRACTORS TO PERFORM THEIR OWN DIMENSION CHECK ON SITE.