



PROPOSED PLANS AND ELEVATIONS
FOR 7 BANKFIELD AVENUE

1:50 SCALE


AMENDED

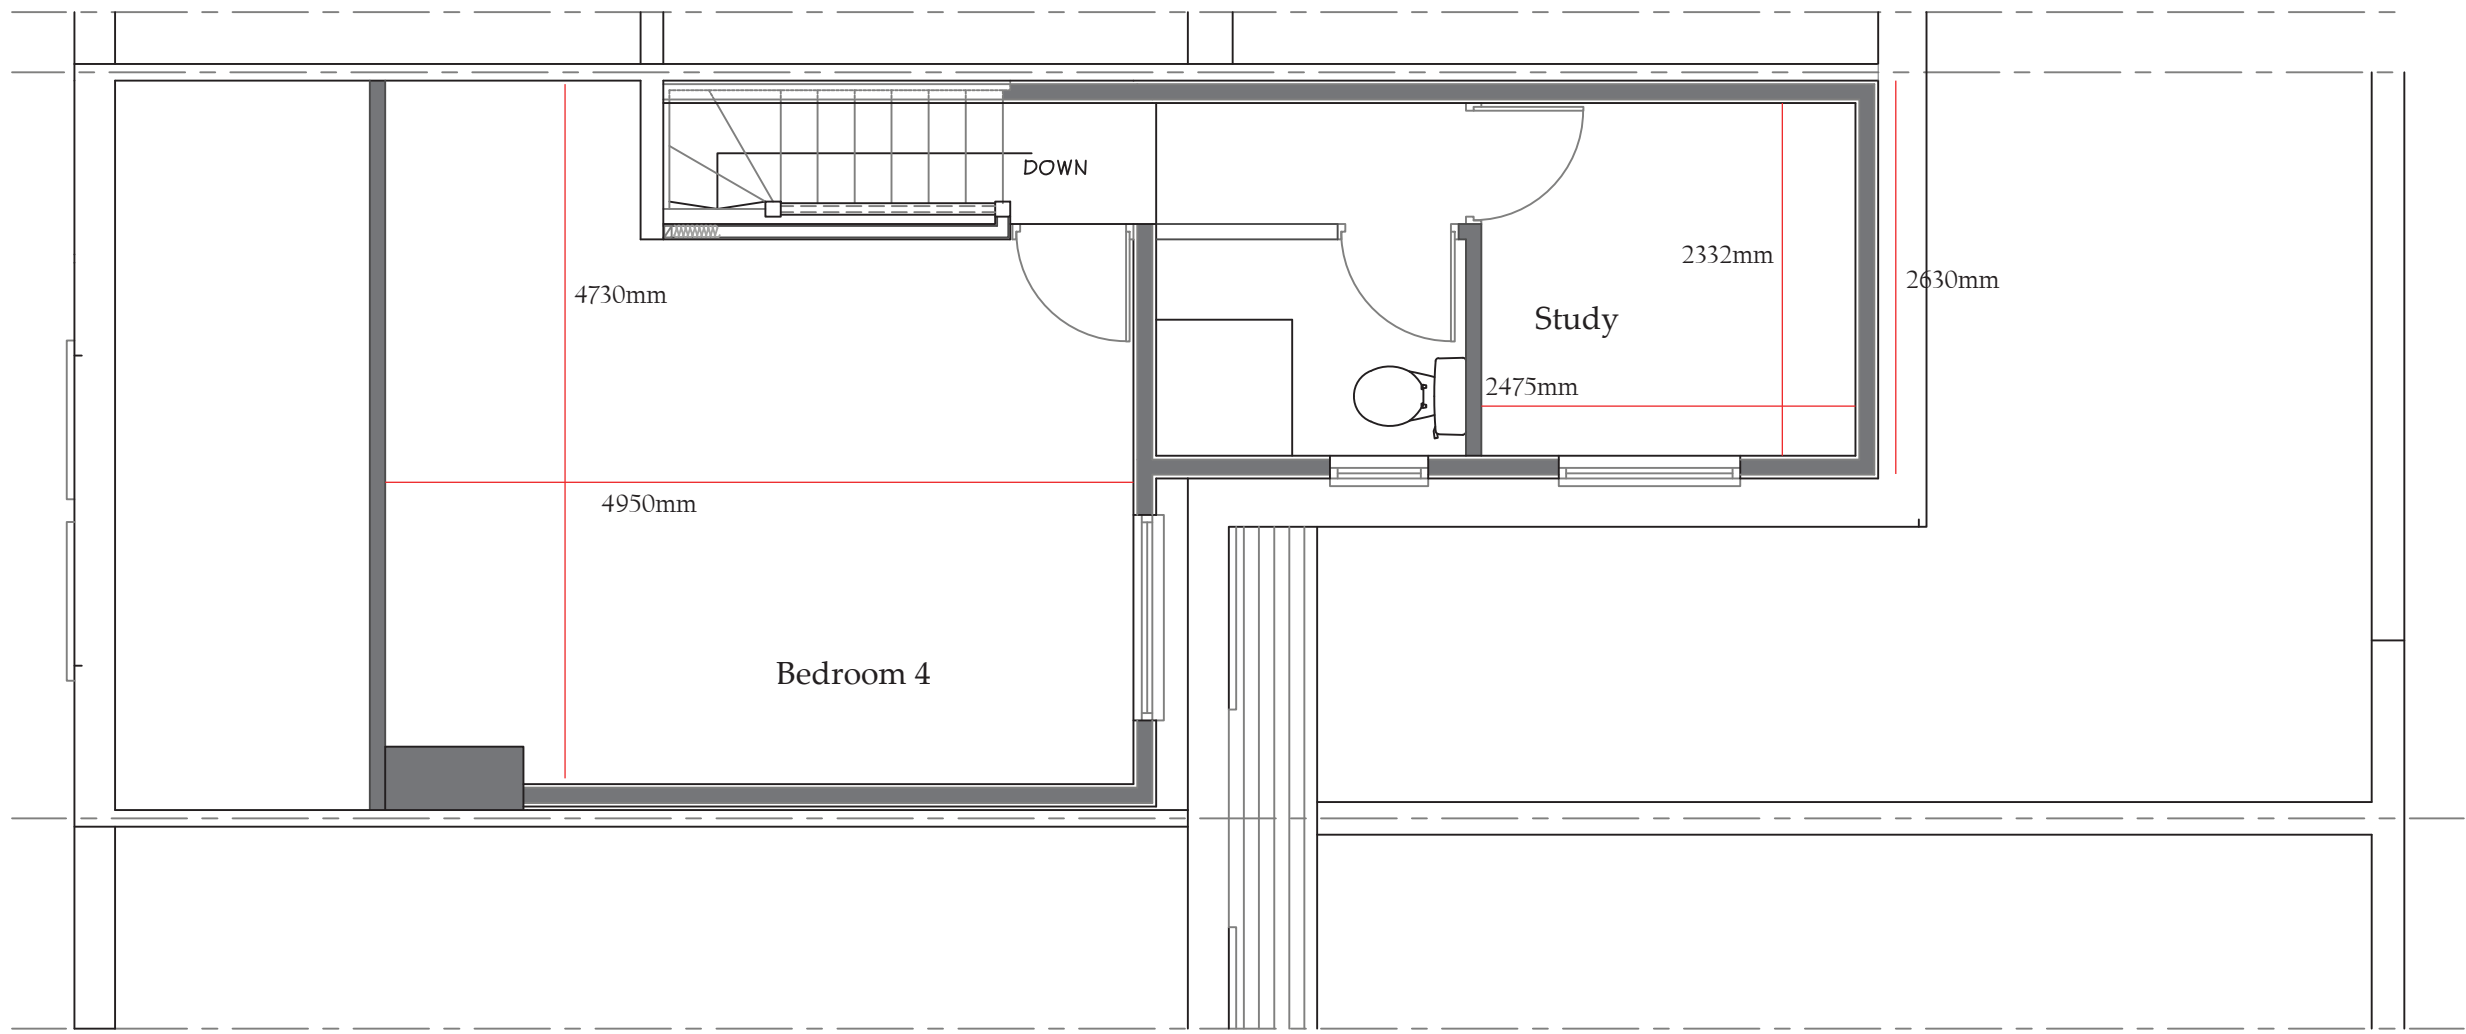

PROPOSED SECOND FLOOR PLAN

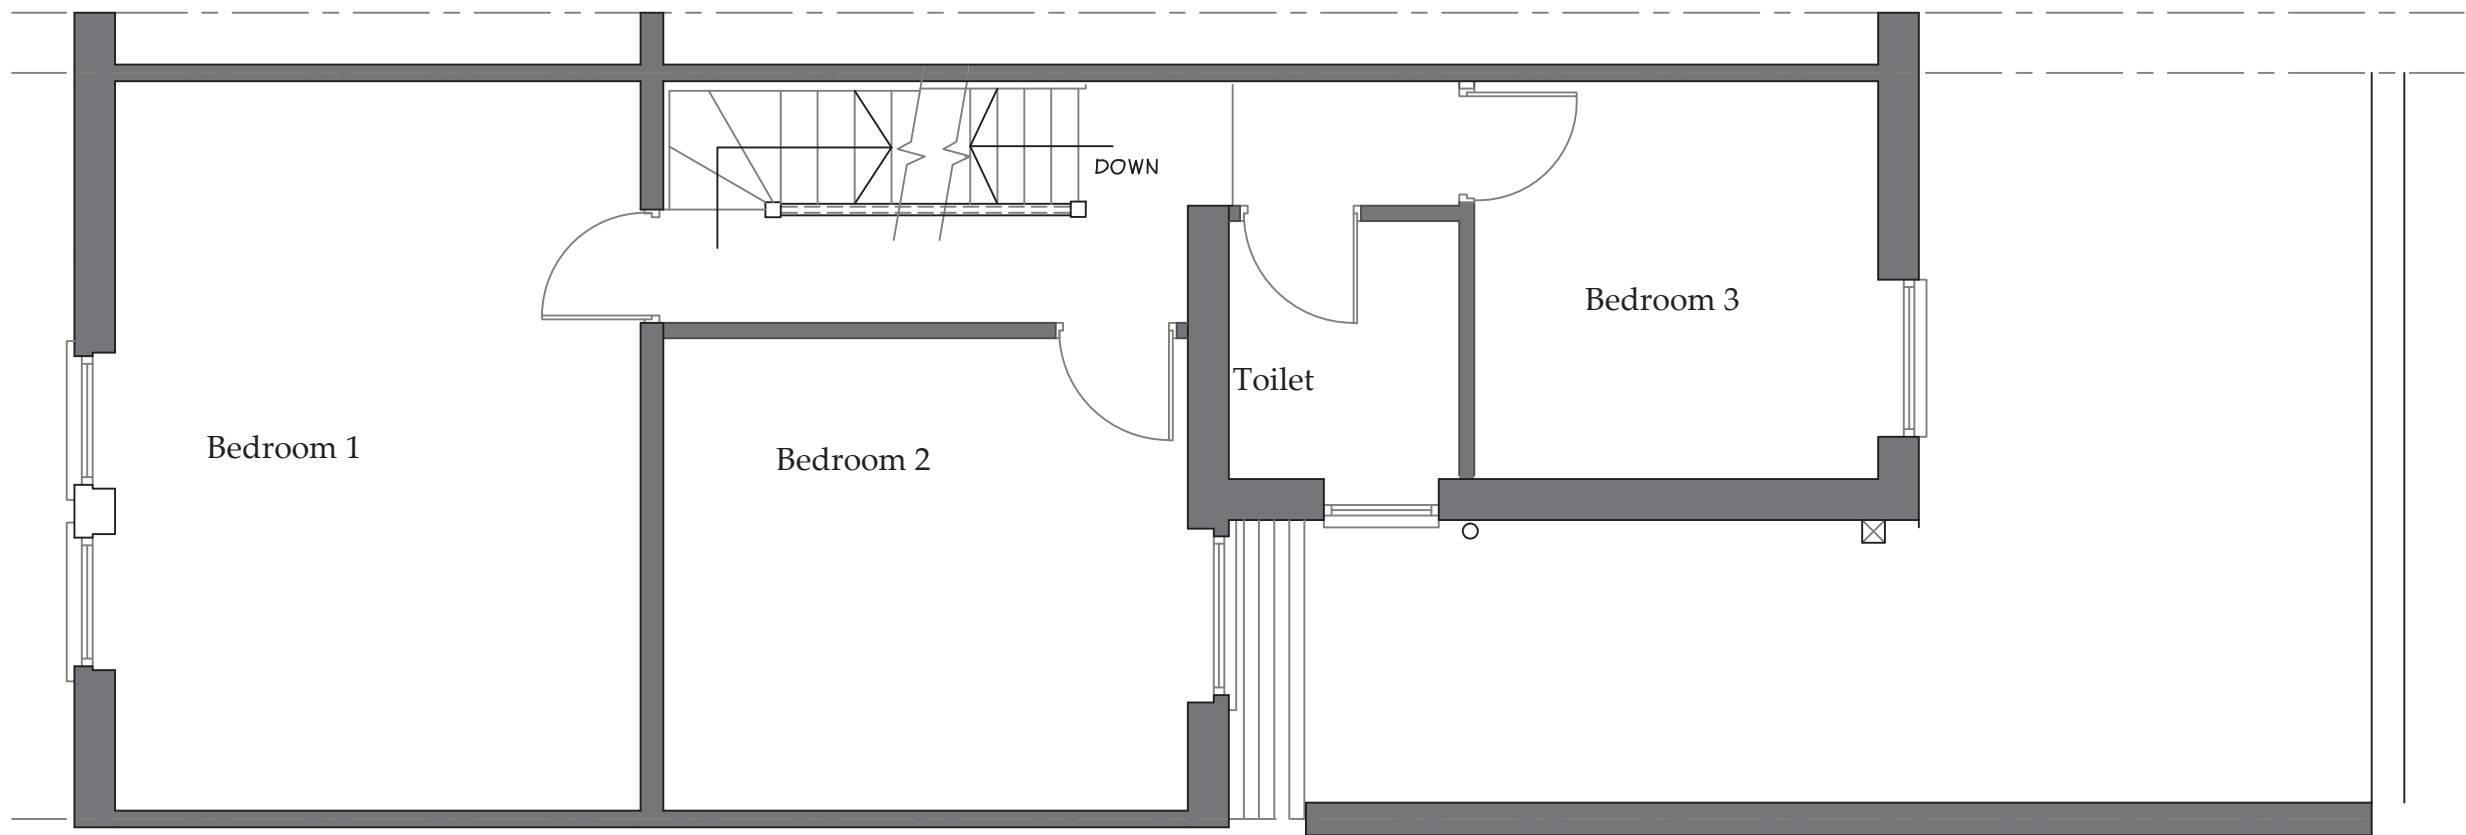


PROPOSED FIRST FLOOR PLAN

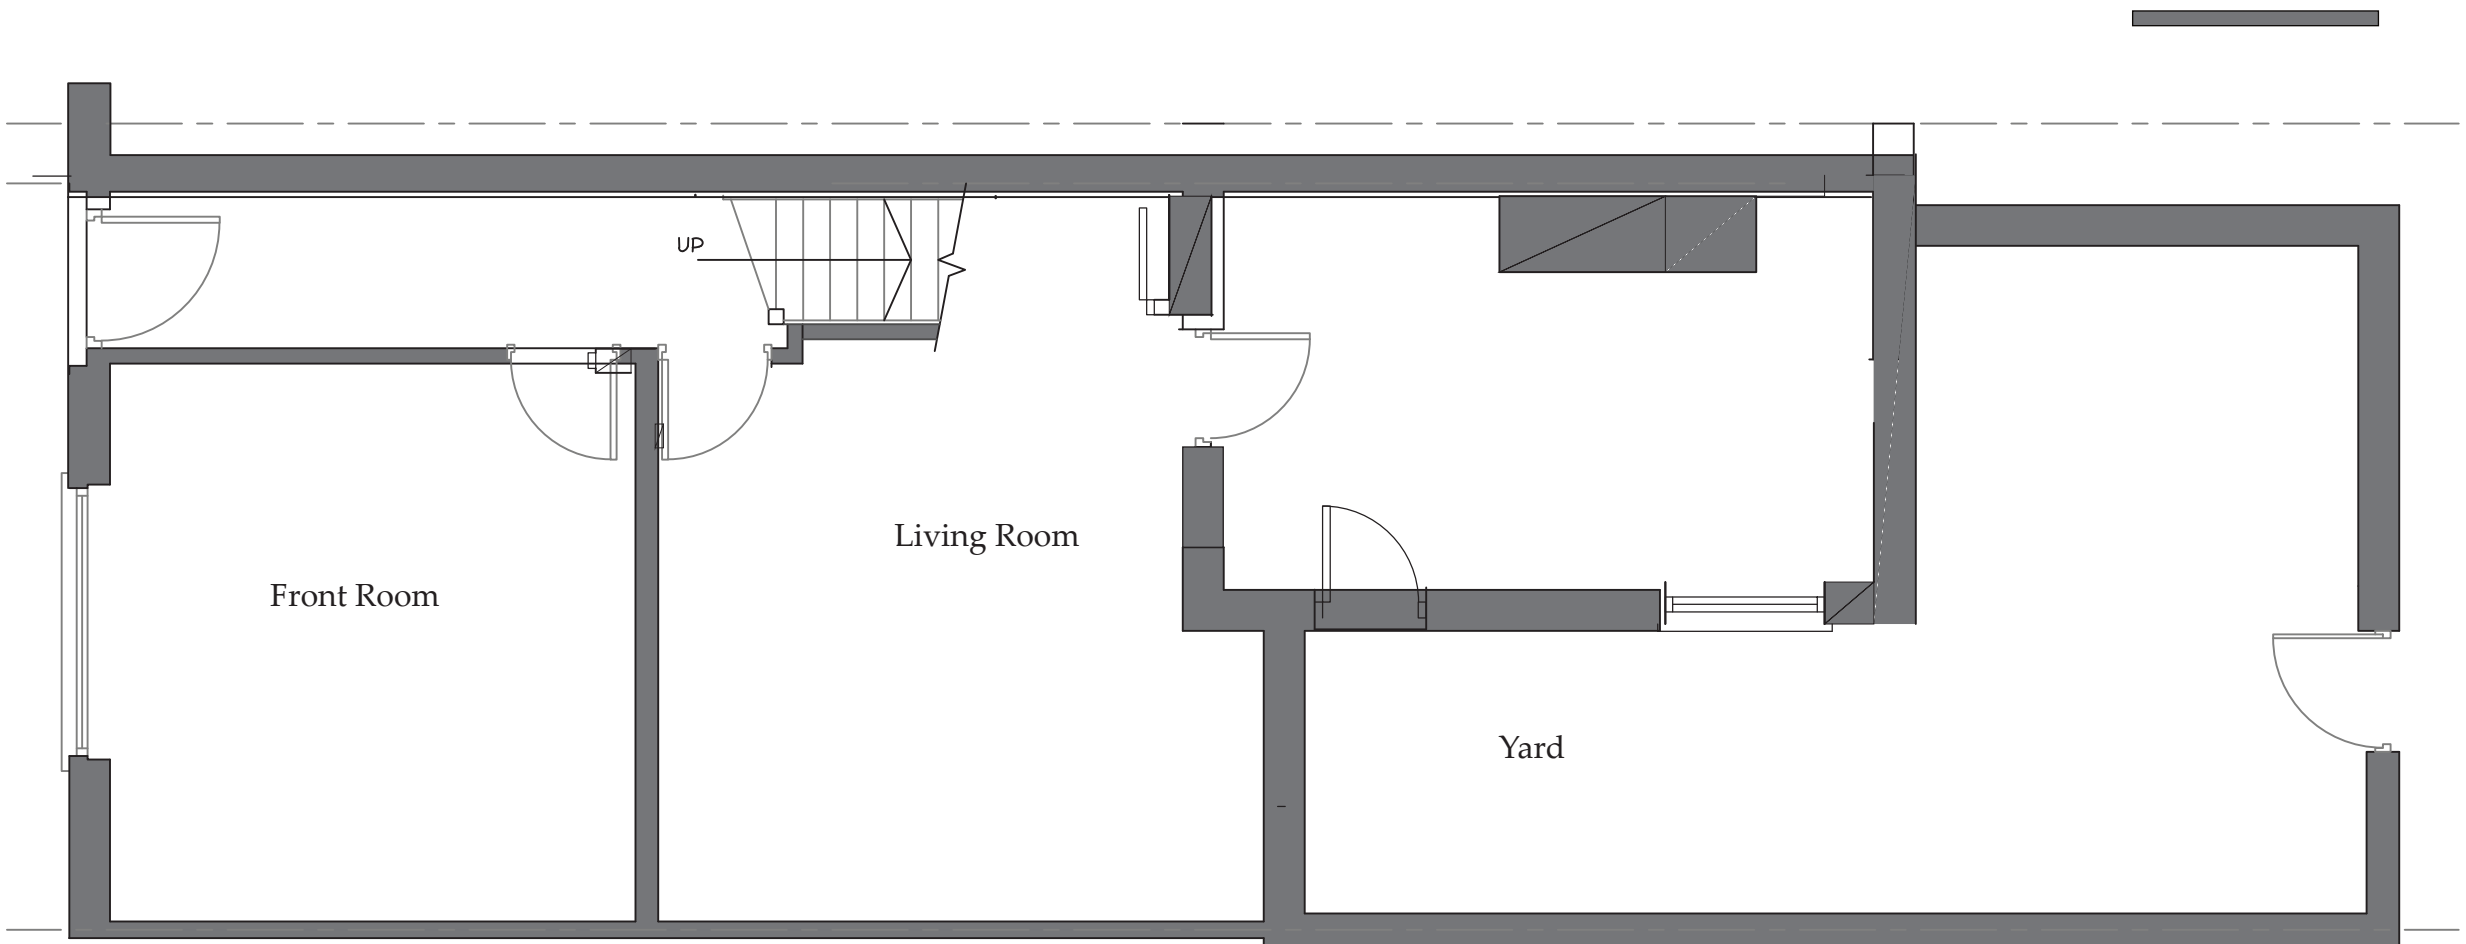

PROPOSED GROUND FLOOR PLAN



PROPOSED SIDE ELEVATION

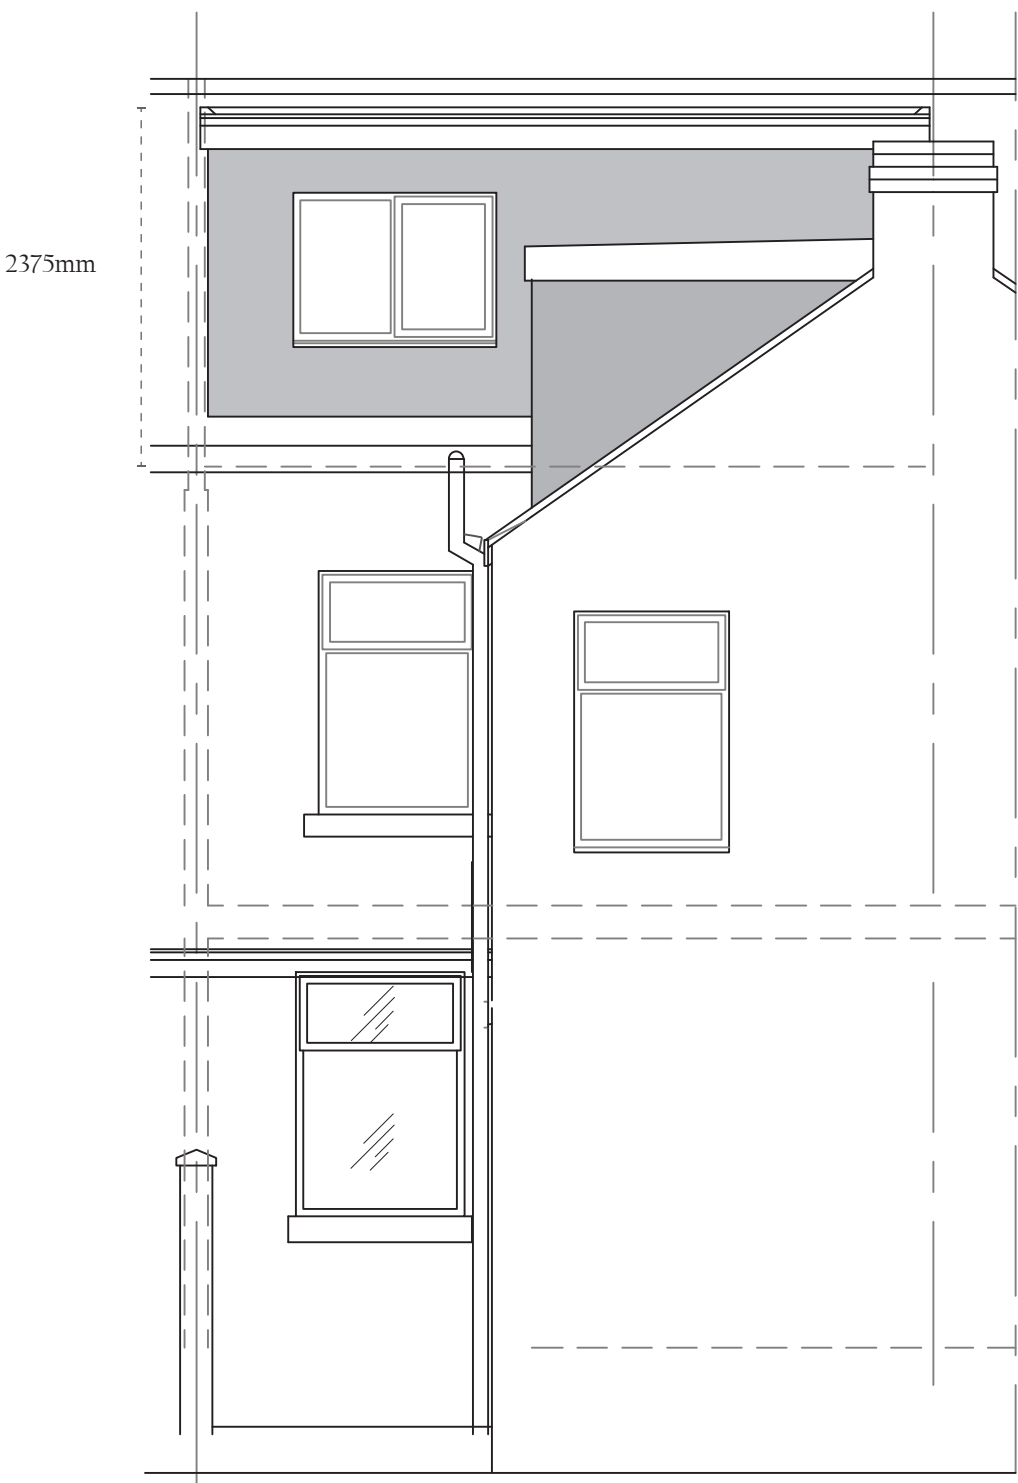

PROPOSED REAR ELEVATION