


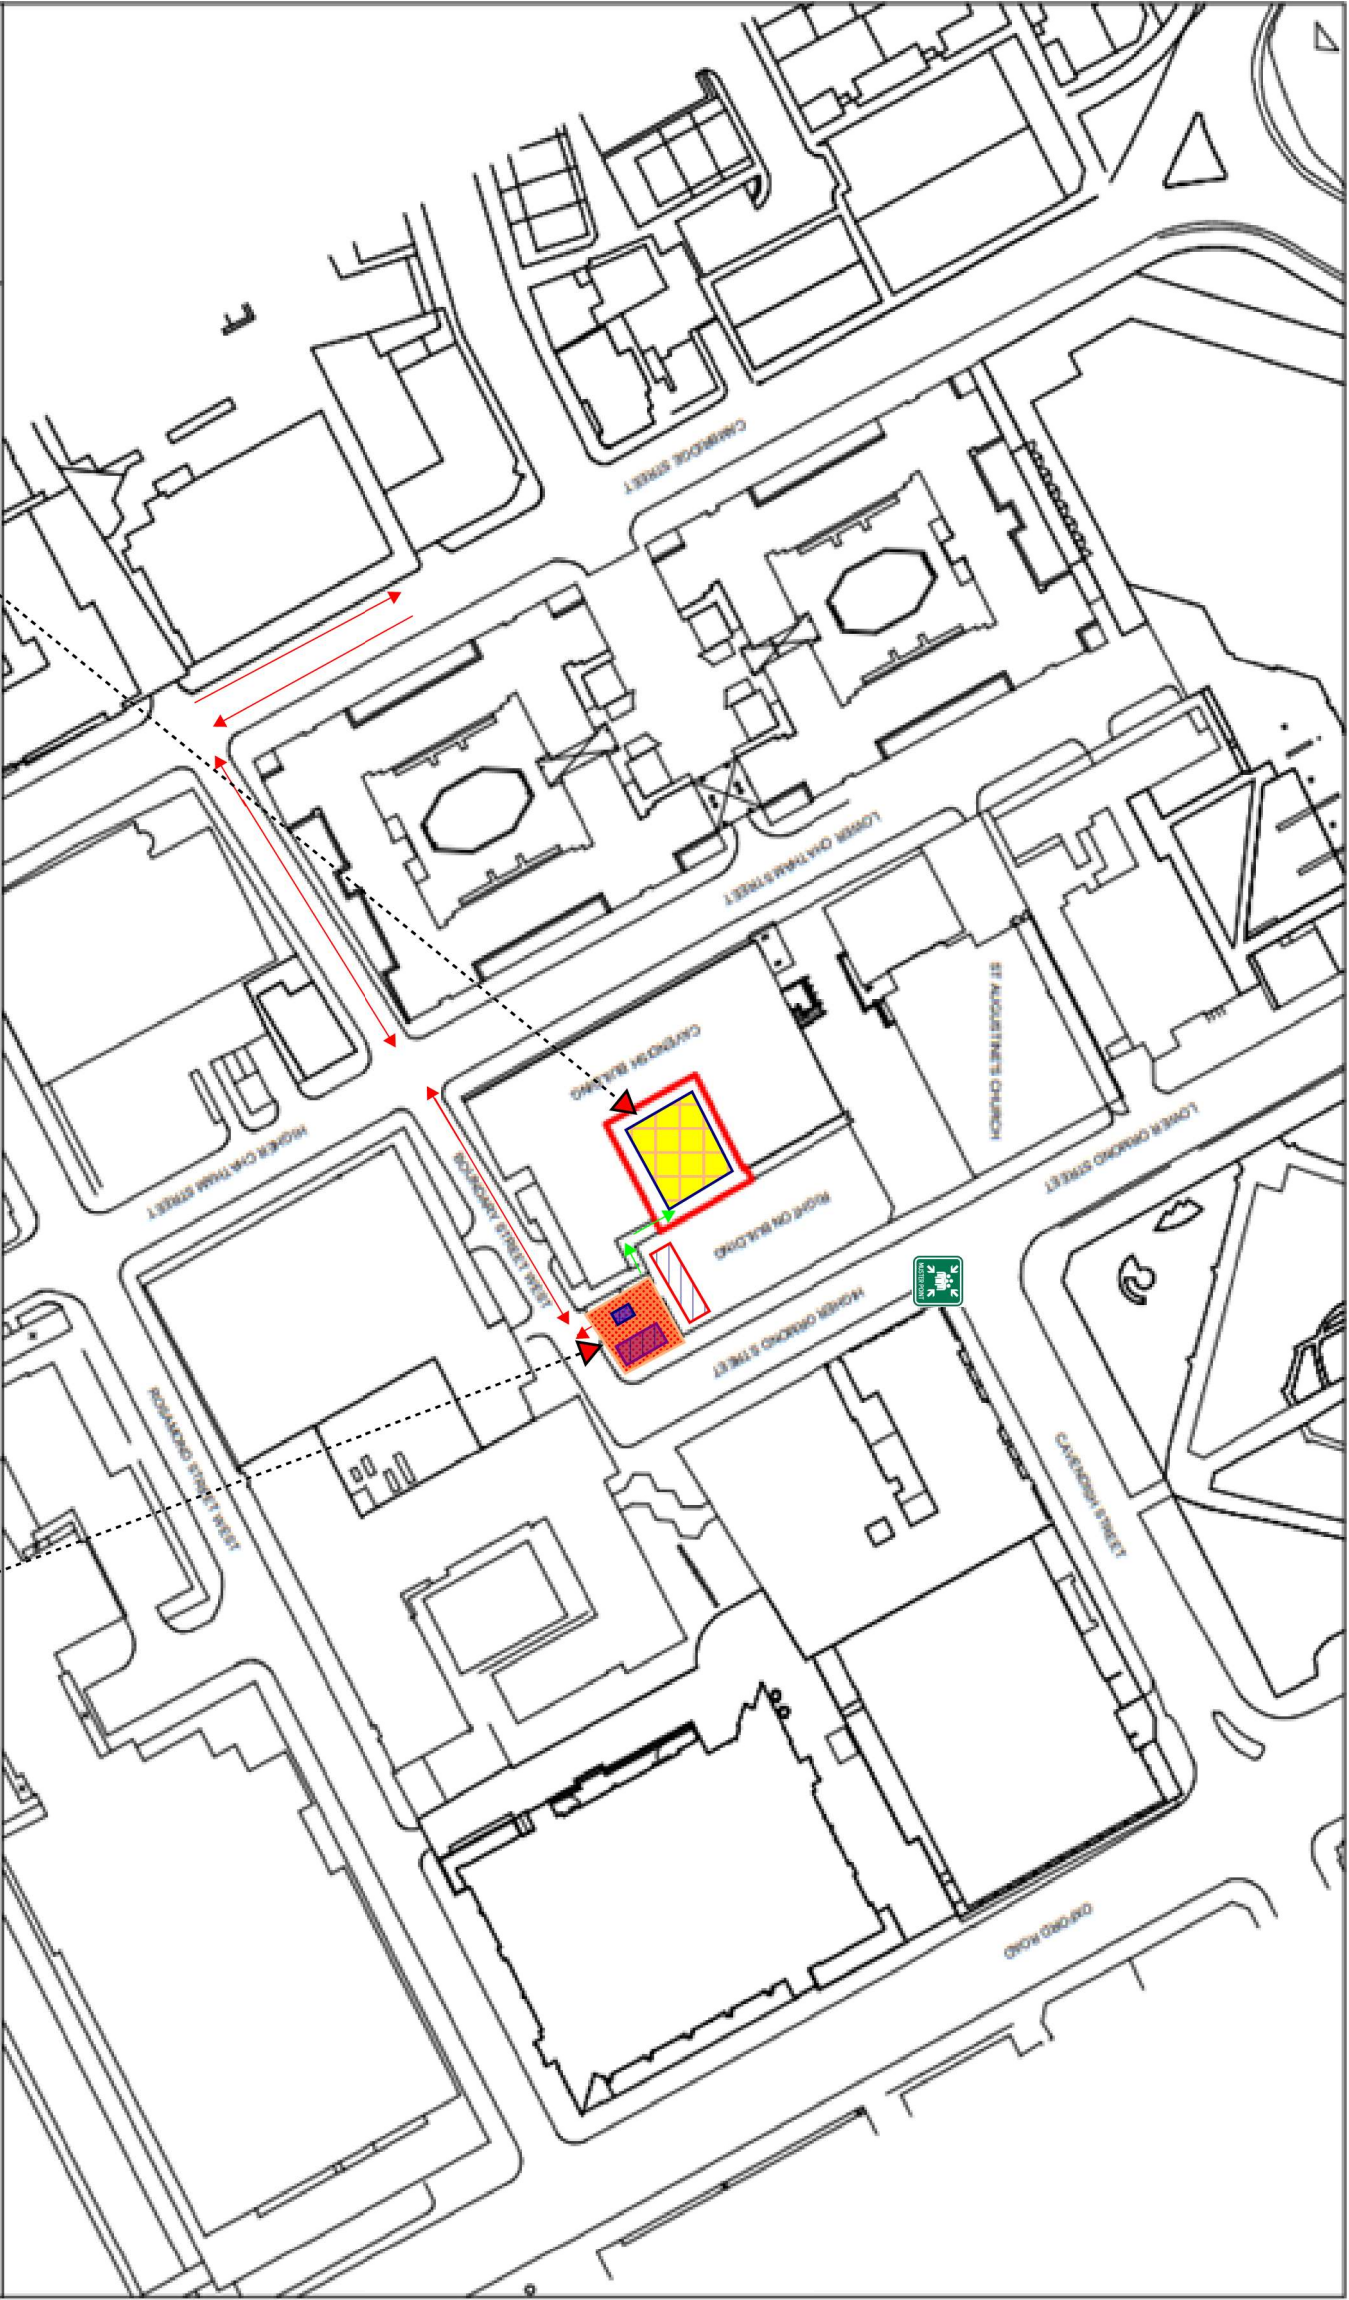

Legend:

- Site Compound Boundary
- Vehicle Access Routes
- Heras Fence
- Site Office / Welfare
- Enclosed Skip Position
- Works Location
- Material/Delivery Drop-off
- Muster Point

Drawing Title:
Site Layout - Management Plan

Project Title:
Robotics Living Lab - Phase 2

Client:
Manchester Metropolitan University

Drawing Ref:
Site Layout - Management Plan

Issue:
For Information

Date:
06/12/2023

Scale:
NTS



CITY BUILD

Bowker House, Bowker Street, t: 0161 702 6884 e: admin@city-build.co.uk
Walkden, M28 0SG w: www.city-build.co.uk



Site Working Area



Pedestrian

Welfare

Deliveries