


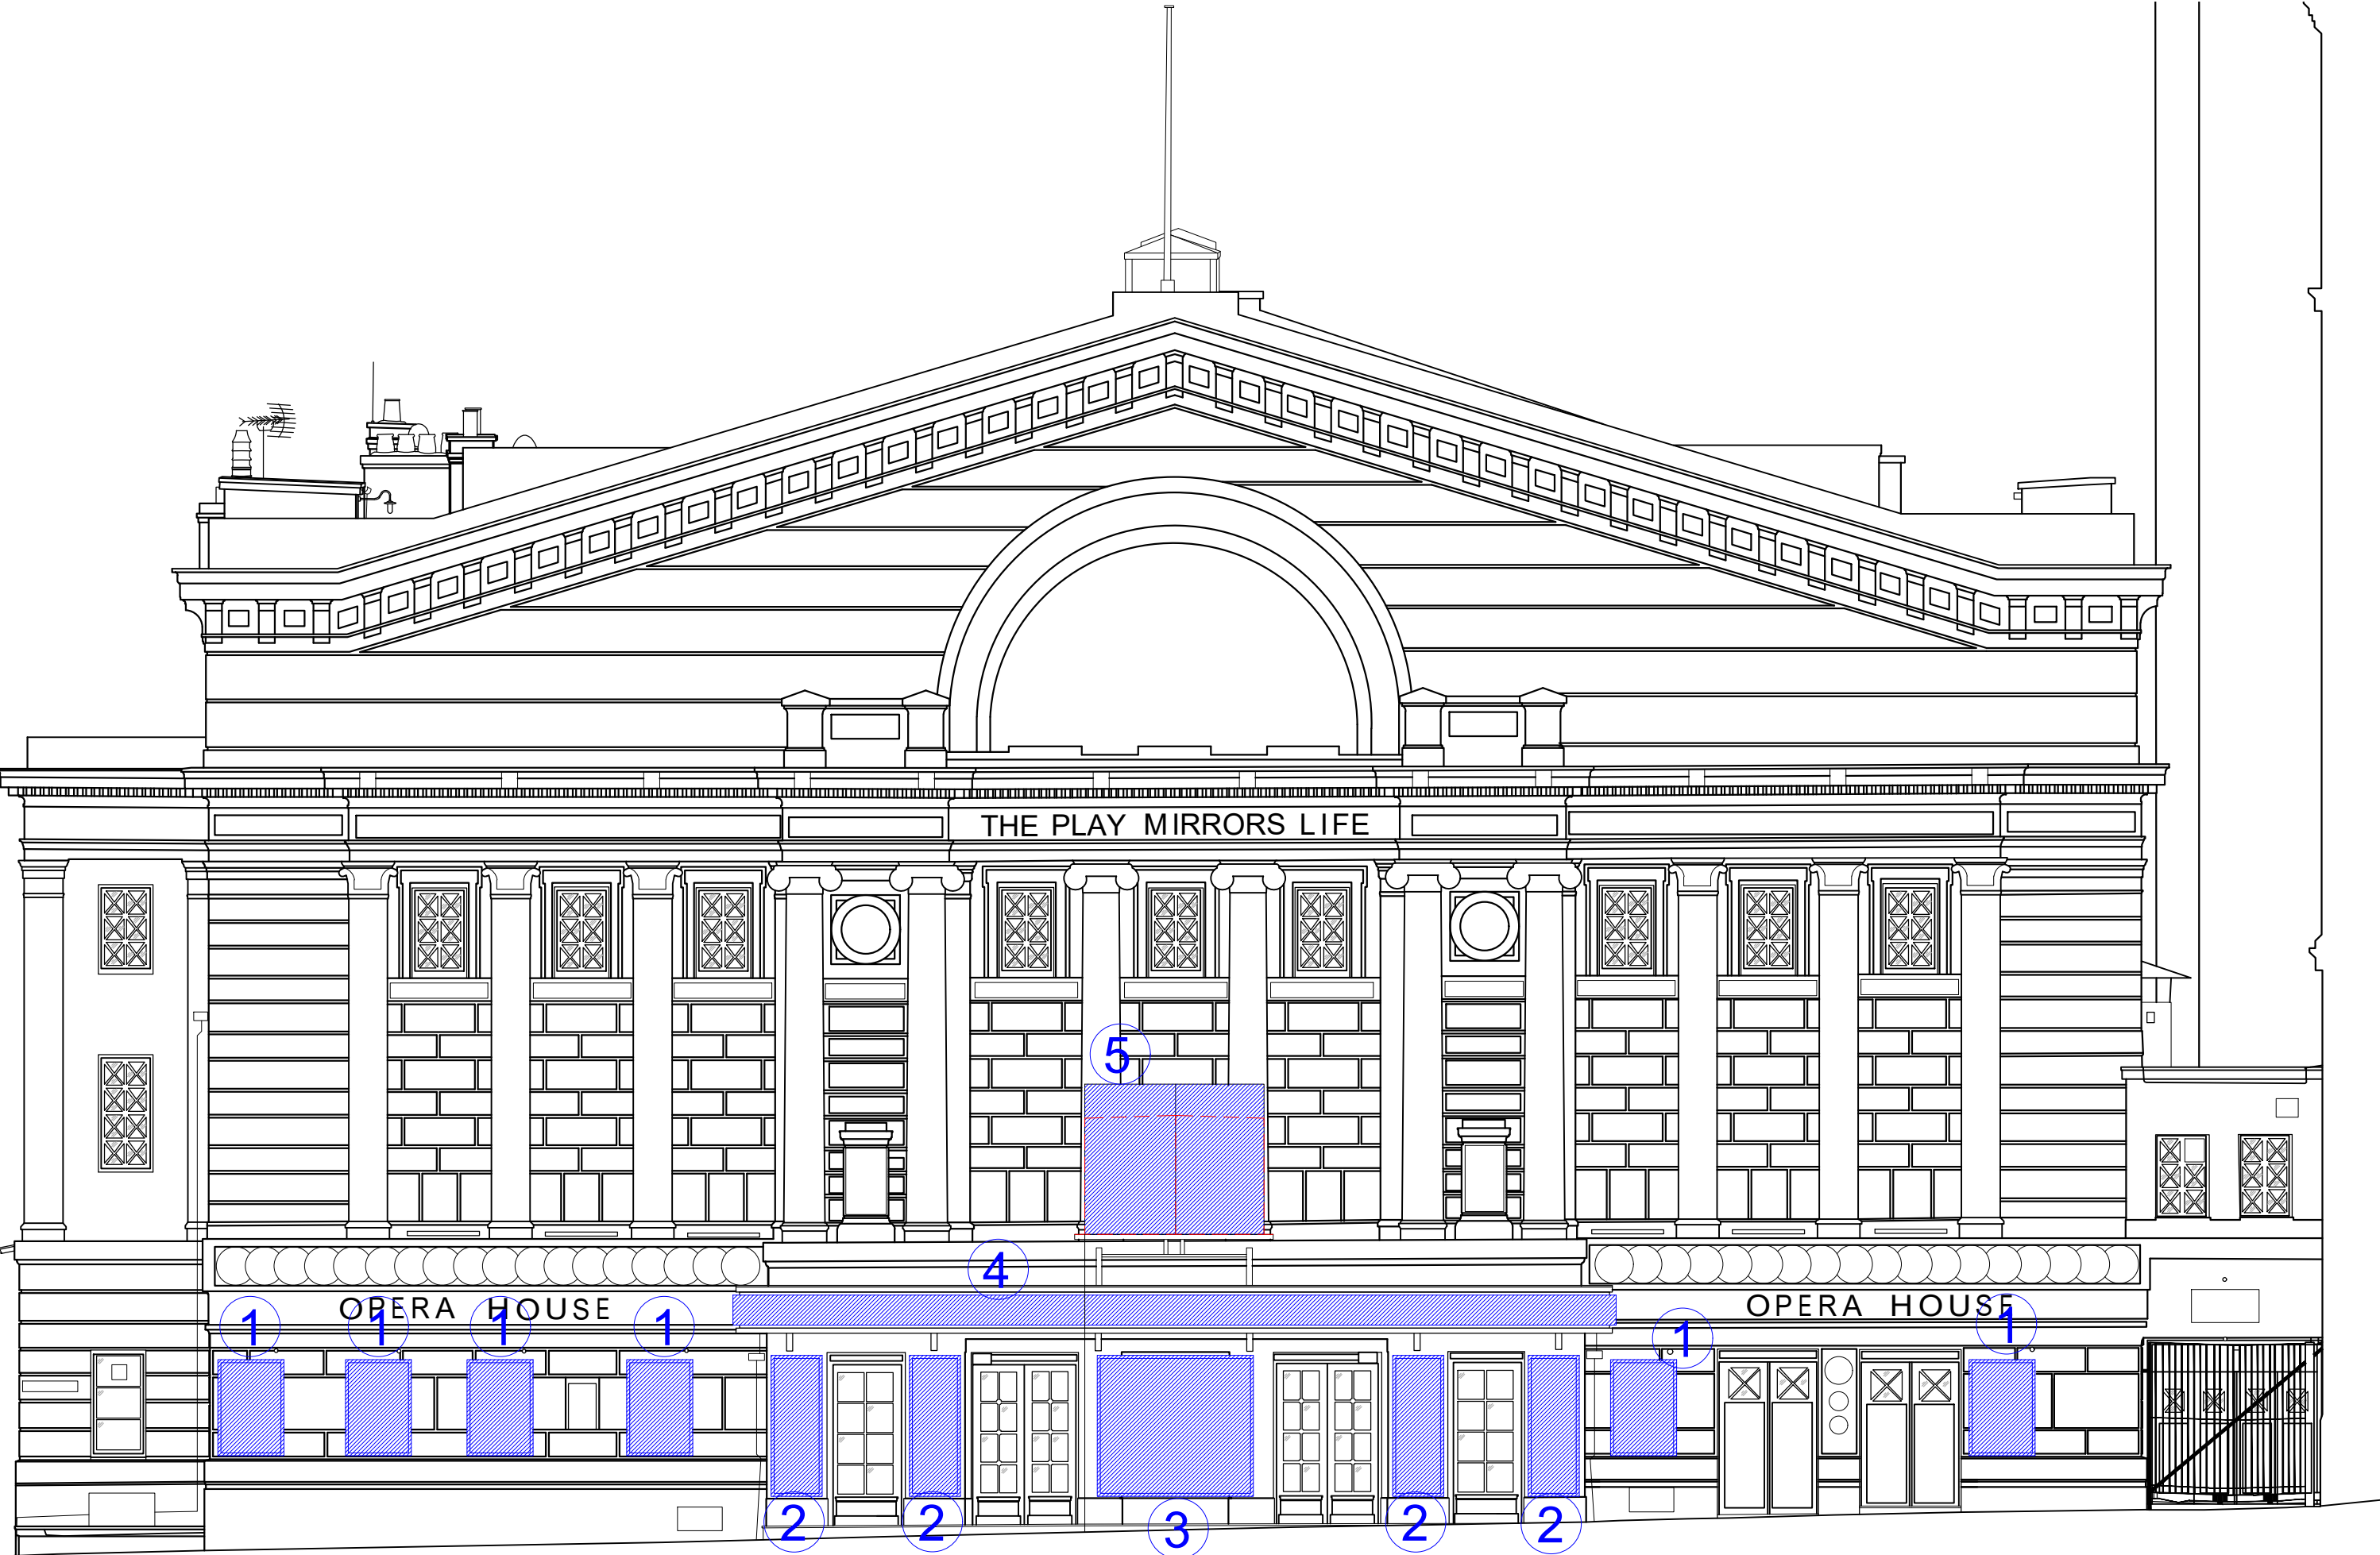

PROPOSED QUAY STREET ELEVATION 1:100



PROPOSED BYROM STREET ELEVATION 1:100


- GENERAL NOTES
1. Do not scale from this print or use as a template.
 2. All dimensions must be verified on site before any work is put in hand and any discrepancies must be reported to the Architect. Where any variations occur between small scale and detailed drawings, detail drawings should be worked from.
 3. Copyright of this drawing is reserved by Osbornes and is issued on condition that it is not copied or disclosed to any third party either wholly or in part without the consent of Osbornes in writing.
 4. This drawing is to be read in conjunction with all relevant specifications and drawings issued by the Architect, Engineer and other specialists.

PROPOSED SIGN TYPE KEY

SIGN TYPE	DISPLAY DIMENSIONS	DISPLAY BRIGHTNESS DAY / NIGHT
1 TYPE 1 Wall mounted, LED poster display, with powder coated black aluminium outer frame and 3mm polycarbonate	1100mm(w) x 1600mm(h) 100mm deep	600 cd/m ² / 300 cd/m ²
2 TYPE 2 Wall mounted, LED poster display, with powder coated black aluminium outer frame and 3mm polycarbonate	850mm(w) x 2350mm(h) 100mm deep	600 cd/m ² / 300 cd/m ²
3 TYPE 3 Wall mounted, LED poster display, with powder coated black aluminium outer frame and 3mm polycarbonate	front 2600mm(w) x 2350mm(h) 100mm deep	600 cd/m ² / 300 cd/m ²
4 TYPE 4 surface mounted, LED displays.	20,500mm(total w) x 500mm(h) 110mm deep	600 cd/m ² / 300 cd/m ²
5 TYPE 5 V-Display, LED display on box section steel frame	3000mm(total w) x 2500mm(h) 110mm deep	600 cd/m ² / 300 cd/m ²

NOTE: Electrical service routes already exist to proposed screen/ signage locations. These current power the existing lighting to current signs. News screens are to reuse the existing service routes to reduce impact on the building.

PROPOSED

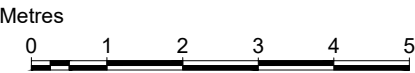

REV A: 11/01/24 Signage brightness levels updated.



PO Box 395 • Malvern • Worcestershire • WR14 9LL
T: 01684 311303 E: architecture@osbornesarchitects.com W: osbornesarchitects.com

DRAFT ☐ ISSUE ☒ TENDER ☐ CONTRACT ☐ RECORD ☐

CLIENT AMBASSADOR THEATRE GROUP
PROJECT MOH SIGNAGE
TITLE PROPOSED ELEVATIONS
SCALE 1:100 @ A1
DATE DEC 2023
DRAWN TL

DRAWING NUMBER 23-135-E1A