




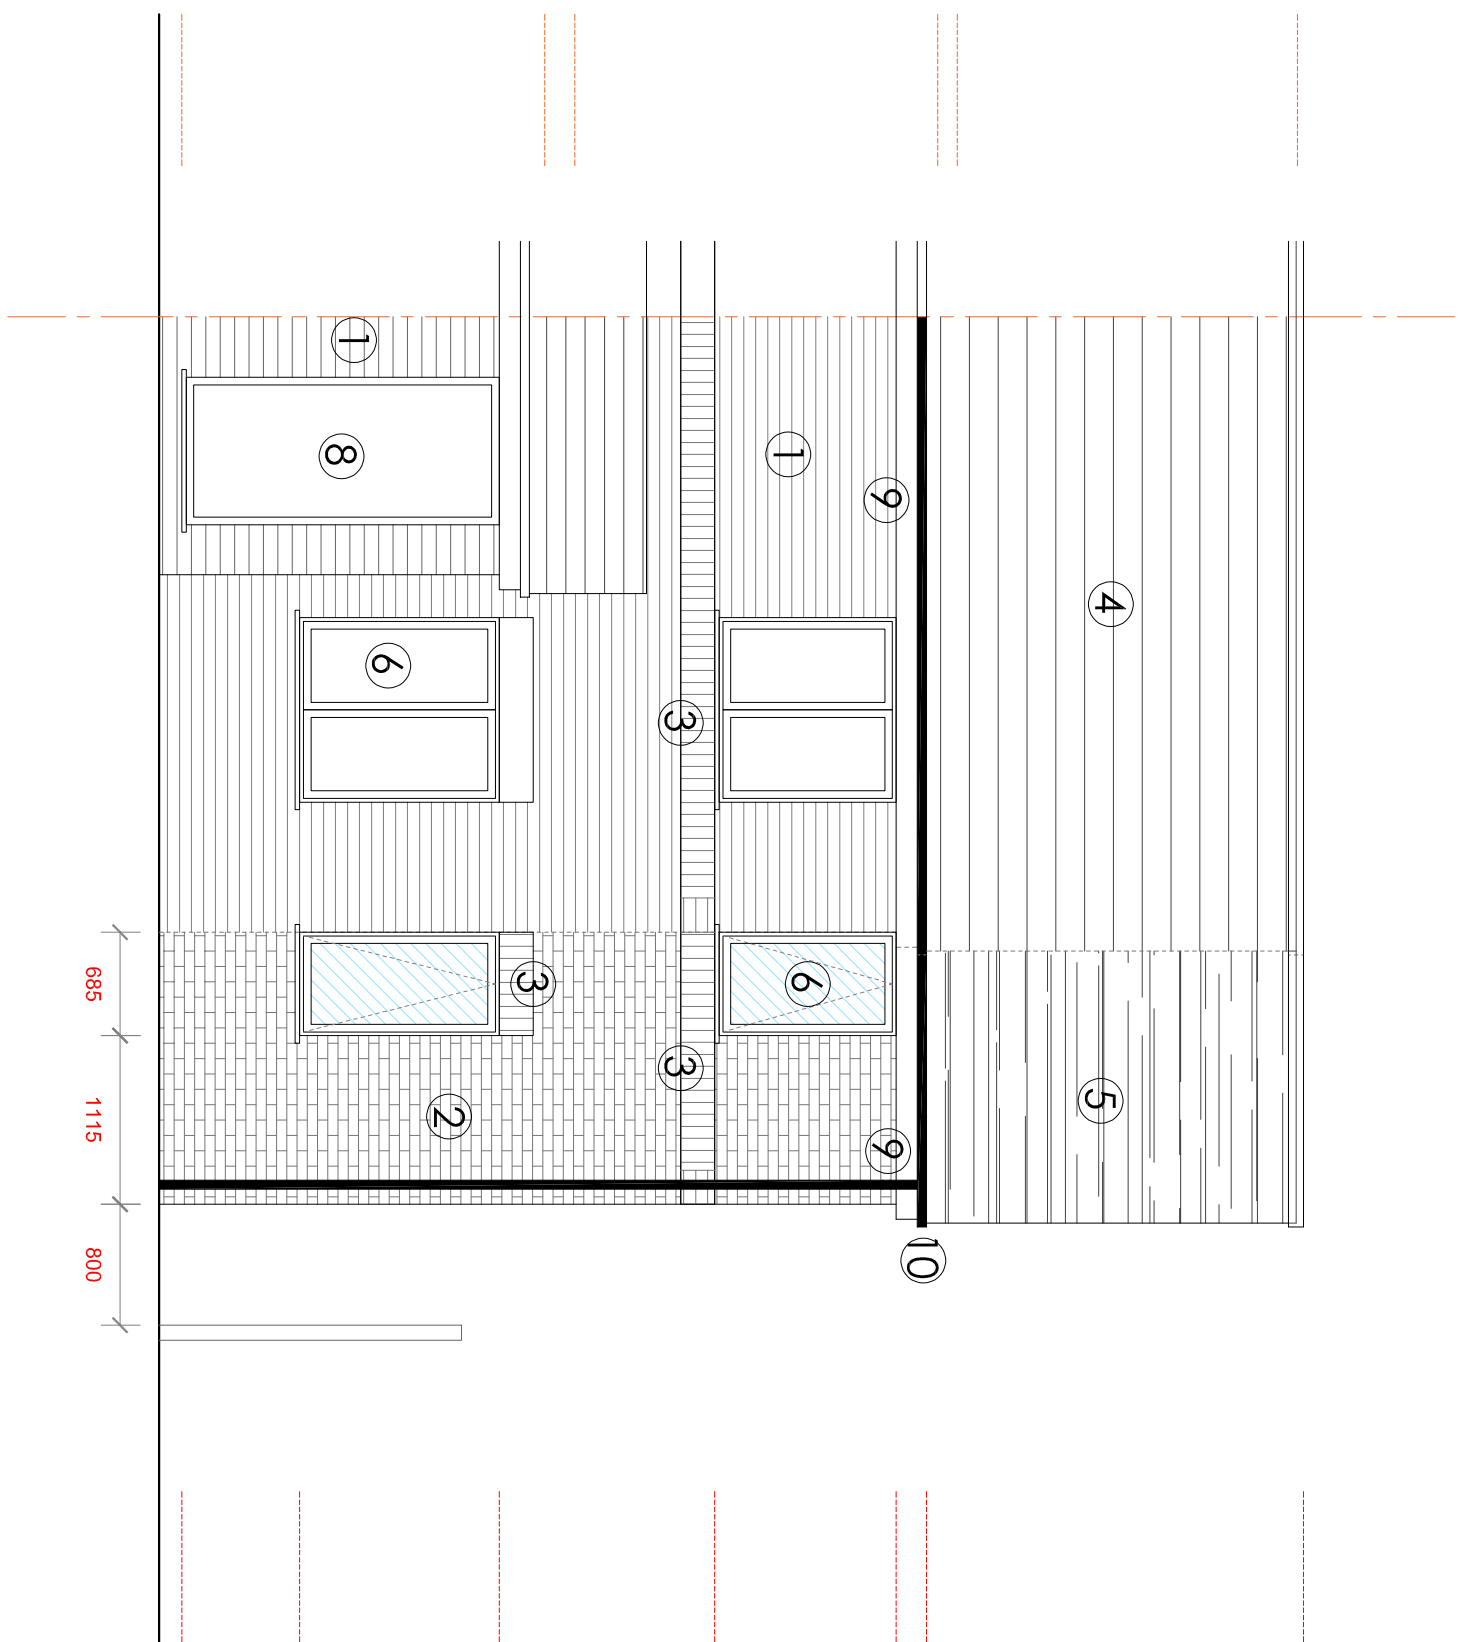


FRONT ELEVATION (EAST)

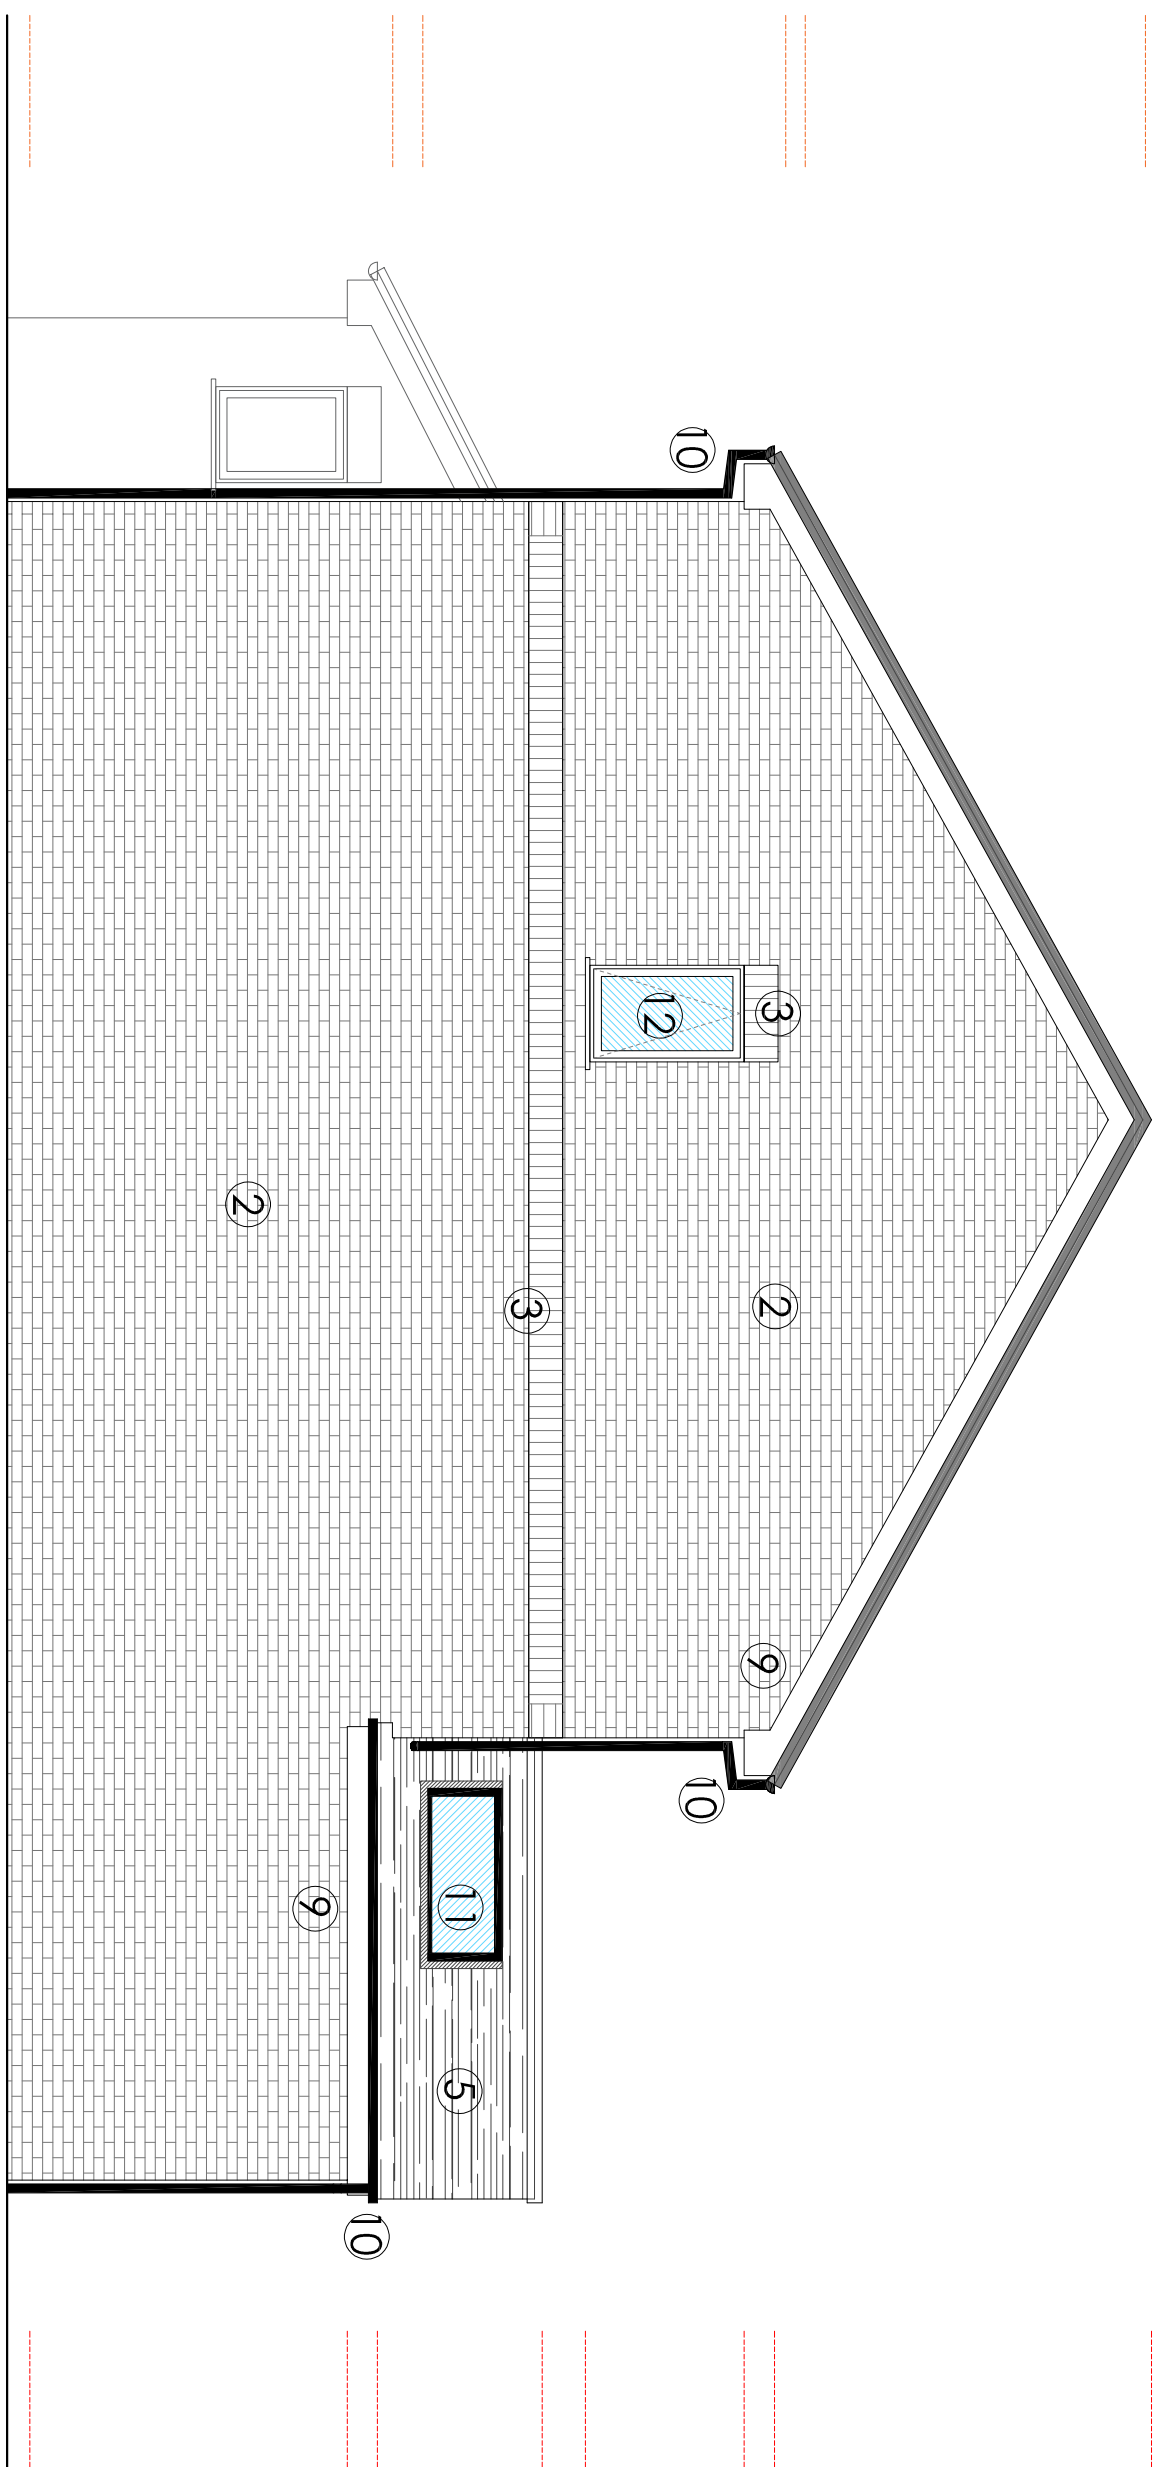

SIDE ELEVATION (NORTH)

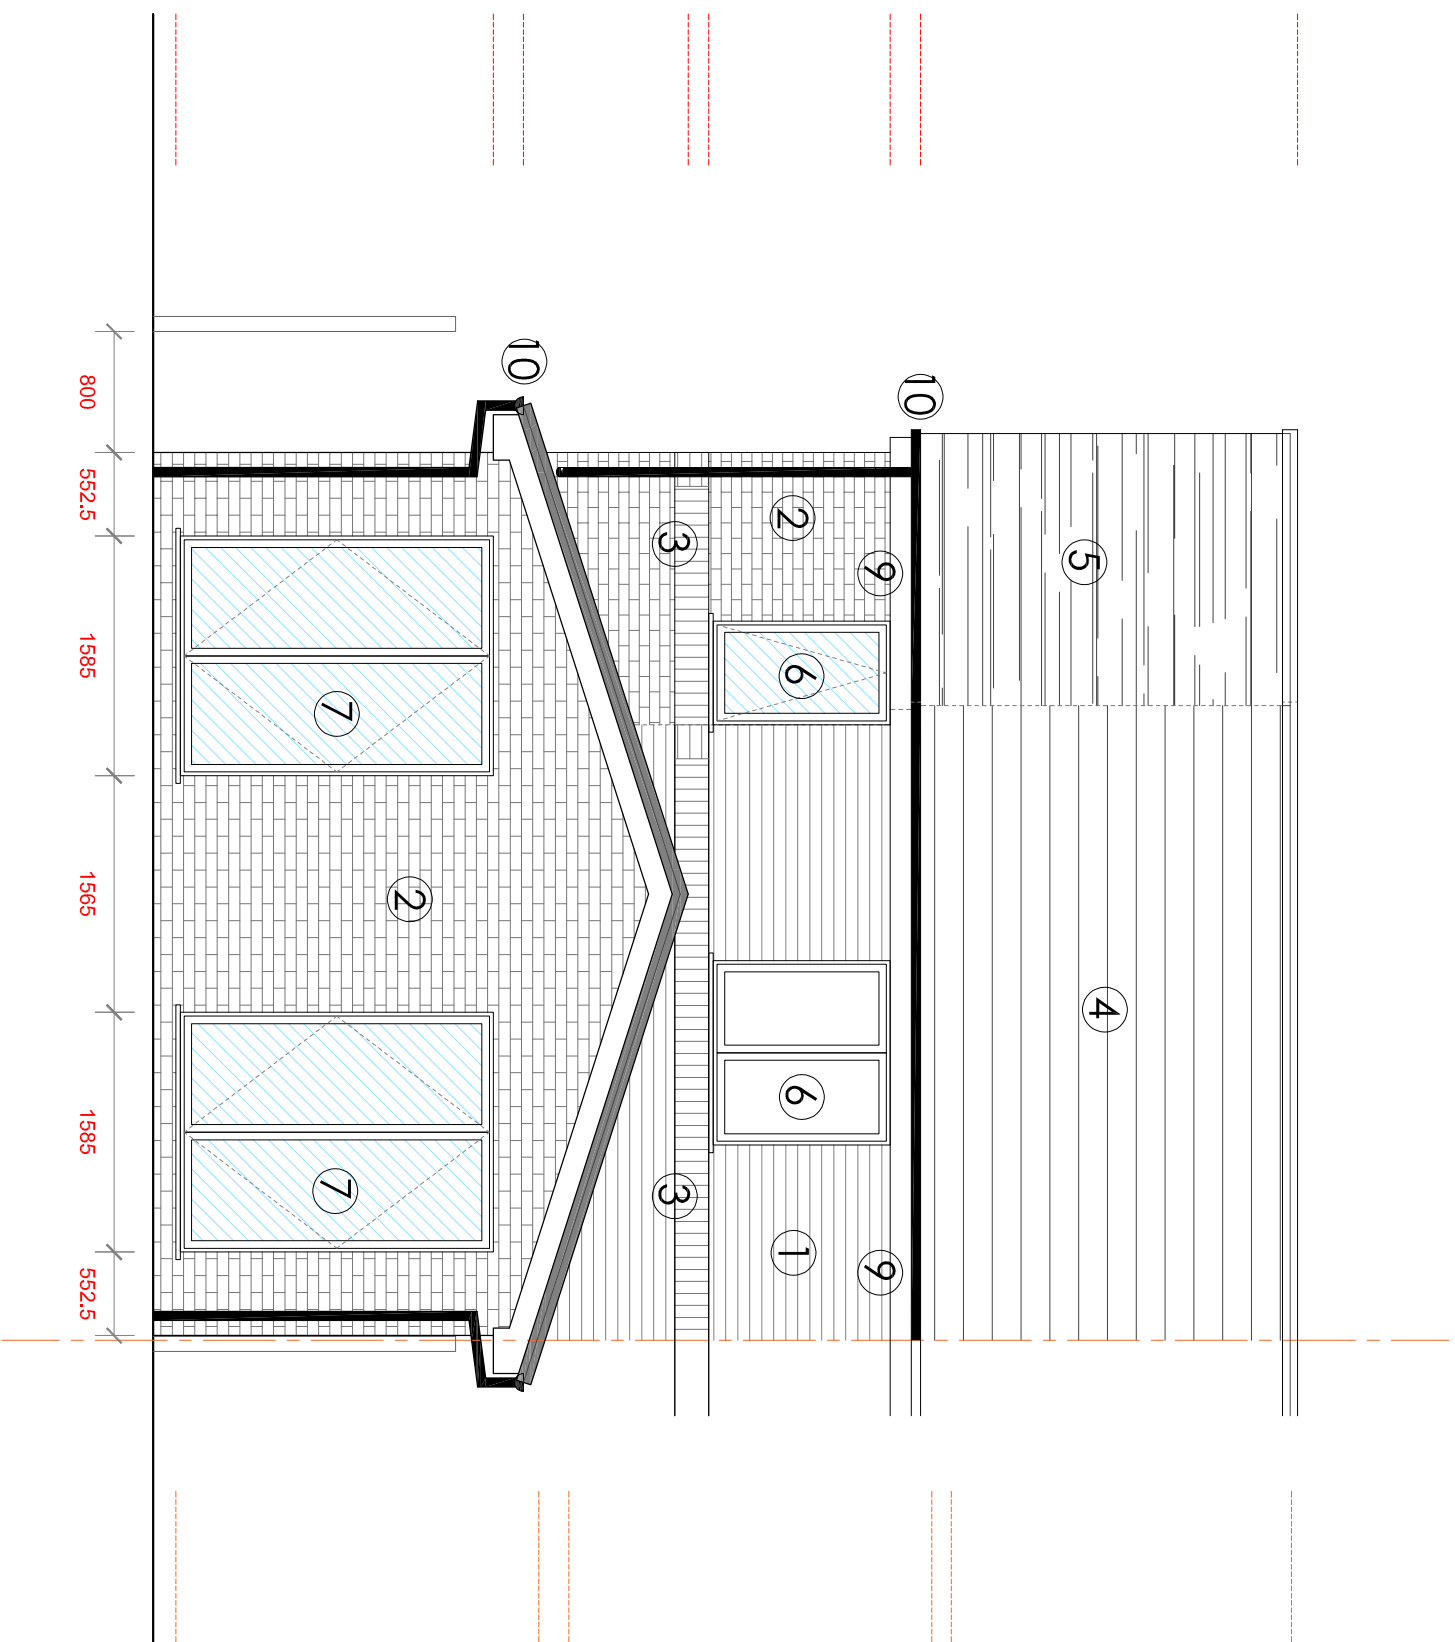

REAR ELEVATION (WEST)

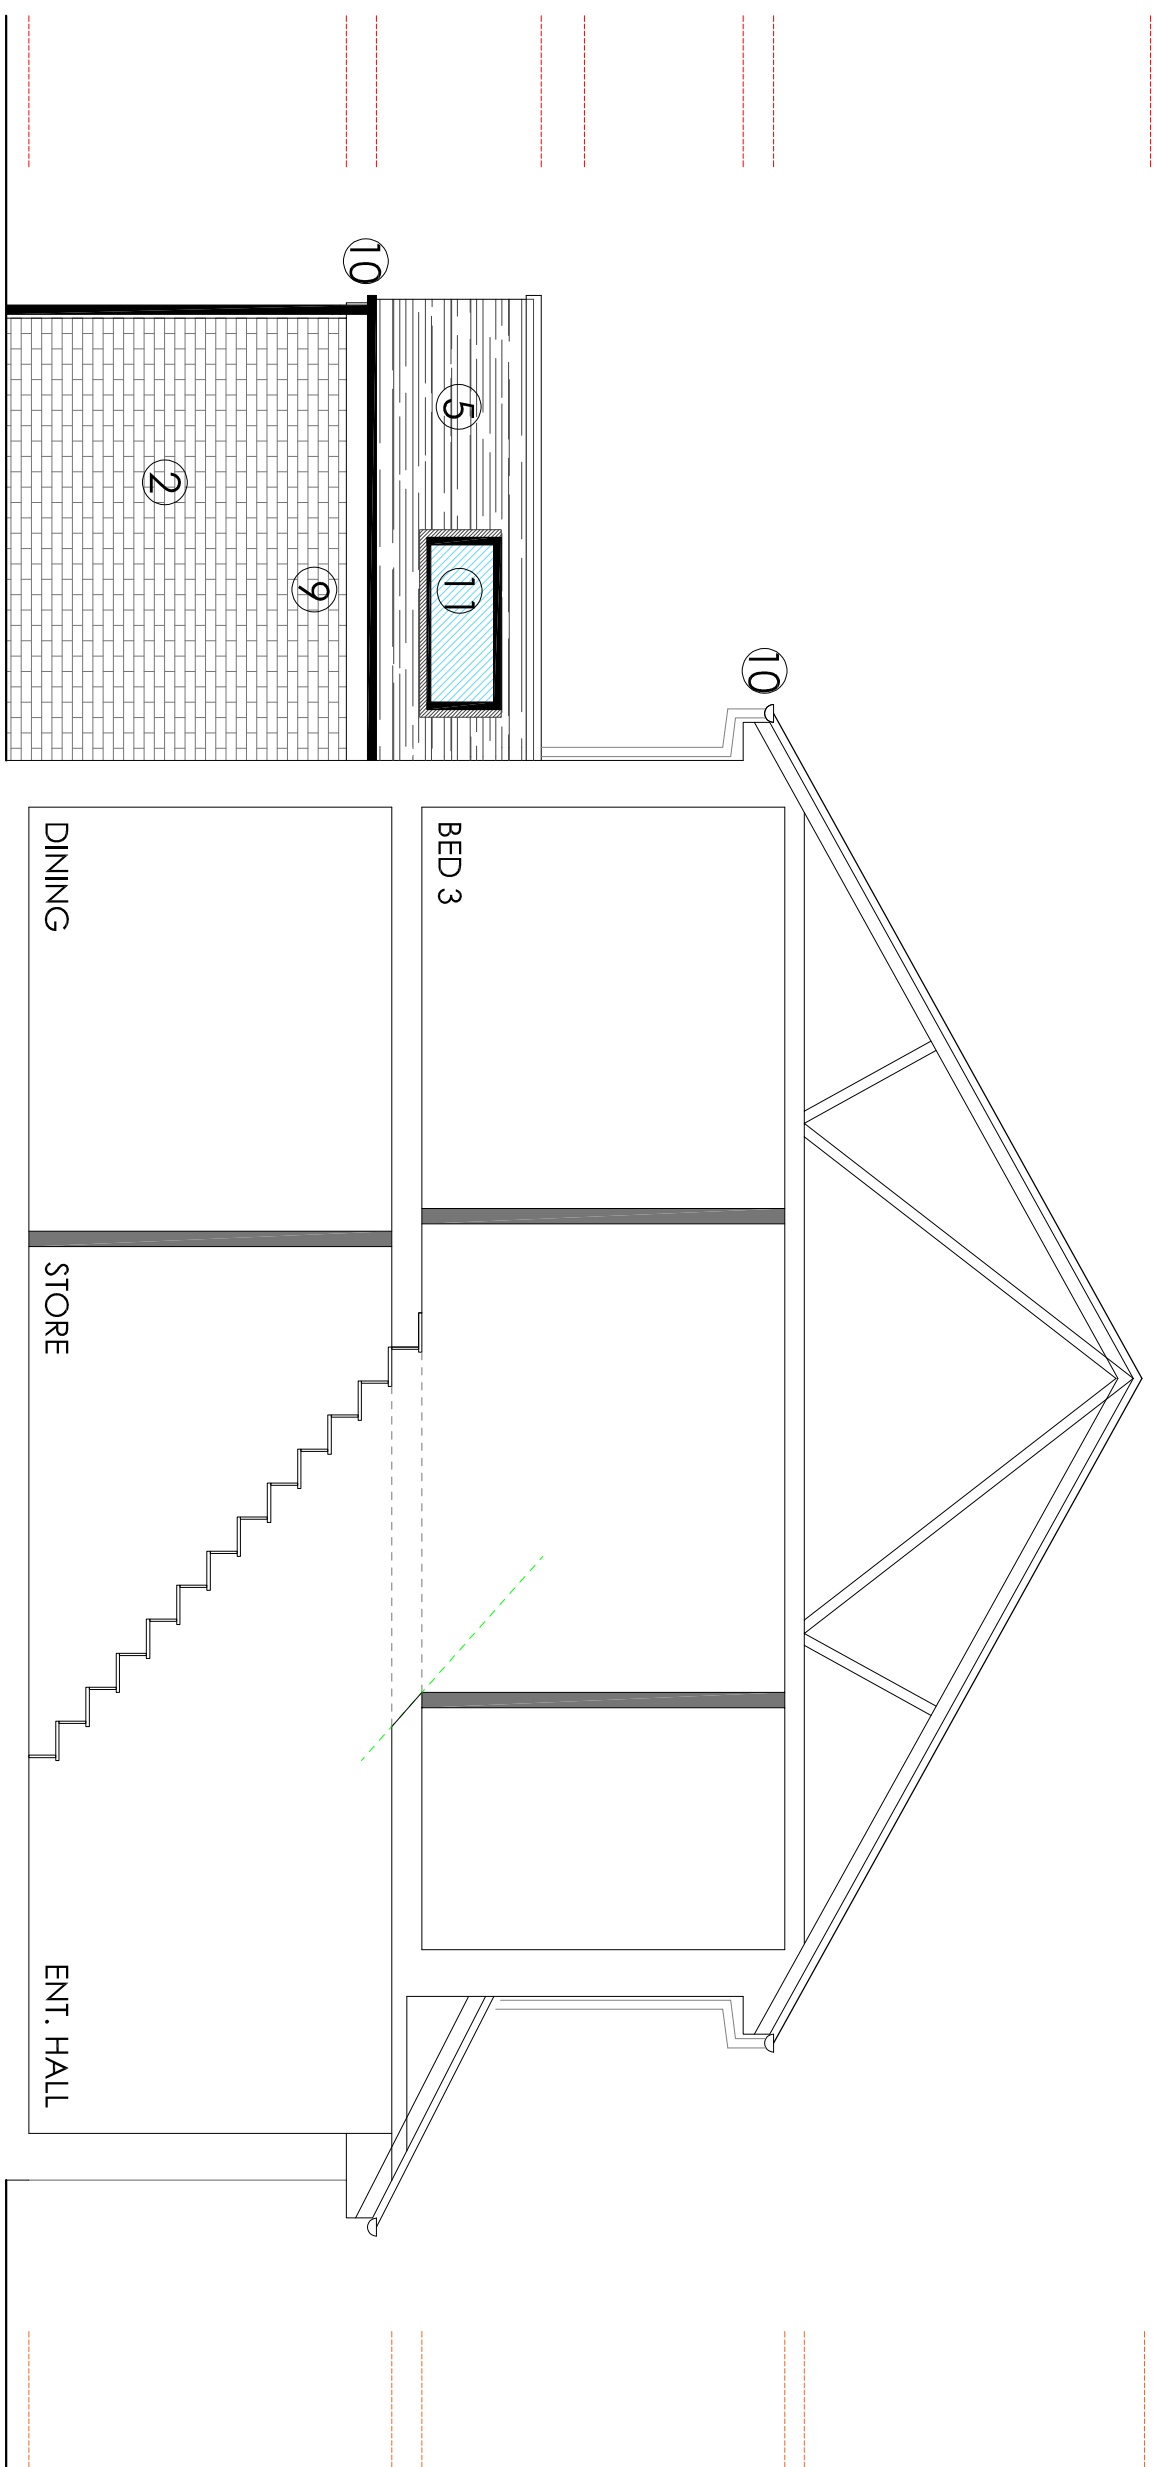

SIDE ELEVATION (NORTH)