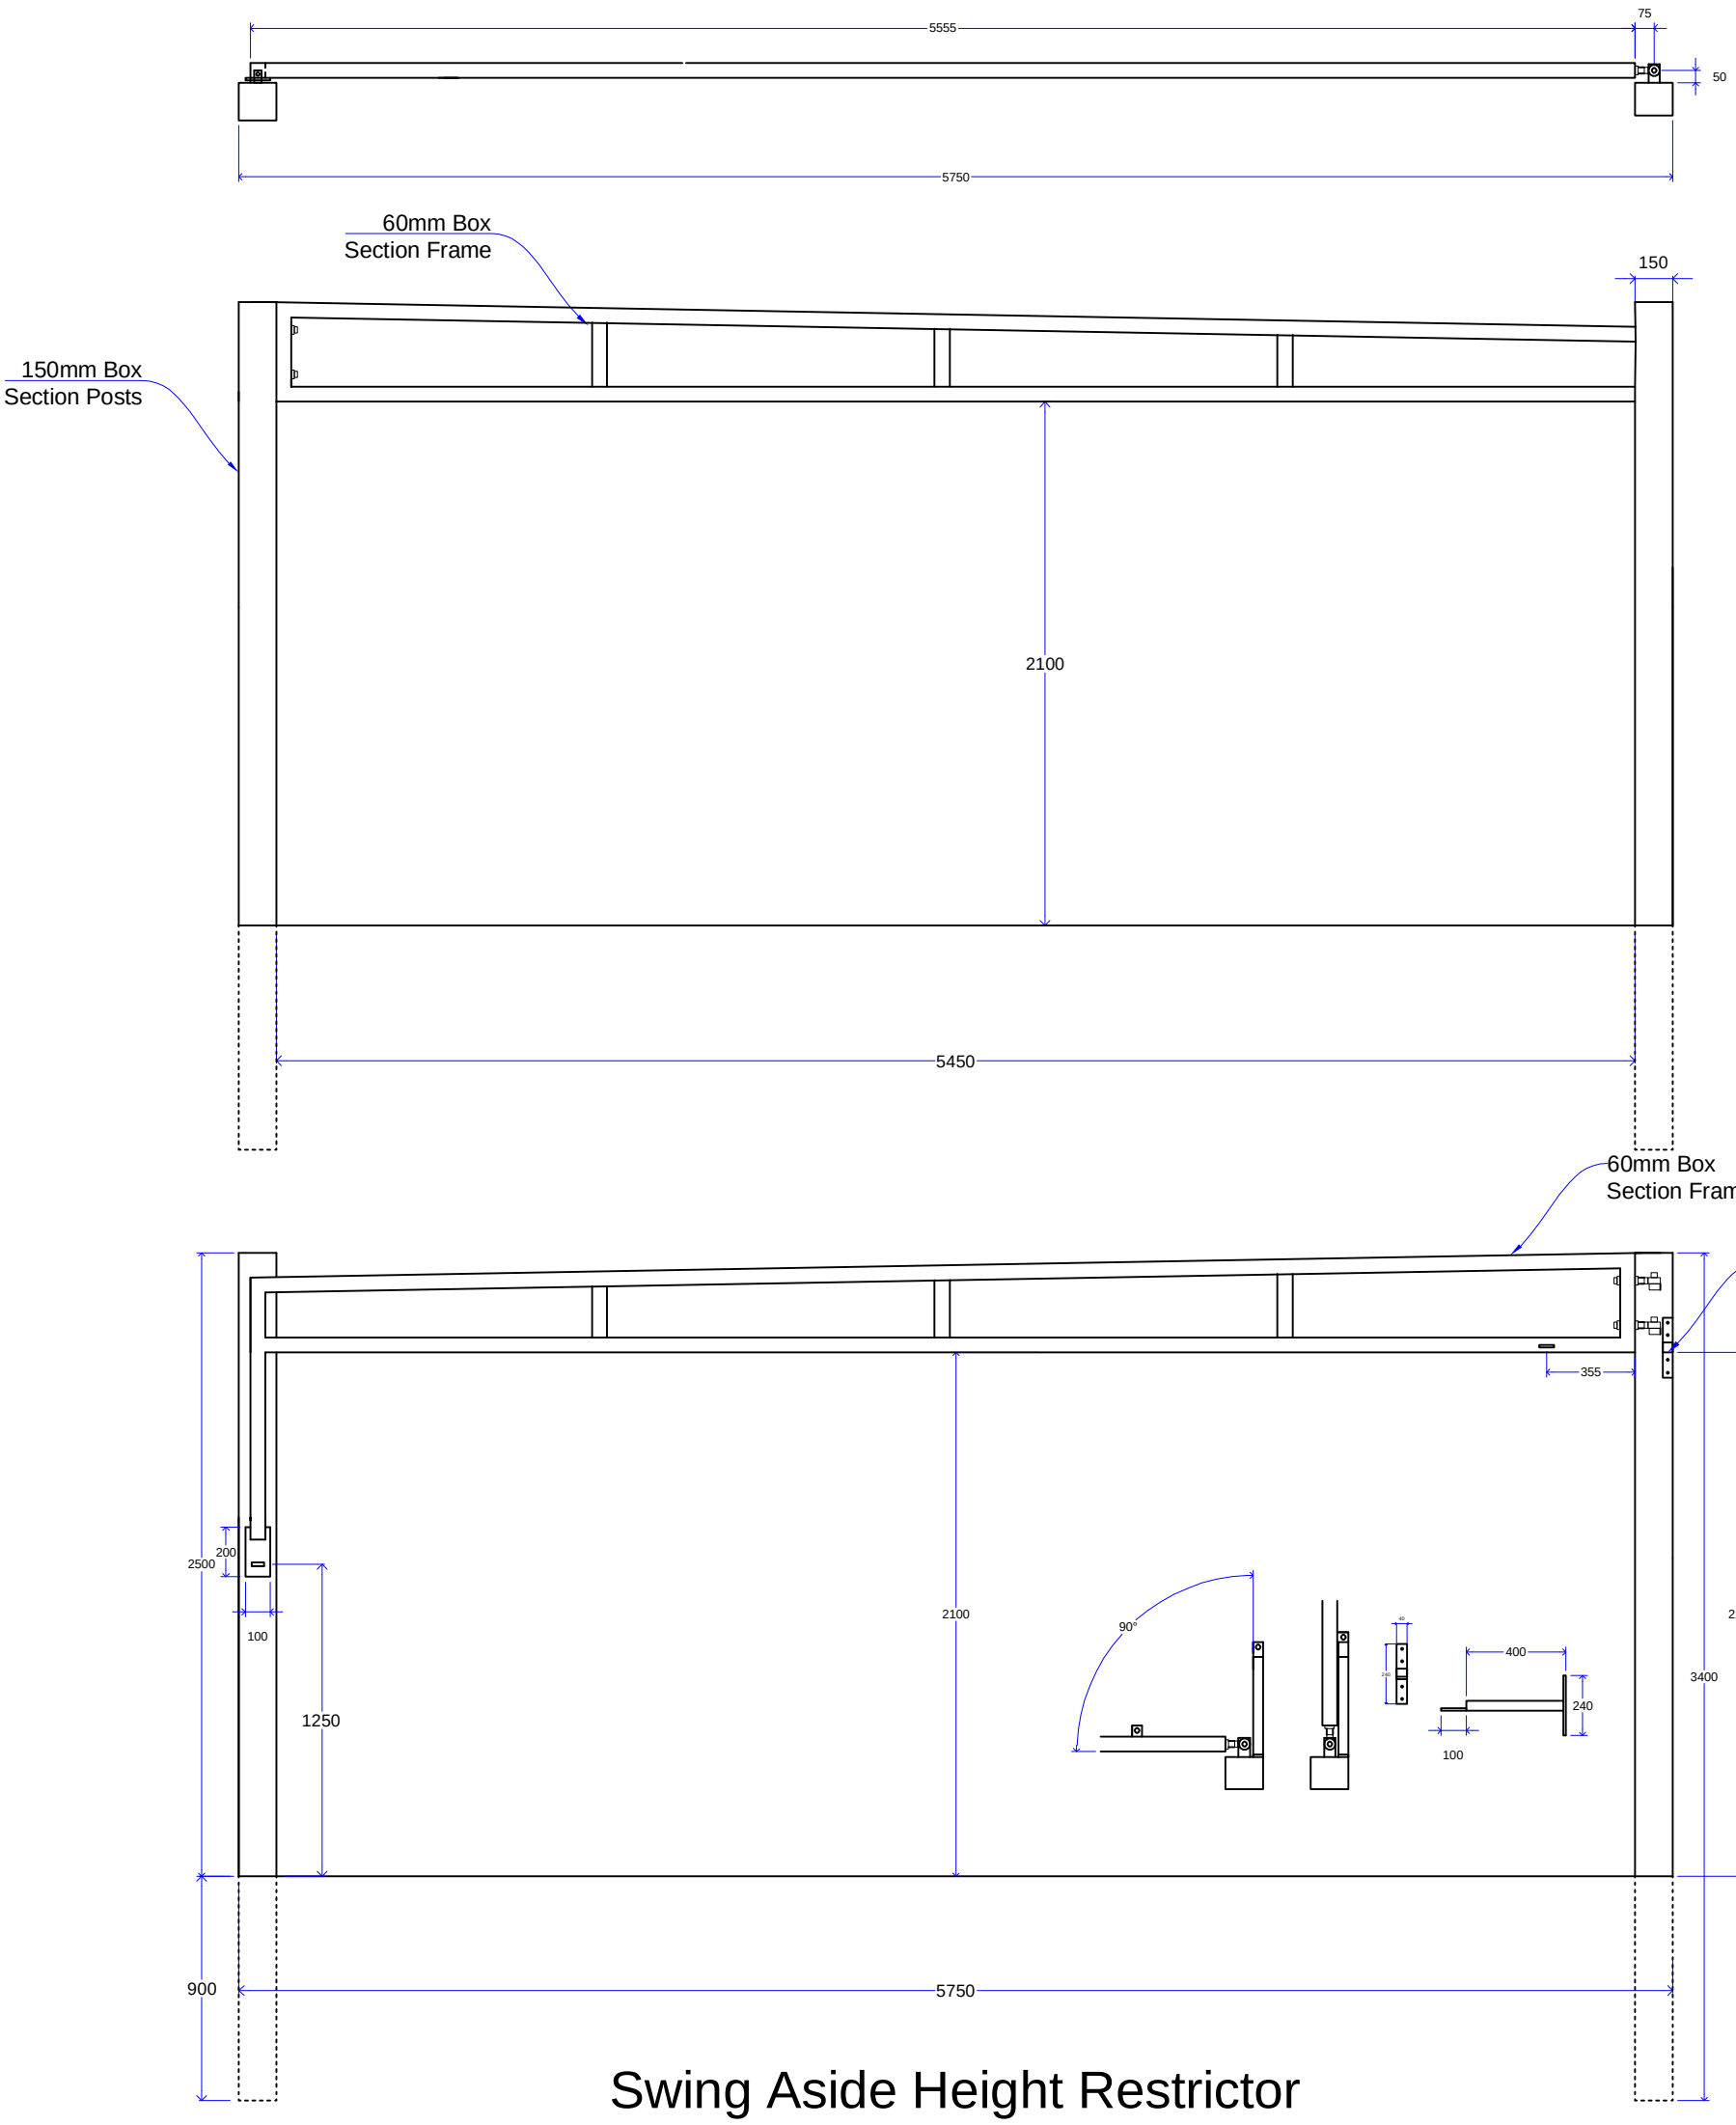


Swing Aside Height Restrictor
Galvanised Finish
Minimum Clear passage - 2100mm
Road Width - 5750mm