




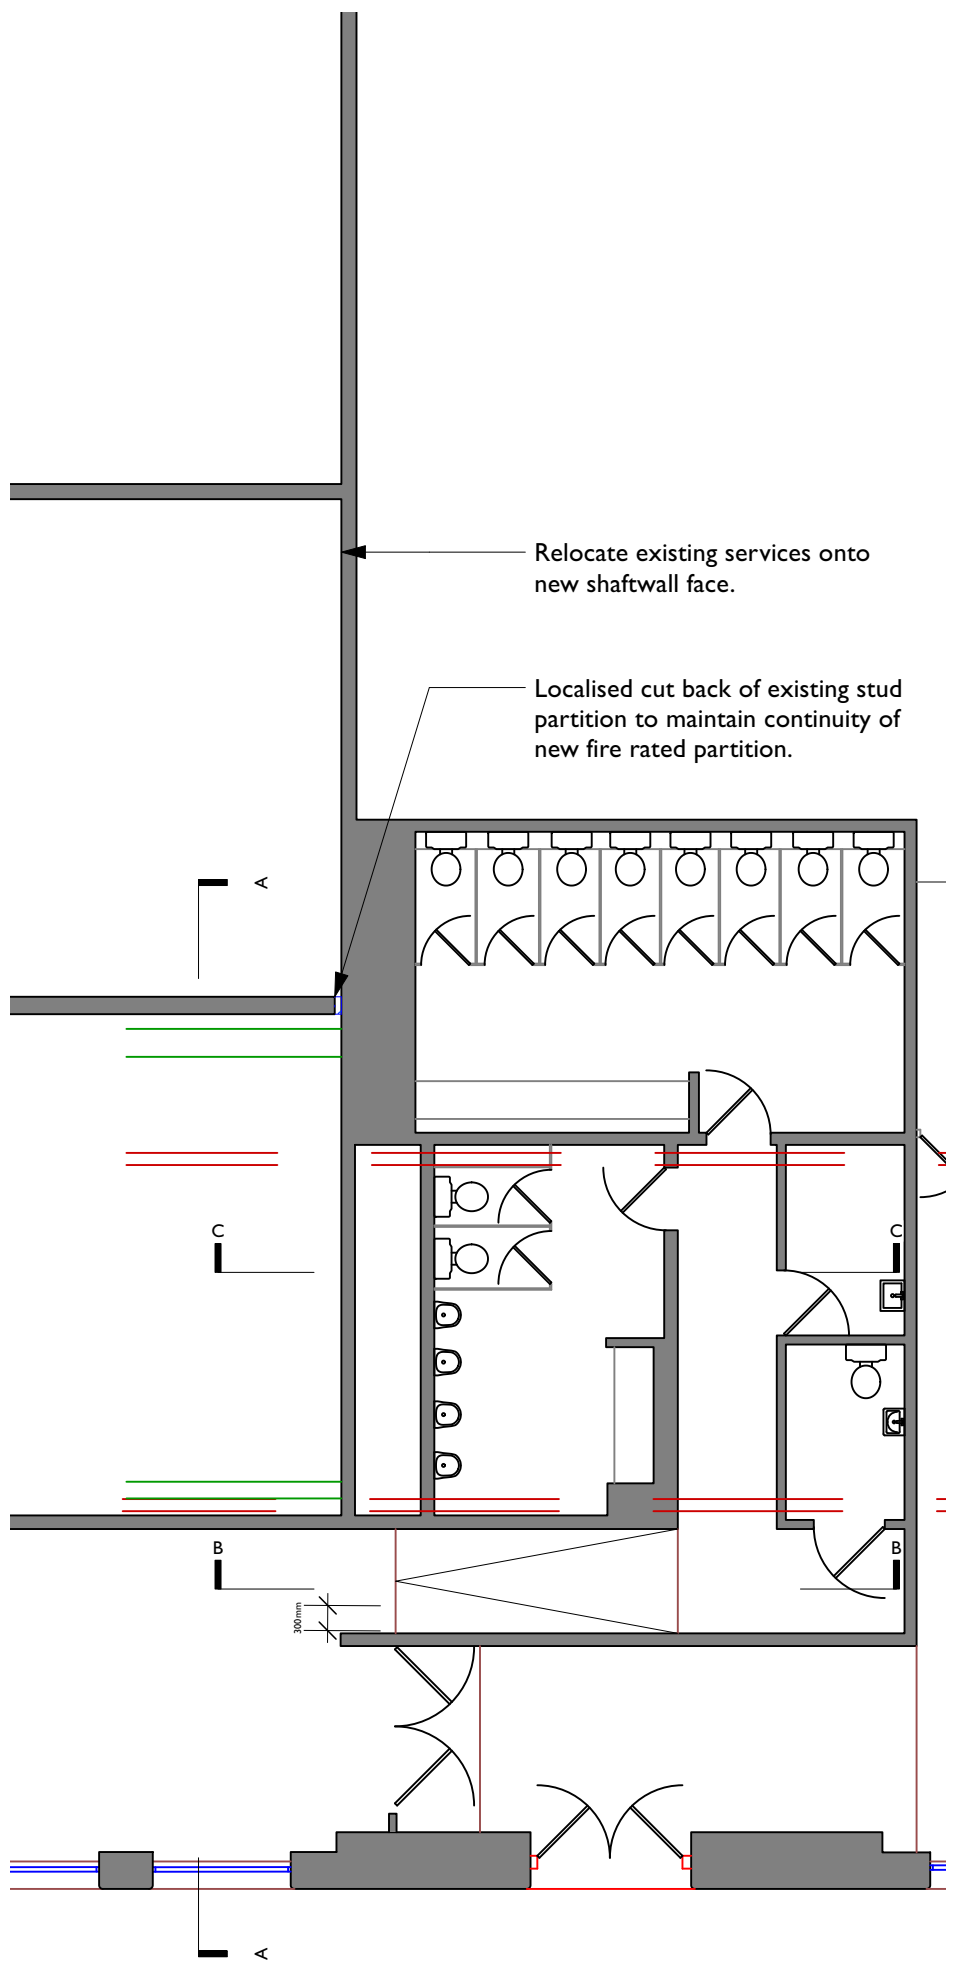


2 Pins: AIGW201 (door) AIGW224 (partition), AIGW224A (wall lining)
Scale: 1:100

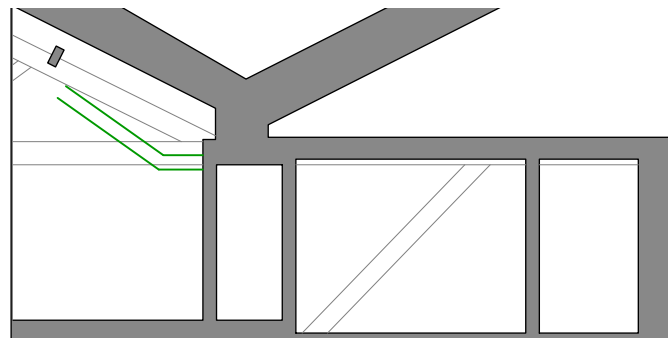


3 Section AA
Scale: 1:100

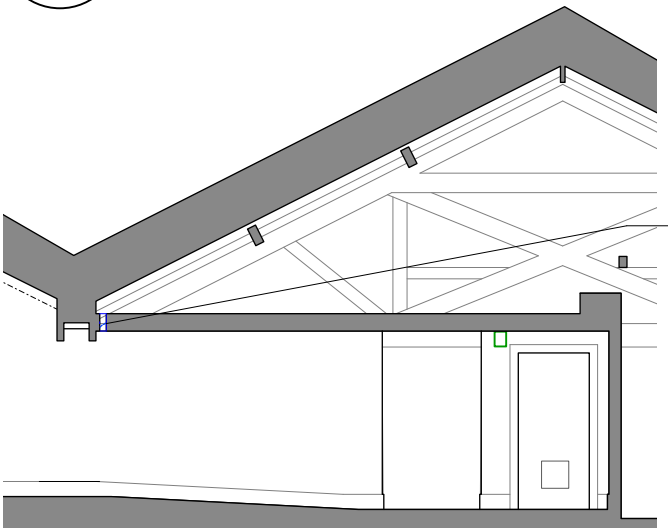

4 Section BB
Scale: 1:100

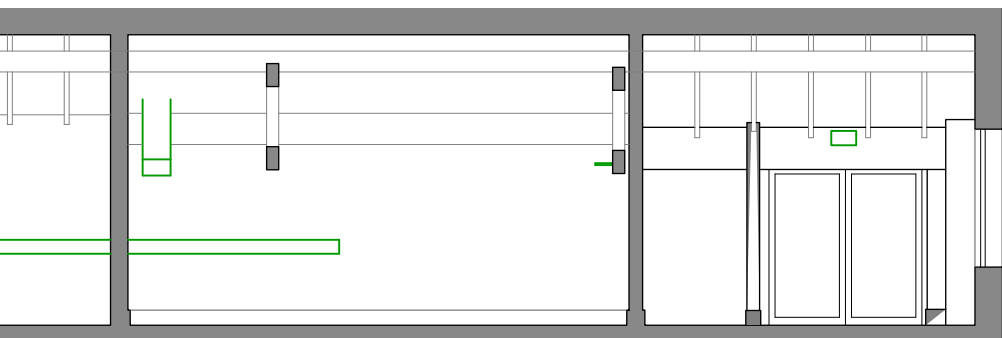

5 Section CC
Scale: 1:100

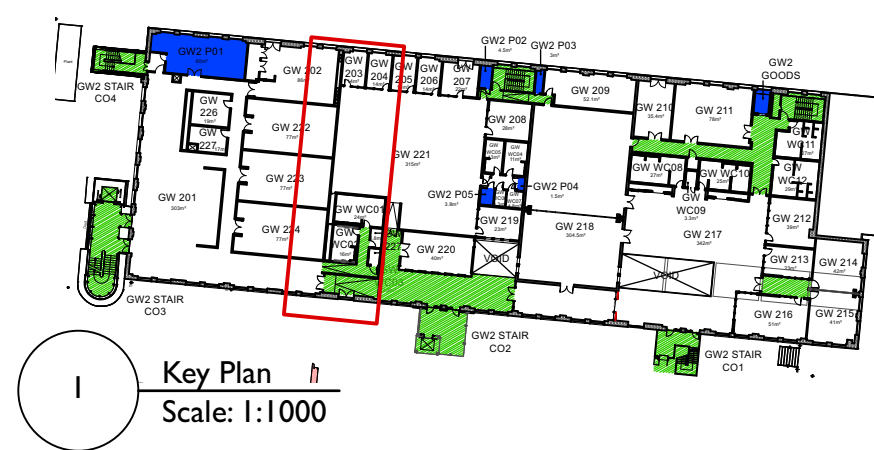

COPYRIGHT OF ATELIER MB LTD
DO NOT SCALE FROM THIS DRAWING
DIMENSIONS TO BE CHECKED ON SITE

Key

Existing construction

Existing to be removed - non-historic fabric

Rev Note DRN CHK

Science and Industry Museum	
Fire Works	
NW - 2nd. Strip-Out Plan I	
scheme	2002
drwg no.	P(808)
revision	
scale	AS NOTED
date first drawn	March 23
drawn	HW
SK sketch E existing P proposed T tender C construction FI final issue	
www.ateliermb.co.uk	
t 0161 236 0051	
e architect@ateliermb.co.uk	