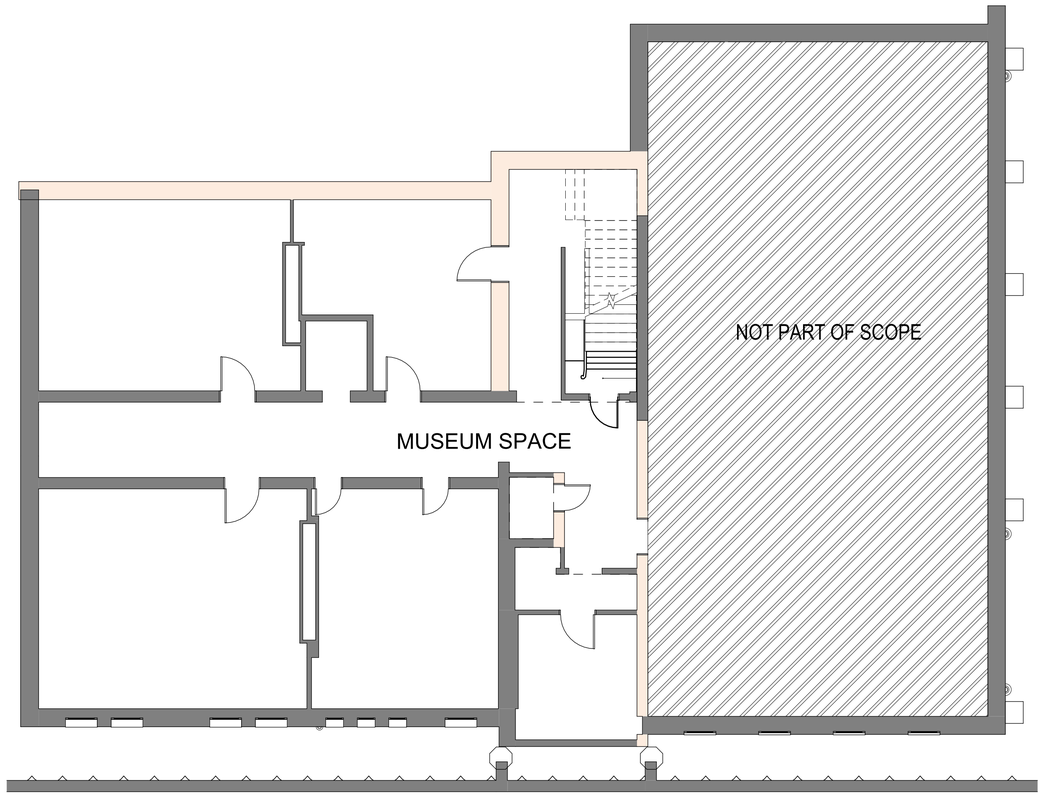

1 Level Basement_Alterations
1 : 100

Notes:
- This drawing is copyright.
- Do not scale dimensions from this drawing.
- This drawing is to be read in conjunction with all other relevant drawings.
- All discrepancies on this drawing are to be reported to the architect.
- Do not modify any element of this drawing.
- Use drawing only for purpose(s) issued.
- This drawing may contain colour.

North Point

Scale Bar
0 1m 3m 5m
Scale: 1:100

Key Plan

The following external model files are included within this drawing.

Rev	Date	Revision Notes	Drawn	Review
P5	2023/12/01	Listed Building Consent Submission.	AB	RM
P4	2023/10/06	Stage 4 Issue for Costing	AB	RM
P3	2023/09/22	Drawings updated following conservation consultant comments.	AB	RM
P2	2023/09/08	Drawings issued for LBC Demolition Application	AB	RM
P1	2023/09/07	Drawings issued for LBC Demolition Application	AB	RM

MANCHESTER 1824
The University of Manchester

ARCADIS

Project
Rutherford Building

Drawing Title
Demolition + Renovation Plan - Level Basement

Job Number	Date	Security Classification	Drawn By
141532	19.05.23		AB
Scale@A1	Purpose		Reviewed By
1 : 100	LISTED BUILDING CONSENT		RM

Drawing Number	Revision
1004-RBUM-ARC-XX-BA-DR-A-1004	P5