




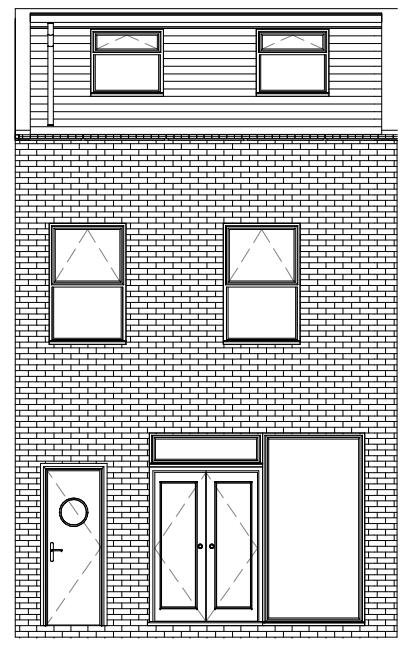


Proposed Front
1 : 100

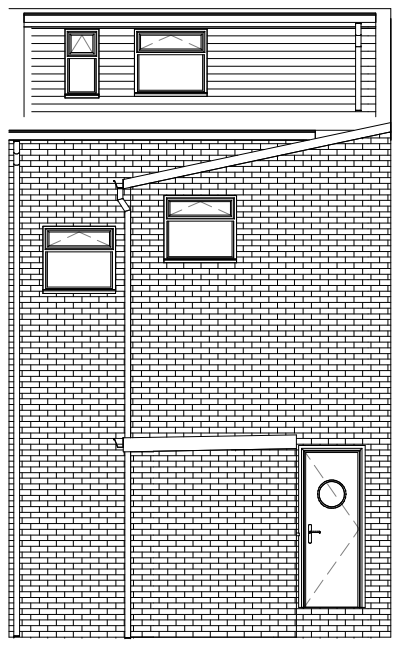


Proposed Rear
1 : 100

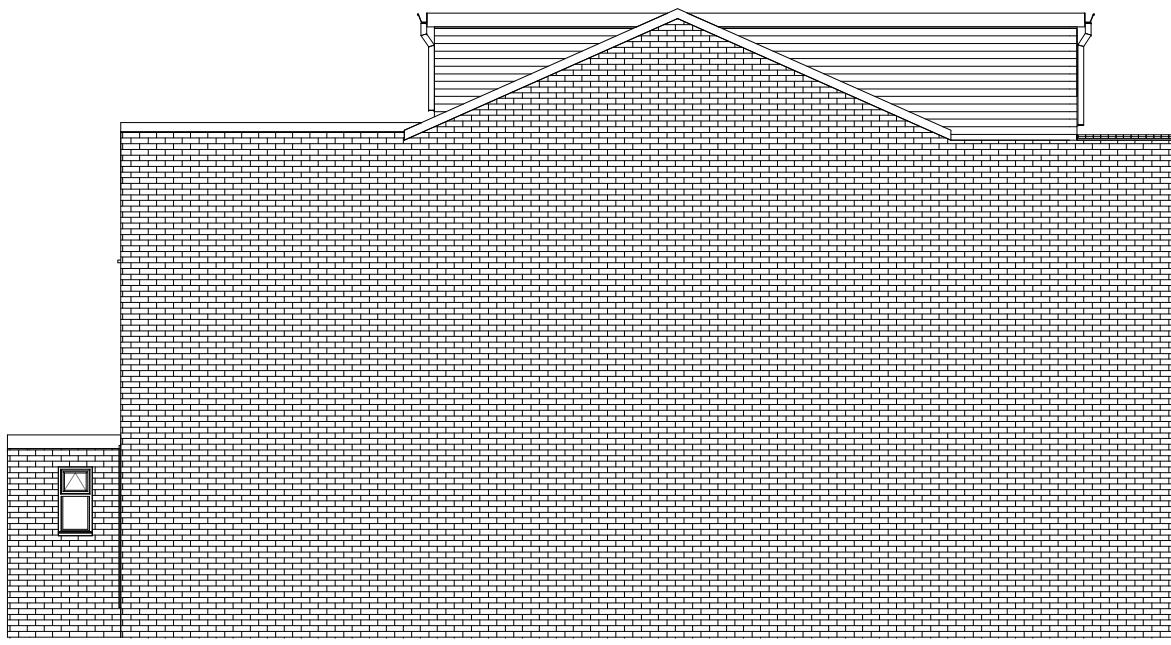

Proposed Side
1 : 100

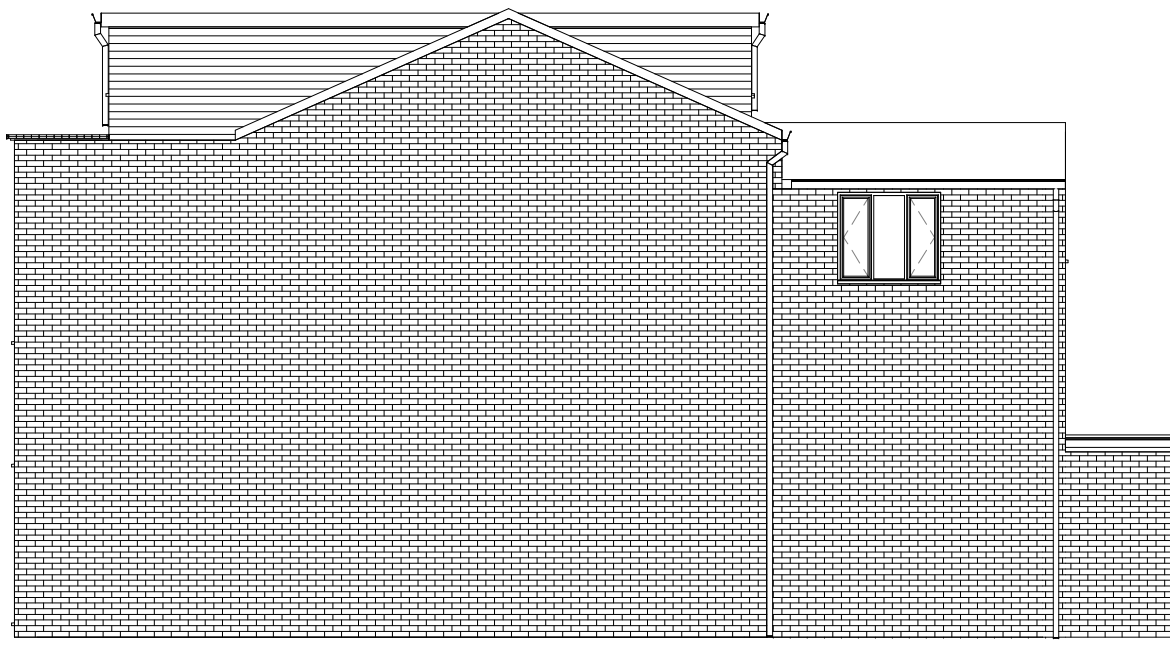

Proposed Side (2)
1 : 100

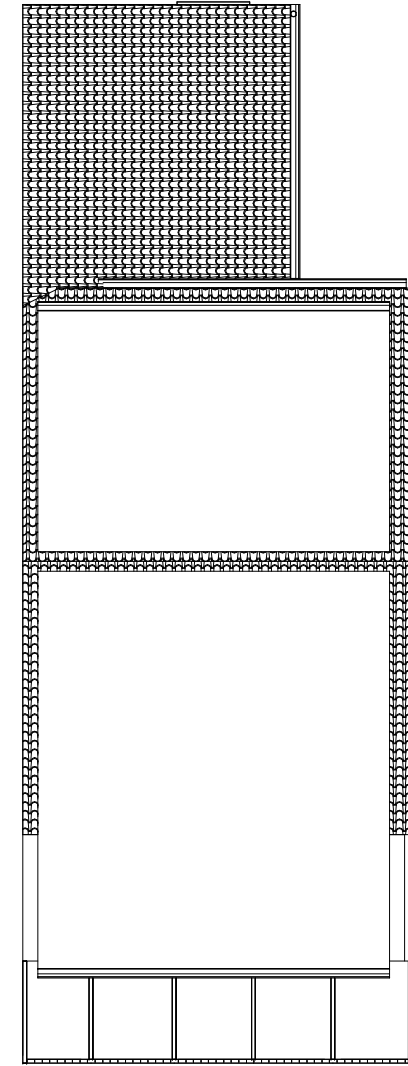


Proposed Roof
1 : 100


- Fire extinguishing foam
- Fire break point
- AS Alarm sounder

Scale: @ A1.
Do NOT scale from this drawing.
If in doubt, ask.
Dimensions must be checked by contractor before work is commenced.


This drawing remains the property of Belal Rashid Technical Architecture and should not be reproduced in full or in part without prior consent from Belal Rashid Technical Architecture.

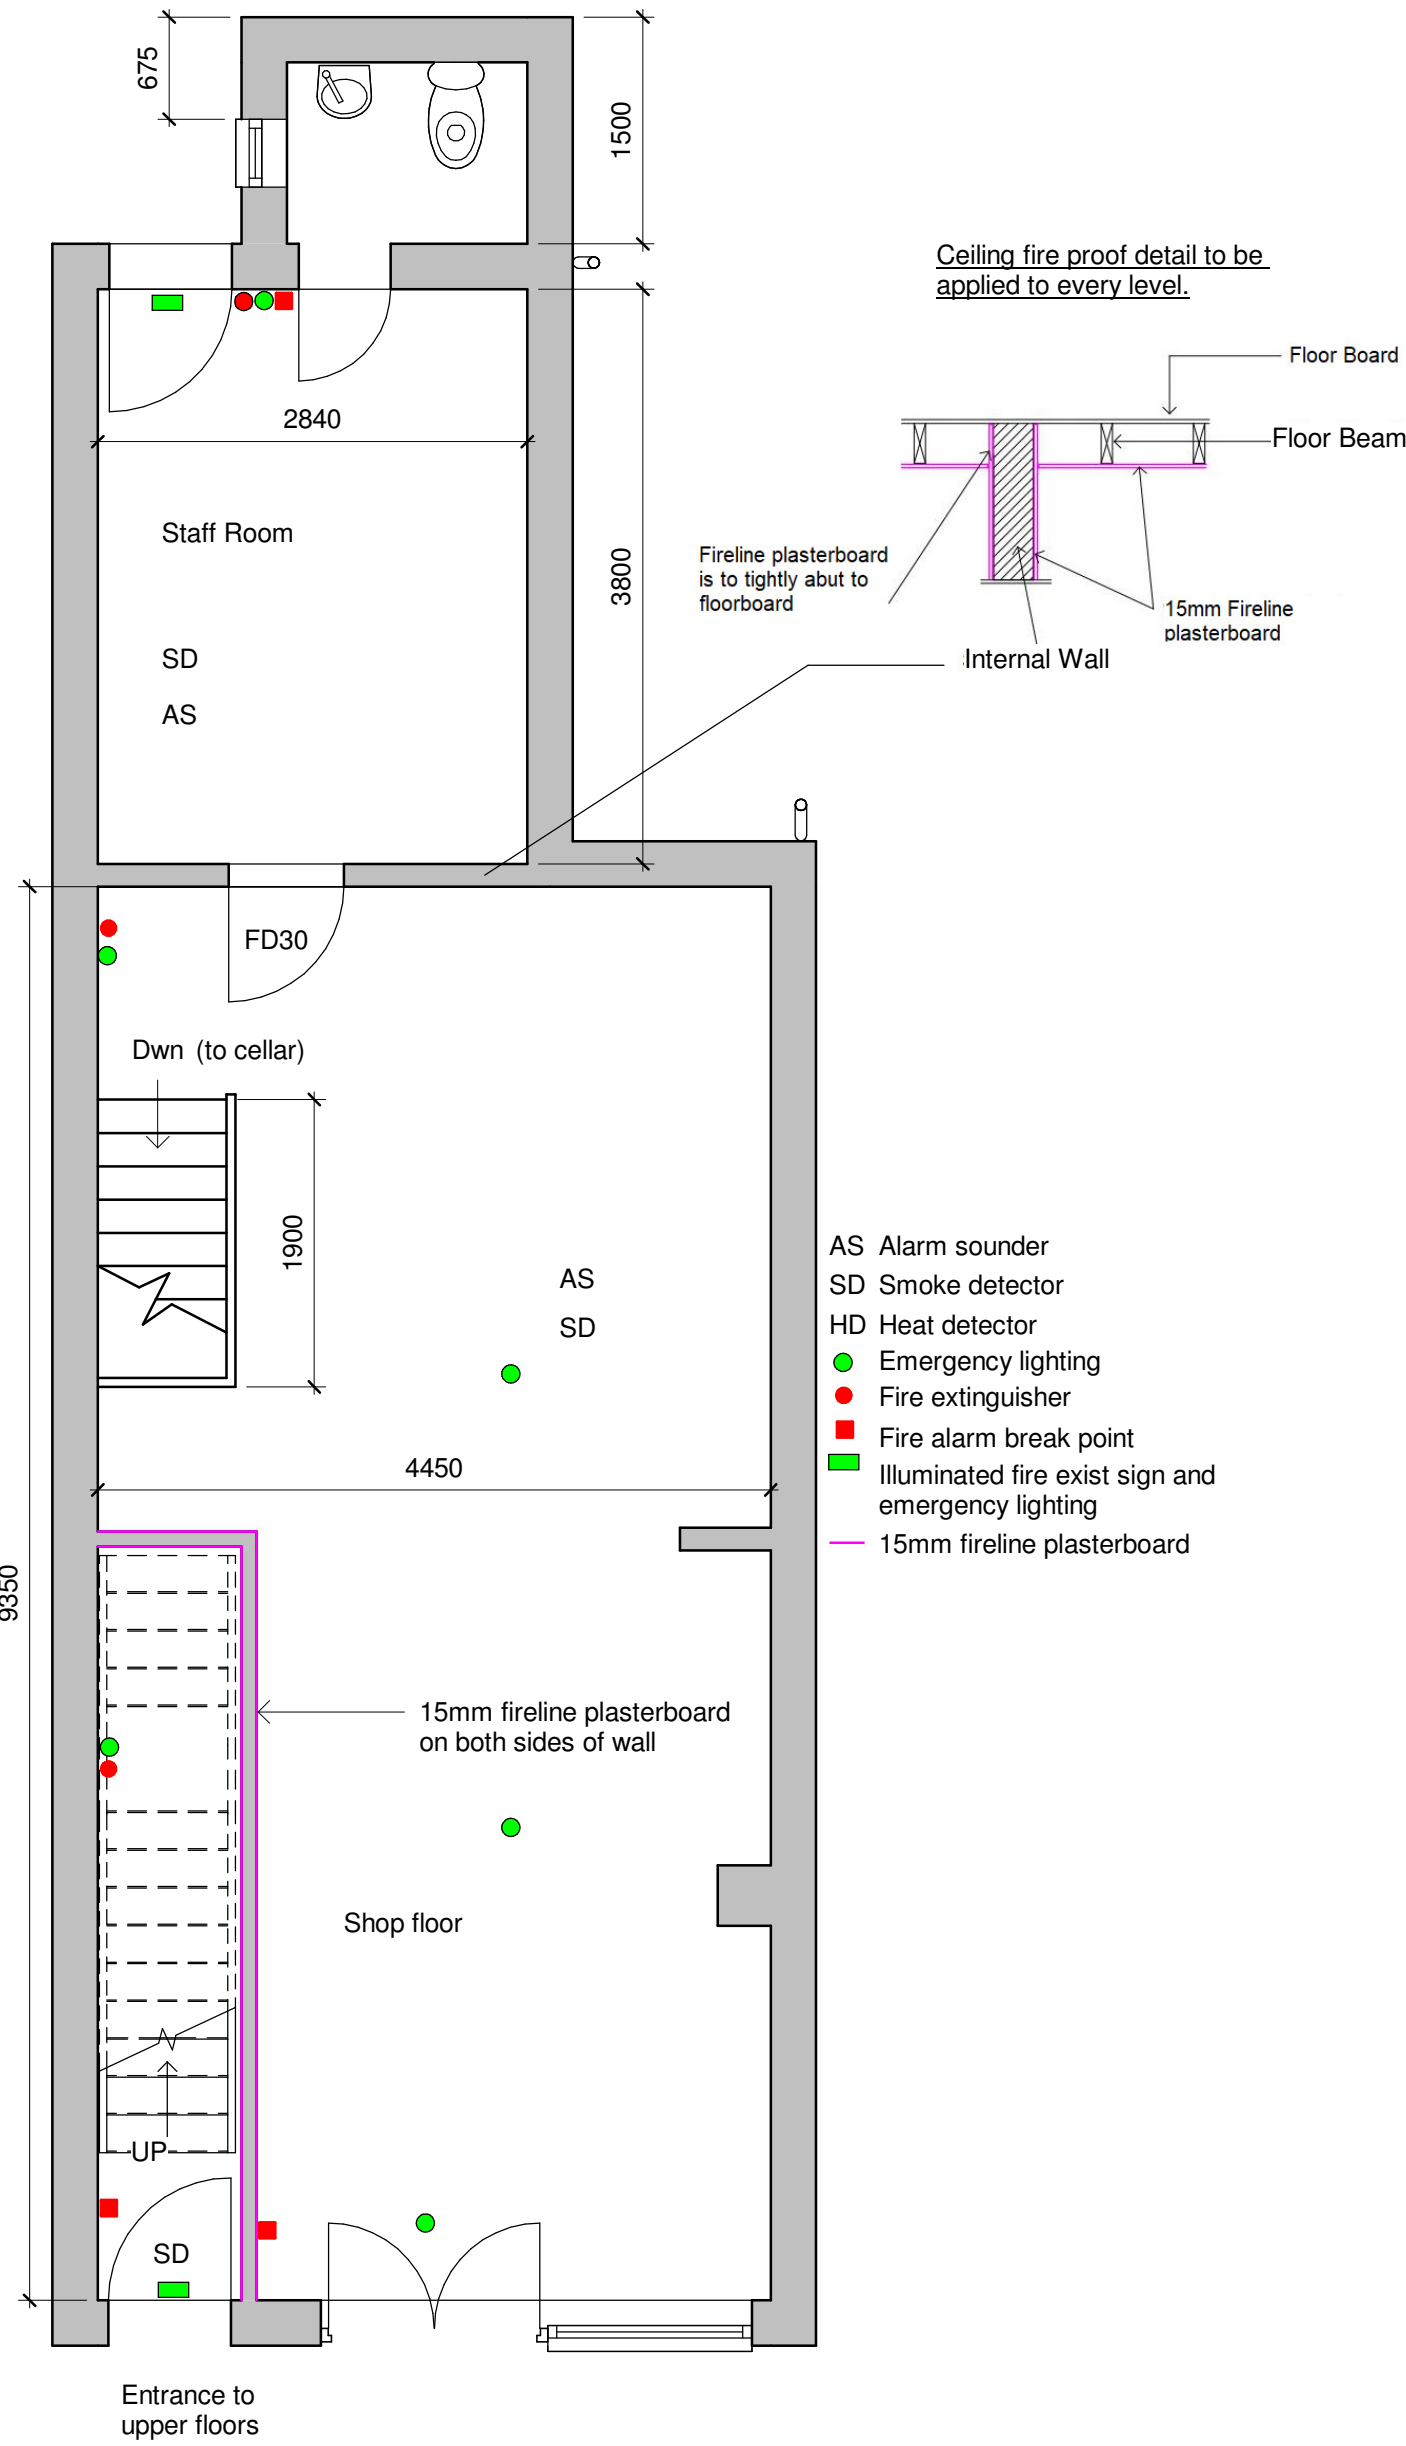

Proposed Ground Floor
1 : 50

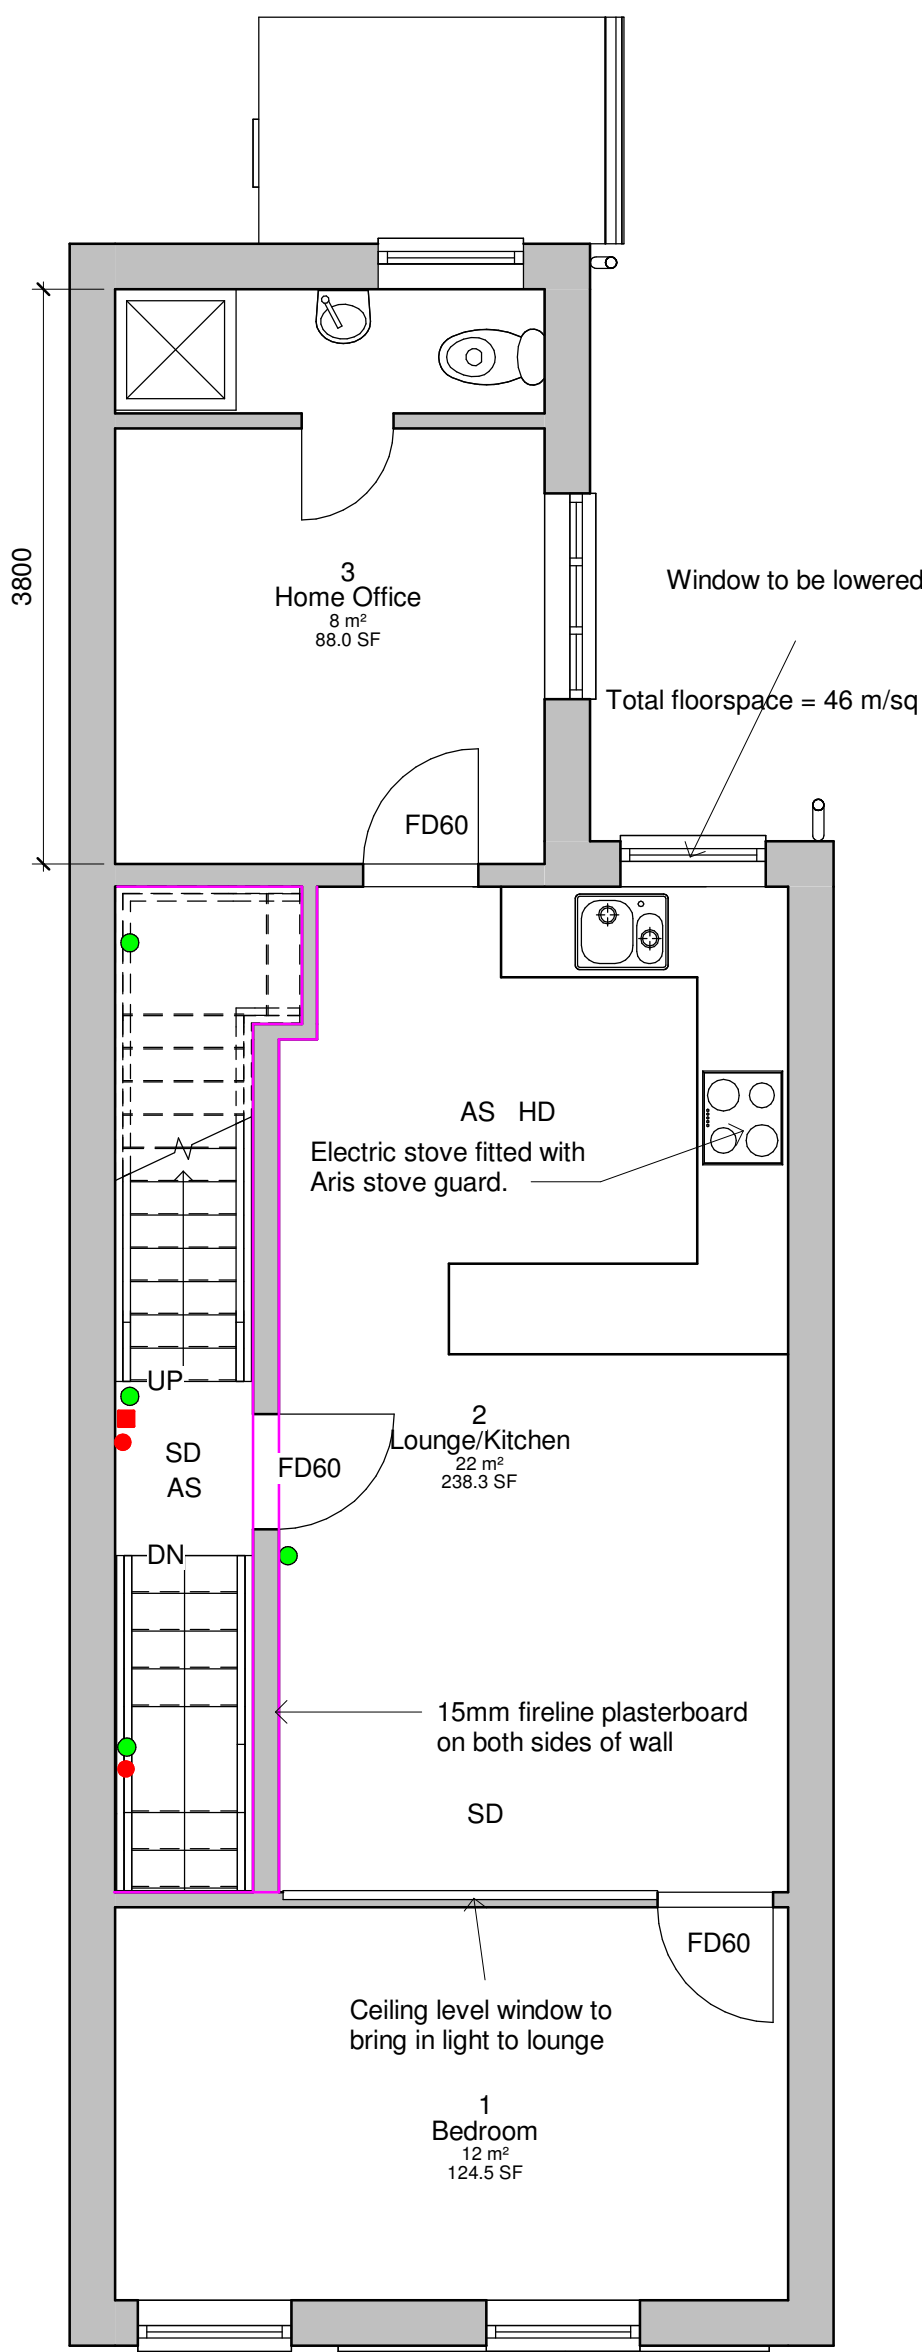

Proposed First Floor
1 : 50

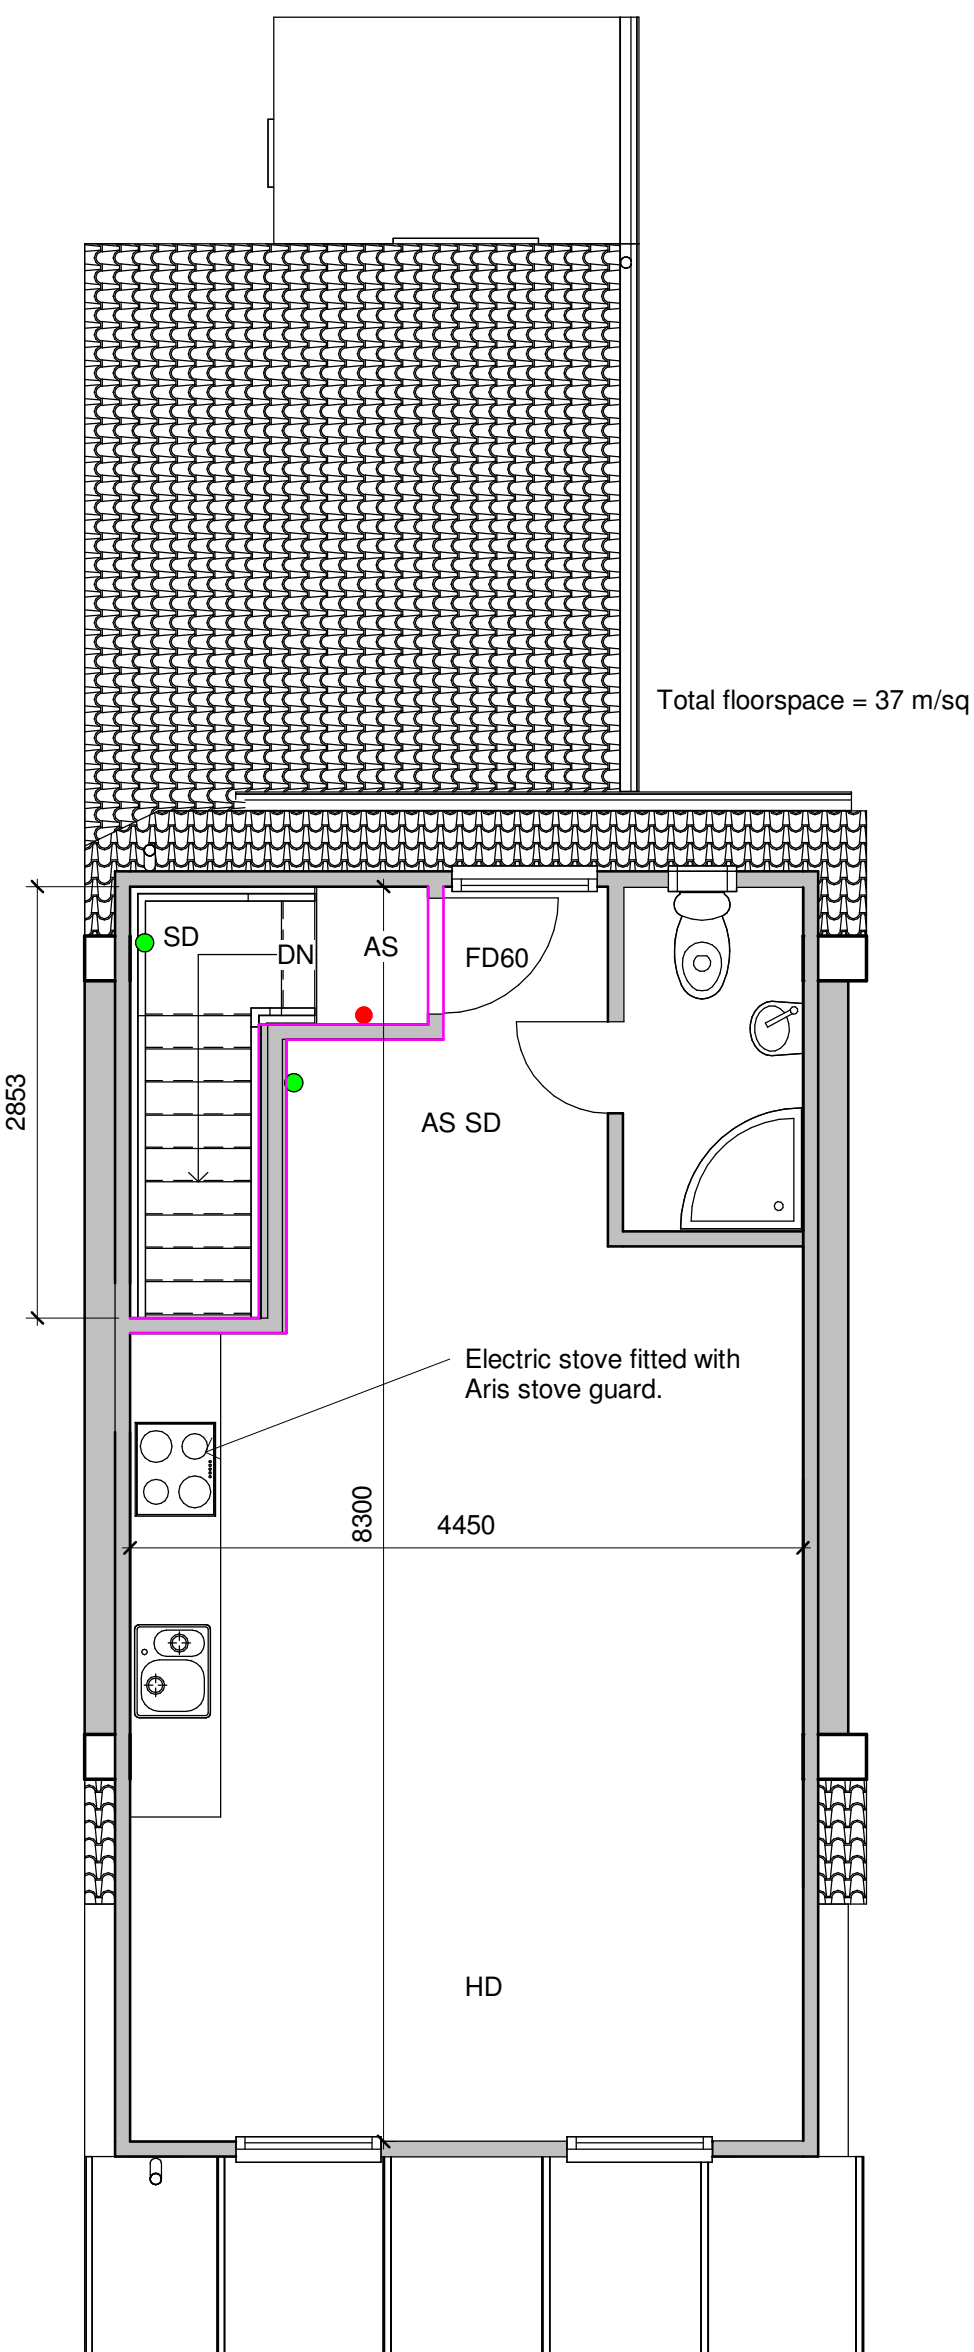

Proposed Second Floor
1 : 50

Client:
Mr. Sajjad Haider

Project:
Front and Rear dormer,
rear extension

Project Address:
756 Stockport Rd
Levenshulme
Manchester
M12 4GD

Drawing Name: Proposed
Drawing Number: A102.C
Drawing Date: 15/12/23
Author: N.Shah. B.Rashid

Belal Rashid Technical Architecture
Office 12
Falcon Business Centre
Victoria Street
Oldham
OL9 0HB

Email: belal.rashid@brta.com
Mobile: 07794529361

