


Do not scale. All dimensions to be checked on site.

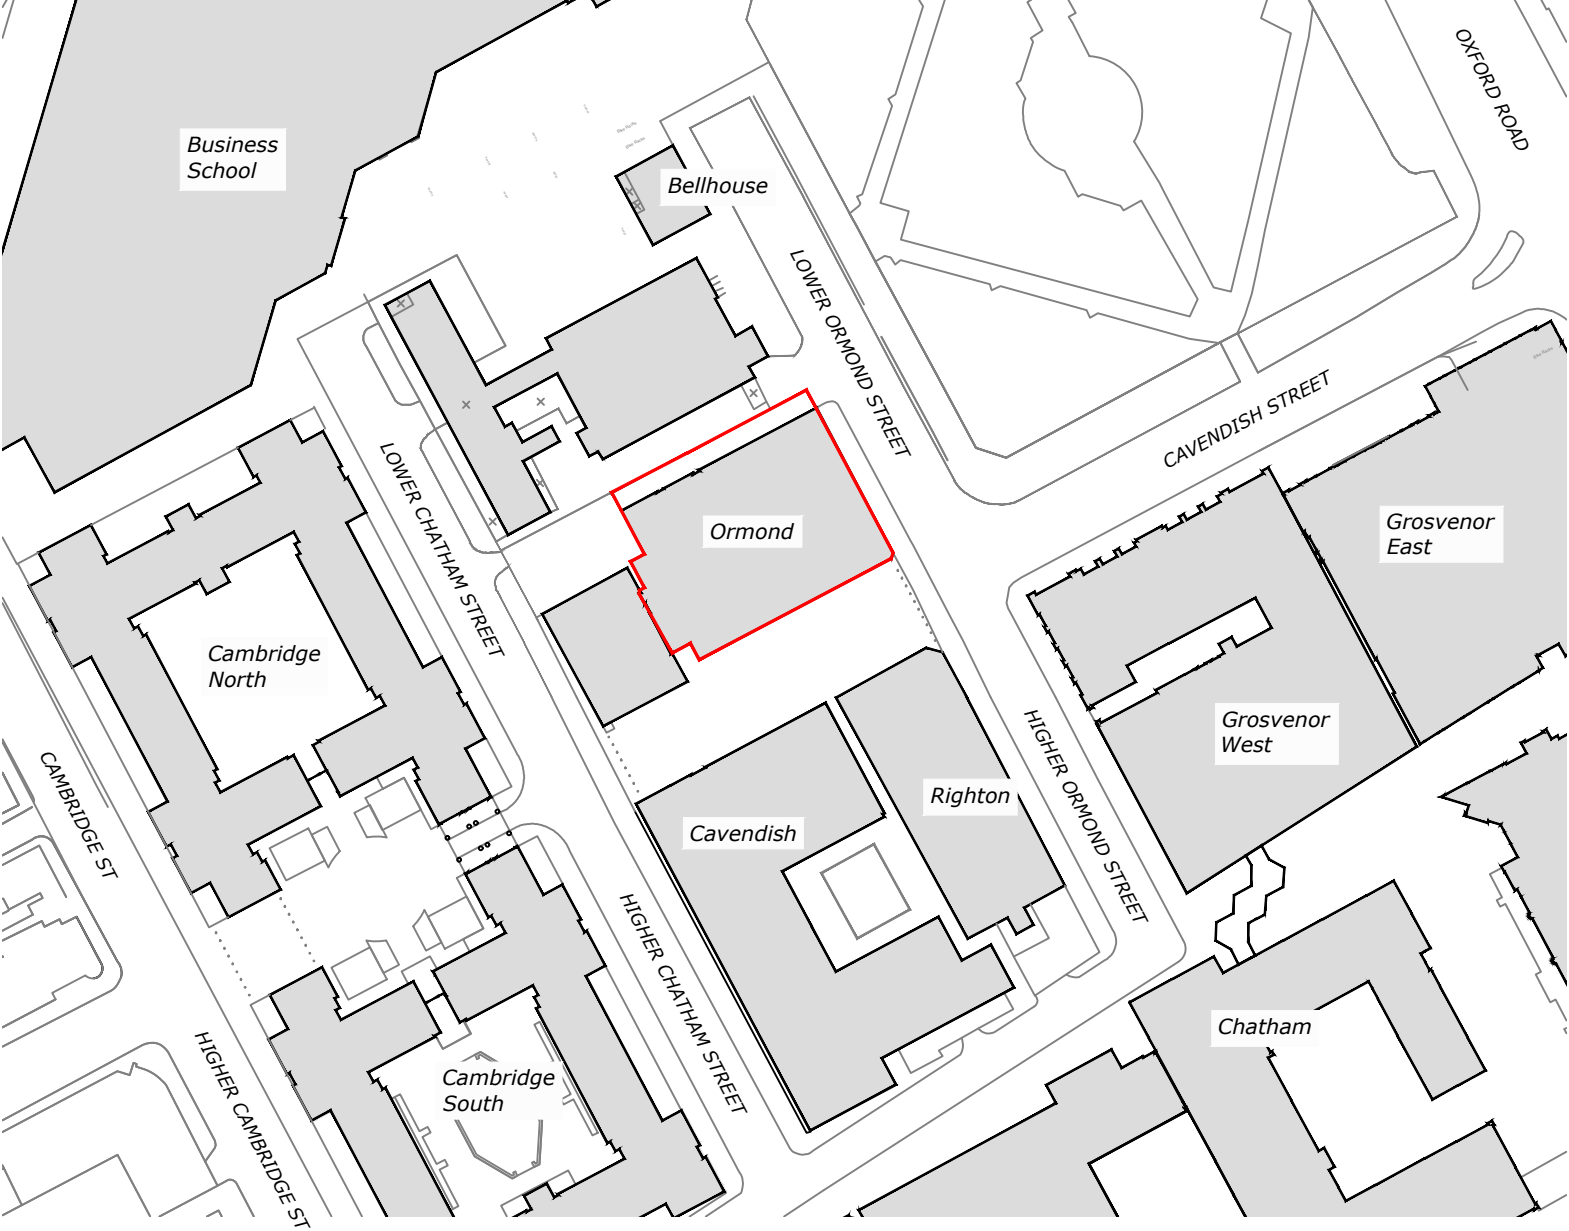

Location Plan scale 1:1250

Address: Ormond building
Lower Ormond Street
Manchester
M15 6BX

ESTATES	 Tel: 0161 247 1345 E-Mail: @mmu.ac.uk	Rev.	Description	Check	Drawn	Date	Rev.	Description	Check	Drawn	Date	Notes:	Site: All Saints Campus		Title: Location Plan	
		00					00						Property: Ormond		Filename: Formation of store	
		00					00						Drawn: CAS		Scale: 1:1250 @ A4	
		00					00						Date: Apr 2023		Project No.: -	
		00					00						Revision: -			