



EXISTING FRONT ELEVATION

12 Polruan Road
Chorlton M21 9NR
1:50@A3-MCEXPLO1
Dimensions to be
checked on site by
contractor

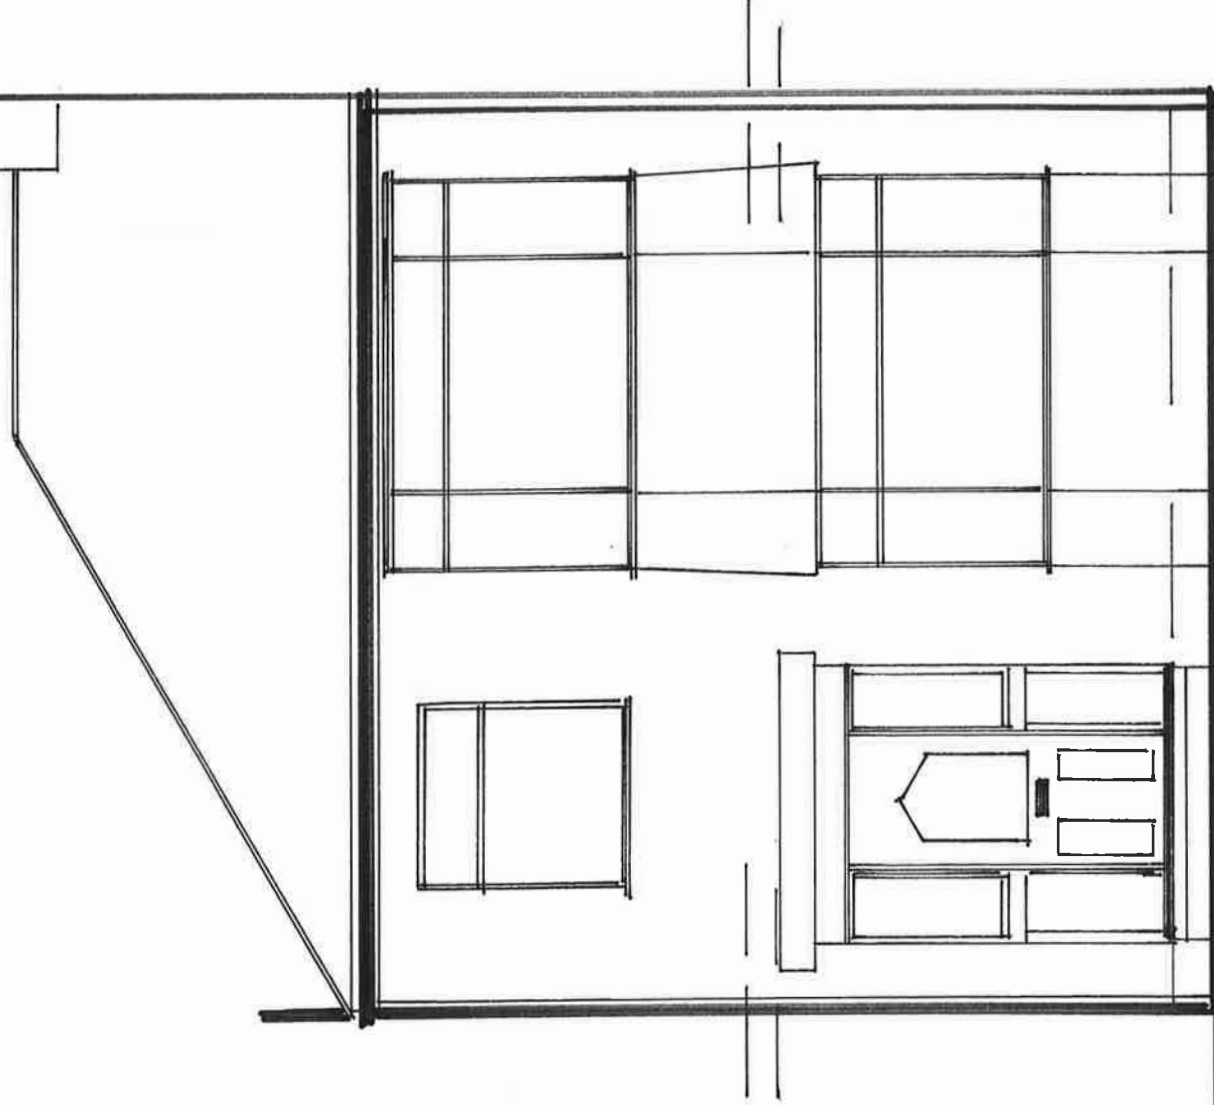

EXISTING REAR ELEVATION

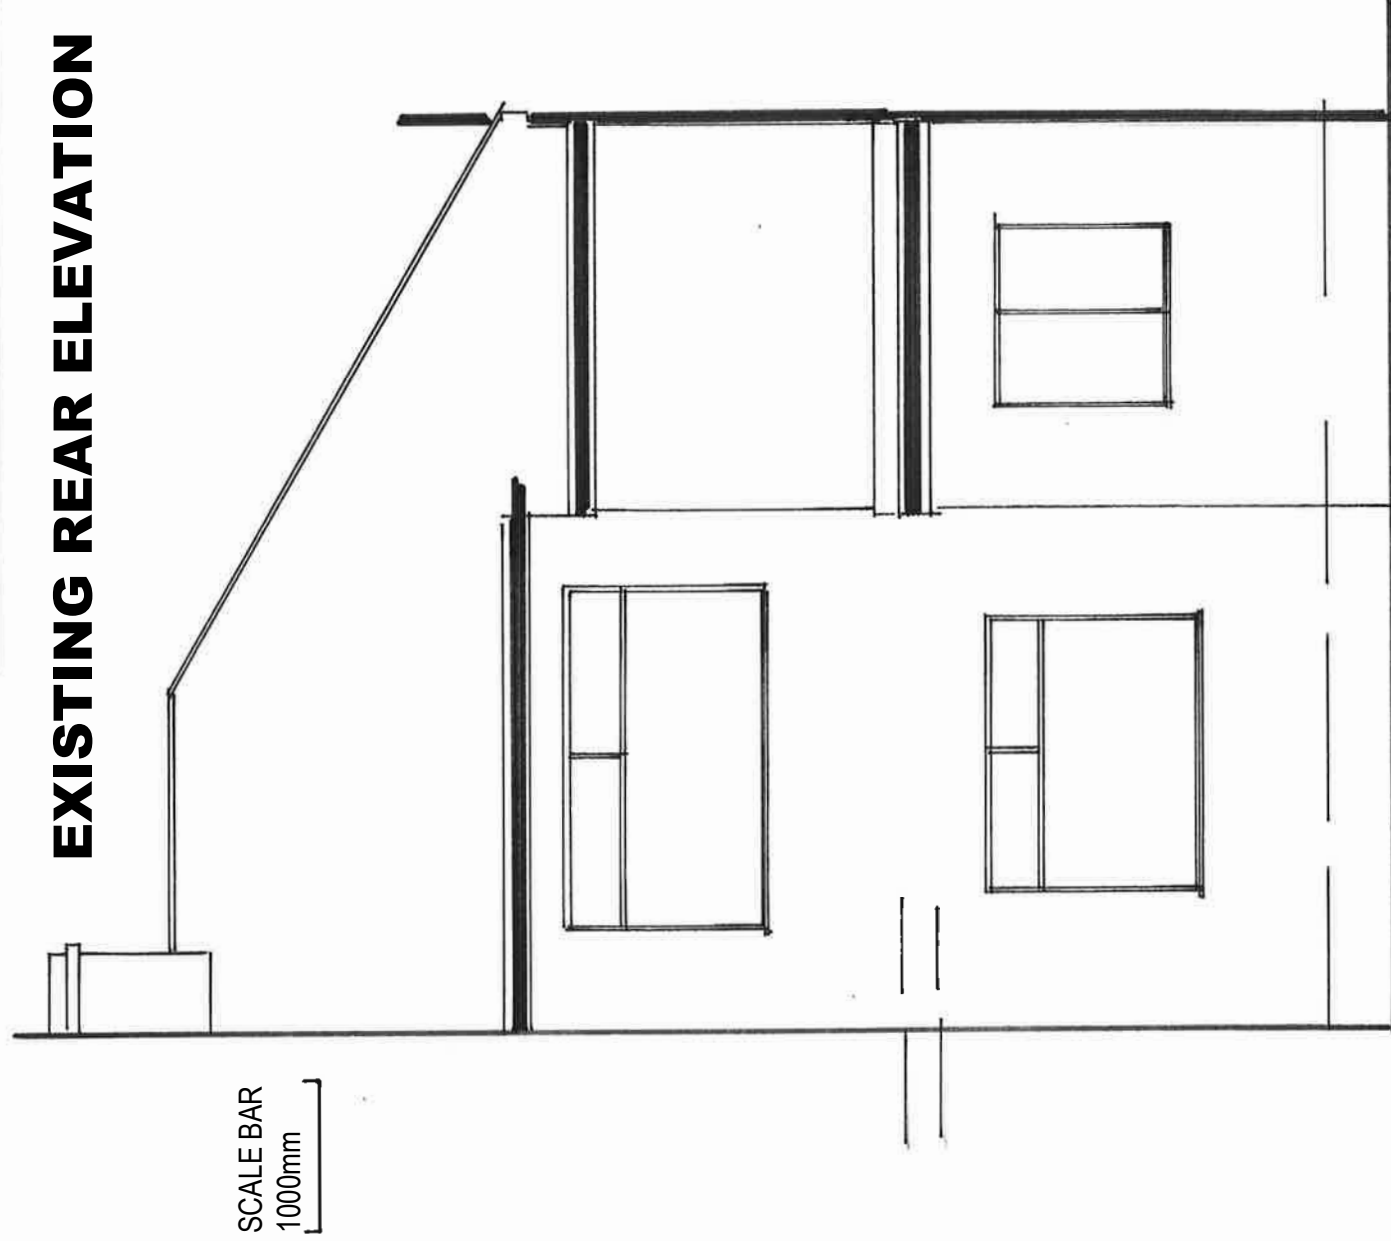

SCALE BAR
1000mm



CONDRIION DESIGN CONSULTANTS


Specialists in Planning, Design and Building Regulation Submissions

Mobile: 07734 669651


Email: condriondesignconsultants@outlook.com

EXISTING SIDE ELEVATIONS

12 Polruan Road
Chorlton M21 9NR
1:50@A3-MCEXPL02
Dimensions to be
checked
on site by contractor

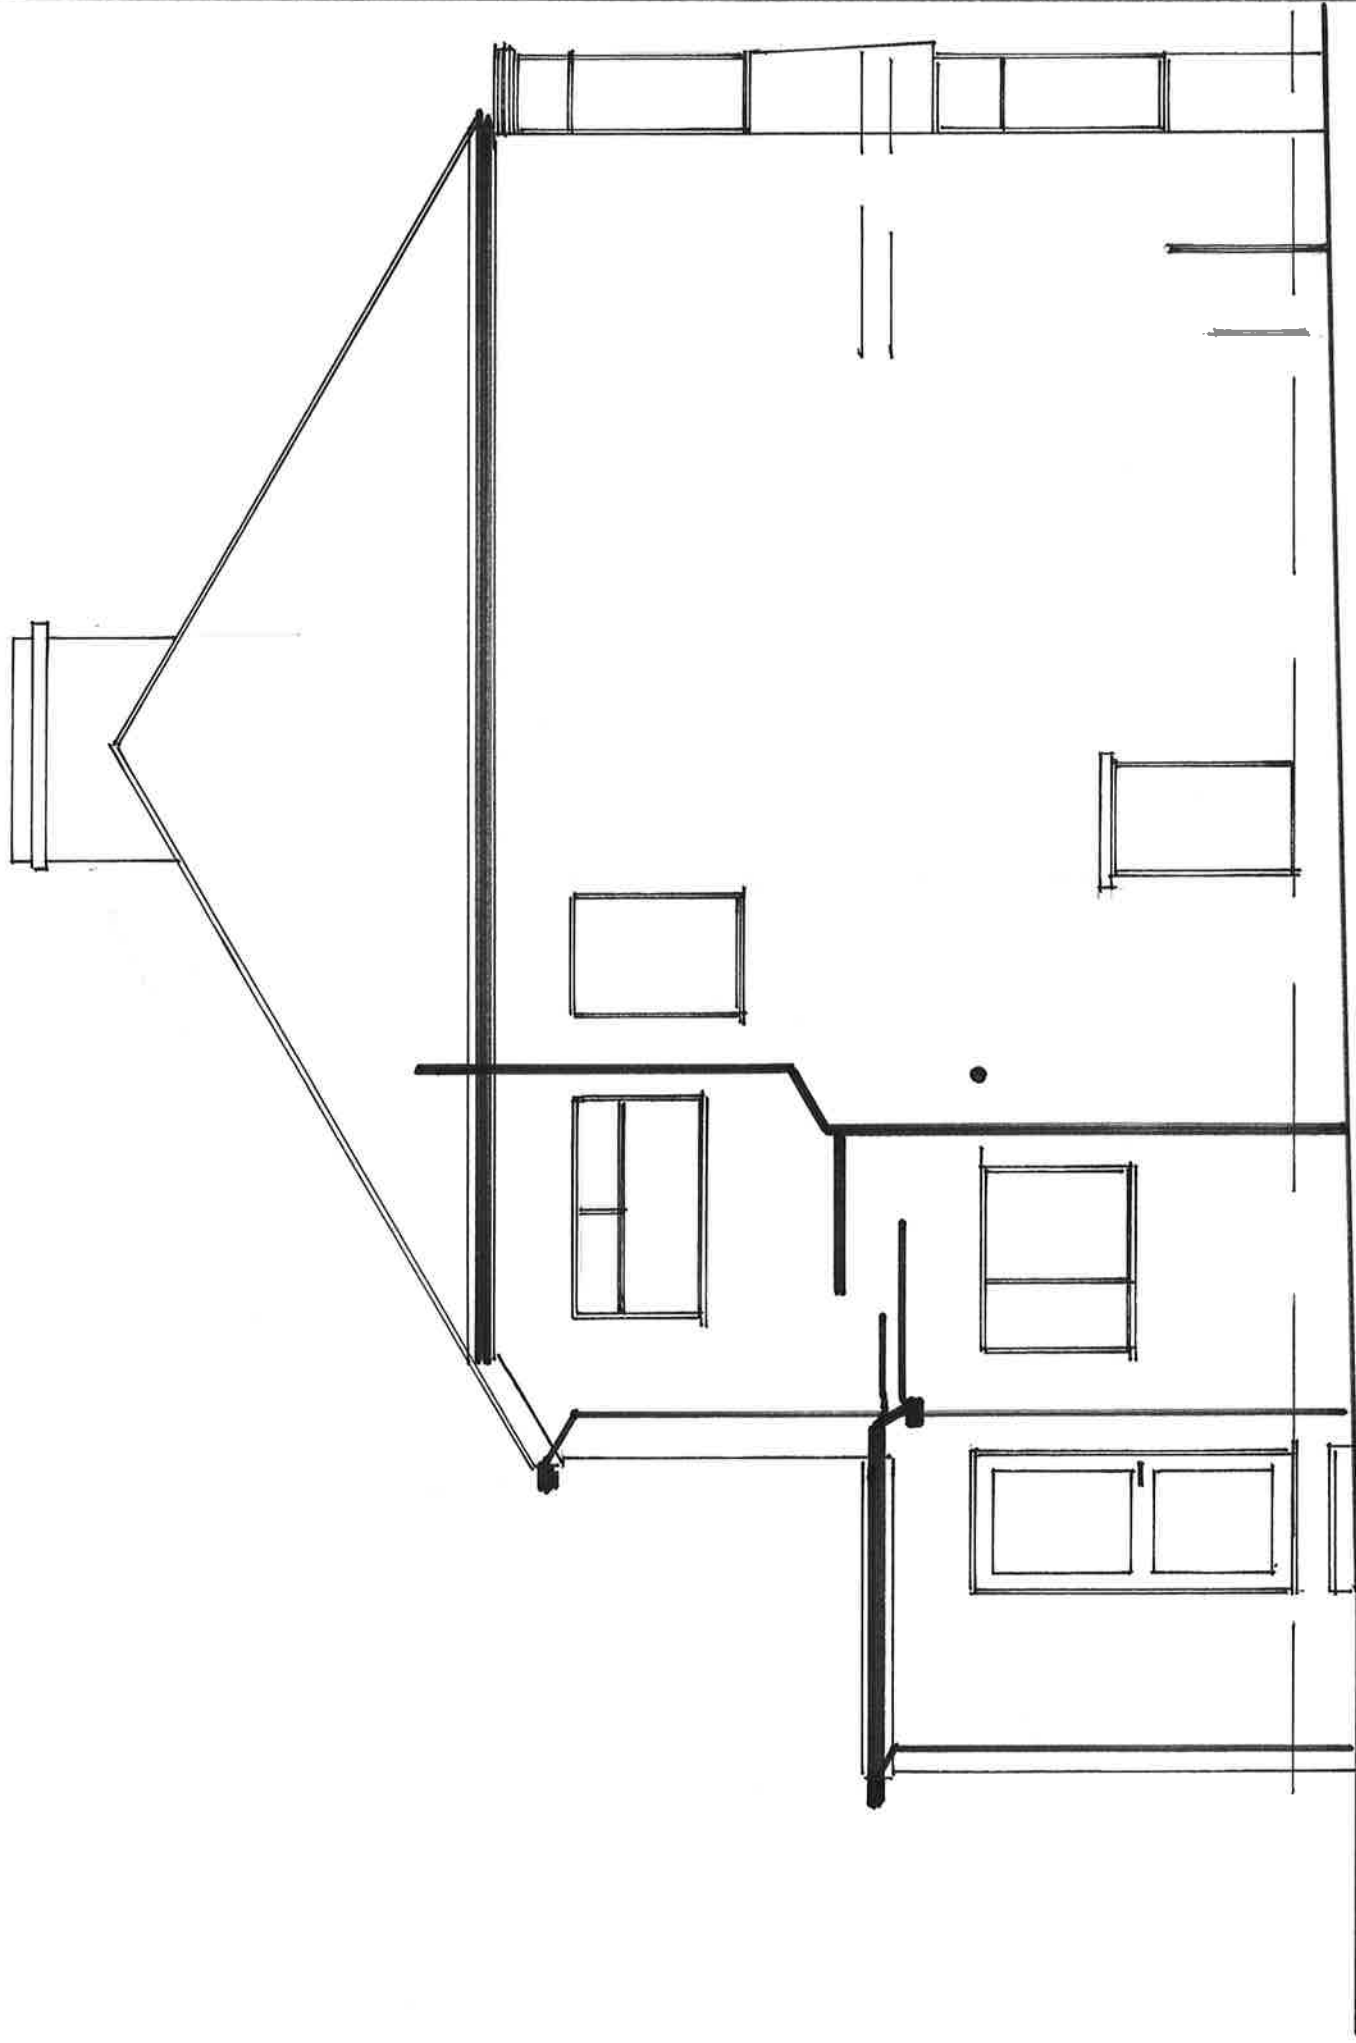

SCALE BAR
1000mm

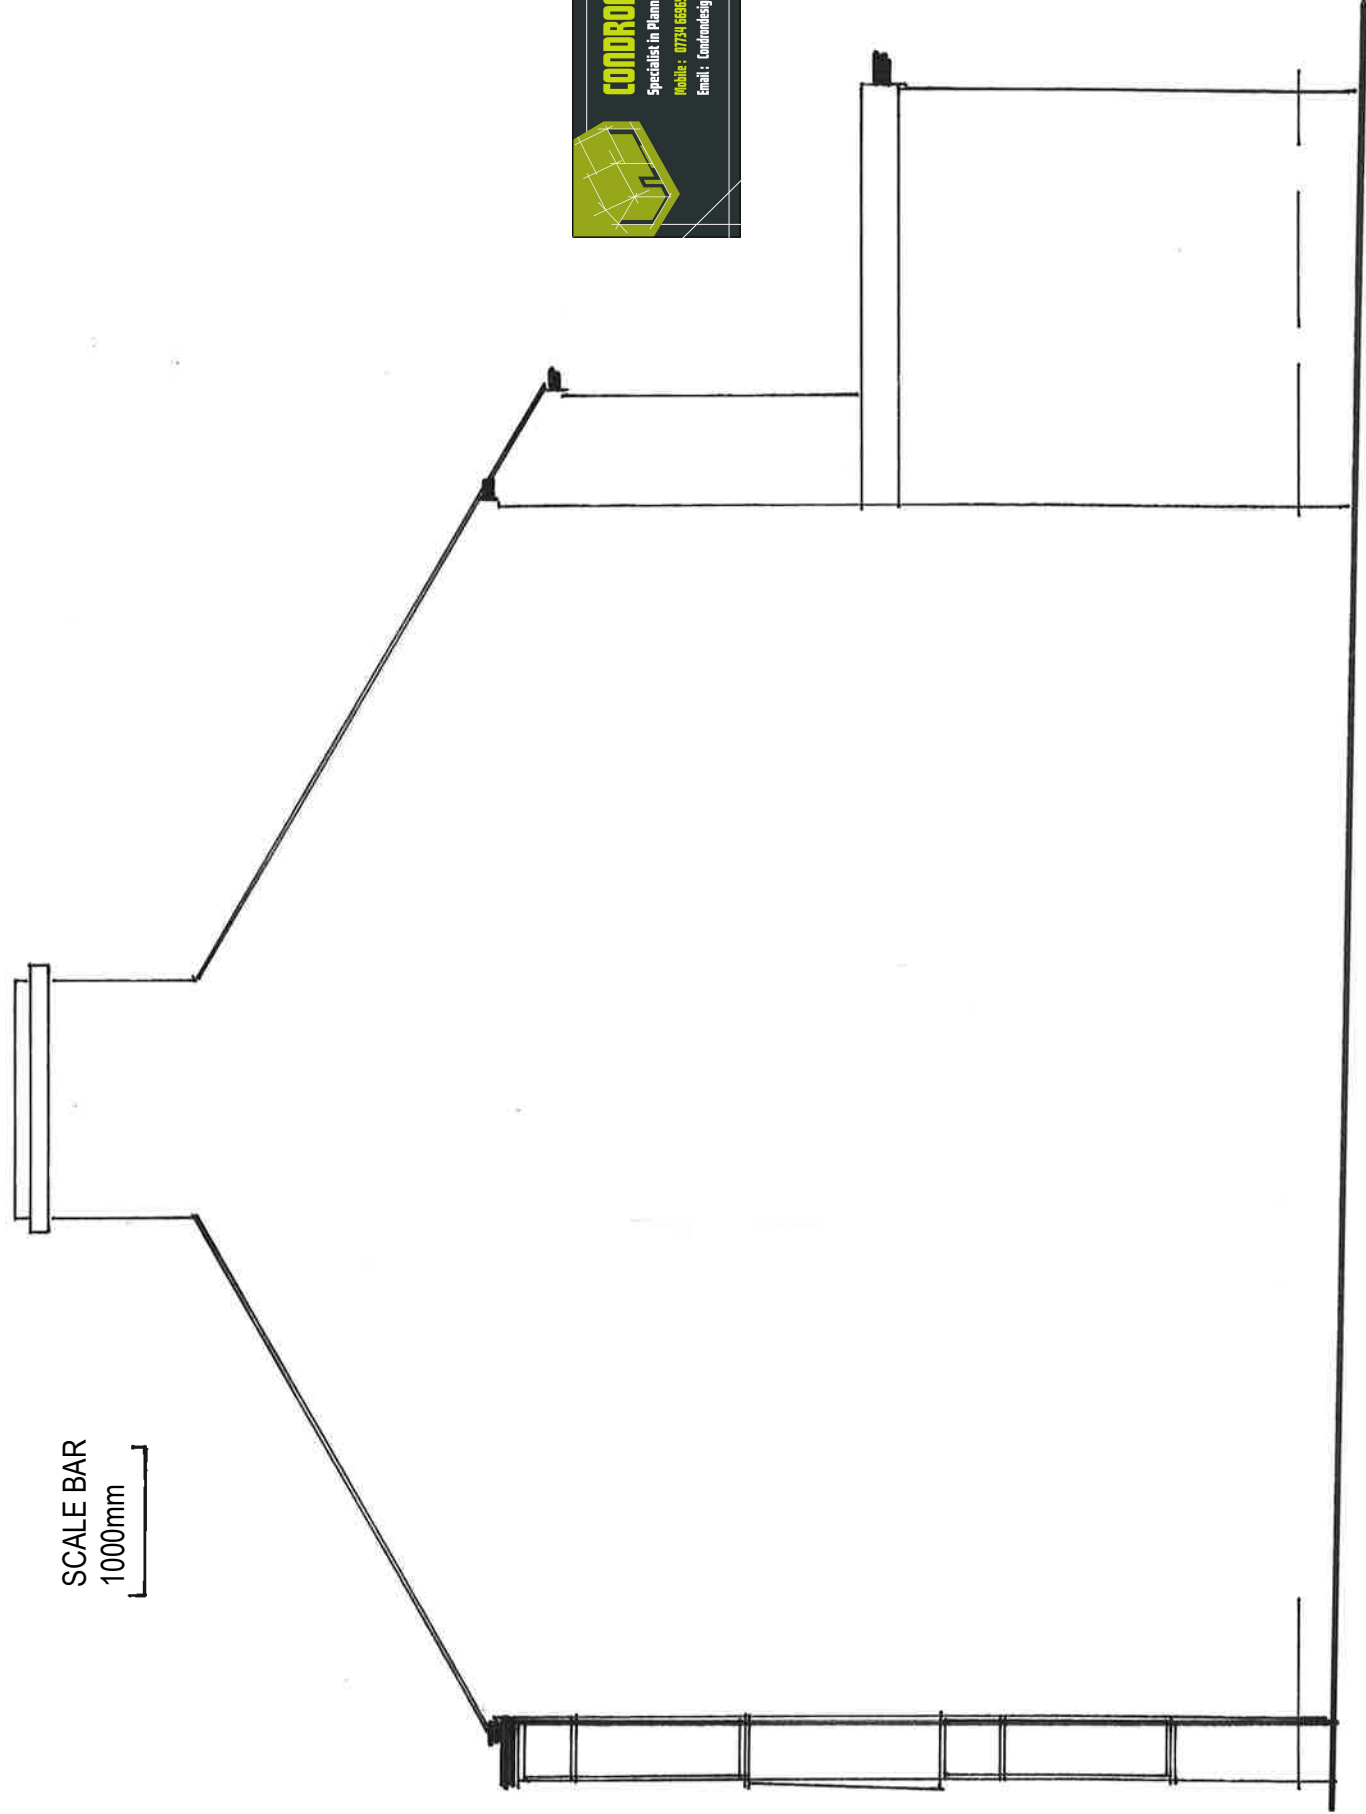

CONDRON DESIGN CONSULTANTS


Specialist in Planning, Design and Building Regulation Submissions

Mobile: 07734 669651

Email: condrondesignconsultants@outlook.com

EXISTING GROUND FLOOR LAYOUT PLAN

12 Polruan Road
Chorlton M21 9NR
1:50@A3-MCEXPLO3
Dimensions to be
checked
on site by contractor

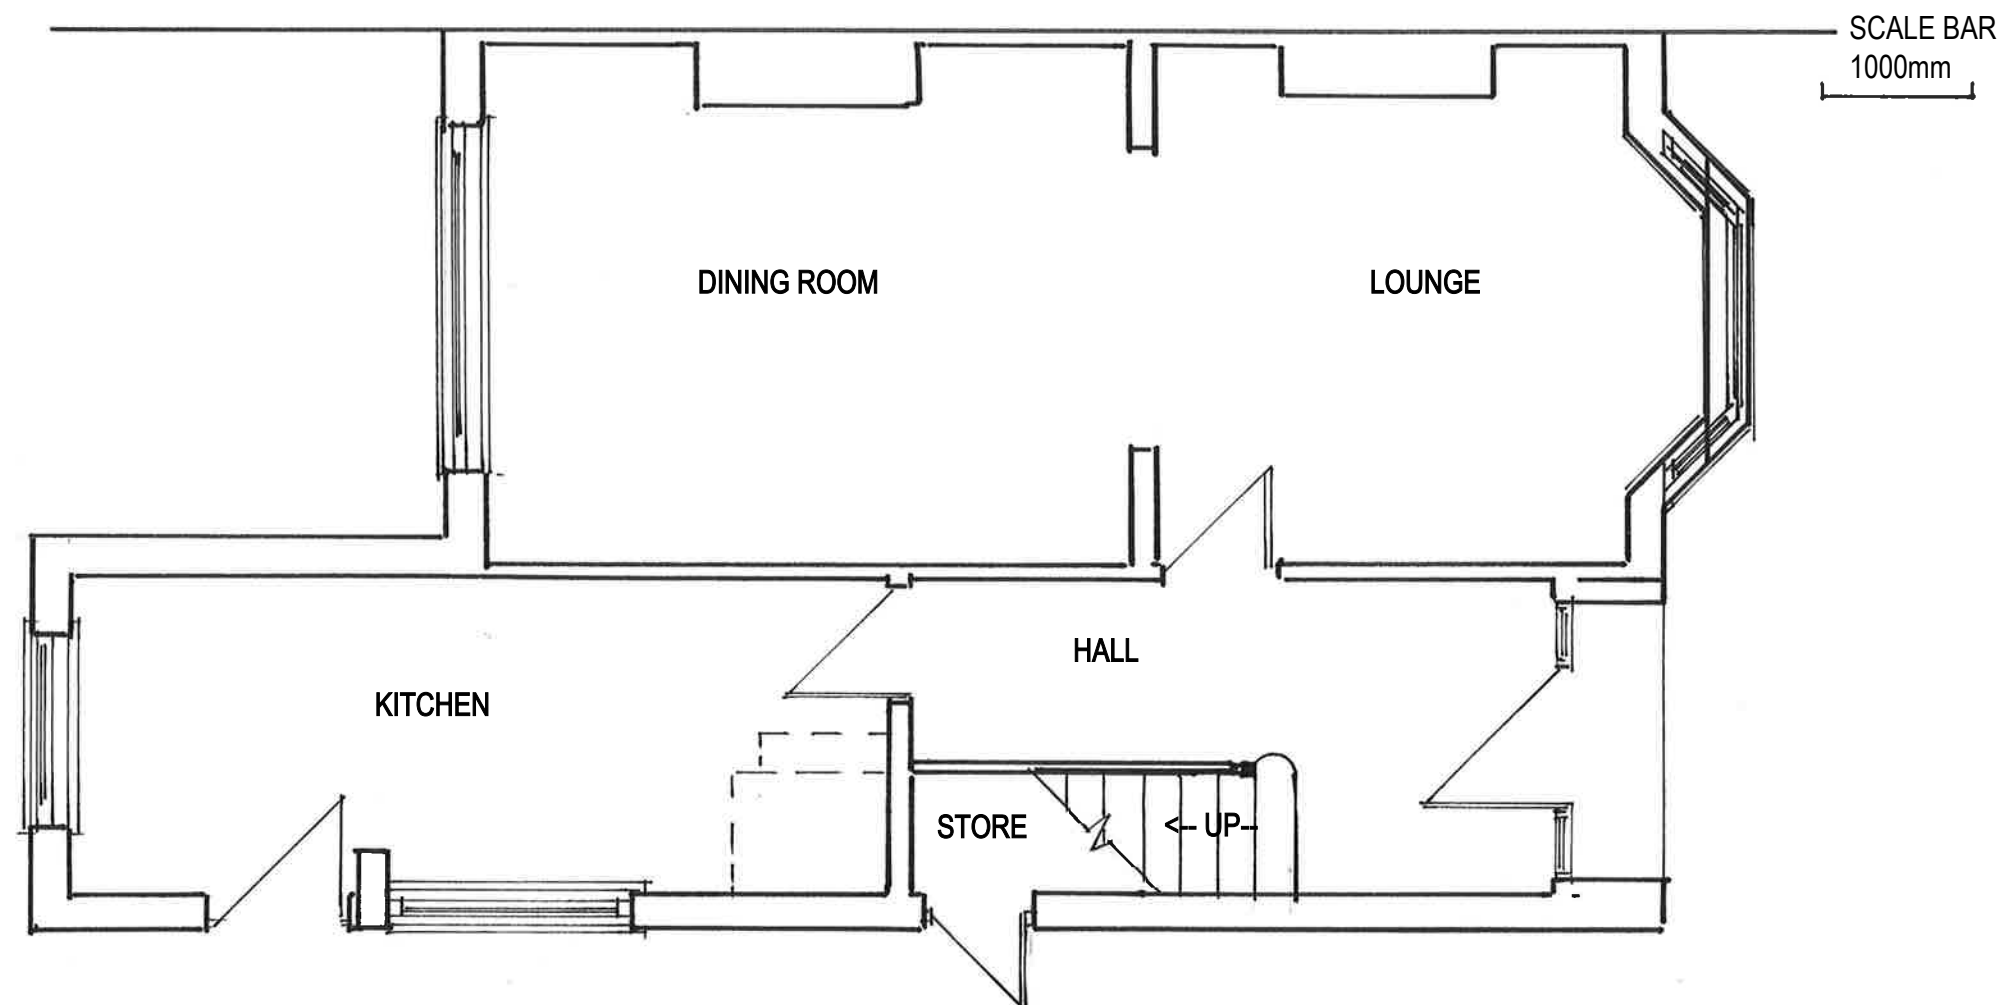

CONDRON DESIGN CONSULTANTS


Specialist in Planning, Design and Building Regulation Submissions

Mobile : 07734 669651

Email : Condrondesignconsultants@outlook.com

EXISTING FIRST FLOOR LAYOUT PLAN

12 Polruan Road
Chorlton M21 9NR
1:50@A3-MCEXPL04
Dimensions to be
checked
on site by contractor

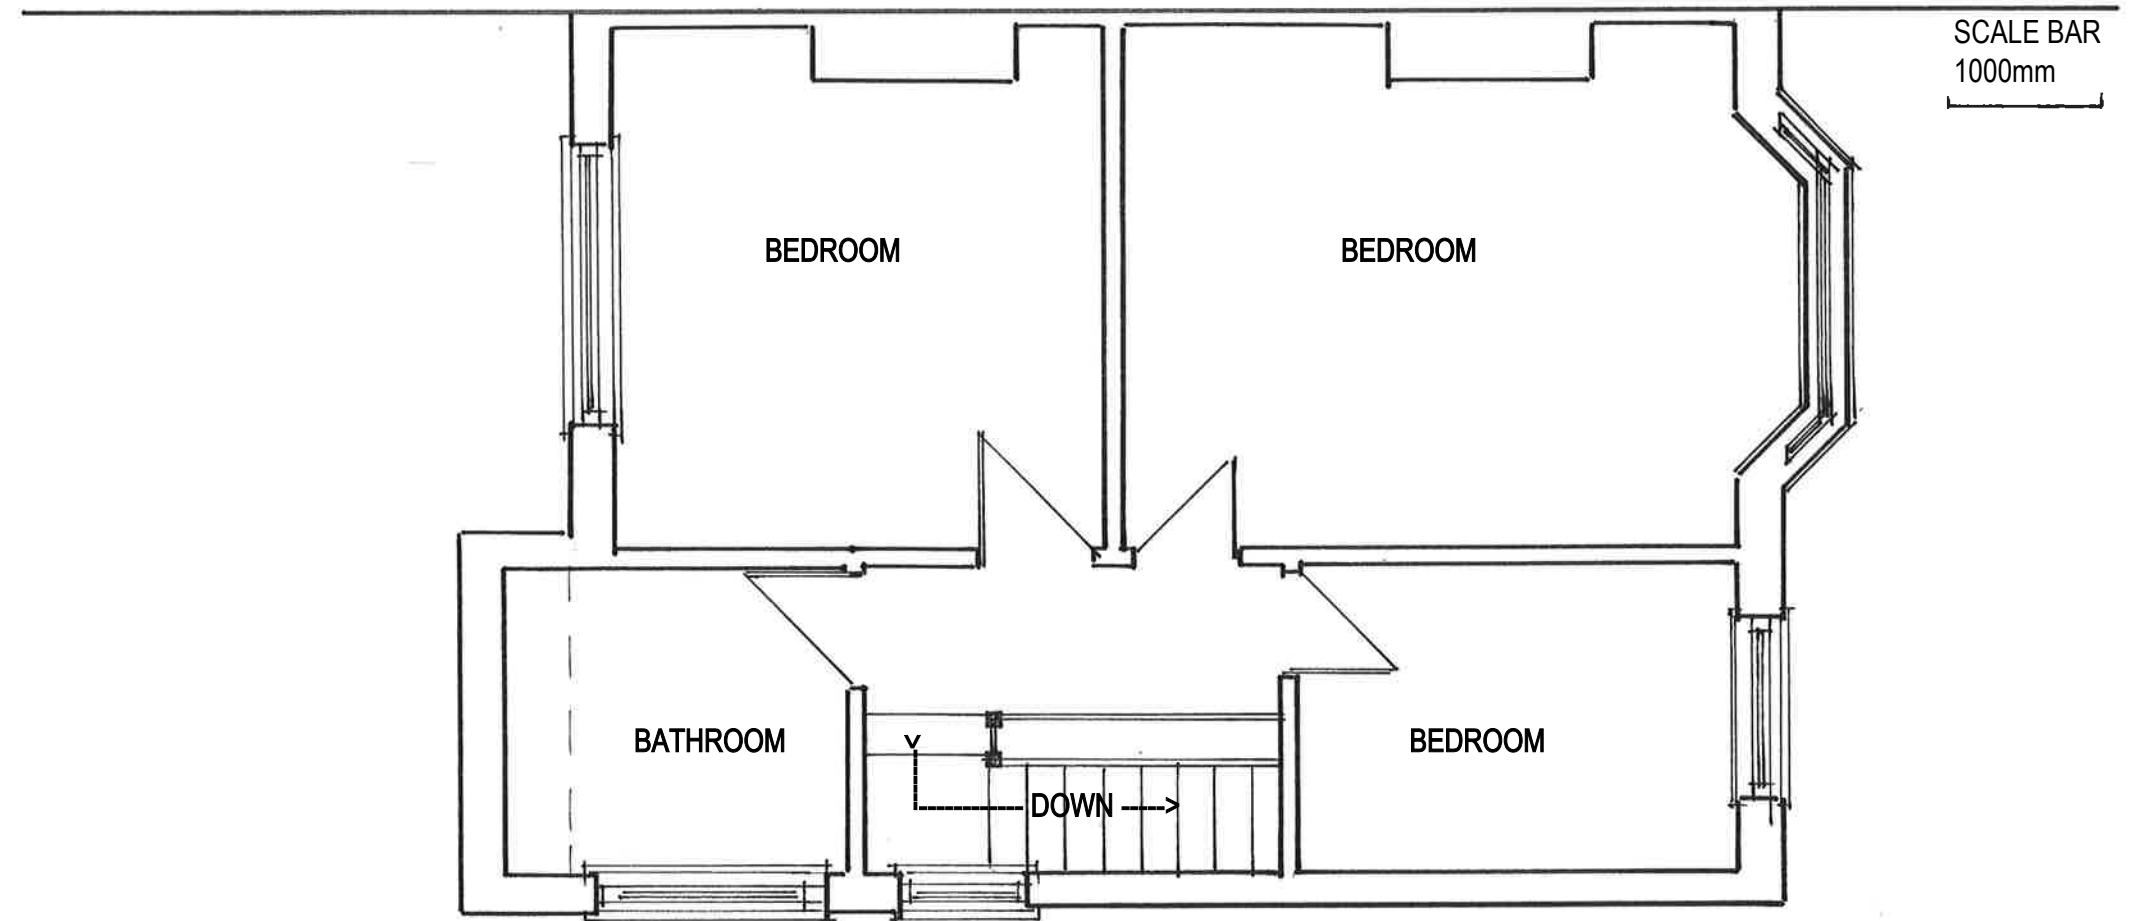

EXISTING ROOF LAYOUT PLAN

