

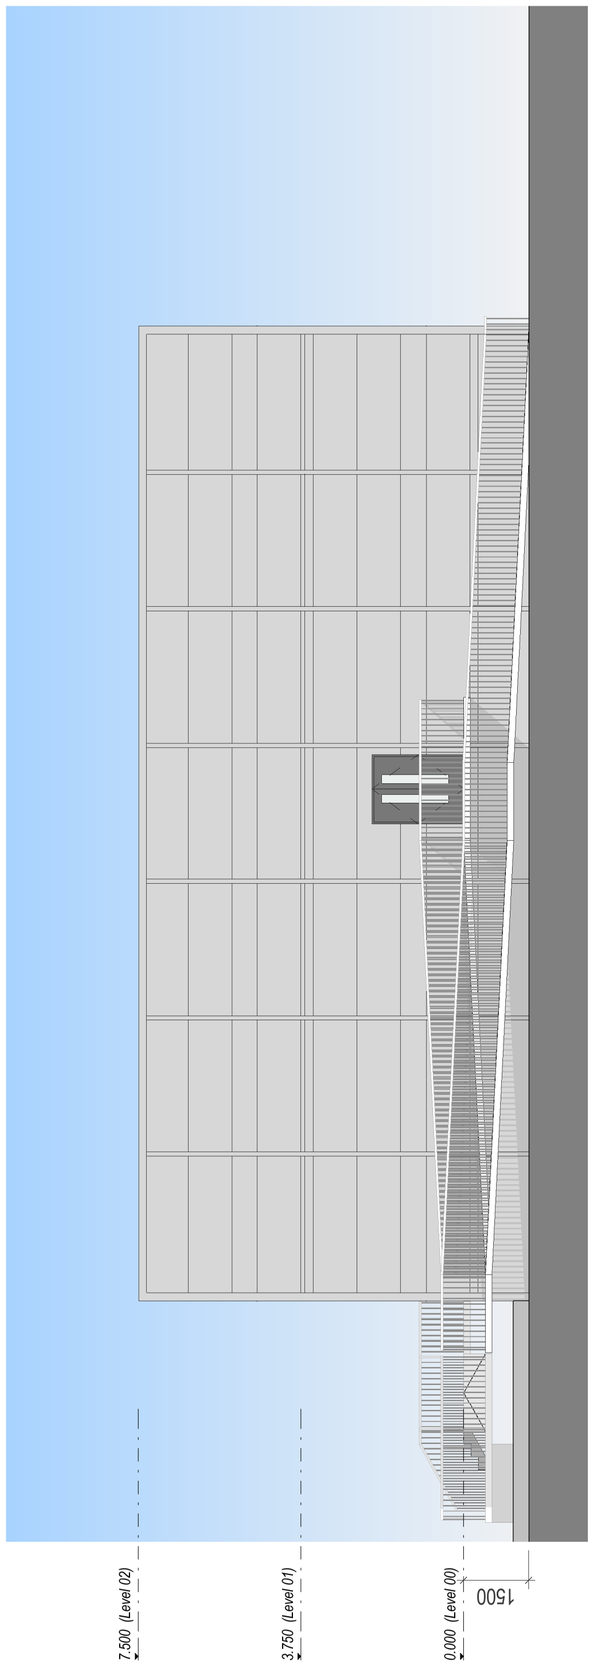



Elevation 1
1 : 100

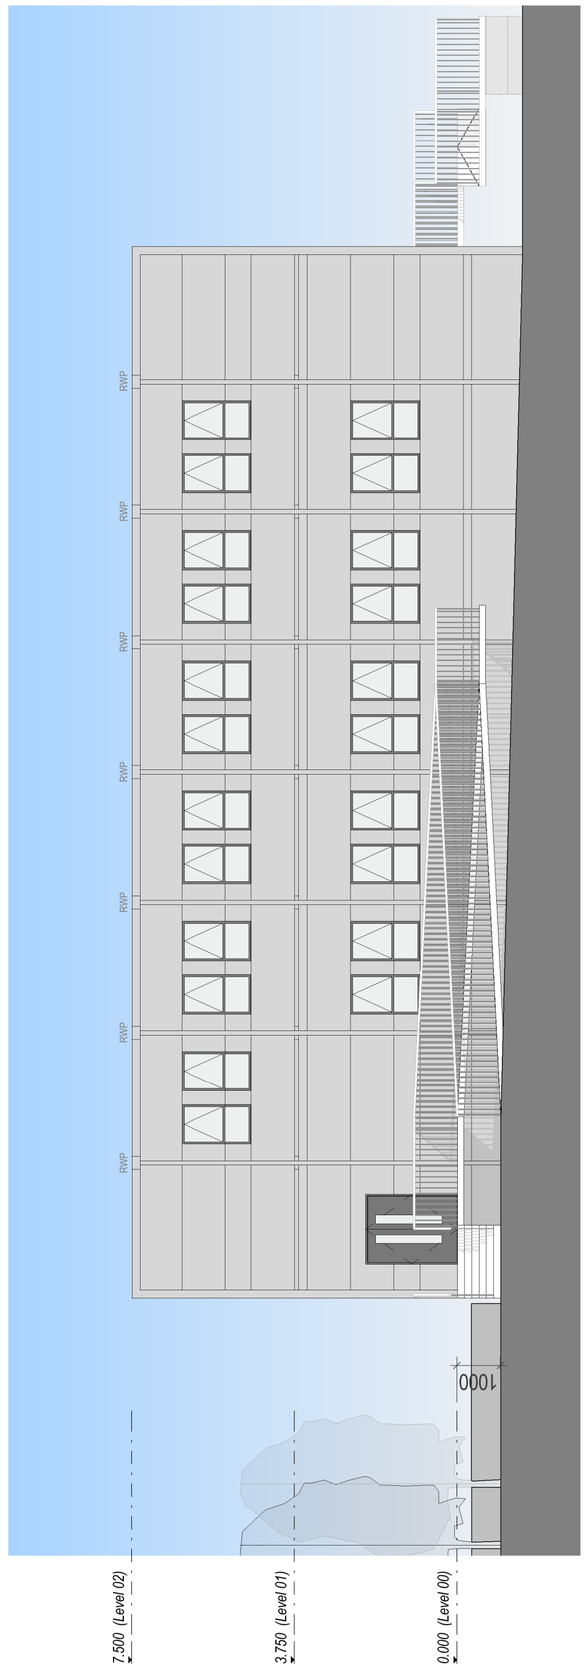


Elevation 2
1 : 100

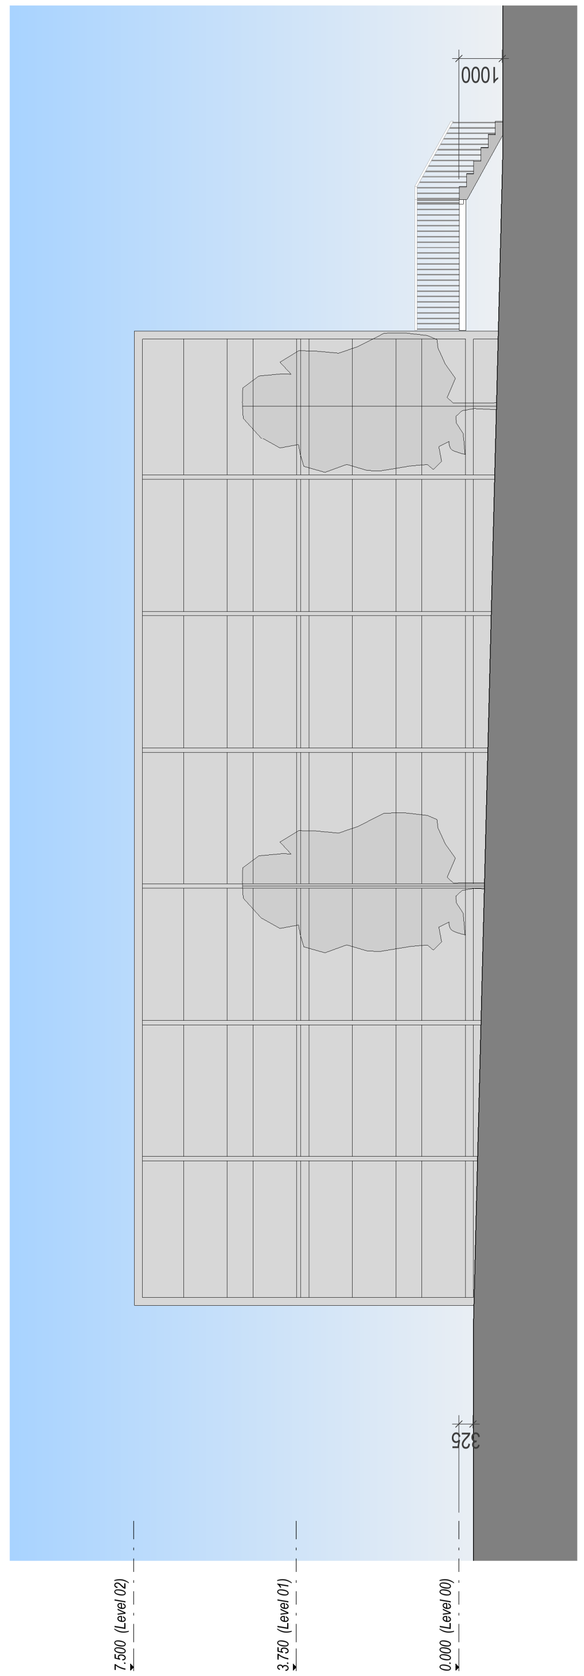

Elevation 3
1 : 100

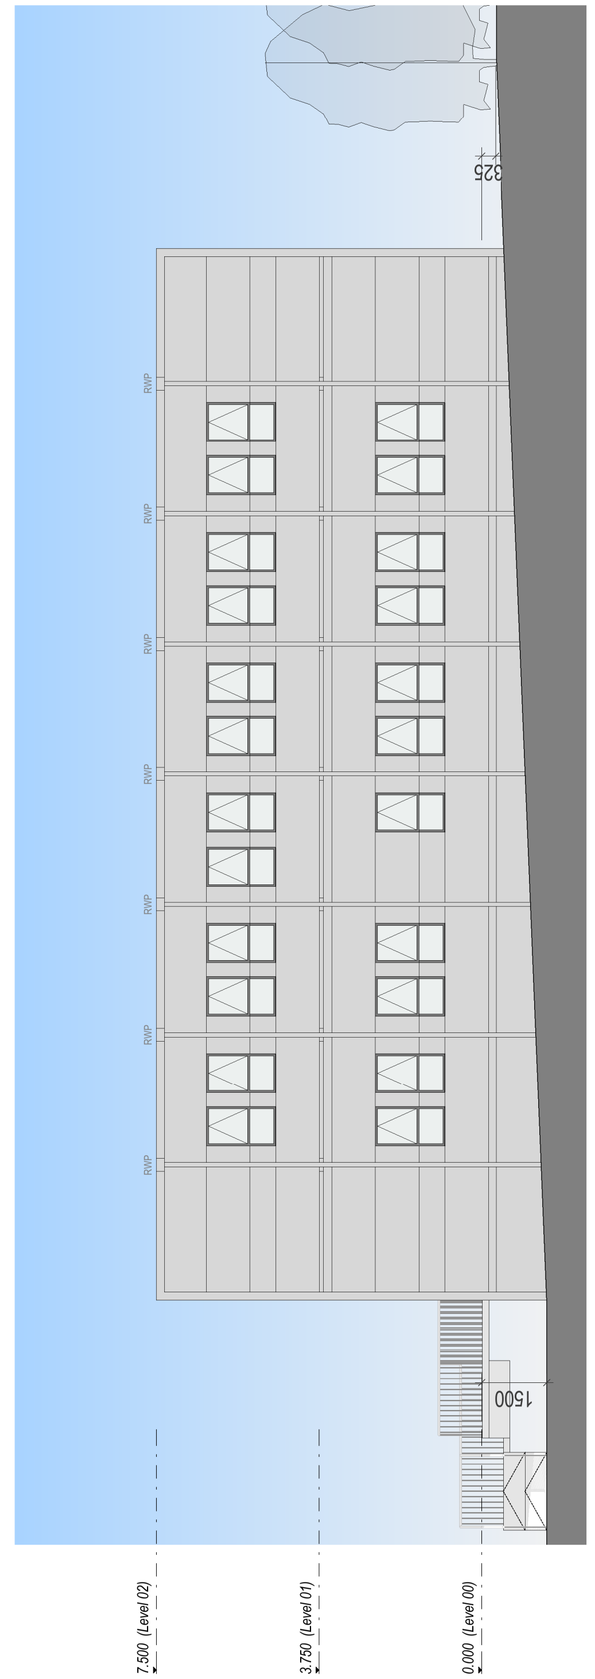

Elevation 4
1 : 100

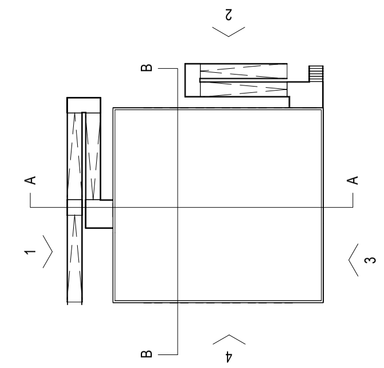

Notes:
- This drawing is copyright.
- Do not scale dimensions from this drawing.
- This drawing is to be read in conjunction with all other relevant drawings.
- All discrepancies on this drawing are to be reported to the architect.
- Do not modify any element of this drawing.
- Use drawing only for purpose(s) issued.
- This drawing may contain colour.

North Point

Scale Bar

Scale: 1:100
0 1m 3m 5m

Key Plan

Hazard

HAZ-xx
To warn of significant hazards or information that is unusual

To be read in conjunction with all other consultant's information

Refer to CDM Schedule XXXX-IBI-WB-XX-SH-A-200-XXXX

The following external model files are included within this drawing:

Materials:
Wall - Proprietary manufactured 100mm thick steel bonded interlocking PUR composite panels
Colour: F5867 (TATA Product)

Roof - IP1000 Profile Steel Sheet Roof System
Colour: Goosewing Grey RAL 7038

Doors - Steel faced

Windows - PVC-U frames with double glazing
Colour: White

Rainwater Goods
External squareline gutter system
Colour: Black

Rev	Date	Revision Notes	Drawn	Review
P2	23/12/06	Status Update	EA	CP
P1	01/12/2023	Planning Issue		

Logos

DIXONS ACADEMIES TRUST

MORGAN SINDALL CONSTRUCTION

IBI Intelligence Buildings Infrastructure www.ibigroup.com

Project
Dixons Academy

Drawing Title
GA Elevations - Temporary Building Phase 2

Job Number	Date	Security Classification	Drawn By
FS0998	01/12/2023		EA
Lw@lwarq	Purpose		Reviewed By
As indicated	Suitable for review and comment		CP

Drawing Number	Revision	Suitability
FS0998-IBI-A-4-T-D-A-0205	P2	S3