




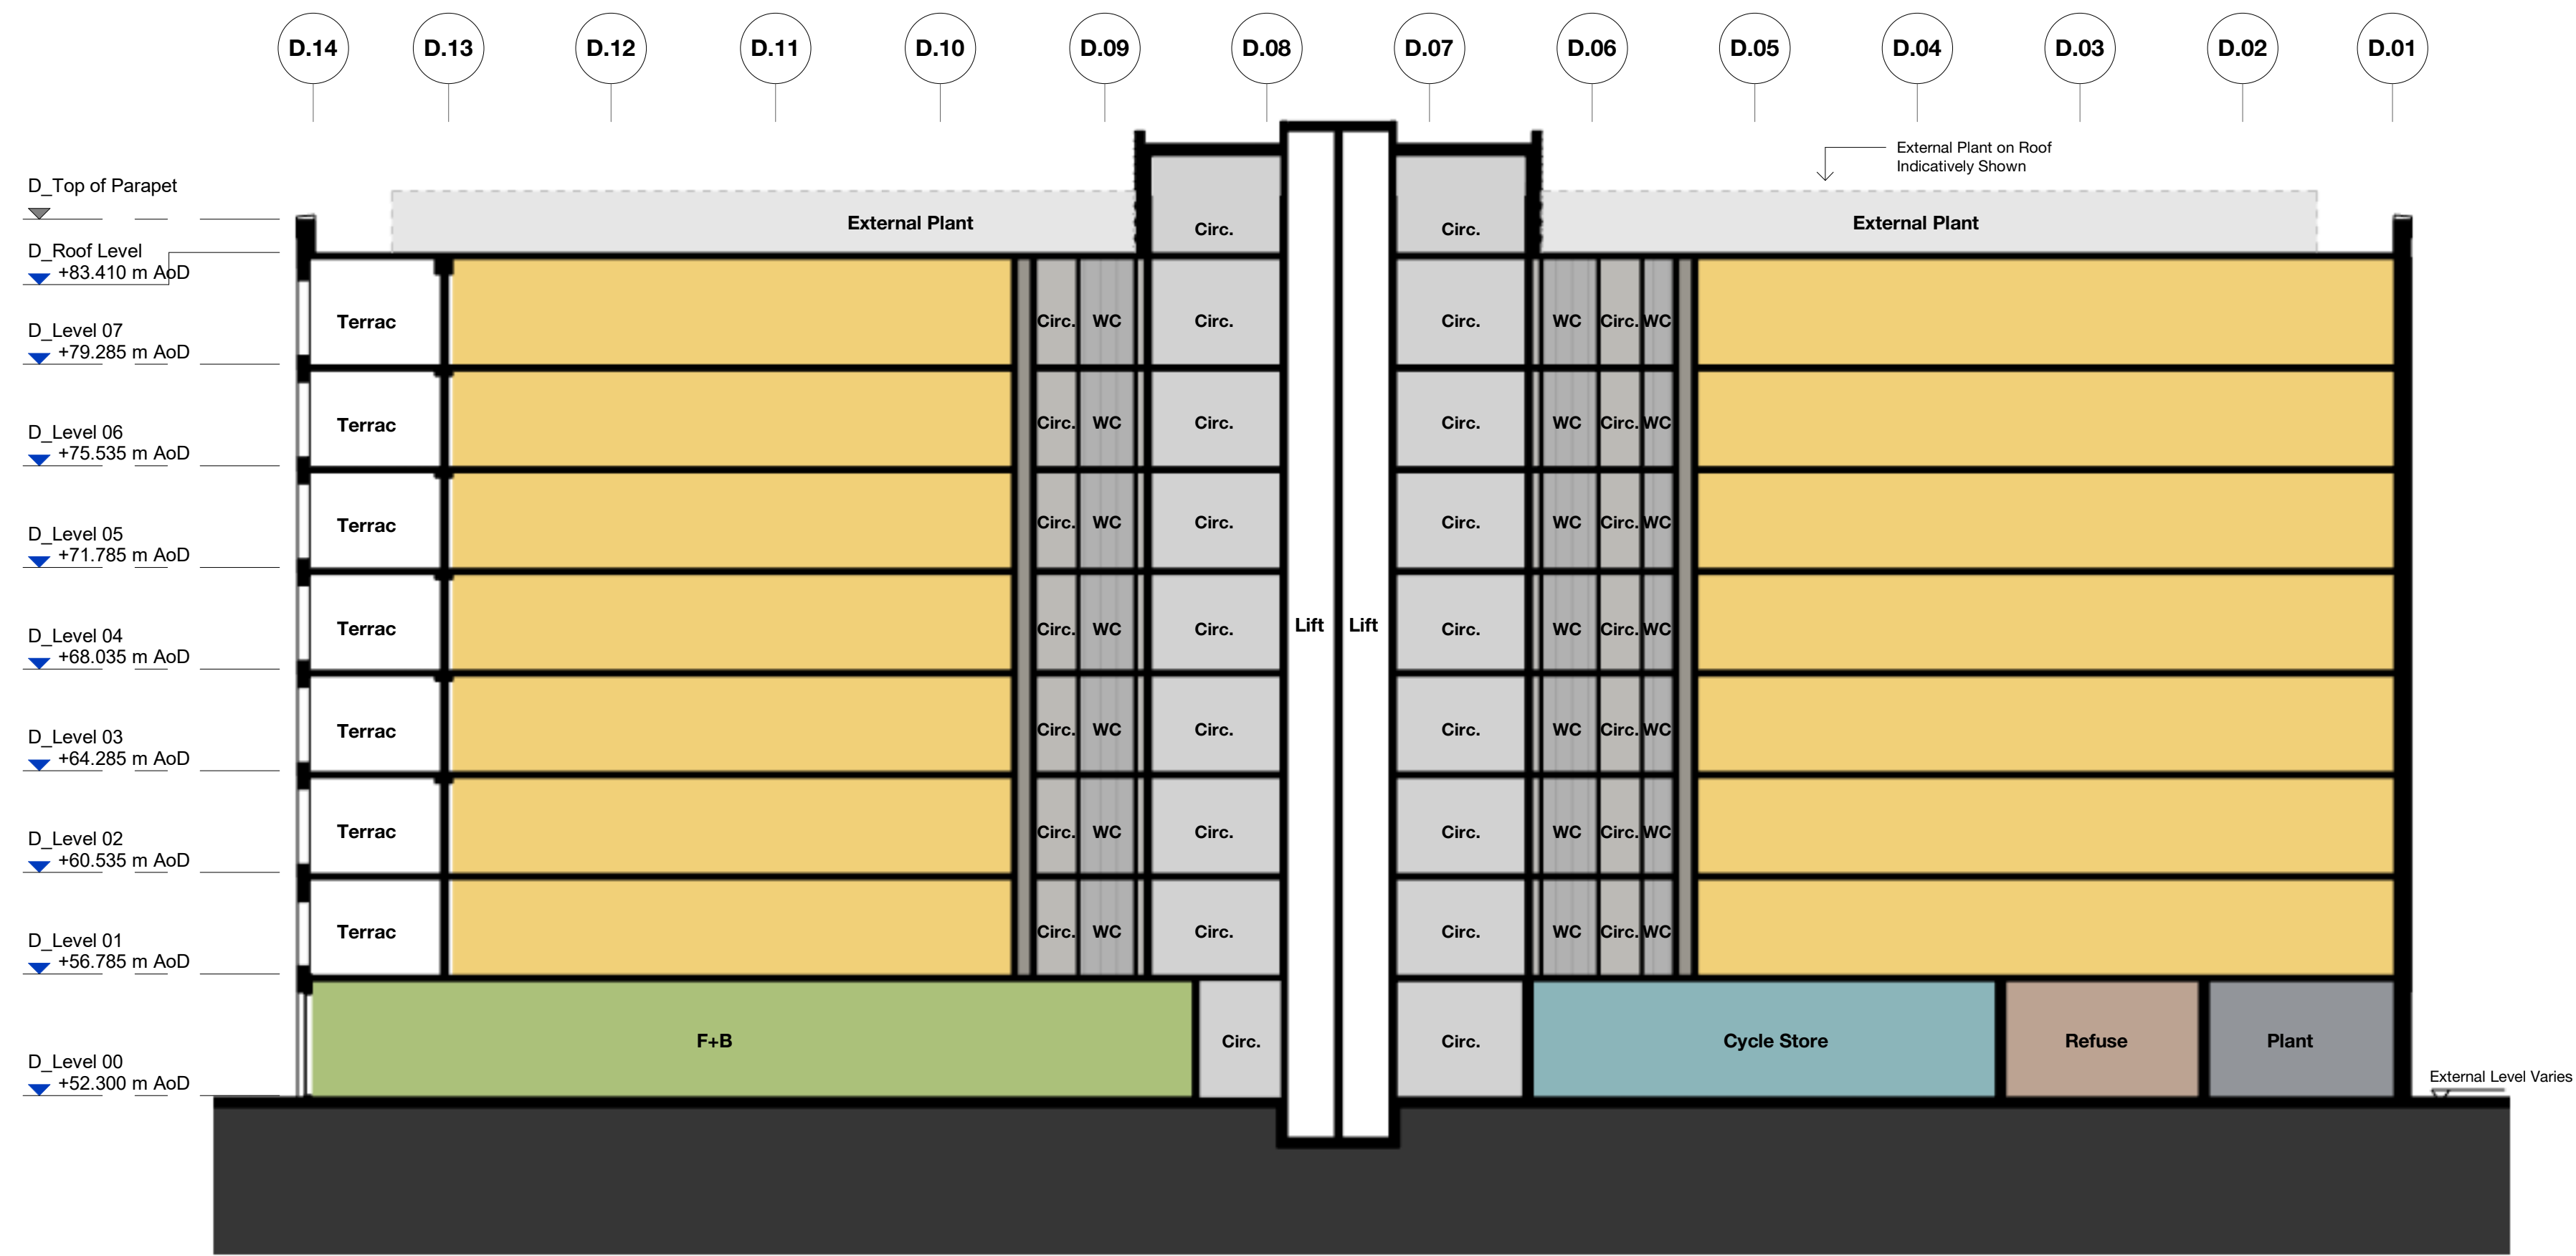

Building D - Proposed Section AA
1 : 200

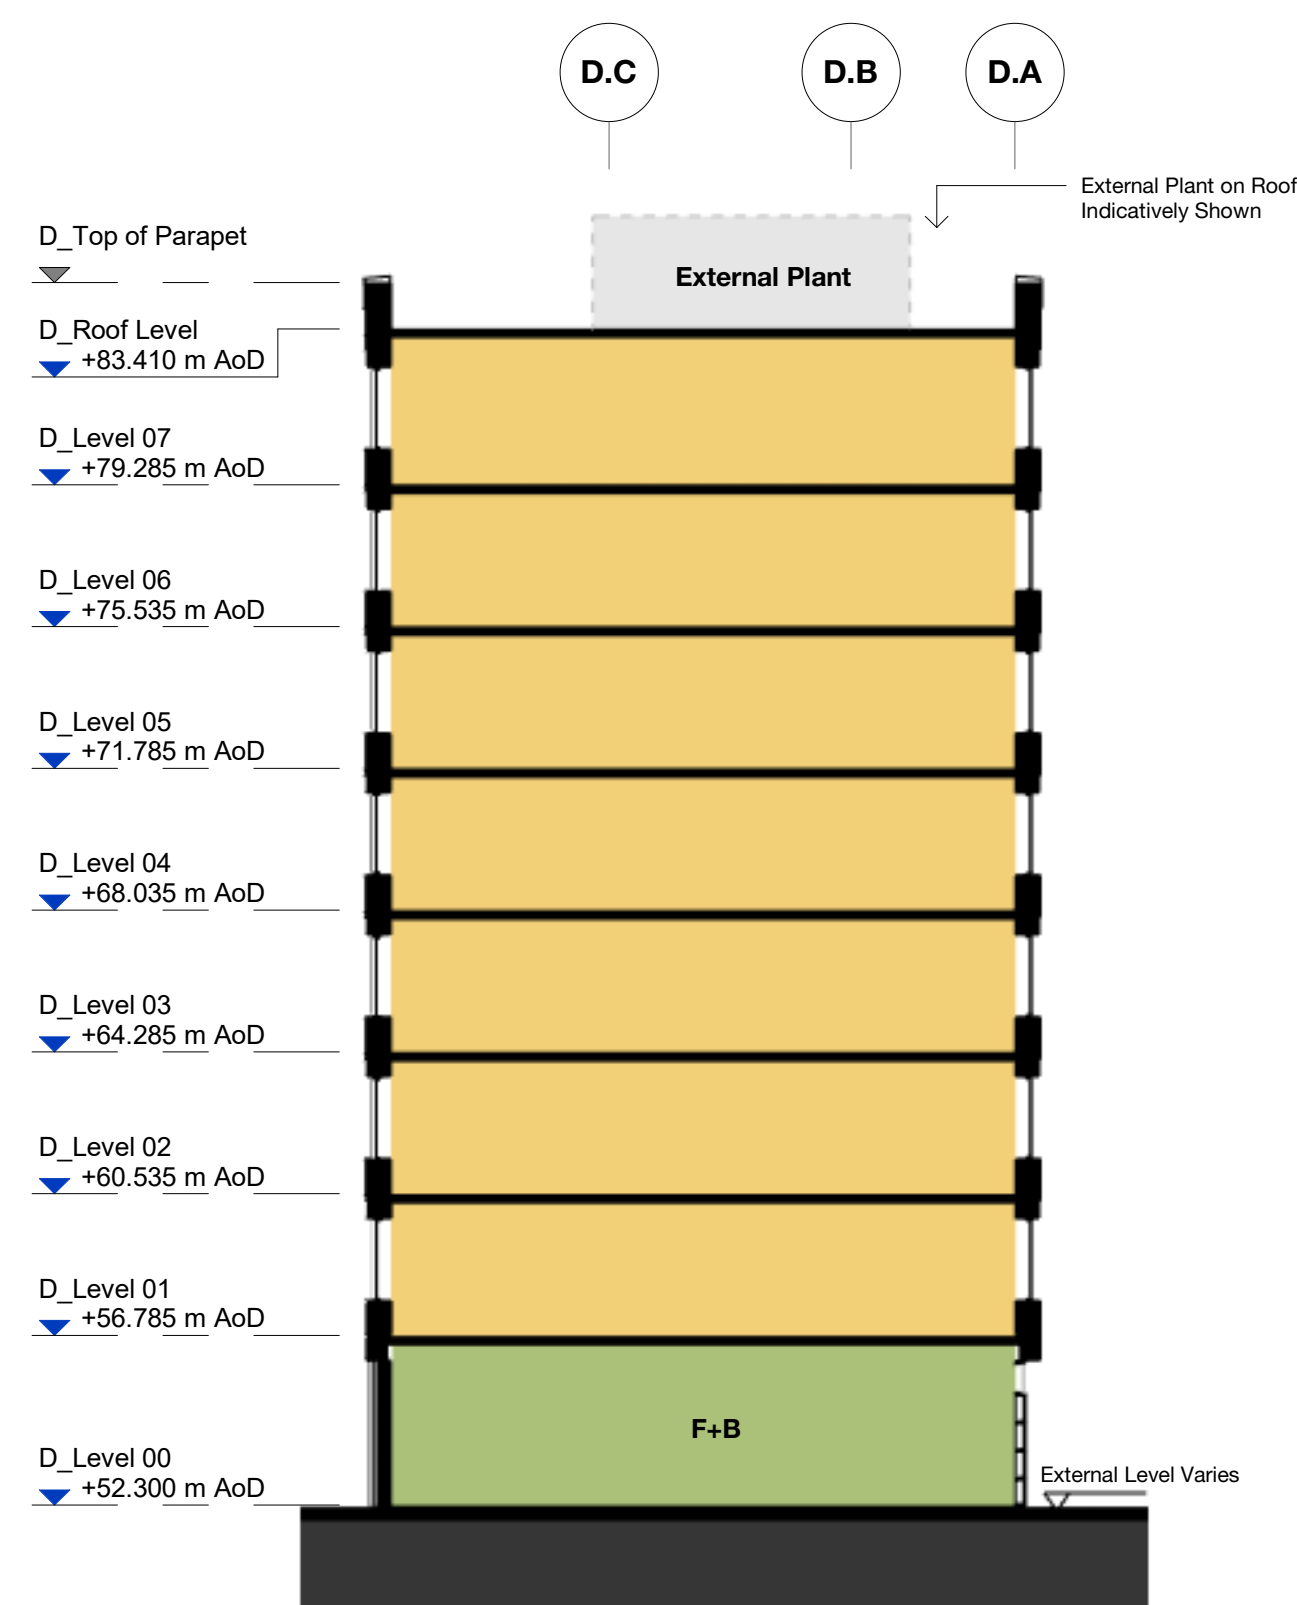


Building D - Proposed Section BB
1 : 200

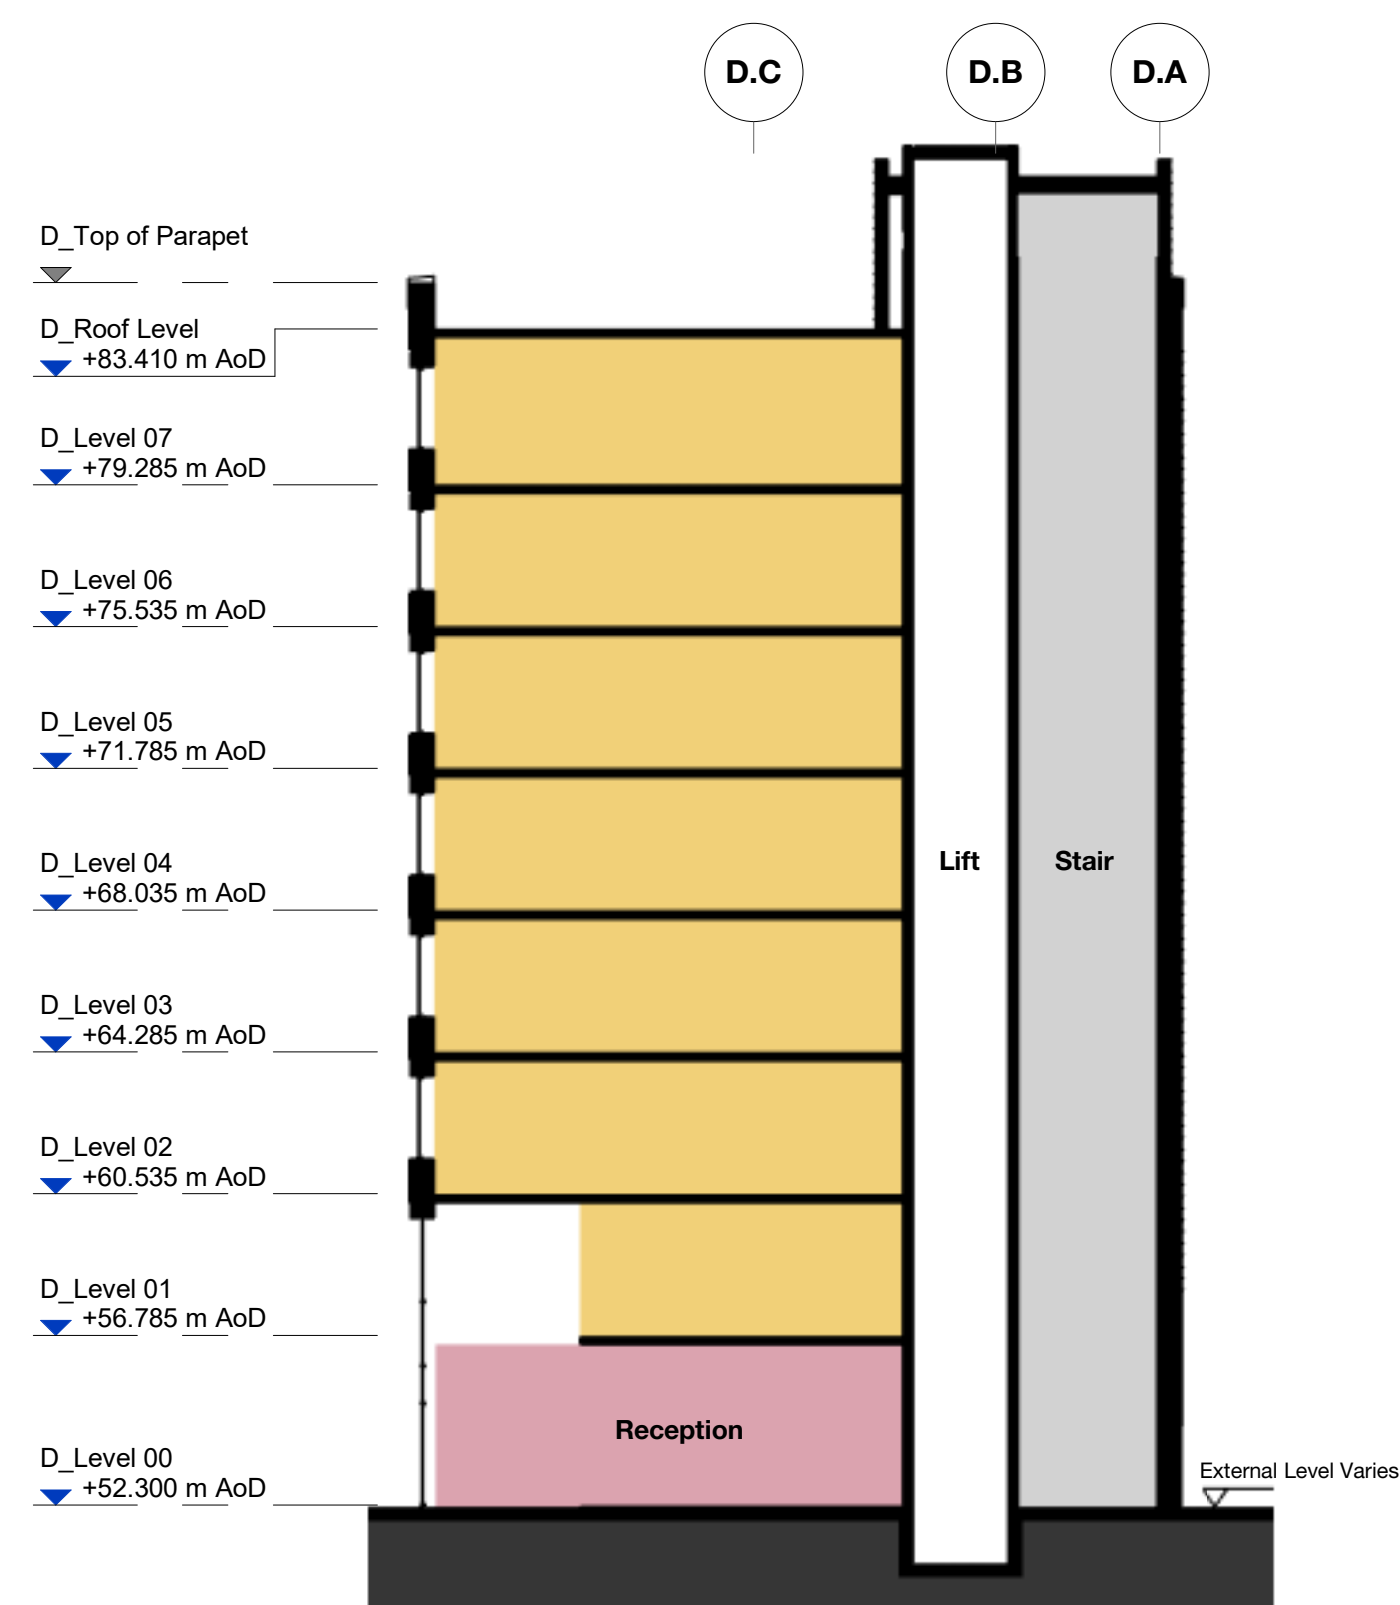

Building D - Proposed Section CC
1 : 200

Copyright Hawkins\Brown Architects
No implied licence exists. This drawing should not be used to calculate areas for the purposes of valuation. Do not scale this drawing. All dimensions to be checked on the site by the contractor and such dimensions to be their responsibility. All work must comply with relevant British Standards and Building Regulations requirements. Drawing errors and omissions to be reported to the architect. To be read in conjunction with Architect's specification and other consultant information.

Rev	Description	Date
P1	Issued for Planning	30.09.20
P2	Issued for S73 Application	18.12.23

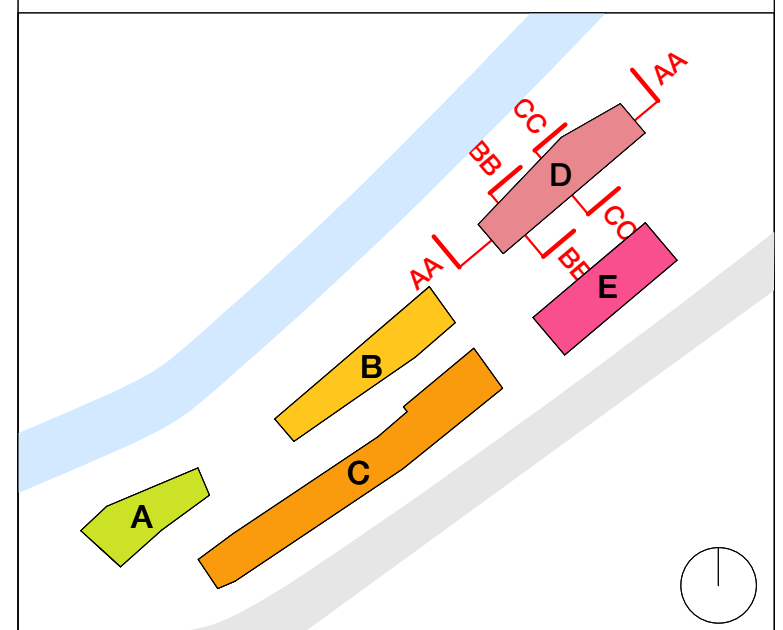

26-28 Hilton Street
Manchester M1 2EH

mail@hawkinsbrown.com
hawkinsbrown.com

Hawkins\Brown

Project
Pollard Street
New Islington

Drawing
Proposed Building D - GA
Sections

Scale @ A1 1 : 200	Date 09/27/23
------------------------------	-------------------------

Drawn By AG	Checked By TD
-----------------------	-------------------------

Job Number 18013	Status S2	Purpose of Issue Planning
----------------------------	---------------------	-------------------------------------

Drawing No. PLS-HBA-D-ZZ-DR-A-08-0303	Rev P2
---	------------------