
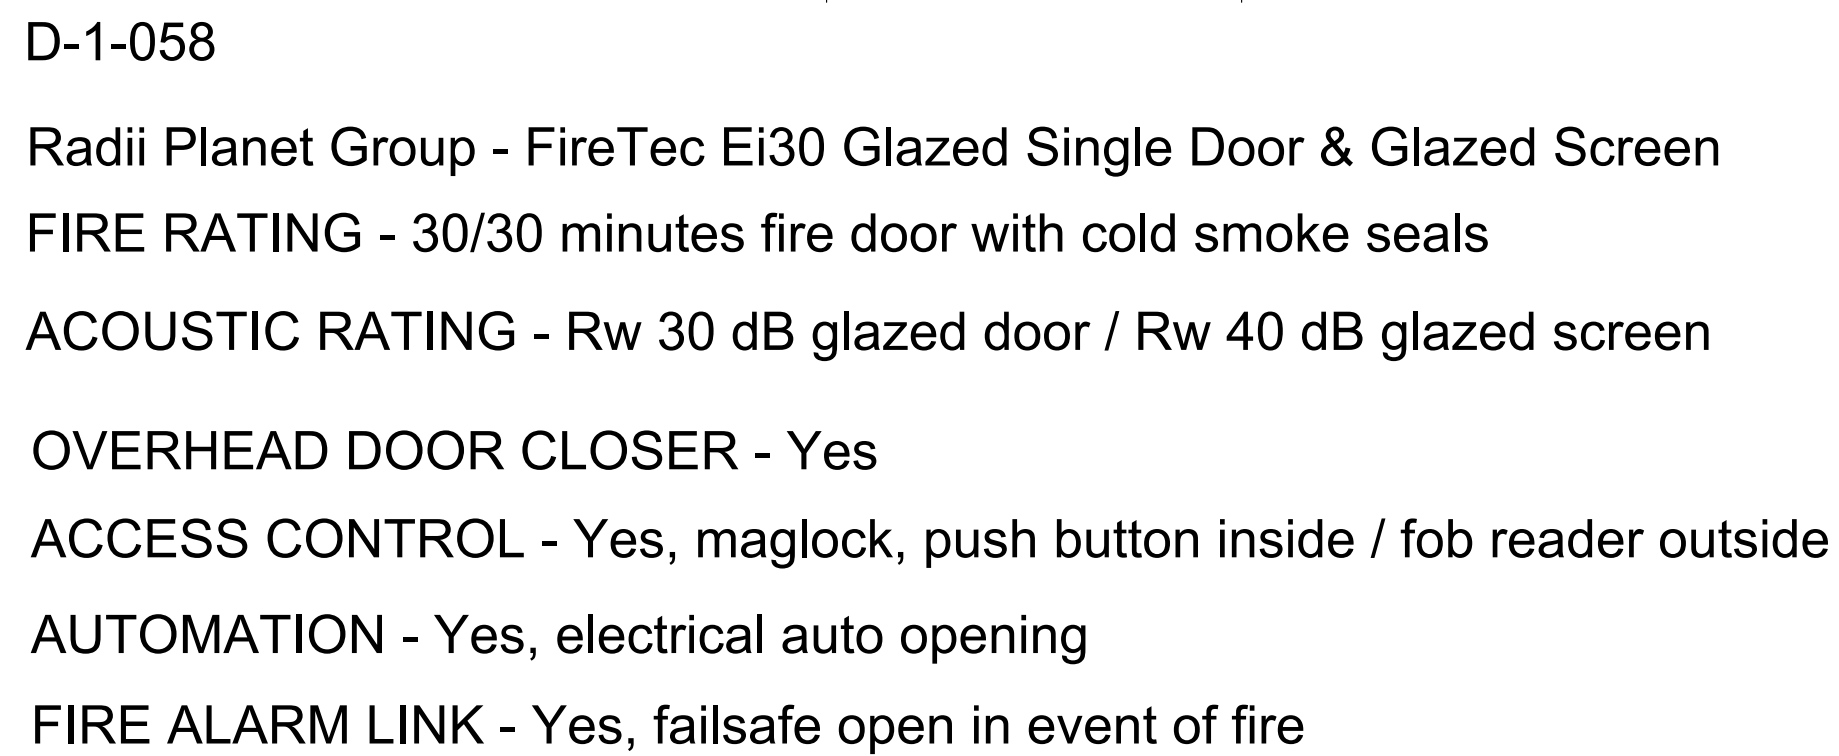


## PROPOSED PLAN 1:20

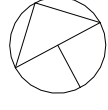

|   |                                    |                                     |                                                                                     |                |
|---|------------------------------------|-------------------------------------|-------------------------------------------------------------------------------------|----------------|
| <b>Notes:</b> <ul style="list-style-type: none"><li>• This drawing is copyright.</li><li>• Do not scale dimensions from this drawing.</li><li>• This drawing is to be used in conjunction with all other relevant drawings.</li><li>• All discrepancies on this drawing are to be reported to the architect.</li><li>• Do not modify any element of this drawing.</li><li>• Use drawing only for purpose(s) issued.</li><li>• This drawing may contain colour.</li></ul> |                                    |                                     | North Point                                                                         |                |
| <b>Scale Bar</b> <div><div><div></div><div></div><div></div><div></div><div></div><div></div><div></div><div></div><div></div><div></div></div><div>00.2m0.6m1.0m</div></div> <p>Scale: 1:20</p>   |                                    |                                     |  |                |
| Key Plan   |                                    |                                     |                                                                                     |                |
| <div></div>   |                                    |                                     |                                                                                     |                |
| The following external model files are included within this drawing:   |                                    |                                     |                                                                                     |                |
| <div></div>   |                                    |                                     |                                                                                     |                |
| P2   | 2023/12/01                         | Listed Building Consent Submission. | AB                                                                                  | RM             |
| P1   | 2023/10/06                         | Stage 4 Issue for Costing           | AB                                                                                  | RM             |
| Rev   | Date                               | Revision Notes                      | Drawn                                                                               | Review         |
| <div><div>MANCHESTER<br/>1524</div><div>The University of Manchester</div></div>   |                                    |                                     |                                                                                     |                |
| <div><div>ARCADIS</div></div>   |                                    |                                     |                                                                                     |                |
| Project<br>Rutherford Building   |                                    |                                     |                                                                                     |                |
| Drawing Title<br>Meeting Room Corridor Screen_Level 01   |                                    |                                     |                                                                                     |                |
| Job Number<br>141532   | Date                               | Security Classification             | Drawn By<br>TK                                                                      |                |
| Scale@A1<br>1 : 20   | Purpose<br>LISTED BUILDING CONSENT | Reviewed By<br>RM                   |                                                                                     |                |
| Drawing Number<br>3235-RBUM-ARC-XX-01-DT-A-3235   |                                    |                                     |                                                                                     | Revision<br>P2 |