


Note: SFS and sub structure drawn indicatively.
Site survey required to confirm accuracy and
suitability of components of the substructure.

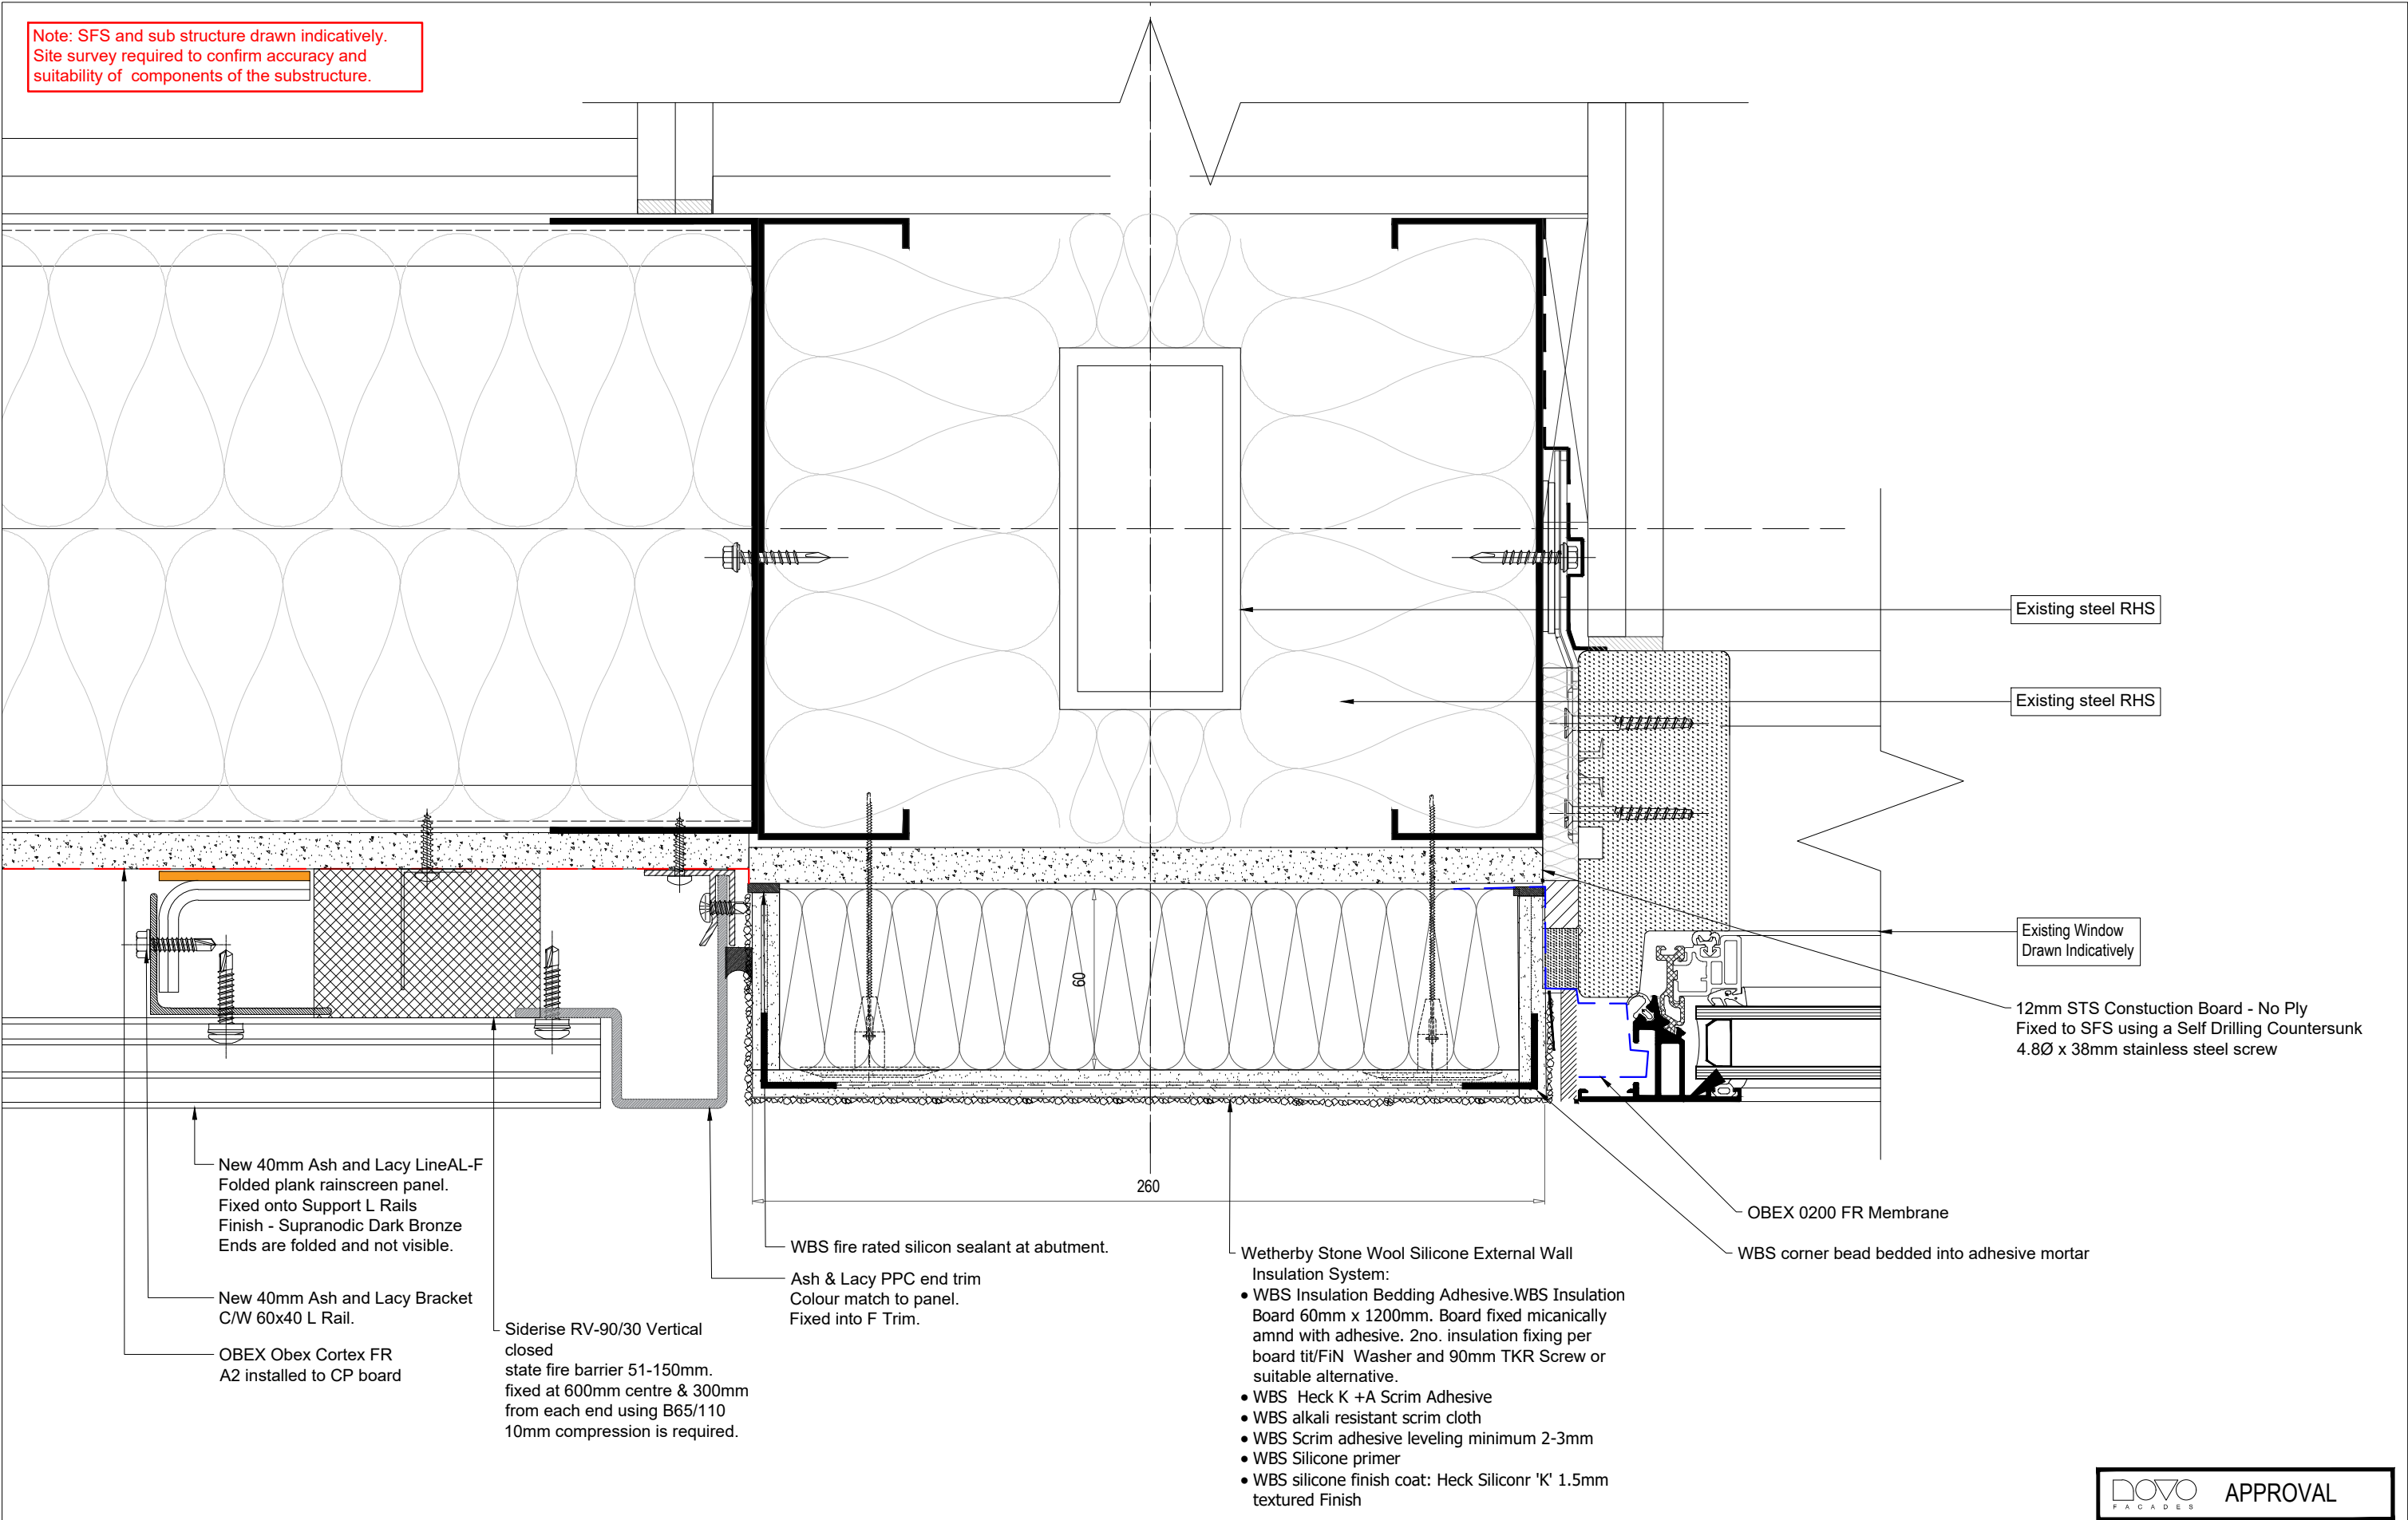

Novo Facades LTD
74 Broadway
Peterborough
PE11SU
Tel 01733 639020
www.novofacades.co.uk

				Project Title	Design House	Drawing Title				Scale		1:2@A3		
						Render Window Jamb Detail				Drawn by		LJ	Date	14.11.2023
01.12.2023 - P2				Location	M4 1HS									Checked by
Architects Returned Drawing Status ☐ STATUS A ☐ STATUS B ☐ STATUS C						GENERAL NOTES: DIMENSIONS ARE FOR INSTALLATION PURPOSES ONLY. SITE DIMENSIONS MAY VARY. ANY DIMENSIONS ARE TO BE CONFIRMED ON SITE.								
Drawing No		NV369-DRG-SUB-D2111		Rev		P2		Sheet 01 of 01						

GENERAL NOTES:
DIMENSIONS ARE FOR INSTALLATION PURPOSES ONLY.
SITE DIMENSIONS MAY VARY. ANY DIMENSIONS ARE TO BE CONFIRMED ON SITE.