
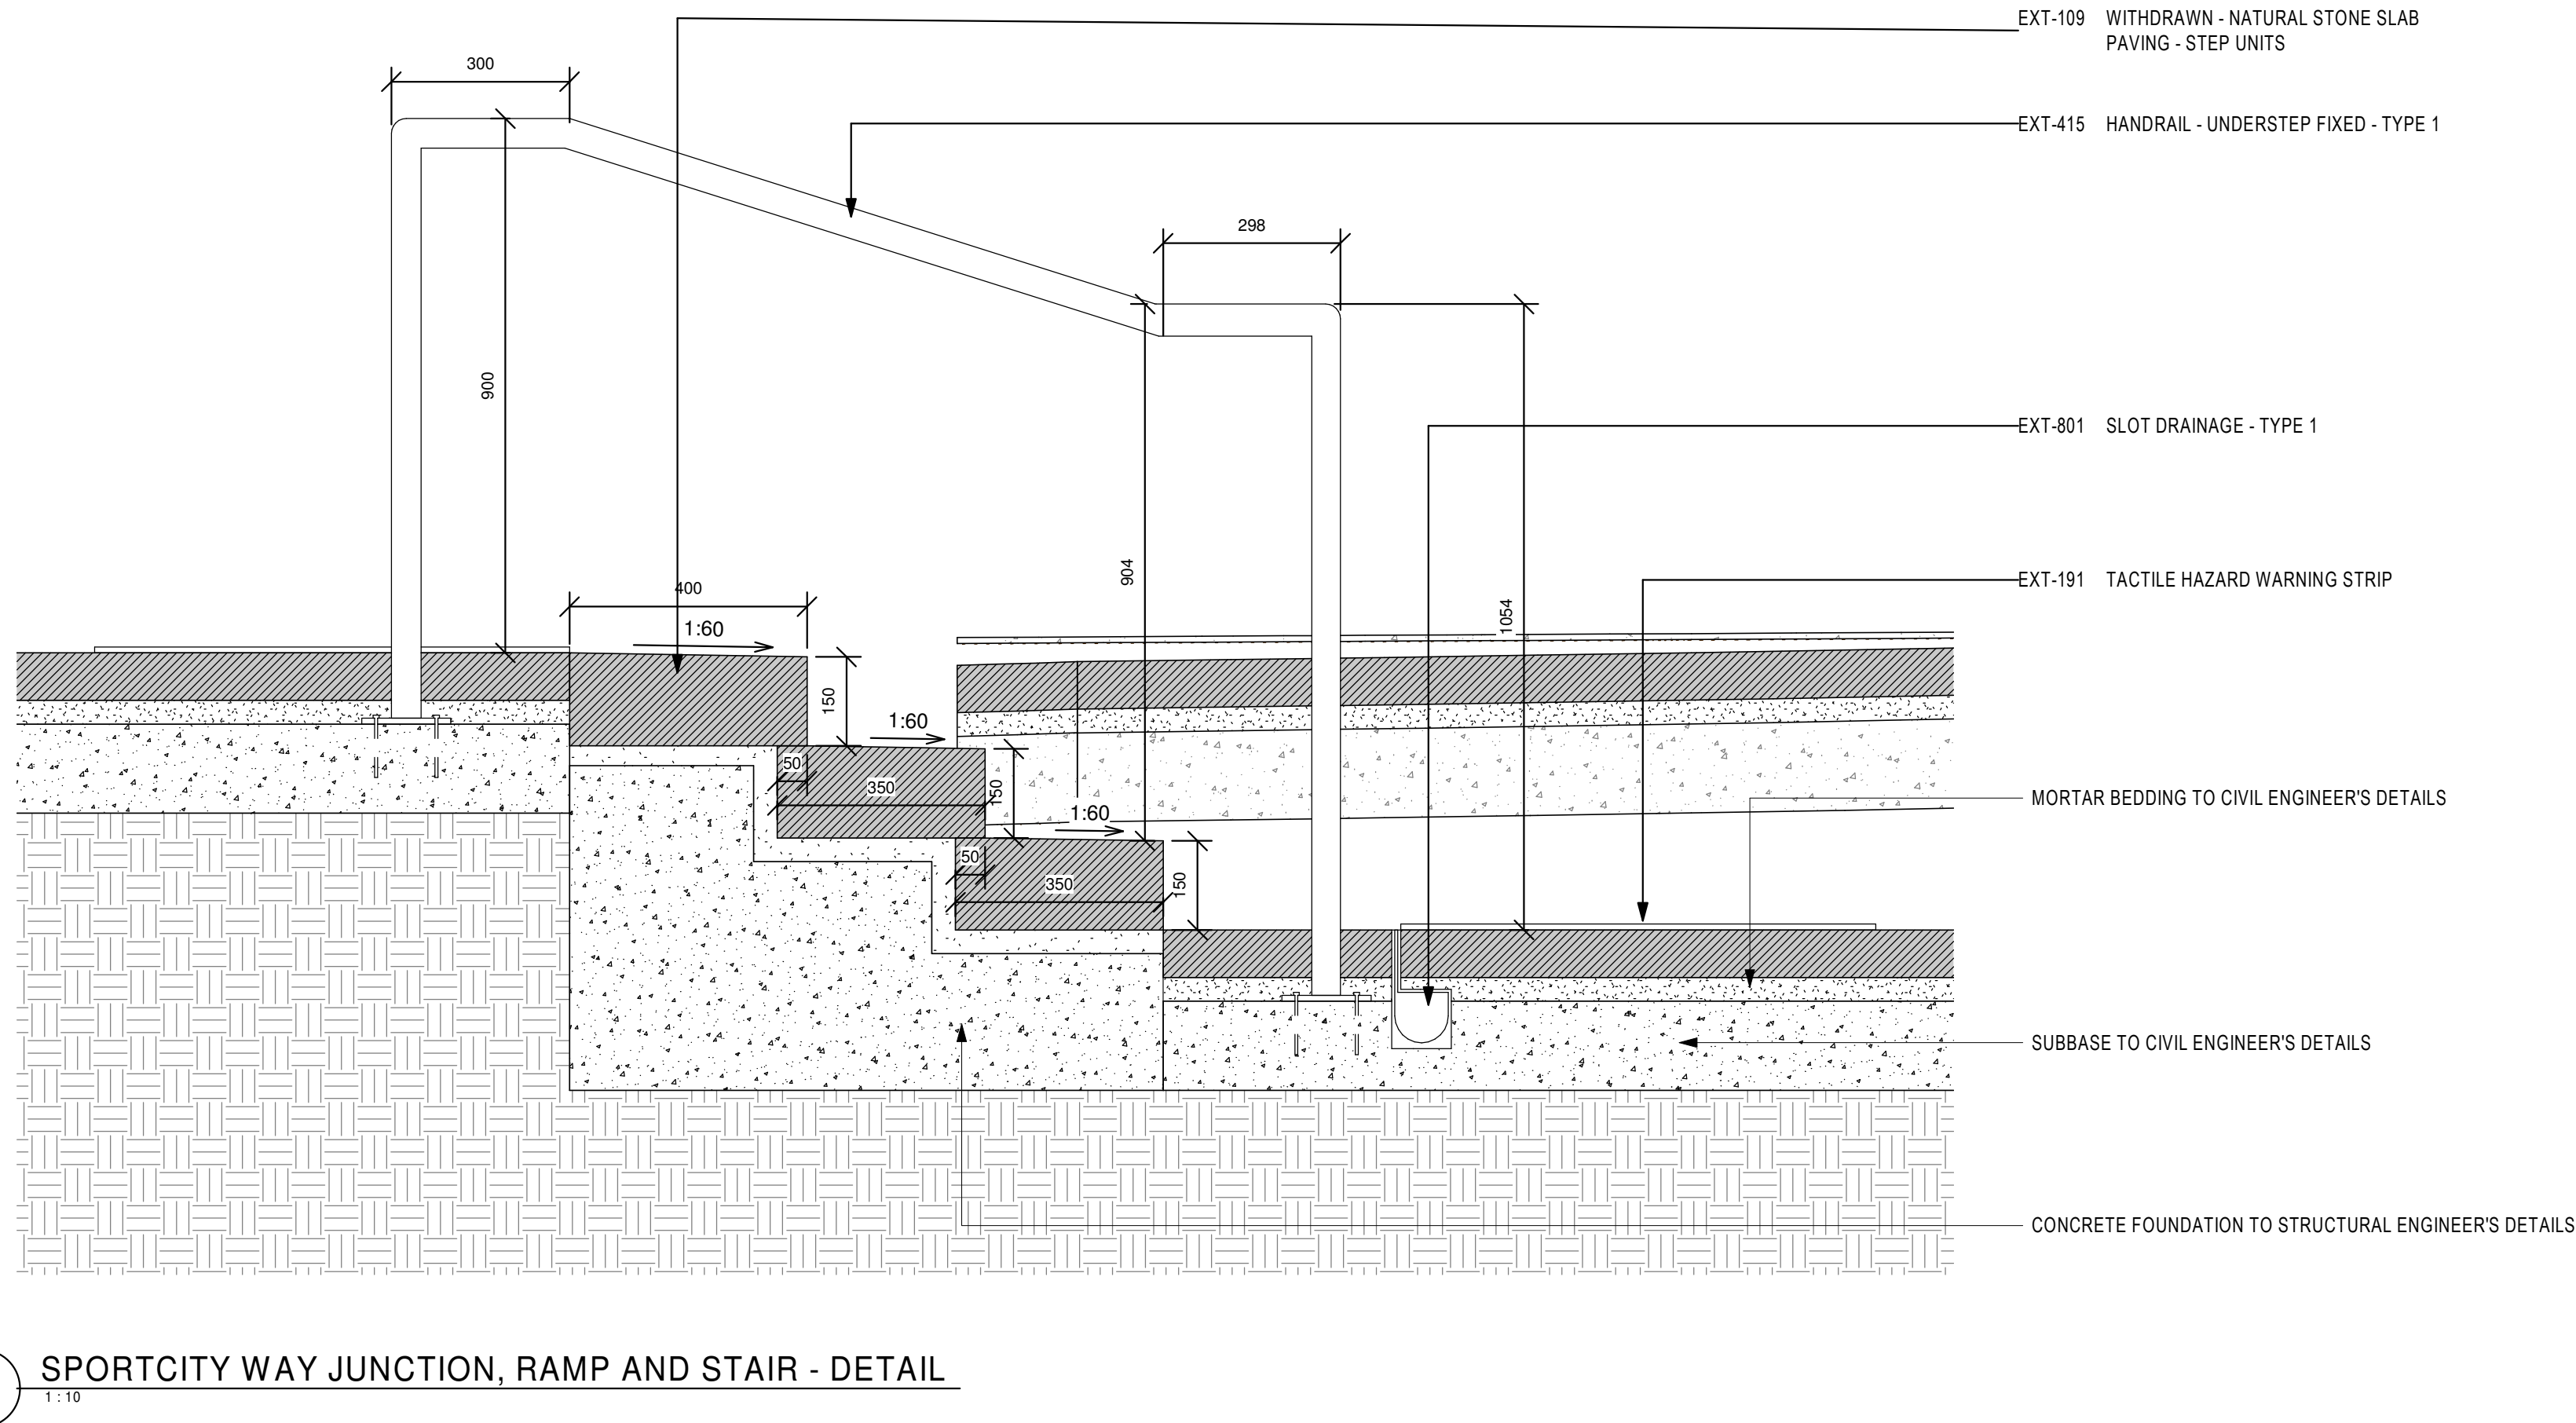
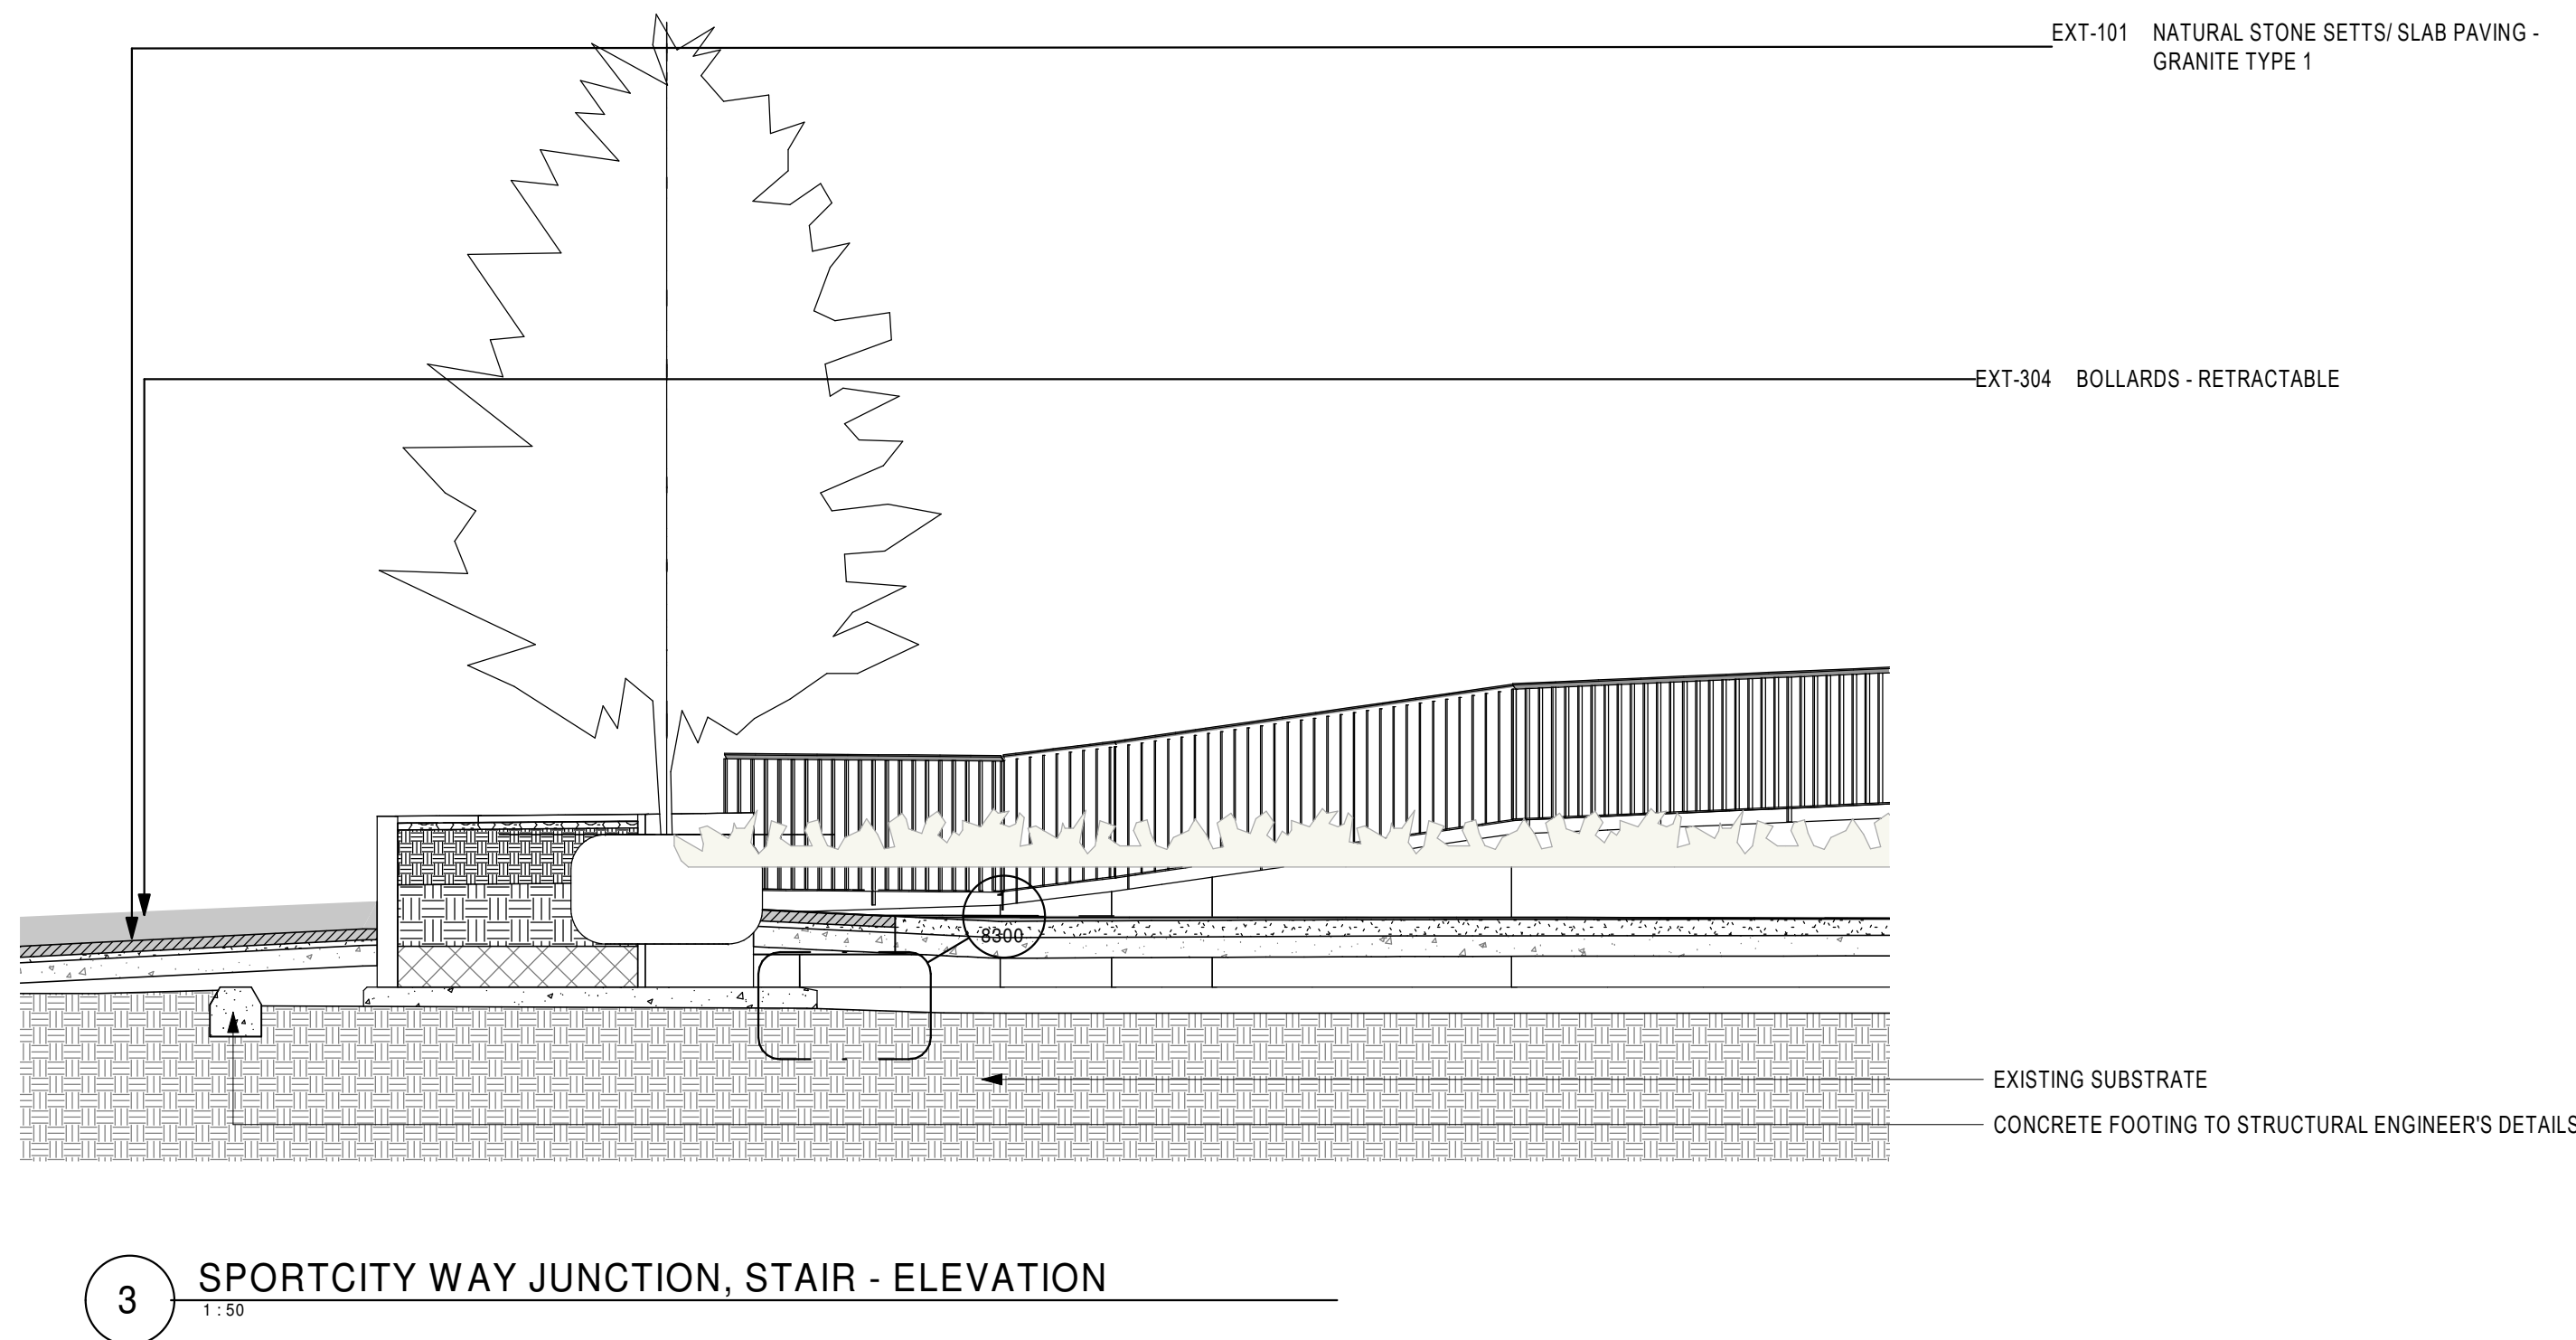
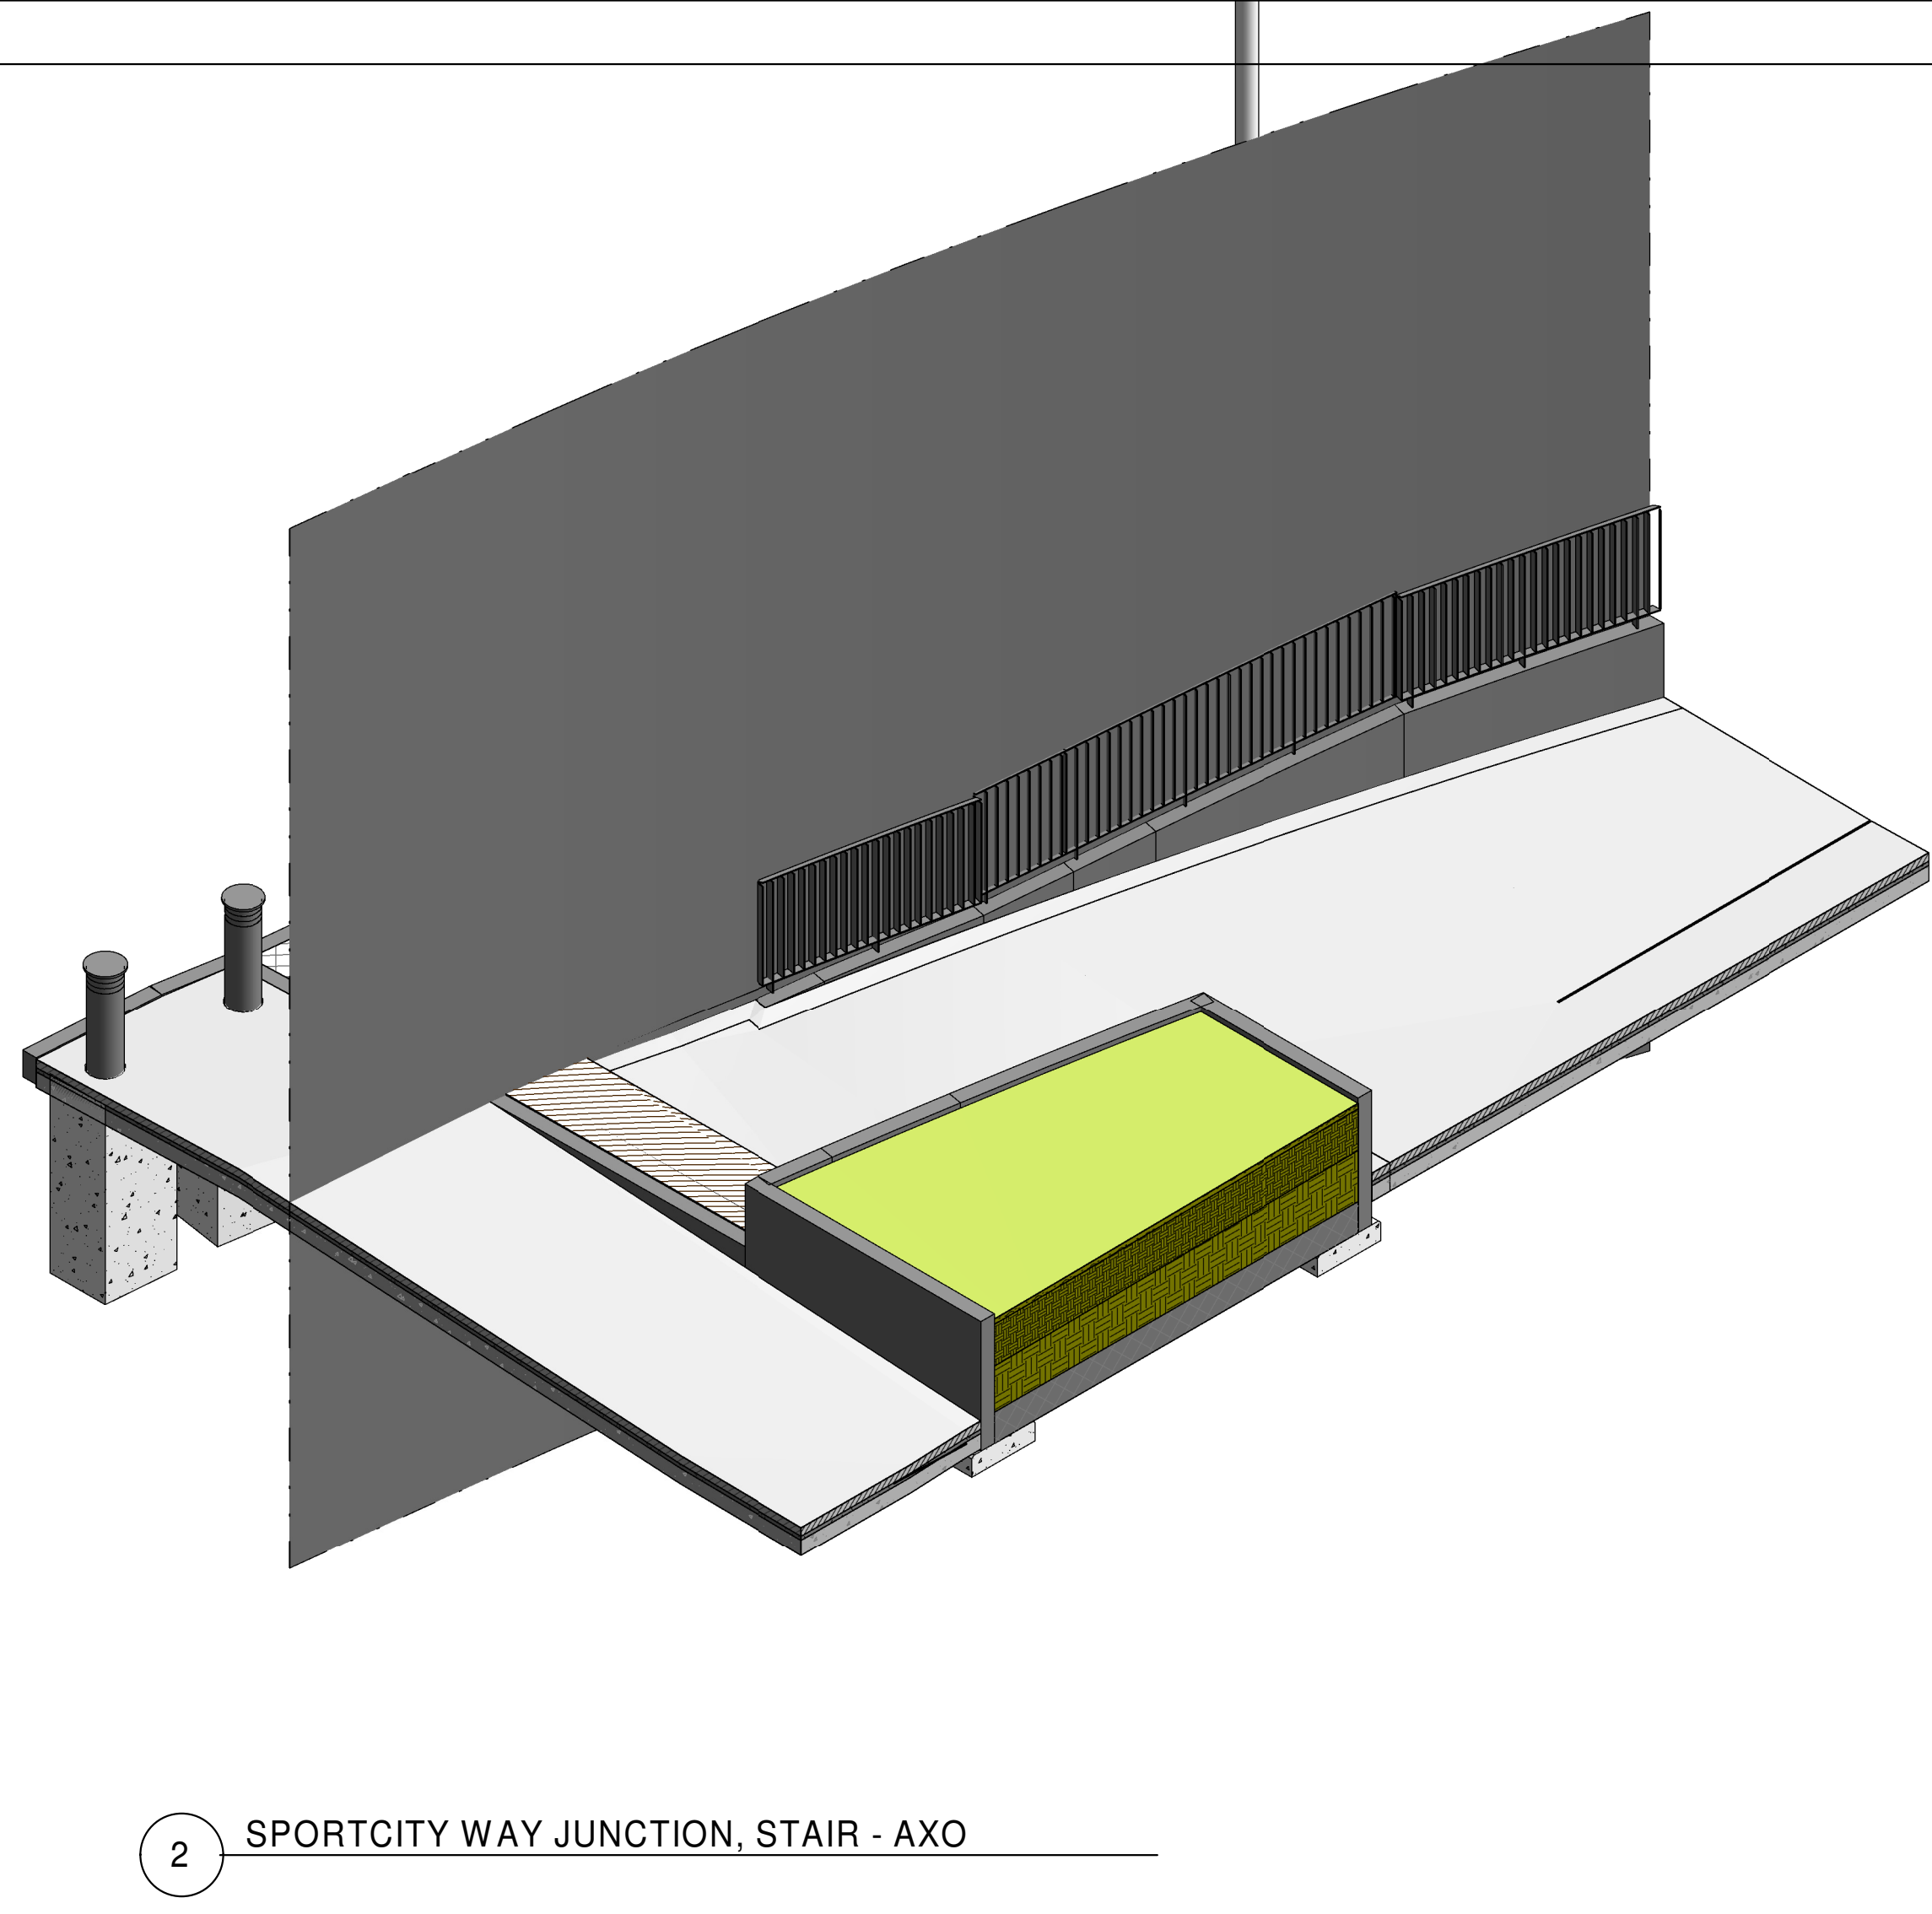


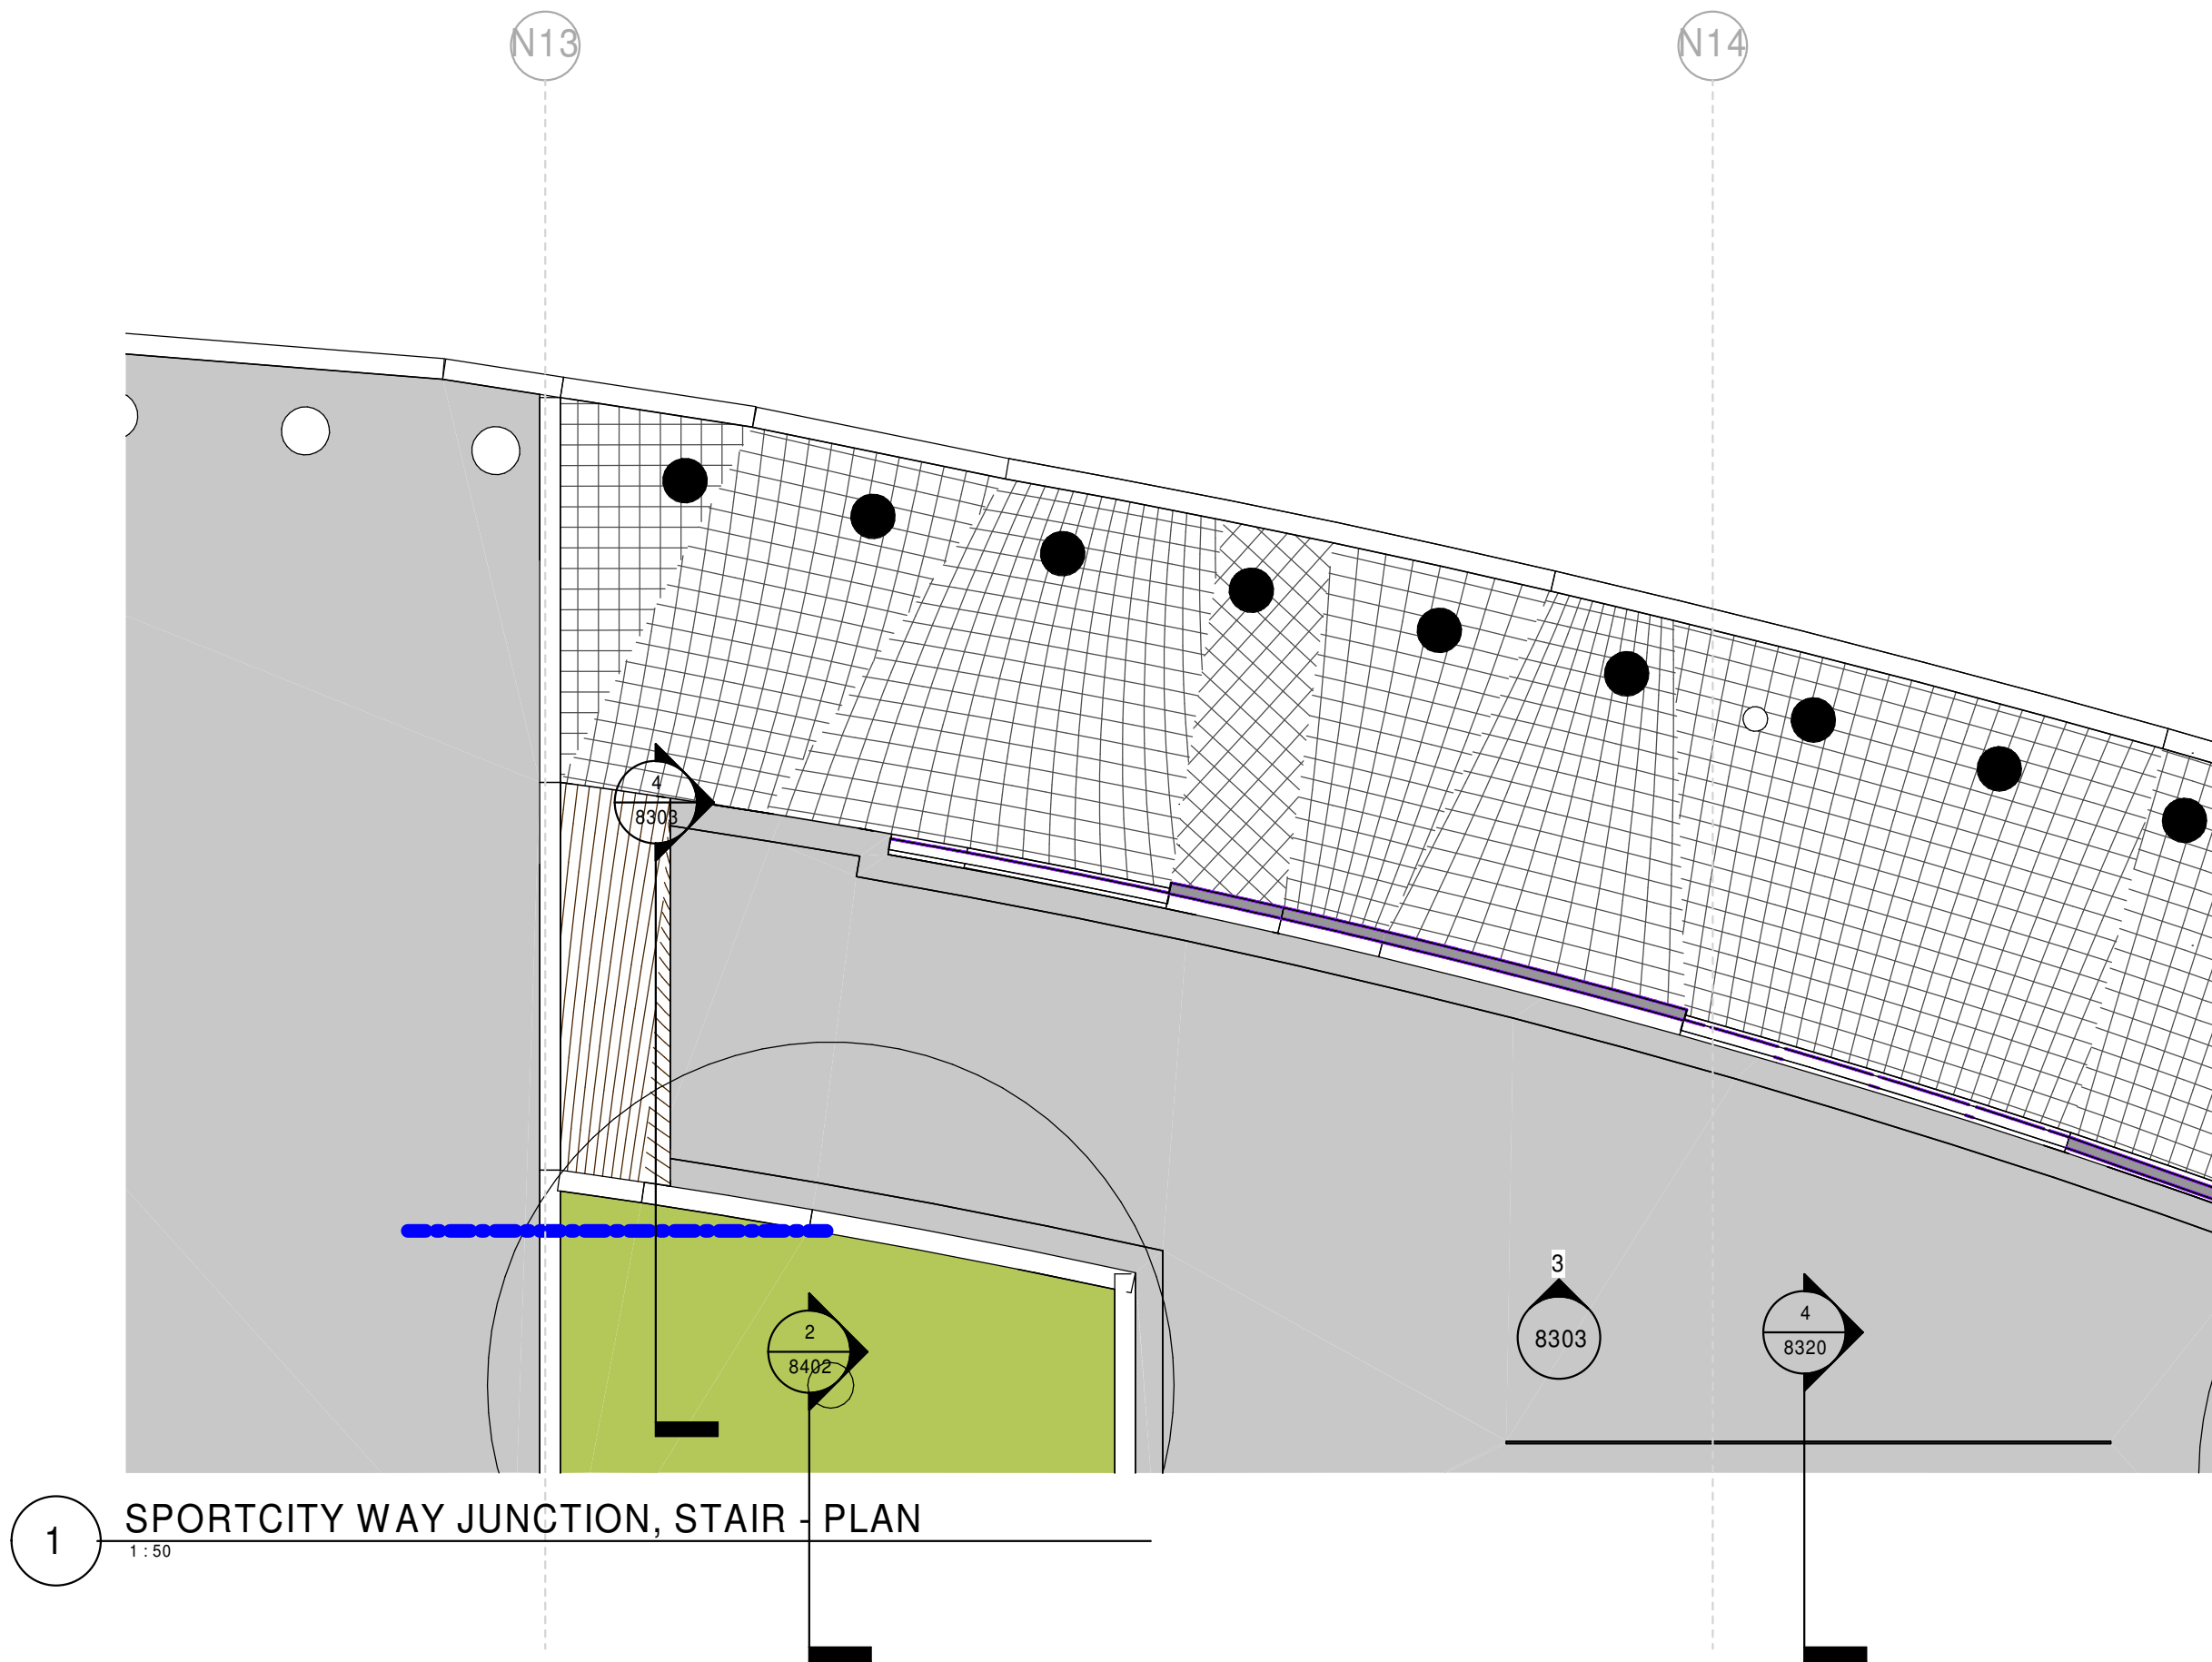

Suitability Code (as defined in ISO 19650-2:2018)

Work in Progress (WIP)

50 - Initial Status

Shared (Non-Contractual)

S1 - Suitable for co-ordination

S2 - Suitable for information

S3 - Suitable for review & comment

S4 - Suitable for review & comment

S5 - Withdrawn

S6 - Suitable for BIM authorisation

S7 - Suitable for BIM authorisation

Published (Contractual)


A1, A2, A3, Etc - Authorised and accepted

B1, B2, B3, Etc - Partial sign-off (with comments)


Published (AIM Acceptance)

CR - As constructed record document

KEY PLAN

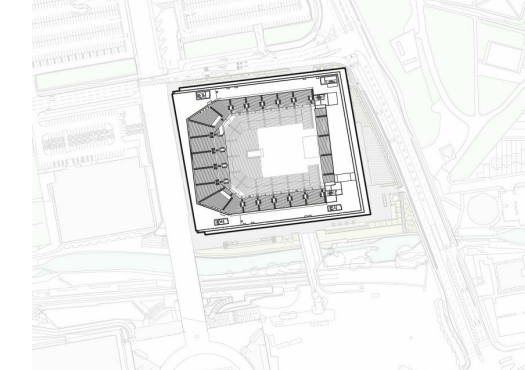


THIS DRAWING IS ONLY TO SCALE IF IT IS
REPRODUCED AT THE CORRECT PAPER SIZE

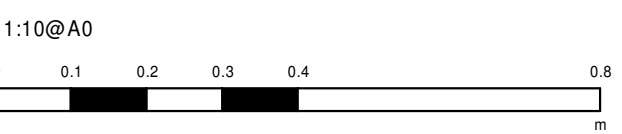

ALL INTERNAL LAYOUTS AND USES ARE SHOWN
FOR ILLUSTRATIVE PURPOSES ONLY AND ARE
NOT FOR DETERMINATION

THIS DRAWING IS ONLY TO SCALE IF IT IS
REPRODUCED AT THE CORRECT PAPER SIZE

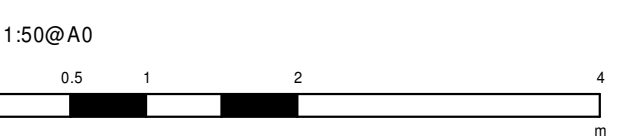

ALL INTERNAL LAYOUTS AND USES ARE SHOWN
FOR ILLUSTRATIVE PURPOSES ONLY AND ARE
NOT FOR DETERMINATION

client



© COPYRIGHT. ALL RIGHTS RESERVED

THIS WORK IS COPYRIGHT AND CANNOT BE REPRODUCED OR COPIED IN ANY FORM OR BY
ANY MEANS (GRAPHIC, ELECTRONIC OR MECHANICAL, INCLUDING PHOTOCOPYING,
WITHOUT THE WRITTEN PERMISSION OF POPULOUS. ANY LICENSE, EXPRESS OR IMPLIED,
TO USE THIS DOCUMENT OR ANY PURPOSE WHATSOEVER IS RESTRICTED TO THE TERMS
OF THE AGREEMENT OR IMPLIED AGREEMENT BETWEEN POPULOUS AND THE INSTRUCTING
PARTY

USE REQUIRED DIMENSIONS IN PREFERENCE TO SCALES. CHECK ALL DIMENSIONS ON SITE
BEFORE FABRICATION OR SETTING OUT

author

POPULOUS®

14 BLADES COURT | DEODAR ROAD | LONDON | SW15 2NU | UNITED KINGDOM
TELEPHONE +44 (0)20 8874 7666 FACSIMILE +44 (0)20 8874 7470
ALL PRODUCTIONS & INTELLECTUAL PROPERTY RIGHTS RESERVED © POPULOUS 2009

REVISIONS

REV	DATE	DESCRIPTION
P00	09.11.2019	DRAFT RIBA STAGE 3
P01	14.04.2020	ISSUED FOR T1 DRAFT STAGE 4A

project

OVG Manchester

the TYPICAL STEPS AND RAMP DETAILS

GROUND FLOOR

purpose of issue

STAGE 4A

scale	1:10 1:50@A0	drawn	FP	Project no.	Suitability
date	29/11/19	checked	TJ	4933	S0

revision	project code	original	revision	level	type	role	number	rev.
	BRA-POP-ZZ-GF-DR-L-8303							P01