
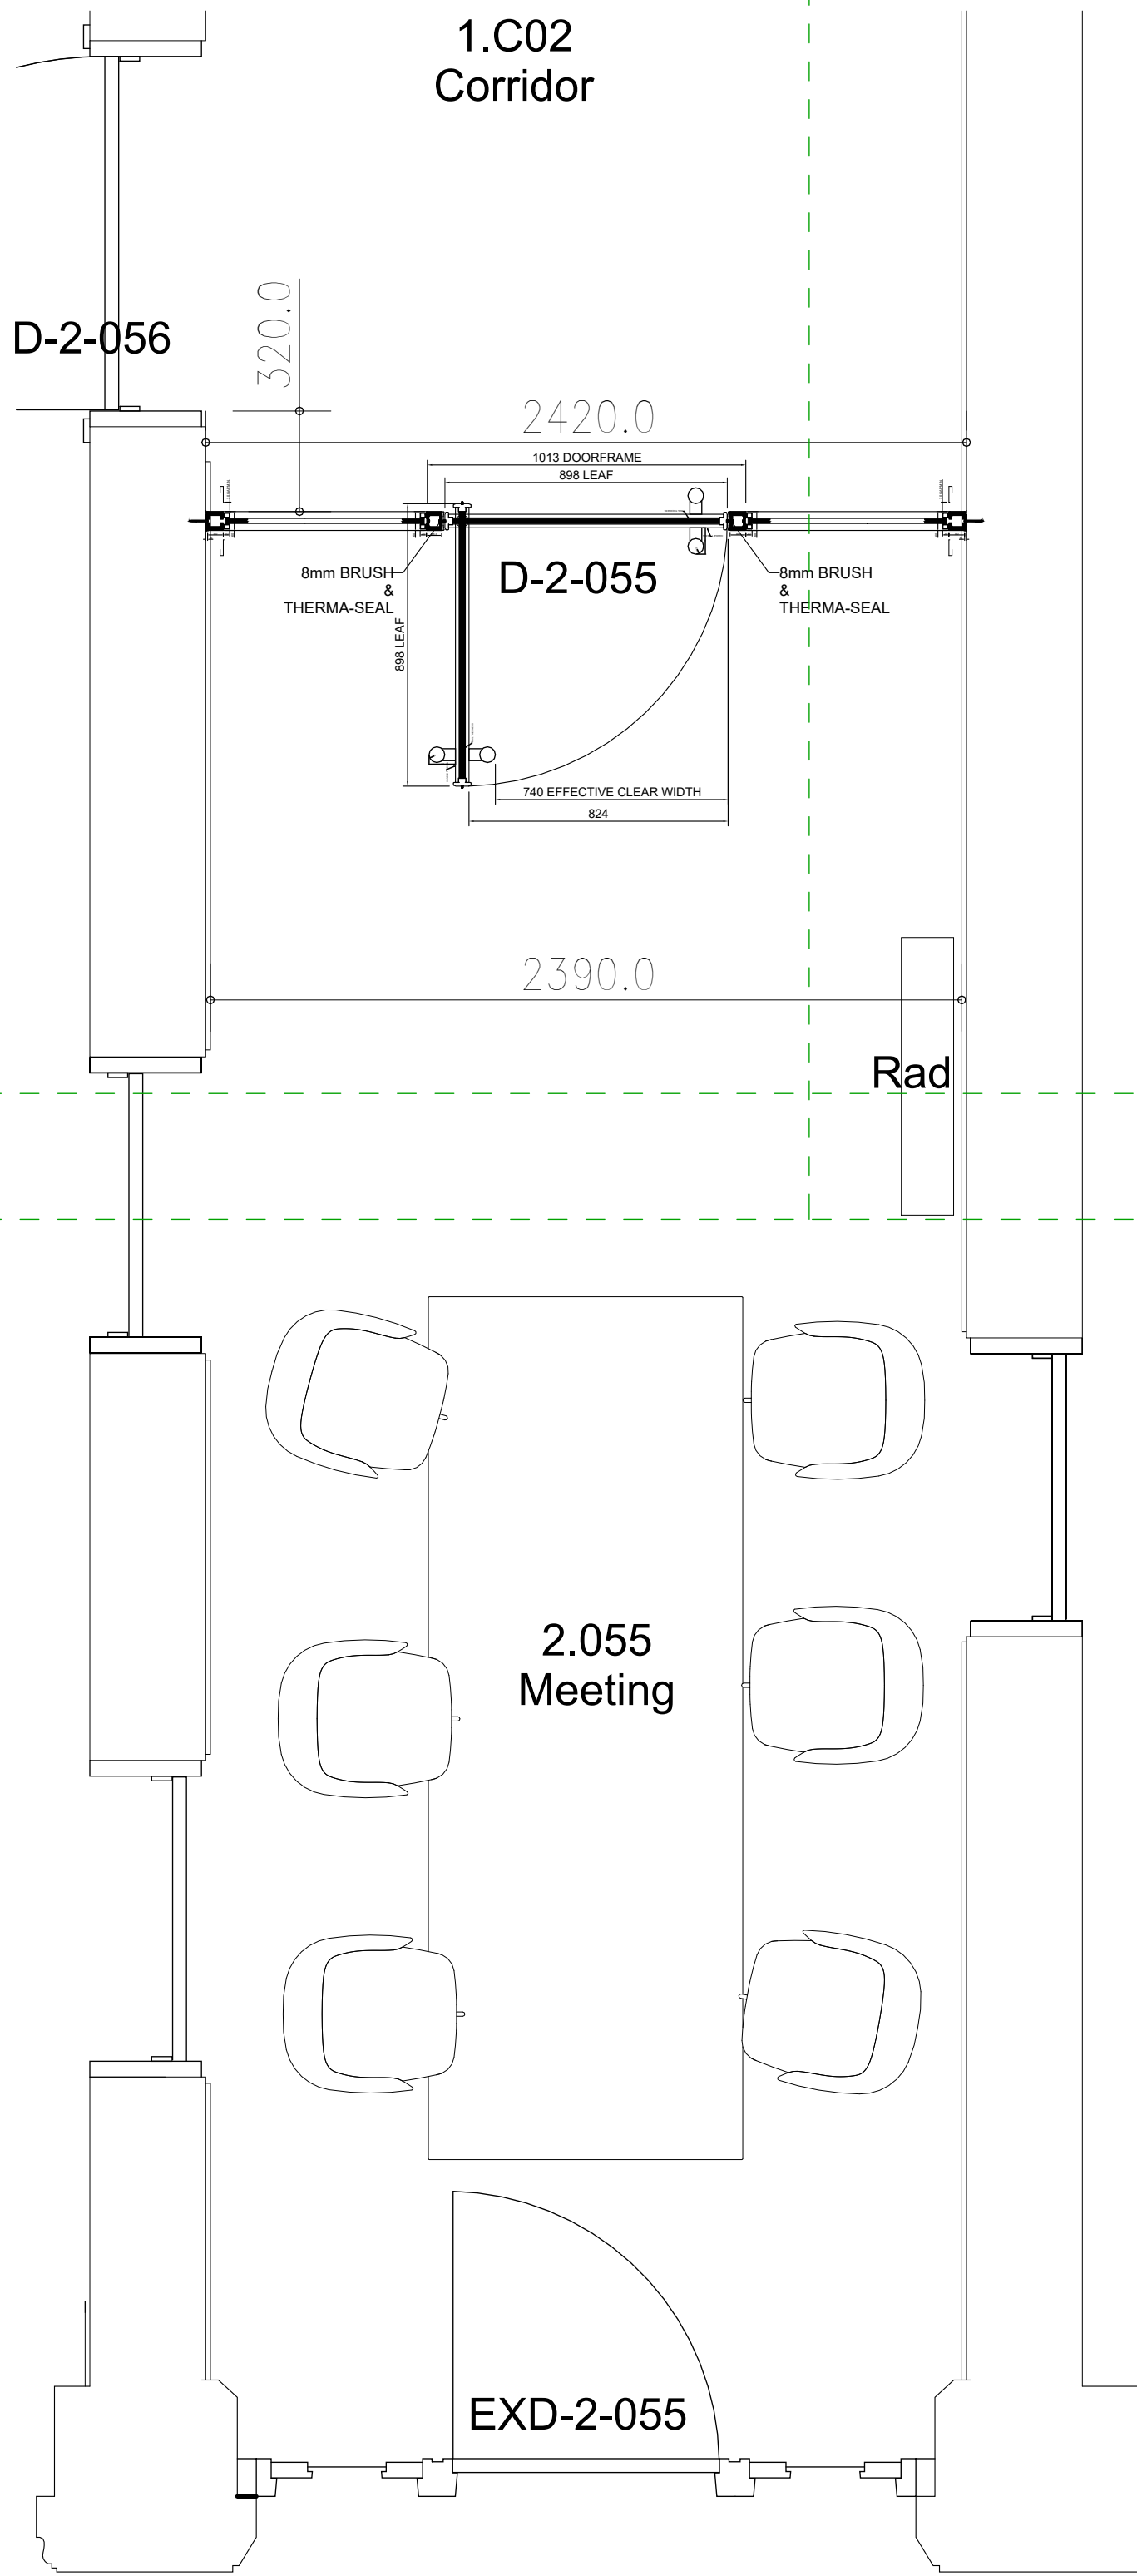


SECOND FLOOR CORRIDOR MEETING GLAZED SCREEN DOOR D-2-055

PROPOSED PLAN 1:20

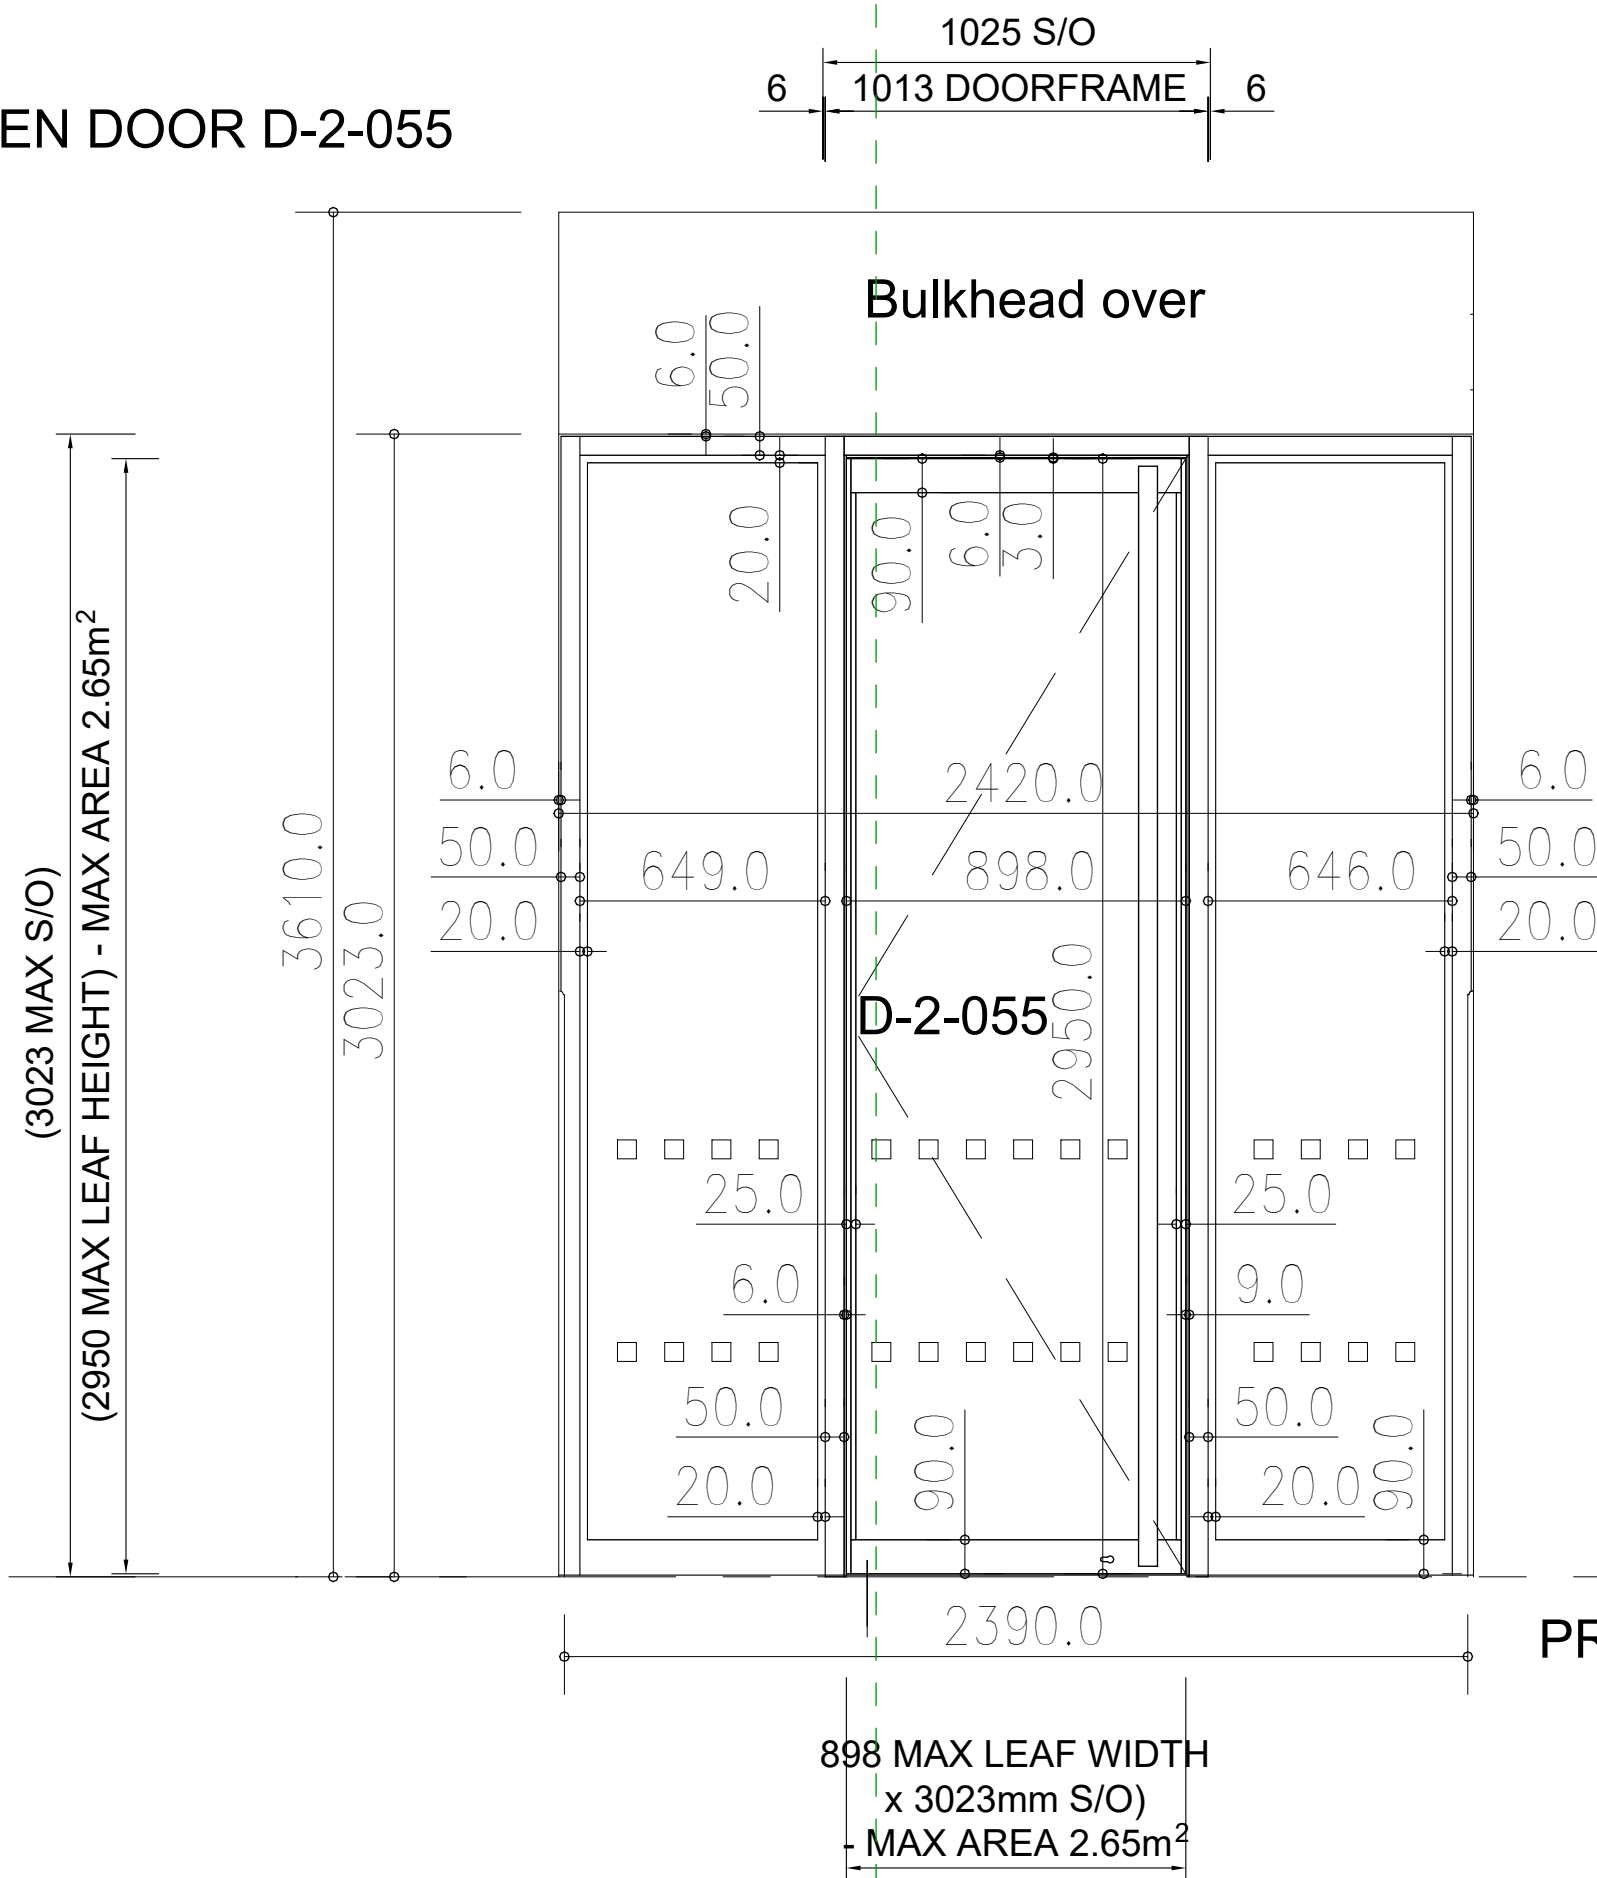

PROPOSED ELEVATION 1:20

EXISTING CORRIDOR 2-C02

D-2-055

Radii Planet Group - FireTec Ei30 Glazed Single Door & Glazed Screen

FIRE RATING - 30/30 minutes fire door with cold smoke seals

ACOUSTIC RATING - Rw 30 dB glazed door / Rw 40 dB glazed screen

OVERHEAD DOOR CLOSER - Yes

ACCESS CONTROL - Yes, maglock, push button inside / fob reader outside

AUTOMATION - Yes, electrical auto opening

FIRE ALARM LINK - Yes, failsafe open in event of fire

Notes:

- This drawing is copyright.
- Do not scale dimensions from this drawing.
- This drawing is to be read in conjunction with all other relevant drawings.
- All discrepancies on this drawing are to be reported to the architect.
- Do not modify any element of this drawing.
- Use drawing only for purpose(s) issued.
- This drawing may contain colour.

Scale Bar

0 0.2m 0.6m 1.0m

Scale: 1:20

North Point

Key Plan

The following external model files are included within this drawing:

P2	2023/12/01	Listed Building Consent Submission.	AB	RM
P1	2023/10/06	Stage 4 Issue for Costing	AB	RM
Rev	Date	Revision Notes	Drawn	Review

MANCHESTER
1824
The University of Manchester

ARCADIS

Project
Rutherford Building

Drawing Title
Meeting Room Corridor Screen - Level 02

Job Number 141532	Date	Security Classification	Drawn By TK
Scale@A1 1 : 20	Purpose LISTED BUILDING CONSENT	Reviewed By RM	Revision
Drawing Number 3237-RBUM-ARC-XX-02-DT-A-3237			P2