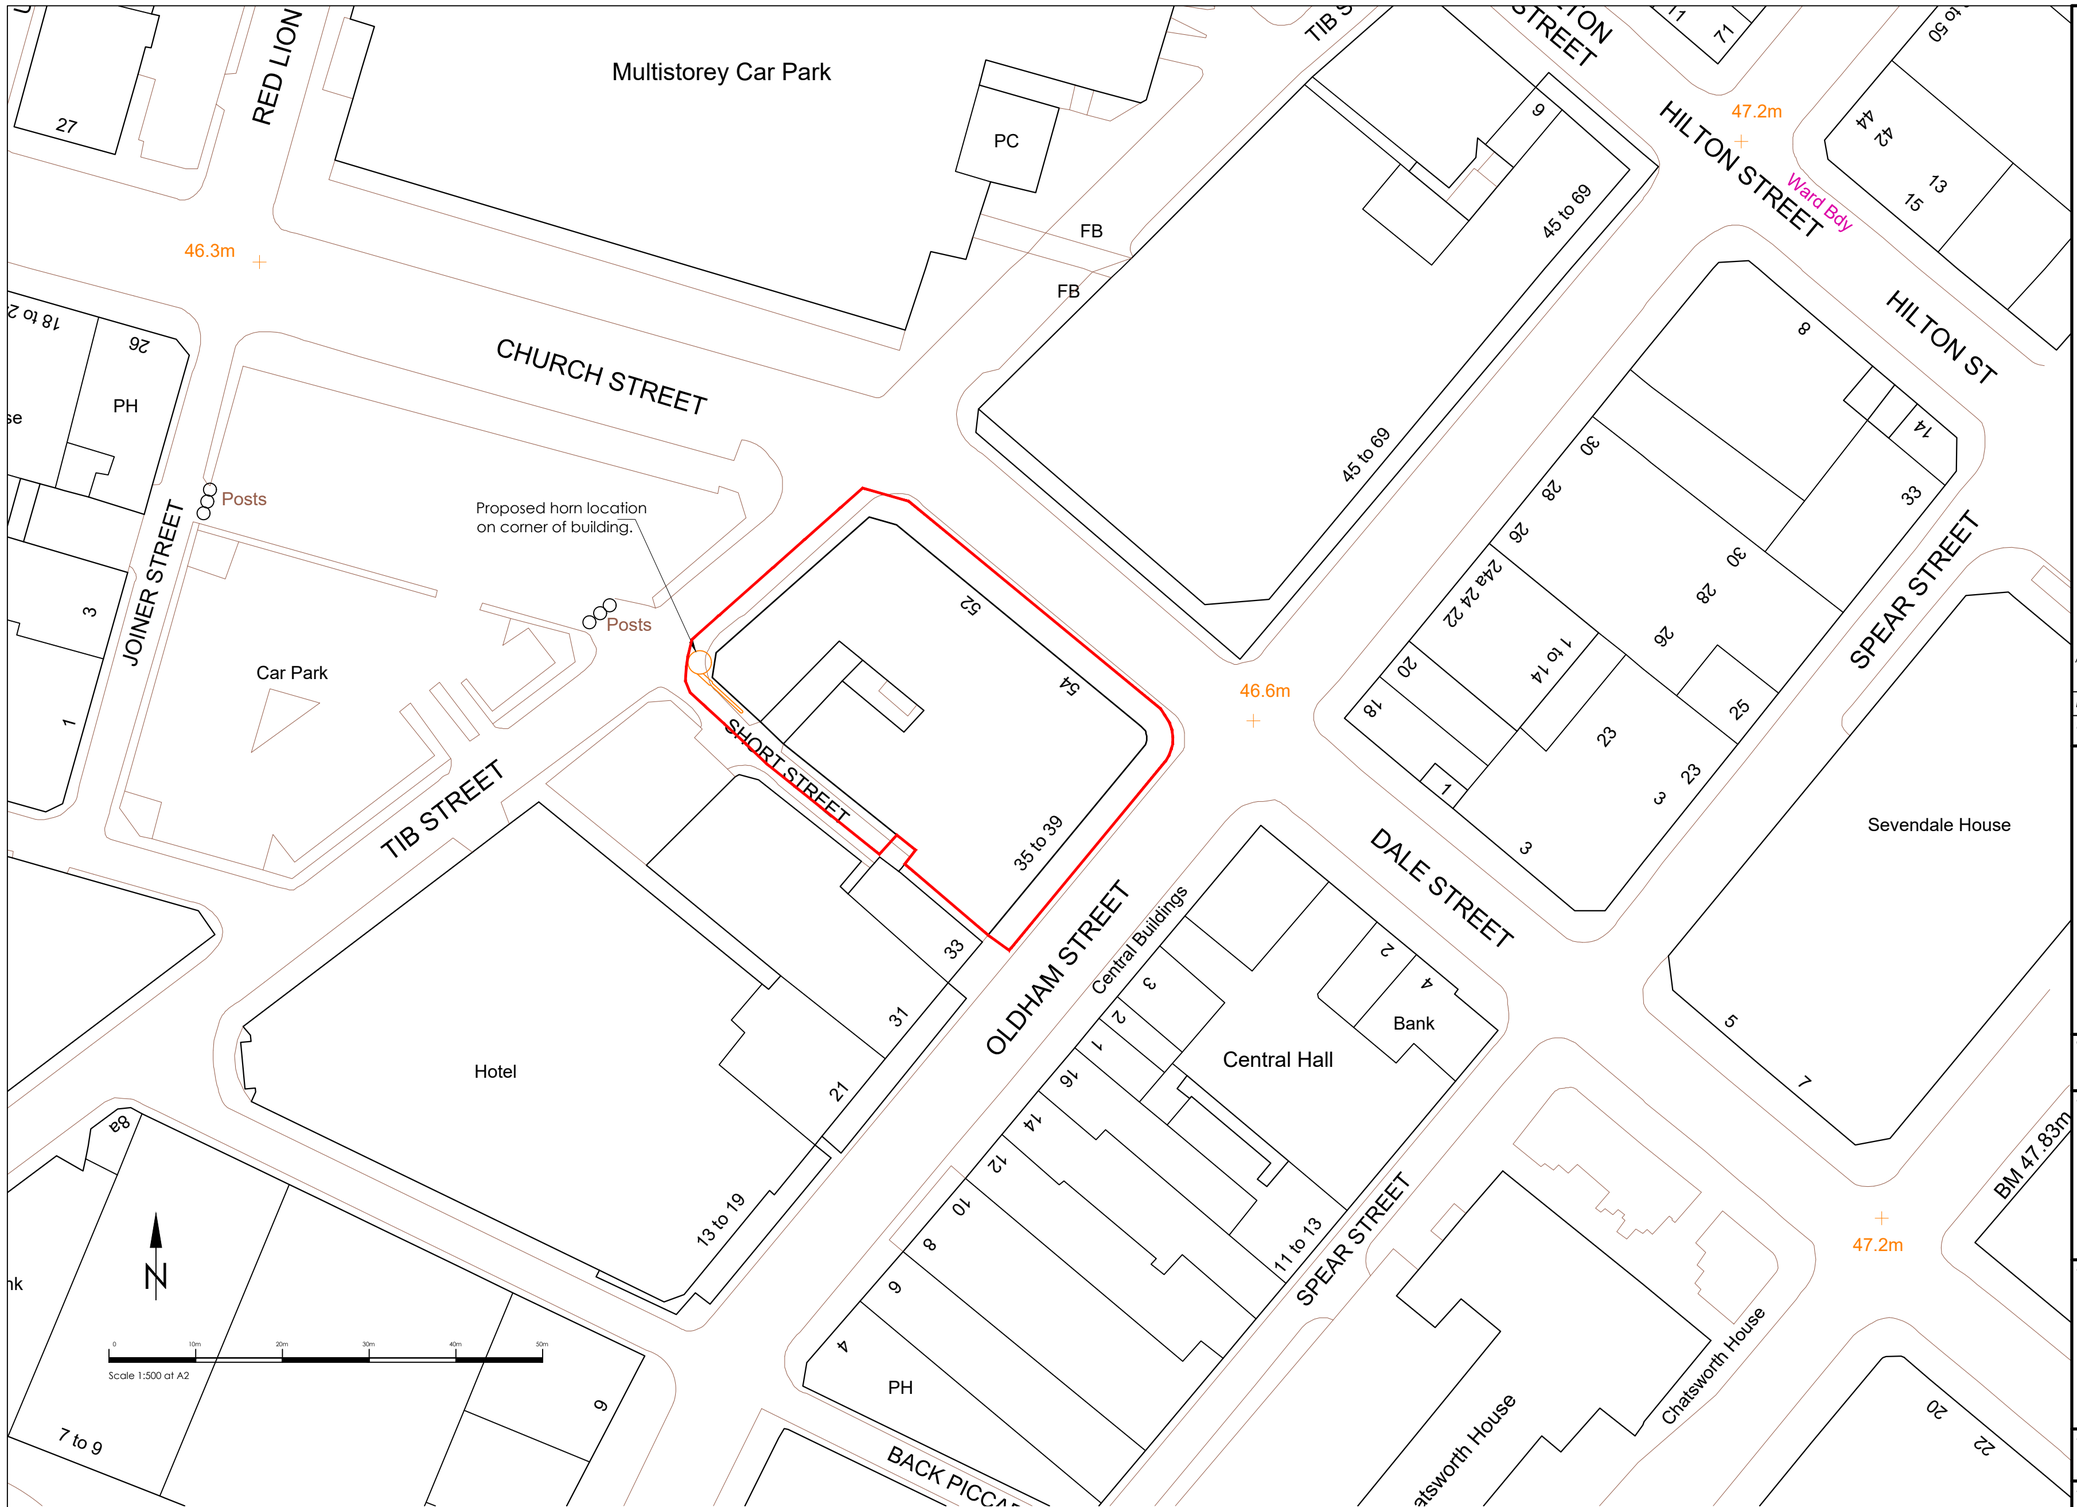


Location Plan
1:500 at A2

GENERAL NOTES

Do not scale this drawing.

Contractor to check all dimensions and report all errors and omissions to the engineer.

Rev	Detail	By	Chk	Date
A	Red line corrected			13.12.17

Revisions

DW Consulting Engineers LLP

Marsland House, Marsland Road
Sale, Cheshire, M33 3AQ

Tel: 0161 969 4144
web www.dwllp.com

Client: **bruntwood**

Project: Tib Street Horn Installation onto Aflecks Palace

Drawing Title: Location Plan

Drawing Status: preliminary

Project No.	Discipline	Drawing No.
DW1490	S	02

Scale	Sheet Size	Revision
1:500	A2	A

Date	Drawn	Checked	Auth
Nov'17	rm	cc	cc

DWG INFO: Z:_DW LLP\DW LLP JOBS\DW1490 TIB ST HORN\DW1490-S-02-A

© This drawing may not be copied without prior written permission