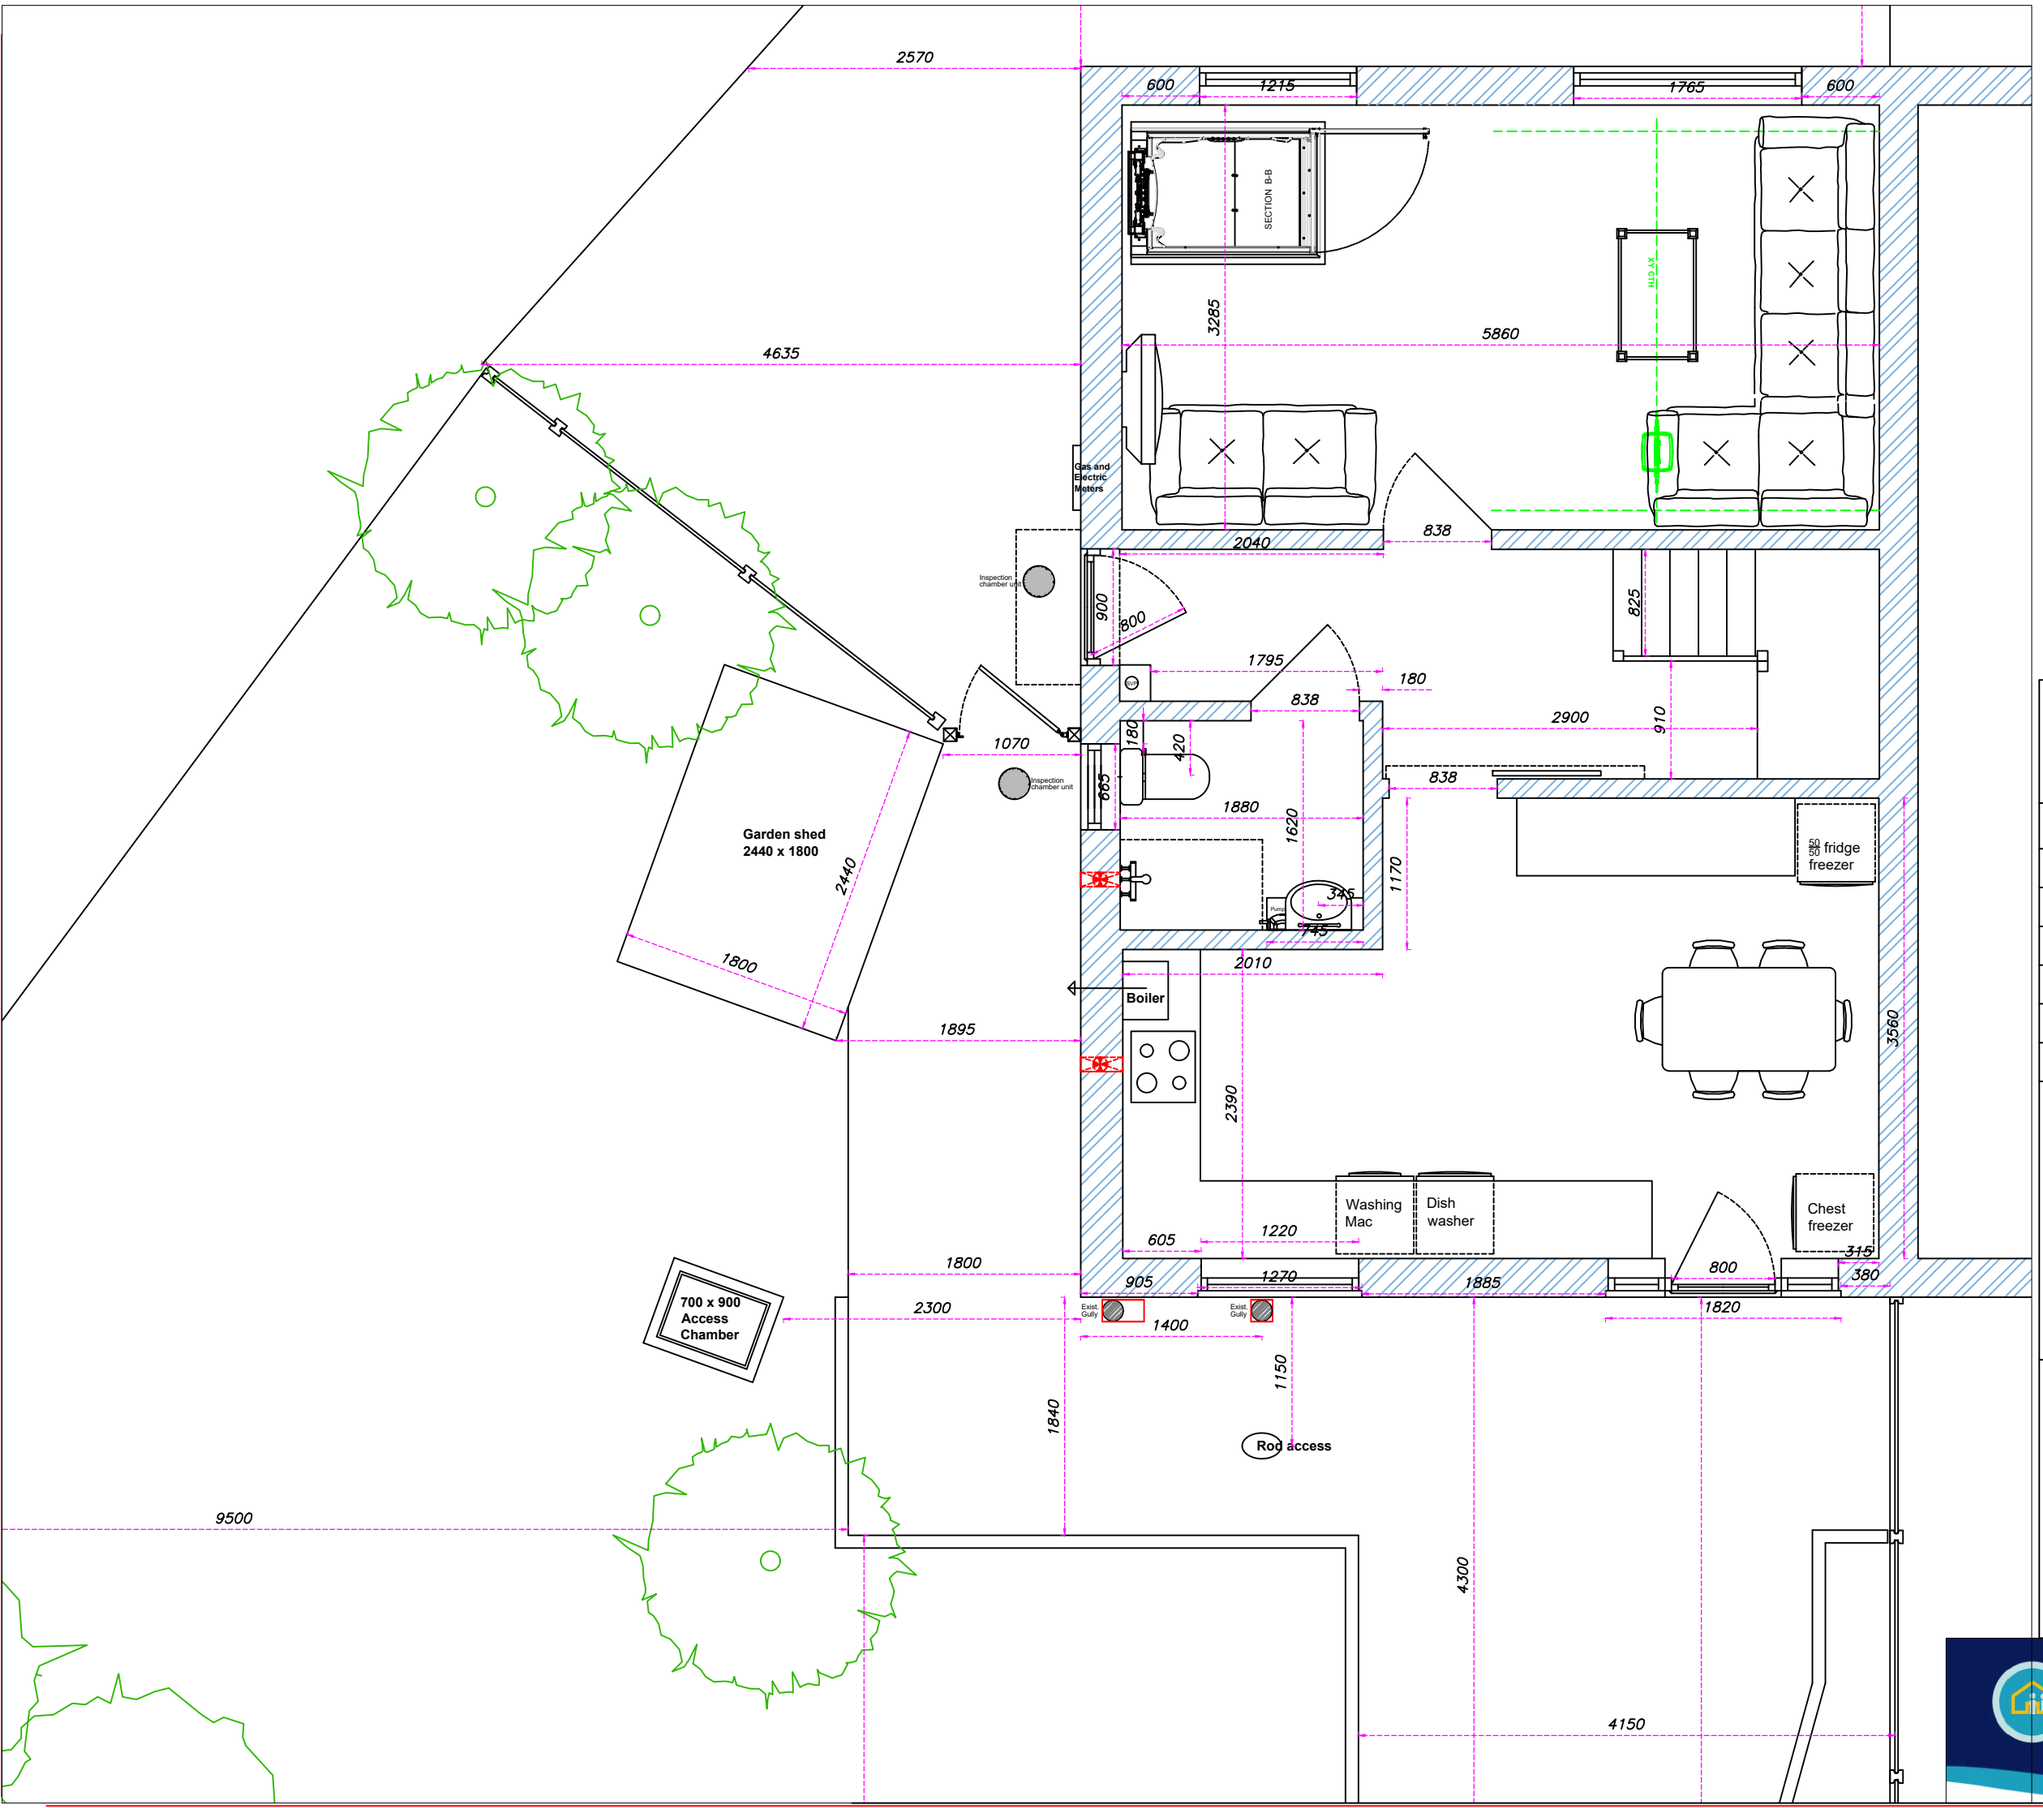



I agree to M.L.C.O.`s proposed plans

Signed .....

Date .....

Manchester Local Care Organisation

Leading local care, improving lives in Manchester, with you

| Date: | Scale / Paper: |
|---|---|
| 04/07/2023 | 1 : 50 @ A3 |

Revisions / Options

| No. | Date. | Sig. |
|---|---|---|
| | | |
| | | |
| | | |
| | | |
| | | |


Neil Brickles - Technical Officer.
Manchester City Council
Manchester Local Care Organisation.
Philips Park Road. Beswick.
Manchester.
M11 3FU
neil.brickles@manchester.gov.uk
Tel No : 0161 277 1704 - 07903 244482


Project - Extension, Level Access Shower Room, Door openings.

Miss Imaan Kazmi
9 Stansby Gardens
Ardwick
Manchester
M12 4AR

MEAP Manchester Equipment & Adaptations Partnership