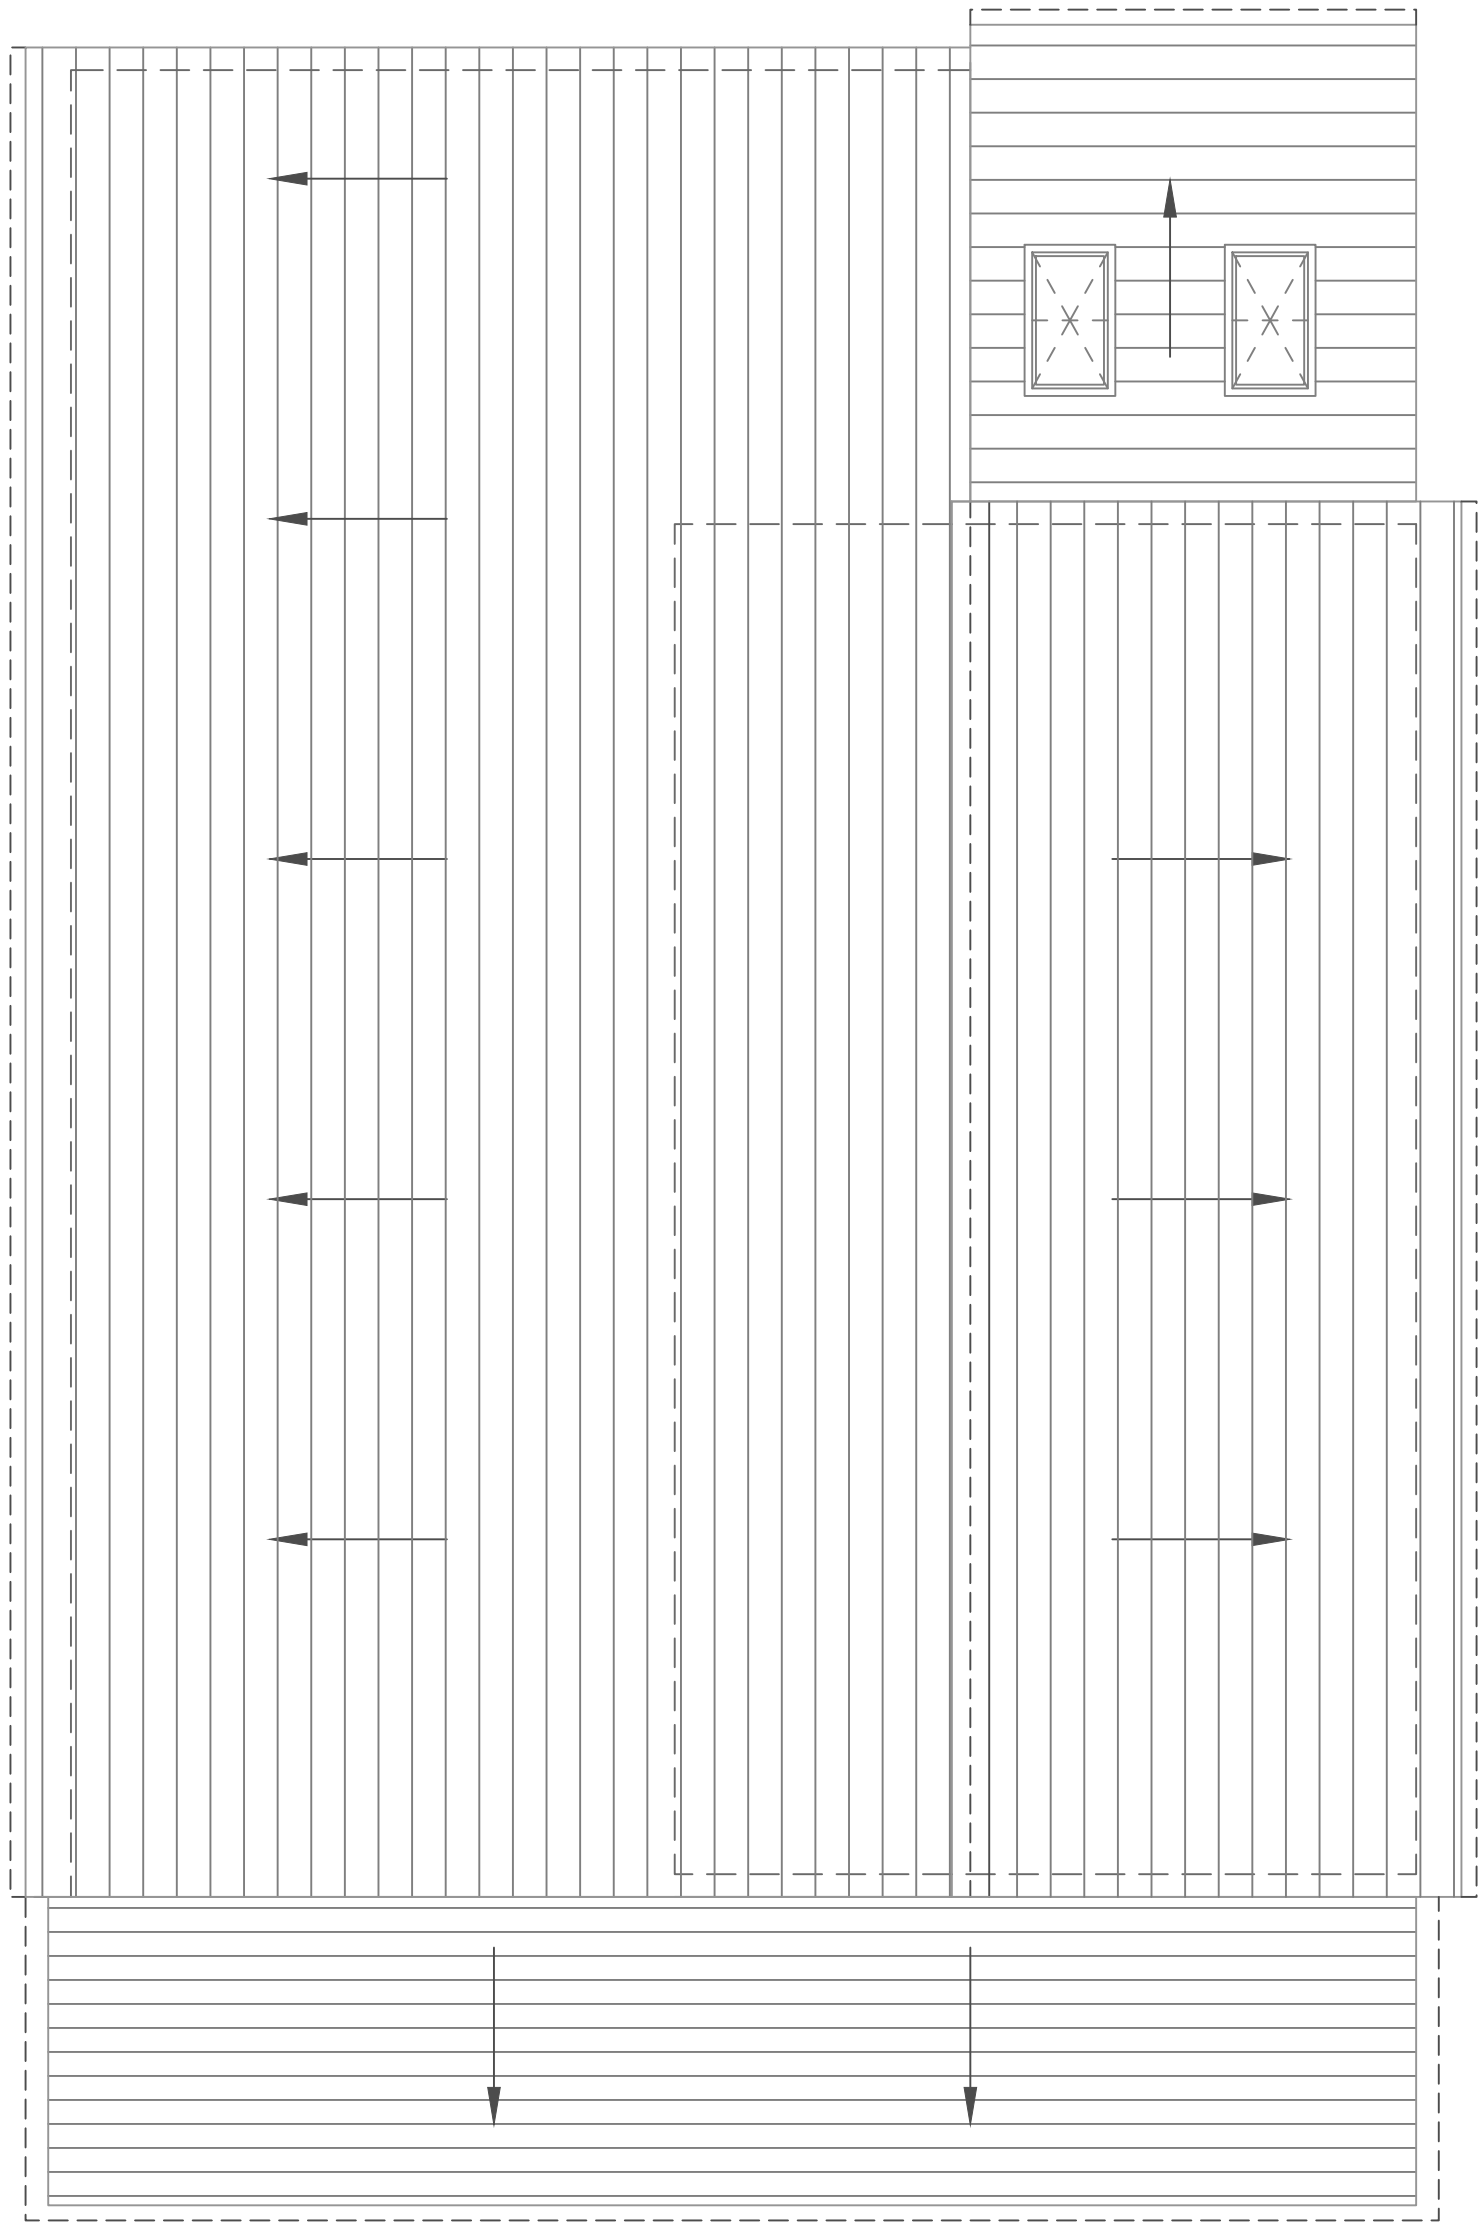

PROPOSED ROOF PLAN

EXTENSION

EXISTING PROPERTY

110/08 Proposed Roof Plan

143 Alexandra Road South
Chorlton

PLANNING ISSUE

SCALE - 1:50@A3