


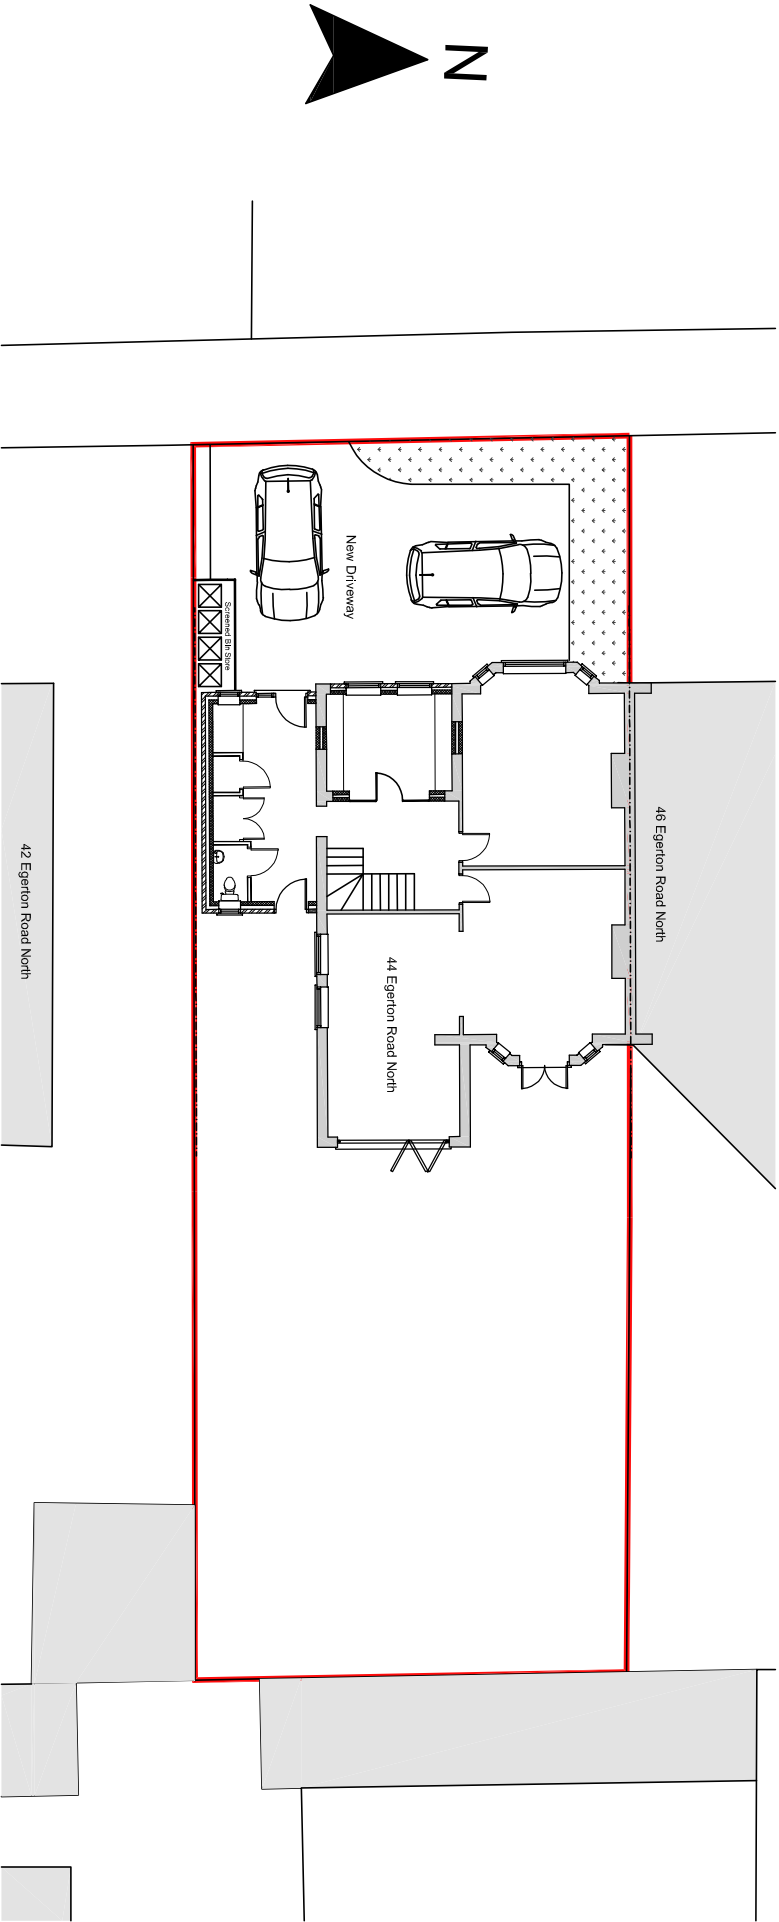

B	Bin Store Added	09.10.23
A	Issued for Building Regs Approval	17.05.23
revision suffx	Revision details	Date

PlanXtend

Job
44 Egerton Road N
Chorlton-cum-Hardy
Manchester
M21 0SQ

Title

Site Layout



date May 23	scale 1:200 @ A3	drawn
DWG Number	ERN-09	rev B