



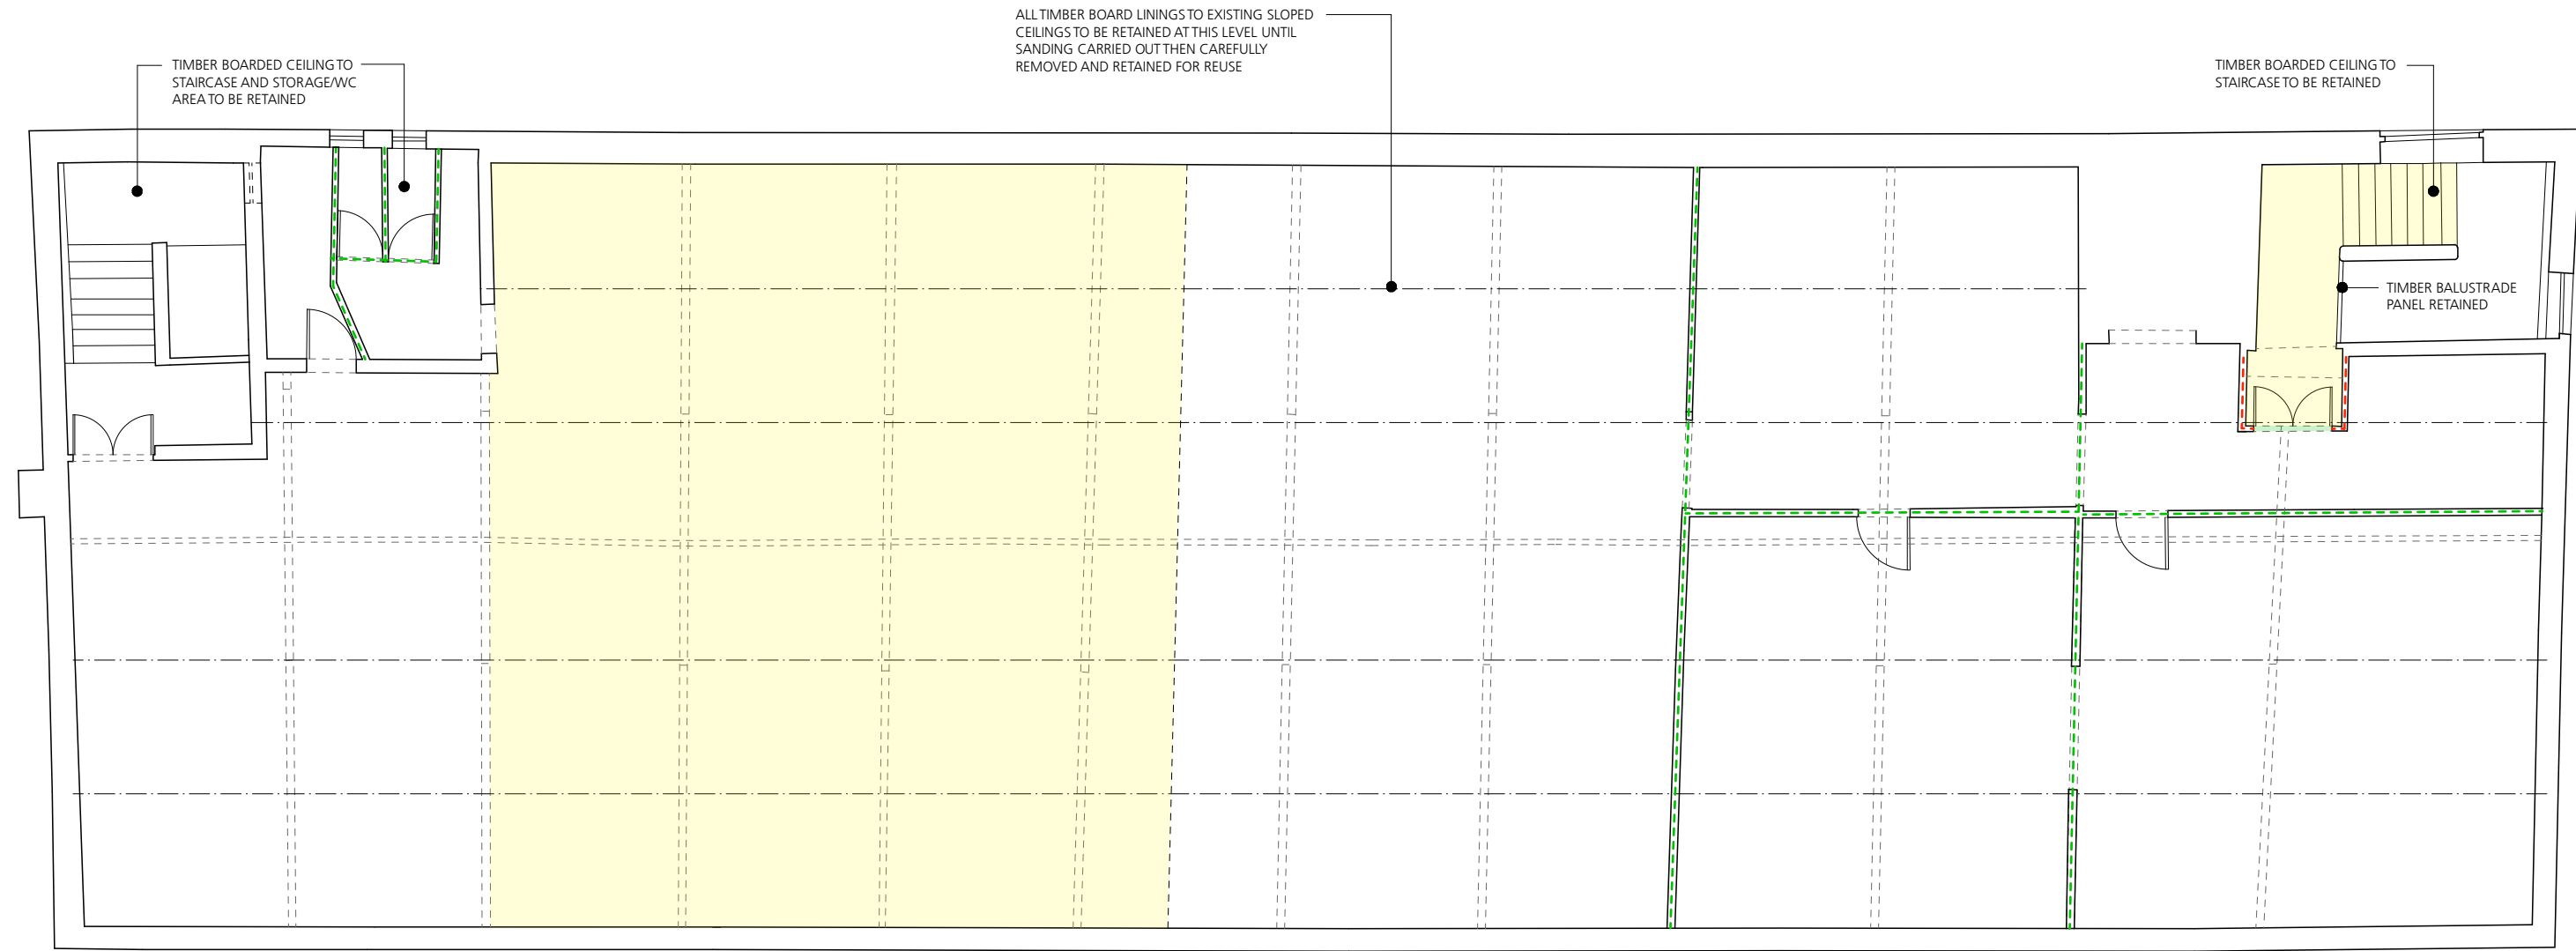

KEY				
	STUD PARTITIONS WITH OSB OR PLASTERBOARD LININGS TO BE REMOVED		RAISED FLOOR ELEMENTS TO BE REMOVED	ALL WINDOWS AND DOORS TO BE REMOVED UNLESS NOTED OTHERWISE
	BLOCKWORK WALLS TO BE REMOVED		FLOOR FINISH OVERLAY TO BE REMOVED	ALL SERVICES TO BE STRIPPED OUT AND ISOLATED IN ACCORDANCE WITH ENGINEER'S REQUIREMENTS
	BRICKWORK WALLS TO BE REMOVED		ALL OVERLAY BOARD CEILINGS TO UNDERSIDE OF JOISTS BETWEEN PRIMARY BEAMS TO BE REMOVED WITHIN THIS AREA	FOR WORKS OF REPAIR TO STRUCTURE AND FABRIC REFER TO STRUCTURAL ENGINEER'S INFORMATION
	AREA OF MASONRY CONSTRUCTION TO BE REMOVED TO FORM NEW OPENING			

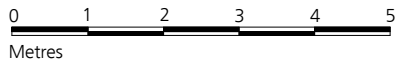

NOTE: DRAWING INCLUDES ELEMENTS OF WORK TO BE CARRIED OUT IN ENABLING WORKS CONTRACT

Jonathan Davidson Architects

Architecture & Industrial Design
47 Hilton Street
MANCHESTER
M1 2EF
t: 0161 711 0835
e: inbox@jddavidsonarchitects.com
w: www.jddavidsonarchitects.com

Client Capital & Centric
Project **Neptune Mill**
Chapelton St, Manchester
Scale 1:100 @ A3
Date Oct 2020

Document **Fabric Alterations**
4th Floor Strip Out & Alterations
Status For information

Doc Ref	353	CD	2005	T1
---------	-----	----	------	----

Rev T1 - 11/23 - Door to west stair removed
Rev P4 - 08/23 - Opening in west gable omitted