
This drawing is Copyright and the property of Lancaster Maloney Martin Limited and must not be reproduced in whole or in part without their written permission.
Copyright is reserved. © This drawing must not be scaled. The Contractor is to report all dimensional discrepancies & errors to the Contract Administrator prior to commencing construction. It is essential that this drawing is read in conjunction with the specification and all works identified included for.

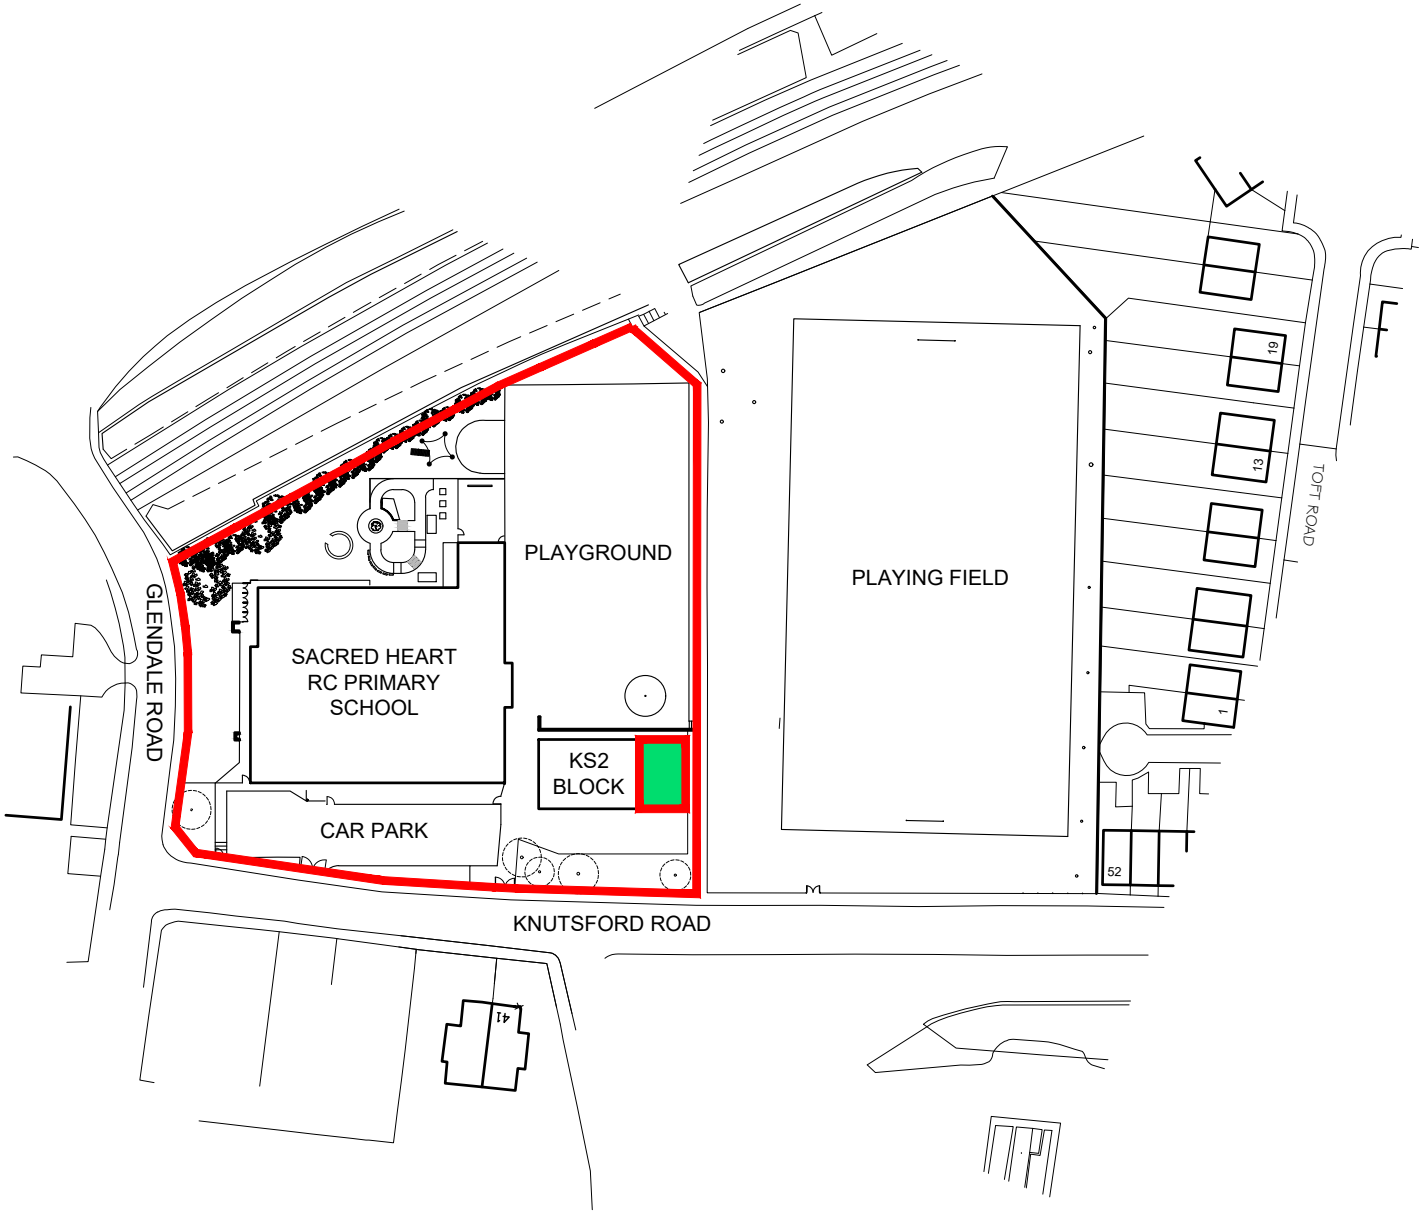

LOCATION PLAN
SCALE 1:1250@A4

0m 25m 50m 75m 100m 125m

NOTES

KEY:

SITE BOUNDARY

DENOTES LOCATION OF PROPOSED EXTENSION

Rev	Date	Comments	By

STATUS

PLANNING ISSUE

Client

The Board of Governors Sacred Heart RC Primary School, Gorton

Project Title

Extension of KS2 Block

Drawing Title

Location Plan

Scale	Drawn by	Date
1:1250@A4	MAB	December 2023
Job no.	Drawing no.	Revision no.
2301/67	P01	N//A

A4

Lancaster Maloney Martin
Registered Office:
Equitas House Unit 6 Station View Rhino Court Stockport SK7 5ER
Tel: 0161 477 3500
E-mail: administration@lmm-ltd.co.uk | Website: www.lmm-ltd.co.uk
Registered in England No 4846621