

Do Not Scale

NOTES:

This drawing is not a working drawing, and is only for the purpose of the following:-

A- Planning Submission
B - Building Regulations Submission

The main contractor is responsible for informing the lead designer of any discrepancy on, or between, this drawing and any other relevant document.

All existing walls, foundations and lintels or other structural items are to be confirmed load bearing and adequate for increased loading where relevant prior to work commencing.

Any existing walls to be removed are to be confirmed non - loadbearing prior to removal.

Boundaries, angles, and dimensions are to be checked by the main contractor prior to work commencing.

Written dimensions only to be used from this drawing. If in doubt consult the lead designer for clarification.

Site Boundary Area 0m²



Status
PLANNING

Client
Mr Seymaab Akhtar

Project Title
44 LONGFORD PLACE MANCHESTER M14 5GG

Drawing Title
Location Plan A3

Project No.	2019_001
Drawing No.	002-SI-XX-00-DR-I-P1
Drawing Date	

Rev	
Scale at A1	1 : 1250

Created By
Rakesh M


m83 Associates Ltd

187 Water Street, Manchester, M3 4JD
Telephone: 07470 671 234
Email: rakesh@m83associates.com



1

Location Plan
1 : 1250

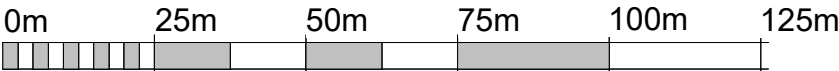

VISUAL SCALE 1:1250 @ A3

