




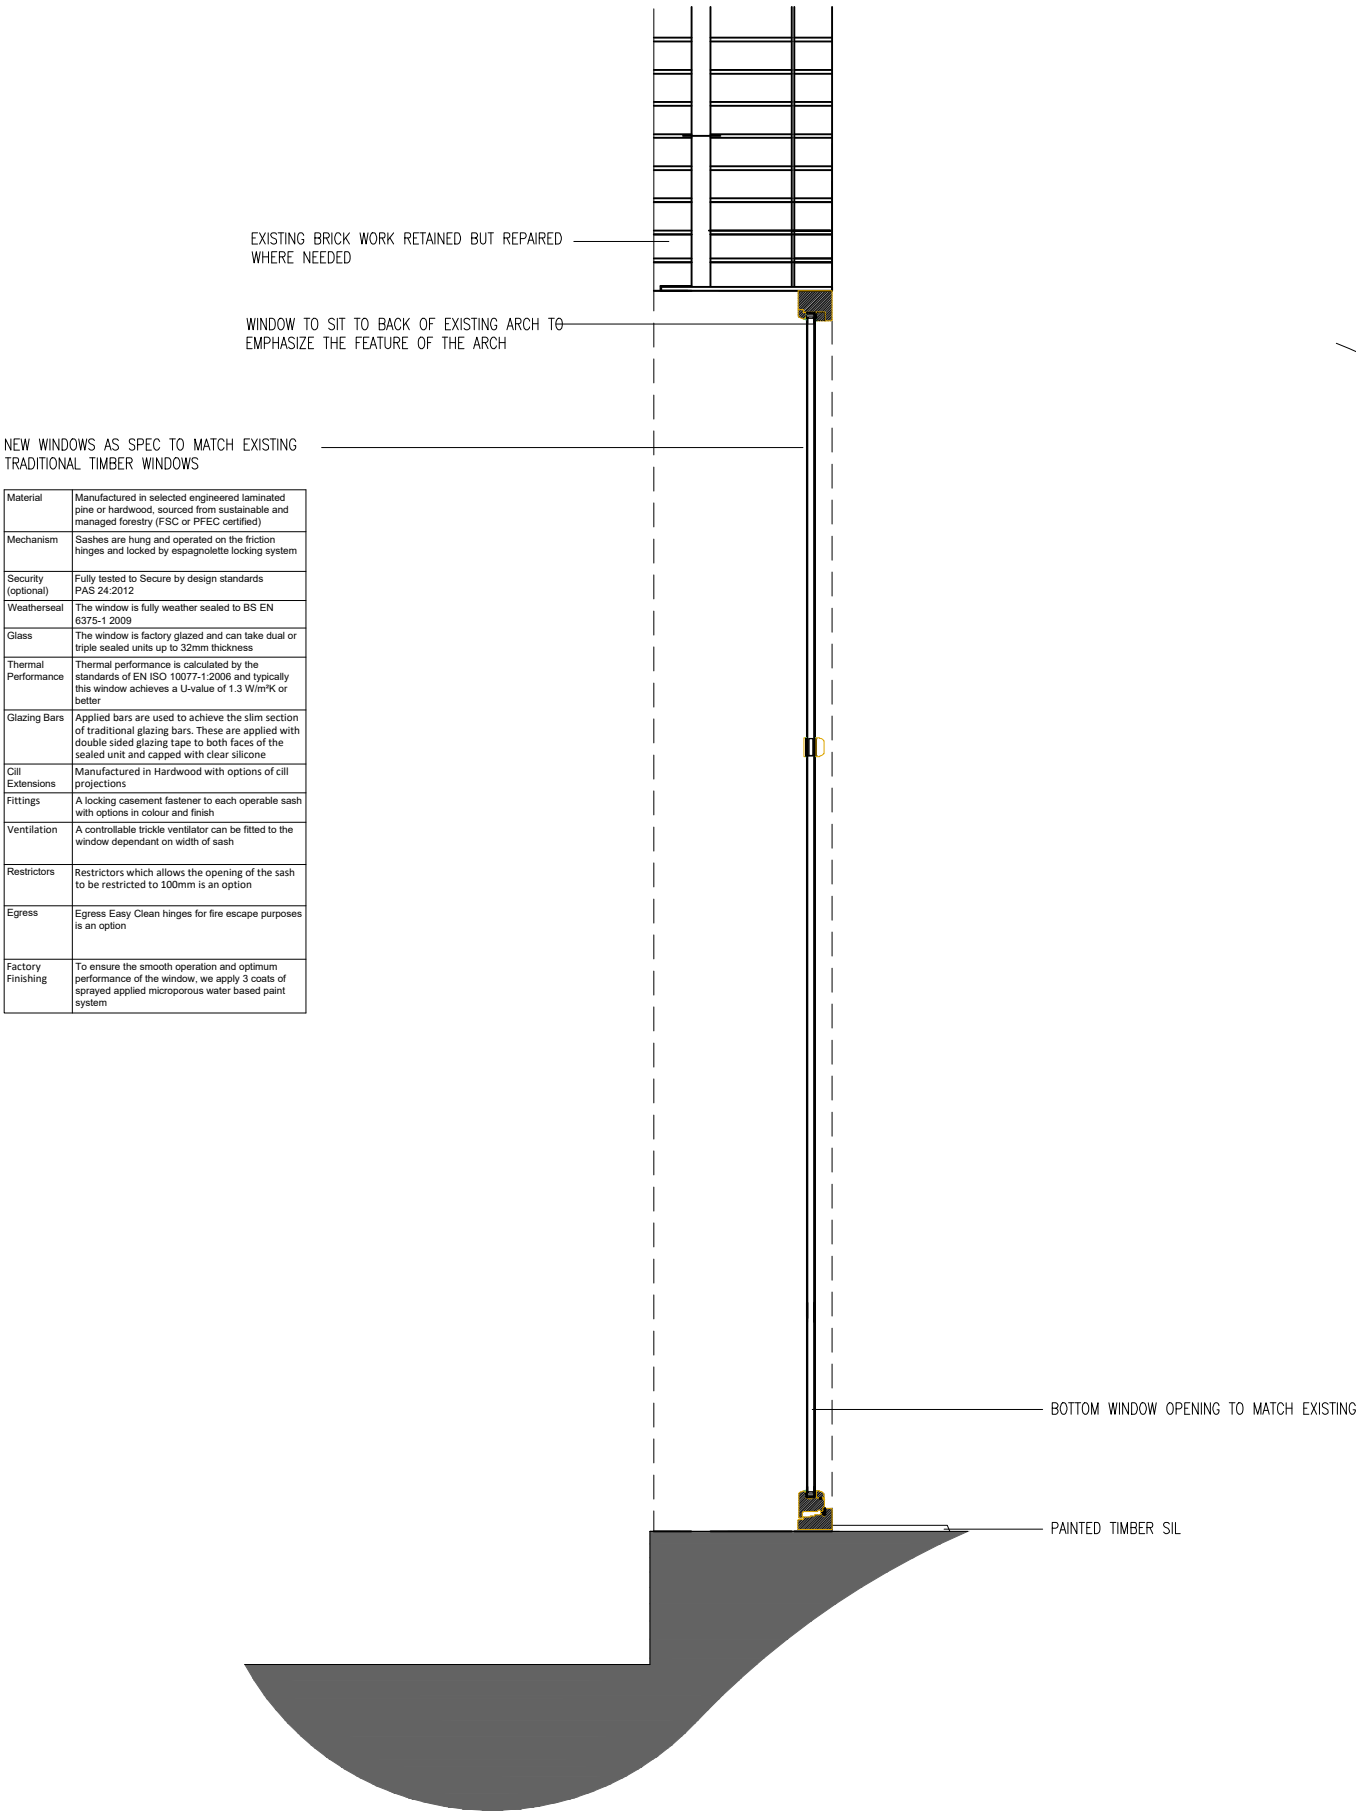

PROPOSED SECTION

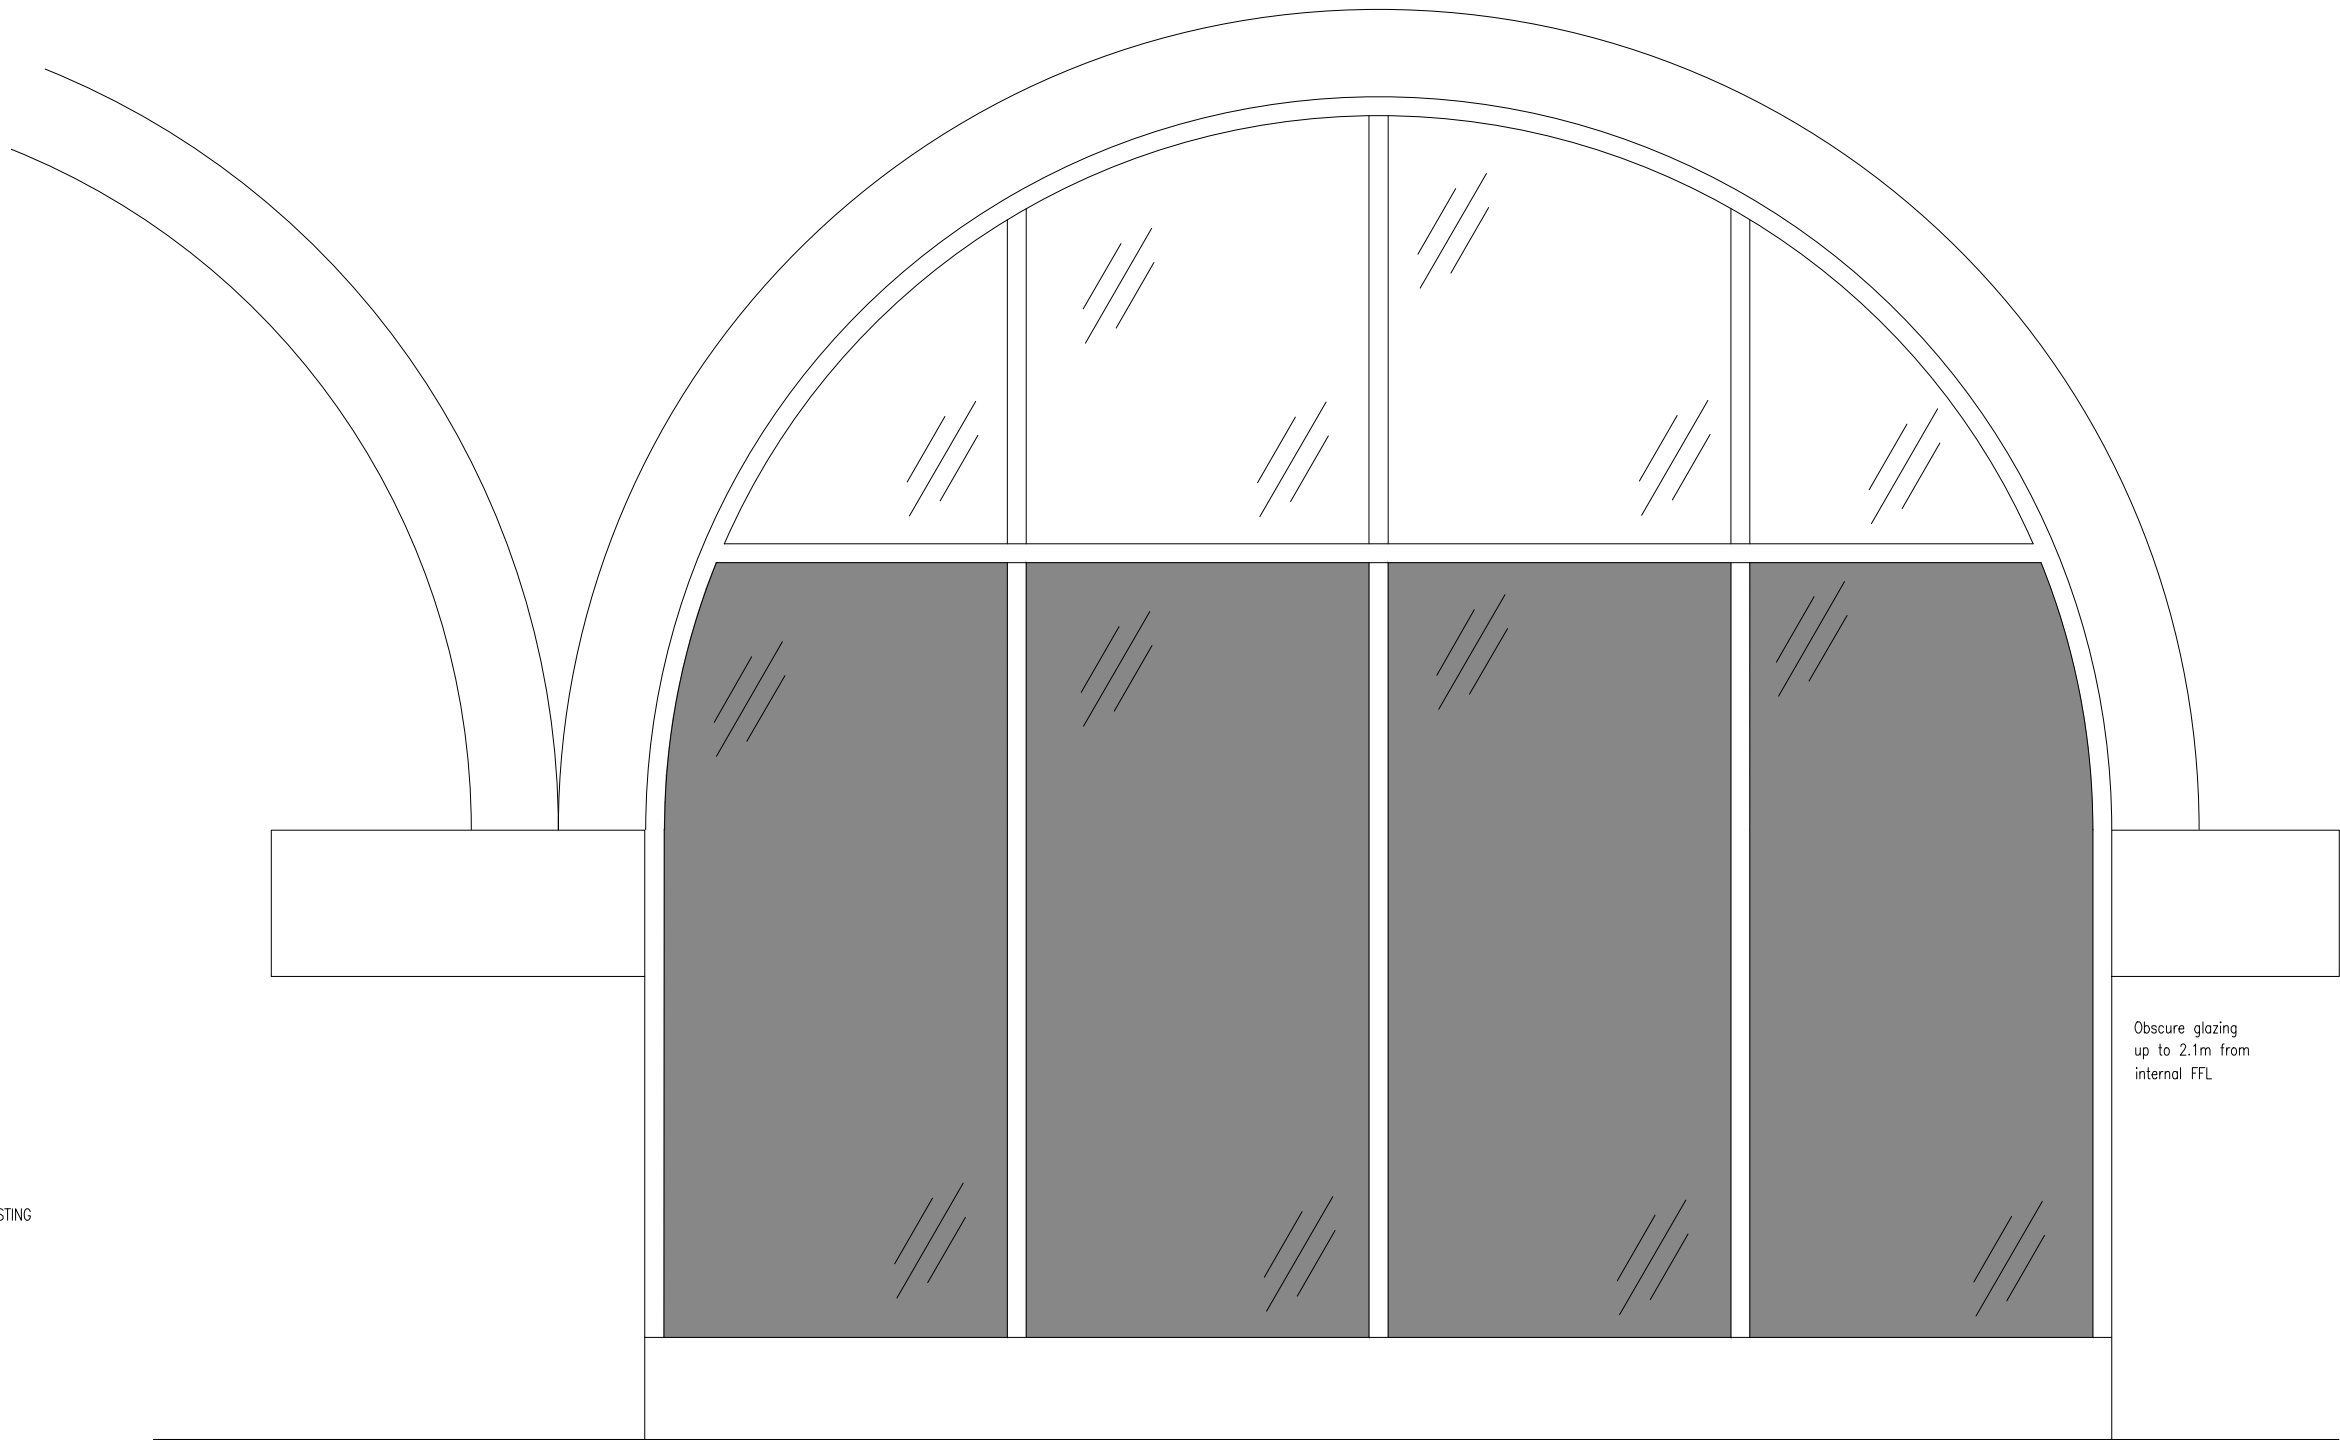

PROPOSED ELEVATION

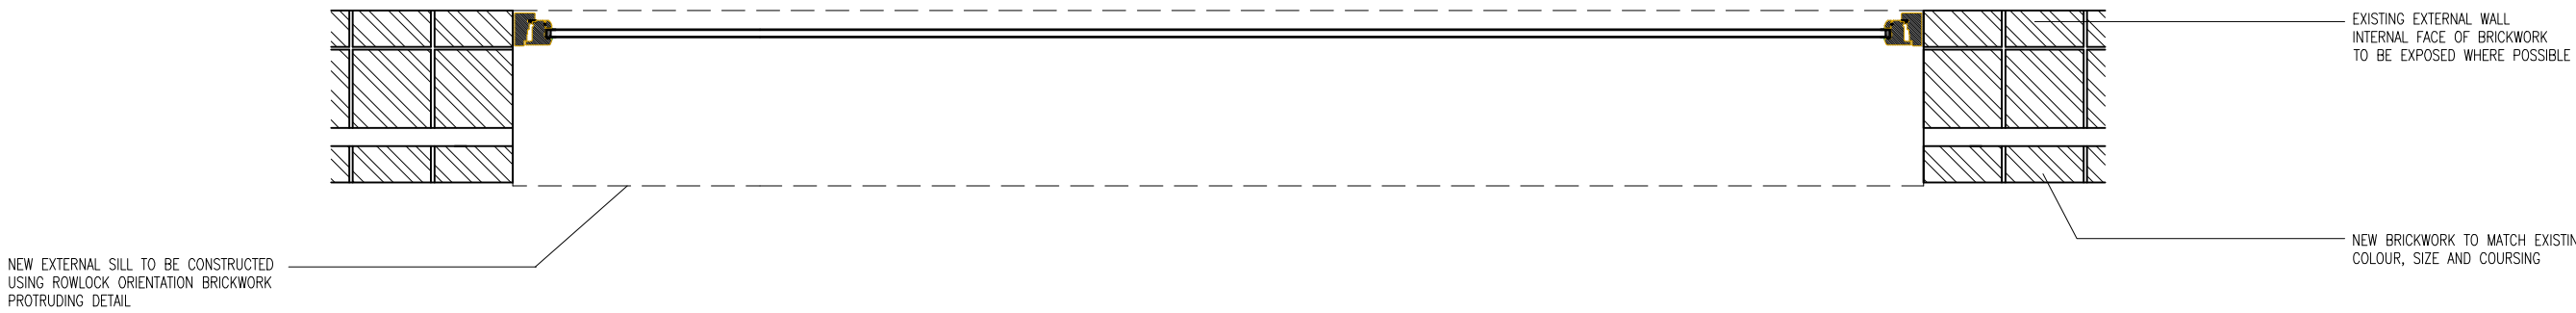

PROPOSED JAMB PLAN DETAIL

Client			
MR KAM LAI			
Project			
Albion Mill Boiler House Conversion			
Drawing Title			
Side (North) Window details			
Drawn	Checked	Paper Size	Scale
PL	PL	A2	1:20
Project No.		Drawing No.	Revision
22 - 717		02-08	-



Philip Lambert Architecture Ltd.
3 Eastbourne Grove, Bolton, BL1 5TR
Tel. 07811118904