

Copyright. All rights reserved. This drawing must not be reproduced without permission.

Only the original drawing should be relied upon. Contractors, subcontractors and suppliers must verify all dimensions on site before commencing any work or making any shop drawings.


All shop drawings to be submitted to the architect for comment prior to fabrication.

This drawing is to be read in conjunction with the Architect's specification, bills of quantities / schedules, structural, mechanical & electrical drawings and all discrepancies are to be reported to the architect.


Do not scale from this drawing. Dimensions are in millimetres unless otherwise stated.

revision / date / amendments

A / 17.10.23 / First Issue - First Issue

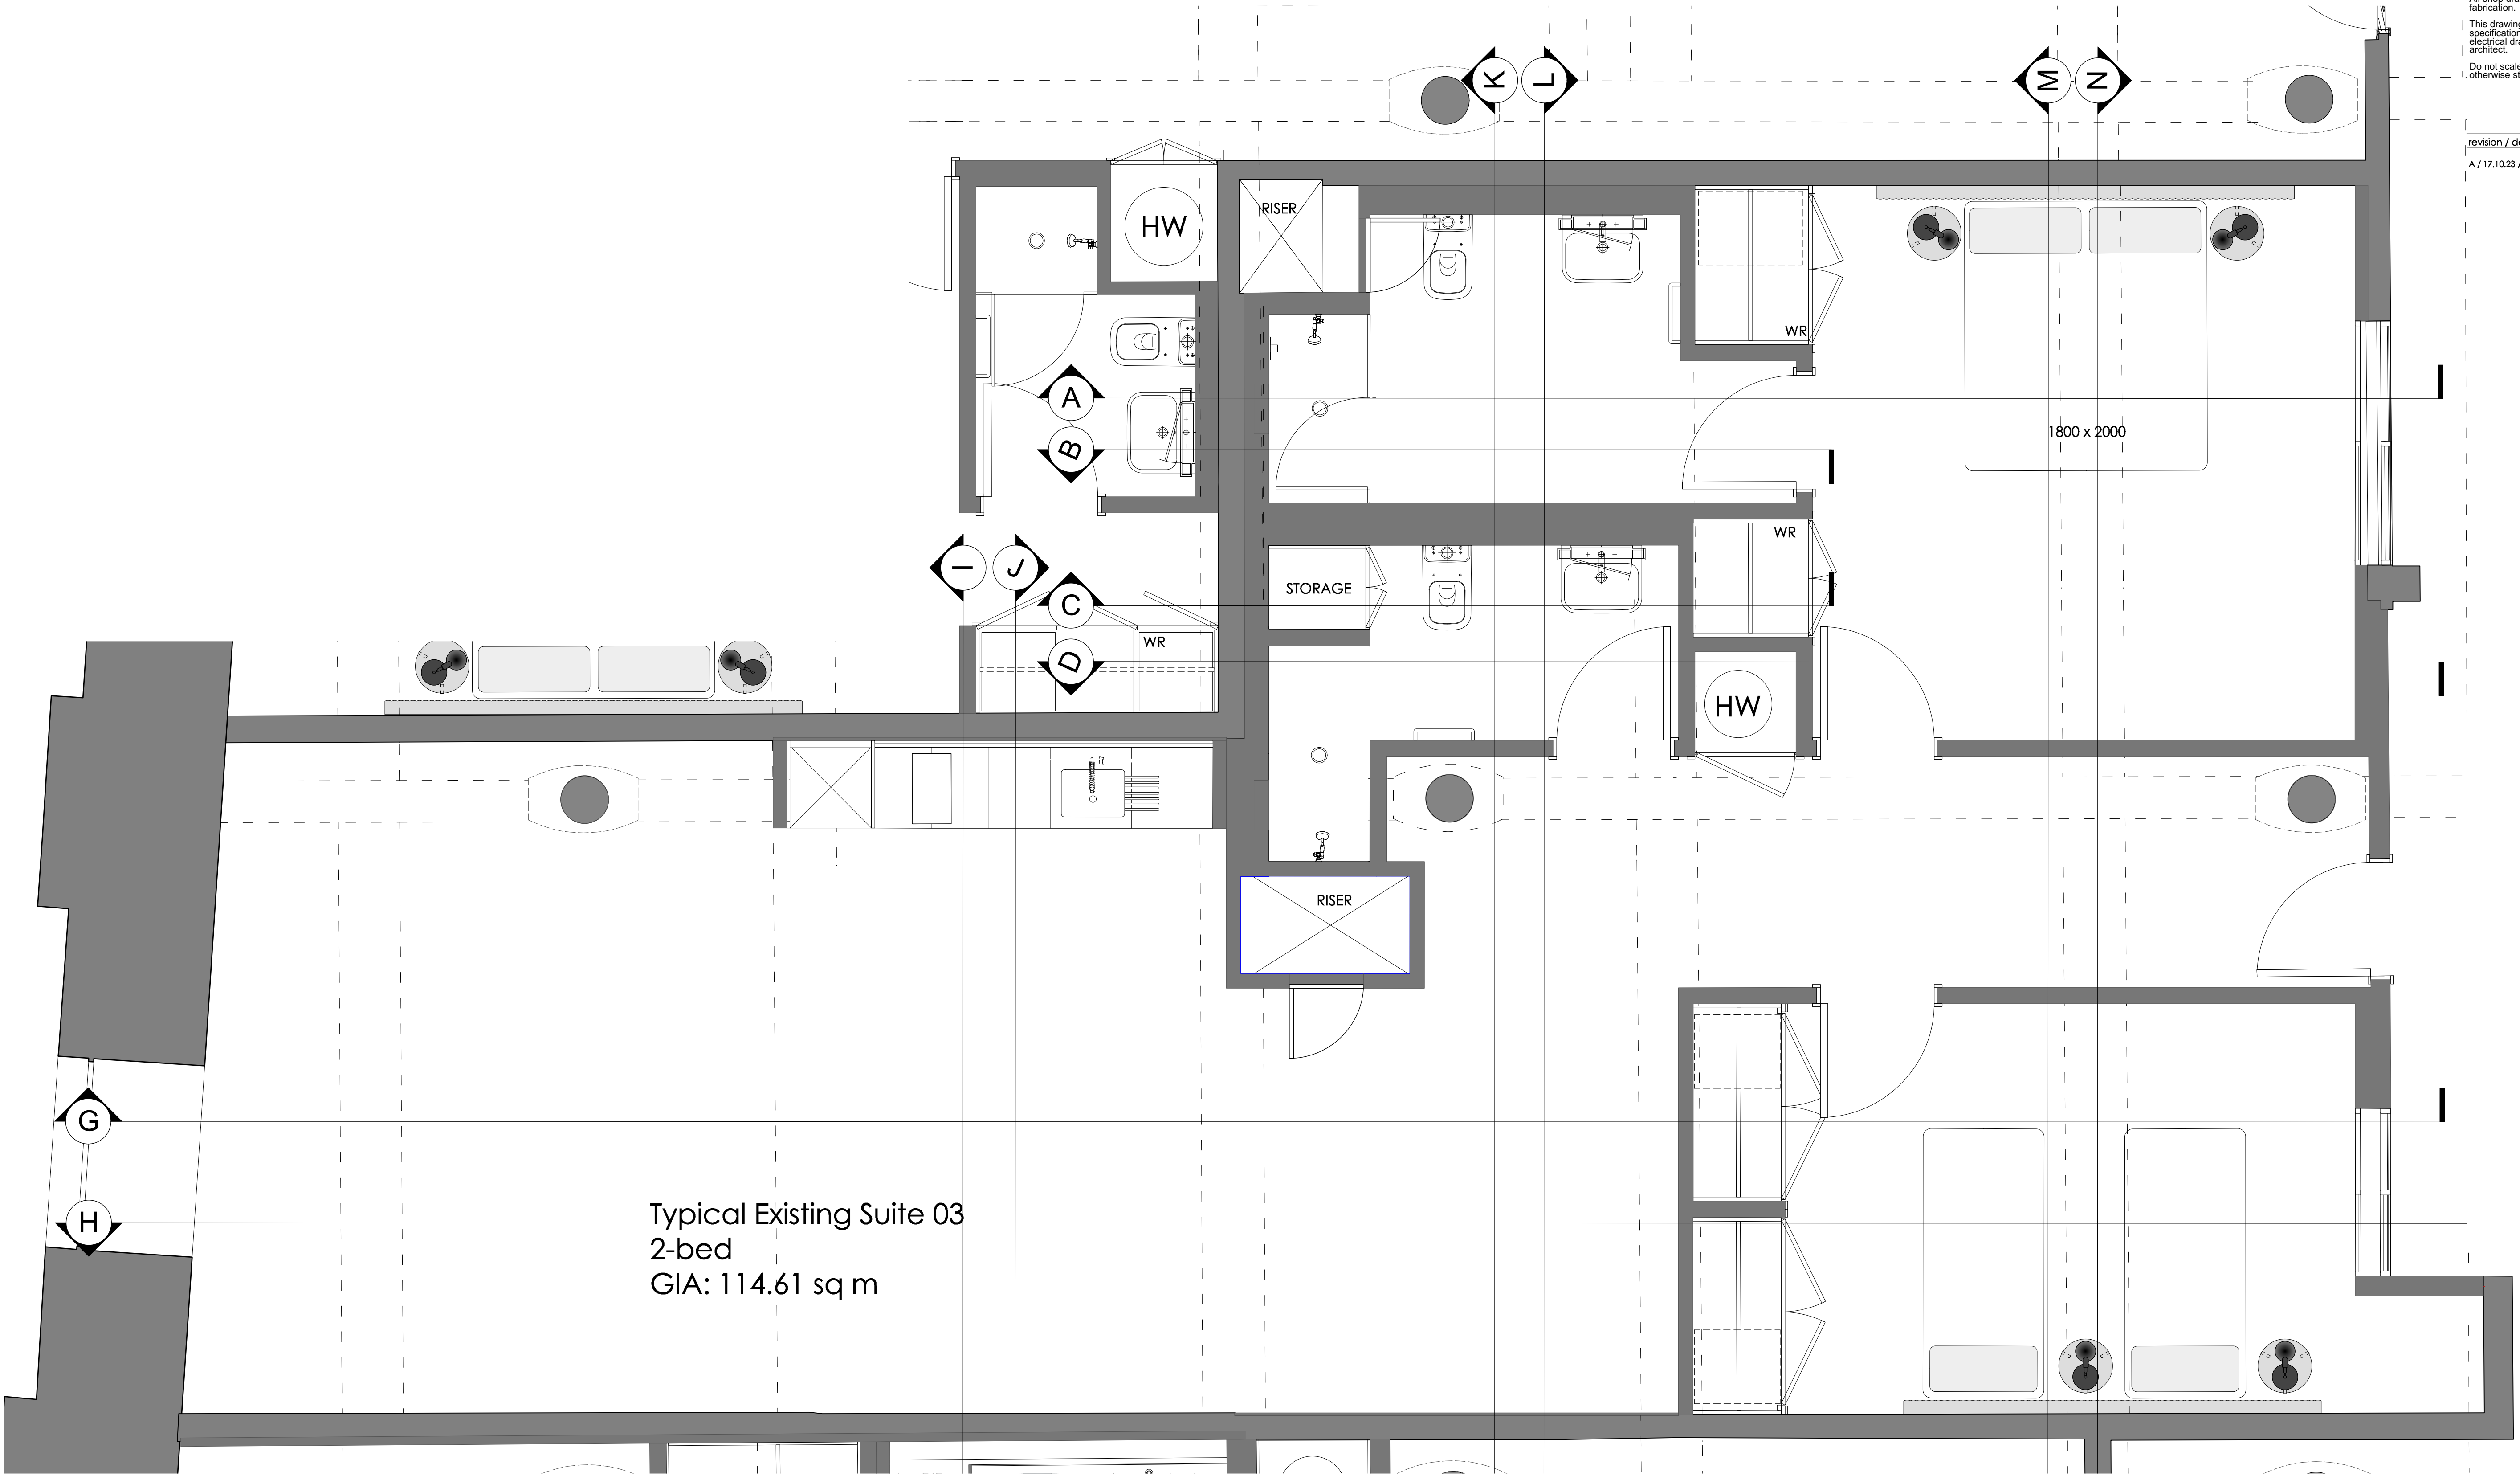

Typical Existing Suite 03
2-bed
GIA: 114.61 sq m

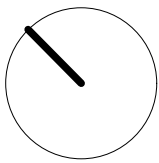

Construction

Archer Humphryes Architects

Basement
Central House
142 Central Street
London, United Kingdom
EC1V 8AR
T: +44 (0) 20 7251 8555

project title			
Ducie Street Warehouse Manchester			
drawing title	scale	date	
Suite 03 (Type A) Existing Plan	1:25 @A1	drawn	checked
drawing number	revision		
AHA/PLC/ EX /4203-1	A		

TYPICAL SUITE TYPE A - EXISTING PLAN

Copyright: All rights reserved. This drawing must not be reproduced without permission.


Only the original drawing should be relied upon. Contractors, subcontractors and suppliers must verify all dimensions on site before commencing any work or making any shop drawings.

All shop drawings to be submitted to the architect for comment prior to fabrication.

This drawing is to be read in conjunction with the Architect's specification, bills of quantities / schedules, structural, mechanical & electrical drawings and all discrepancies are to be reported to the architect.

Do not scale from this drawing. Dimensions are in millimetres unless otherwise stated.

revision / date / amendments		
A	17.10.23	First Issue - First Issue
B	11.23	Updated following pre-application advice

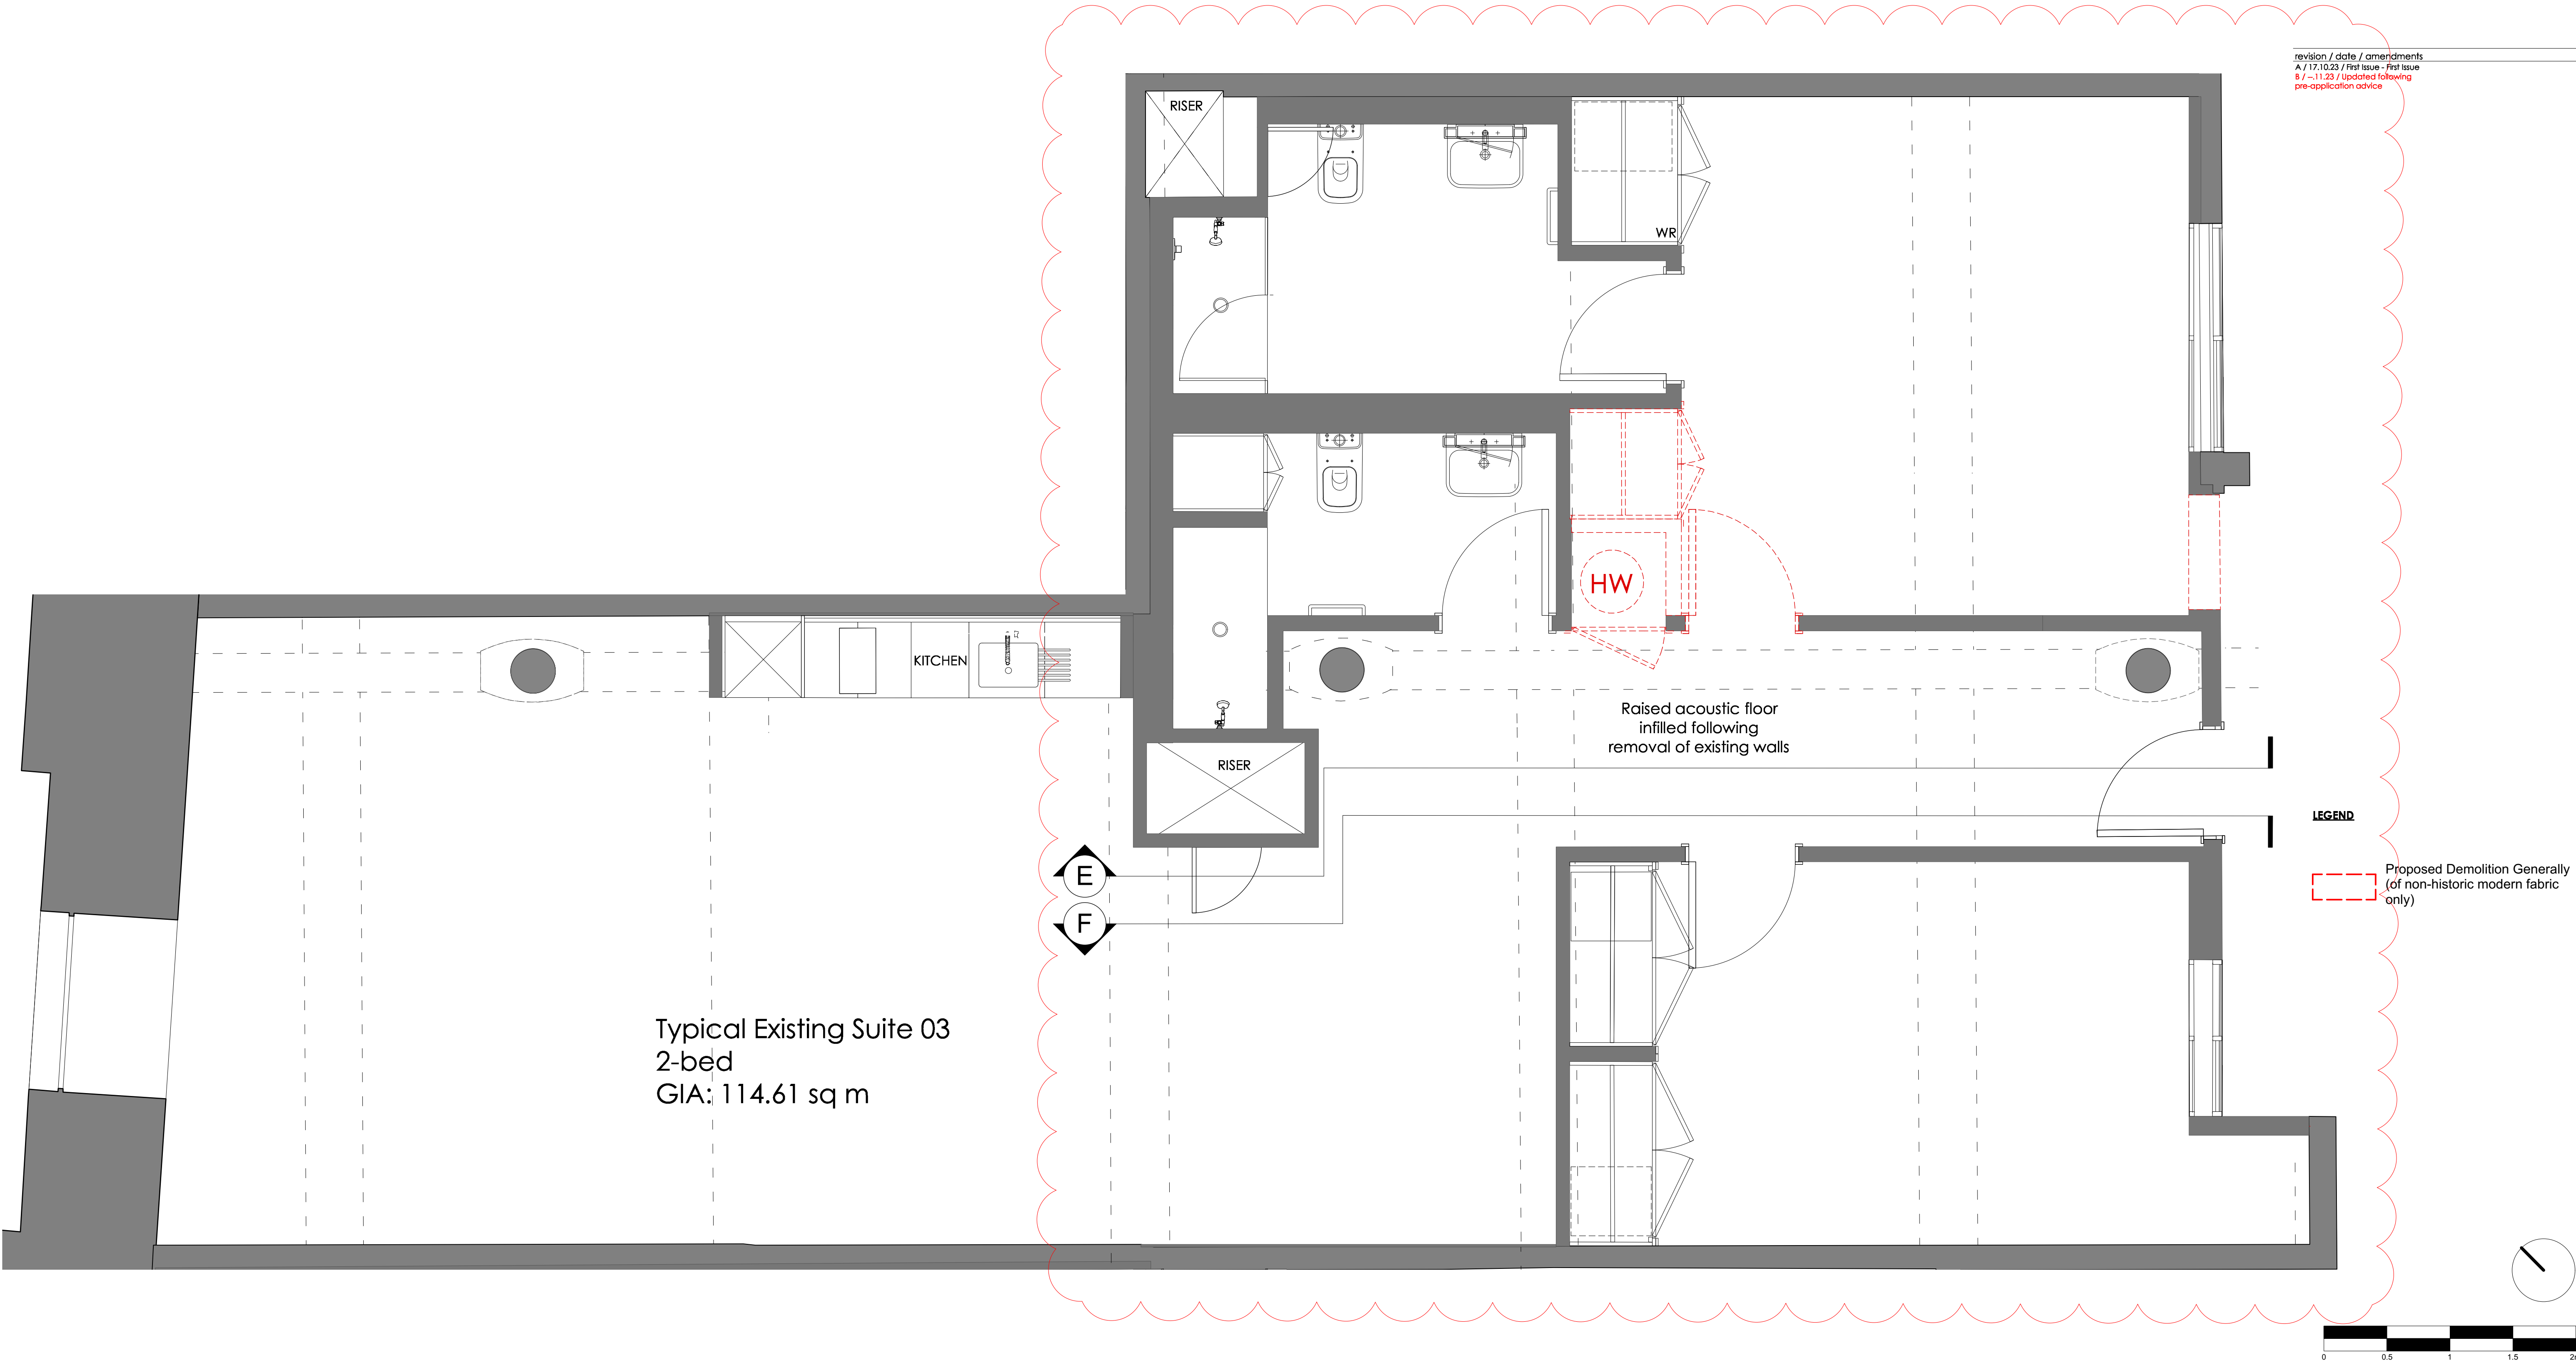

TYPICAL SUITE TYPE A - DEMOLITION PLAN

Construction

Archer Humphryes Architects

Basement
Central House
142 Central Street
London, United Kingdom
EC1V 8AR
T: +44 (0) 20 7251 8555

project title			
Ducie Street Warehouse Manchester			
drawing title	scale	date	
Suite 03 (Type A)	1:25 @A1	17.10.23	
Proposed Demolition Plan	drawn SL	checked DA	
drawing number	revision		
AHA/PLC/DM/4203-1.1	8		

Copyright: All rights reserved. This drawing must not be reproduced without permission.

Only the original drawing should be relied upon. Contractors, subcontractors and suppliers must verify all dimensions on site before commencing any work or making any shop drawings.

All shop drawings to be submitted to the architect for comment prior to fabrication.

This drawing is to be read in conjunction with the Architect's specification, bills of quantities / schedules, structural, mechanical & electrical drawings and all discrepancies are to be reported to the architect.

Do not scale from this drawing. Dimensions are in millimetres unless otherwise stated.

revision / date / amendments

A / 17.10.23 / First Issue - First Issue
B / ~.11.23 / Updated following pre-application advice

LEGEND

New walls




Construction


Archer Humphryes Architects

Basement
Central House
142 Central Street
London, United Kingdom
EC1V 8AR
T: +44 (0) 20 7251 8555

project title Ducie Street Warehouse Manchester			
drawing title Suite 03 (Type A) Proposed Plan		scale 1:25 @A1 drawn SL	date 17.10.23 checked DA
drawing number AHA/PLC/GA/4203-1.2		revision B	

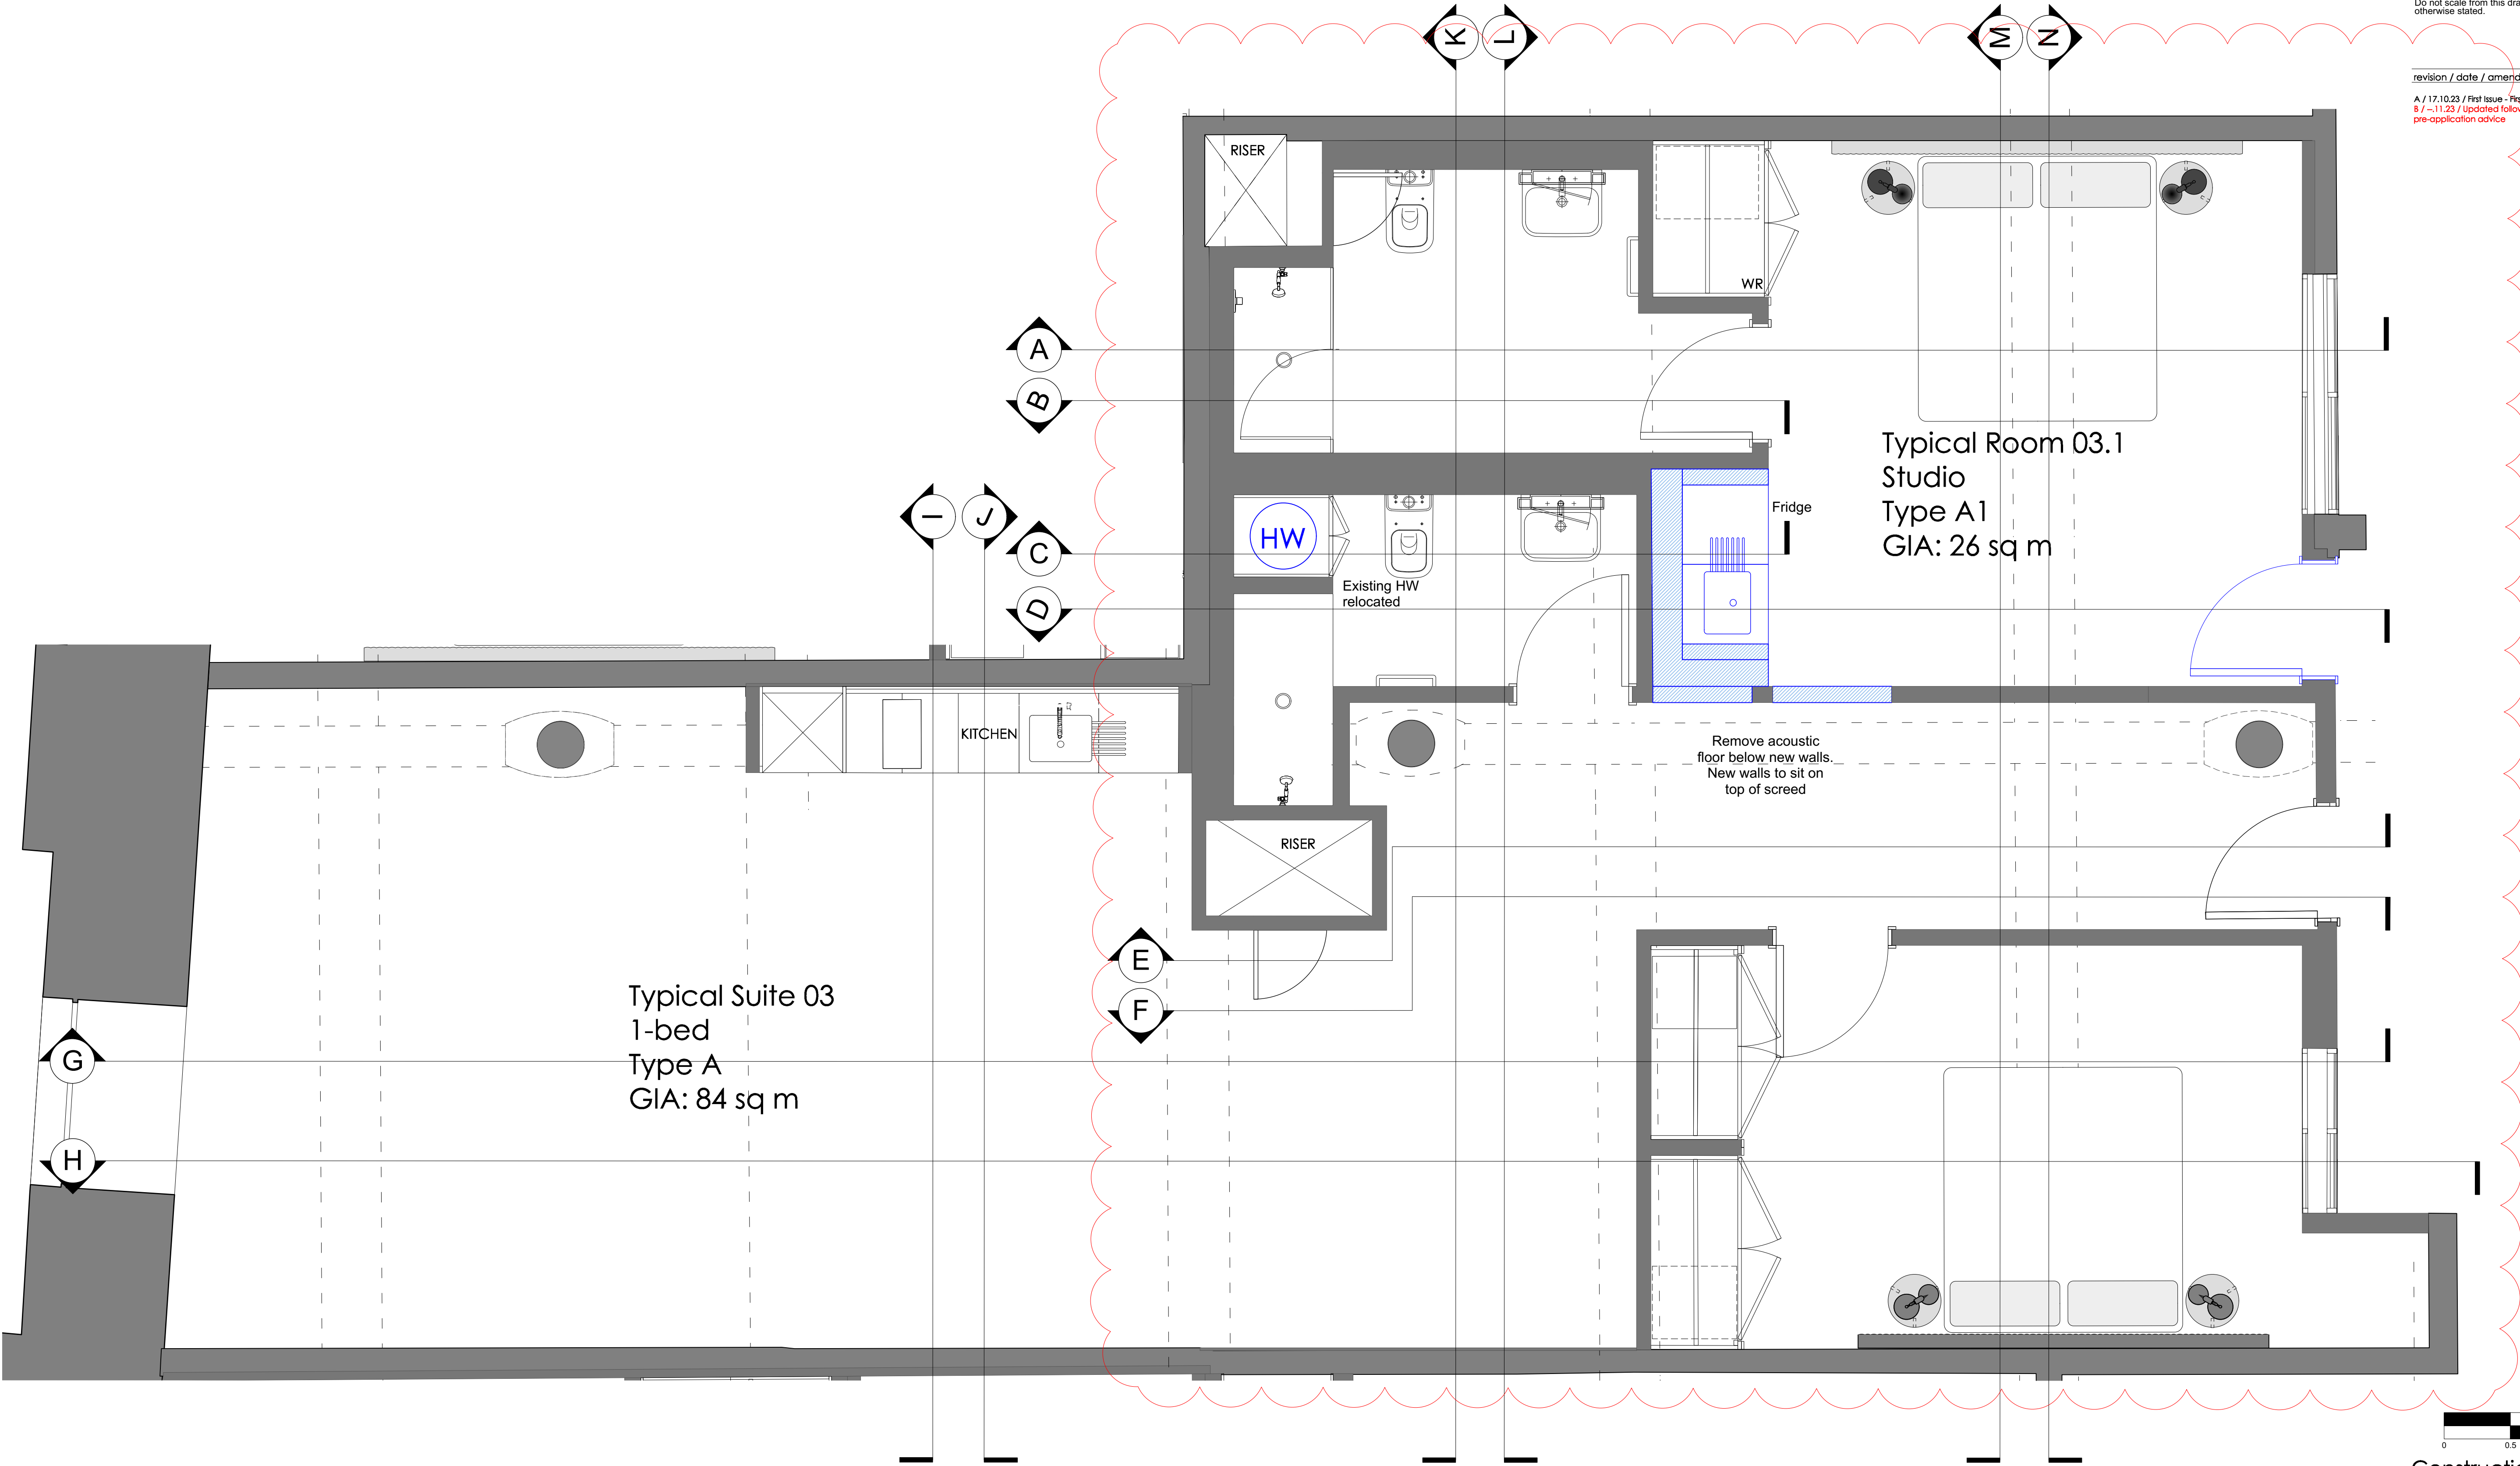

TYPICAL SUITE TYPE A - PROPOSED PLAN

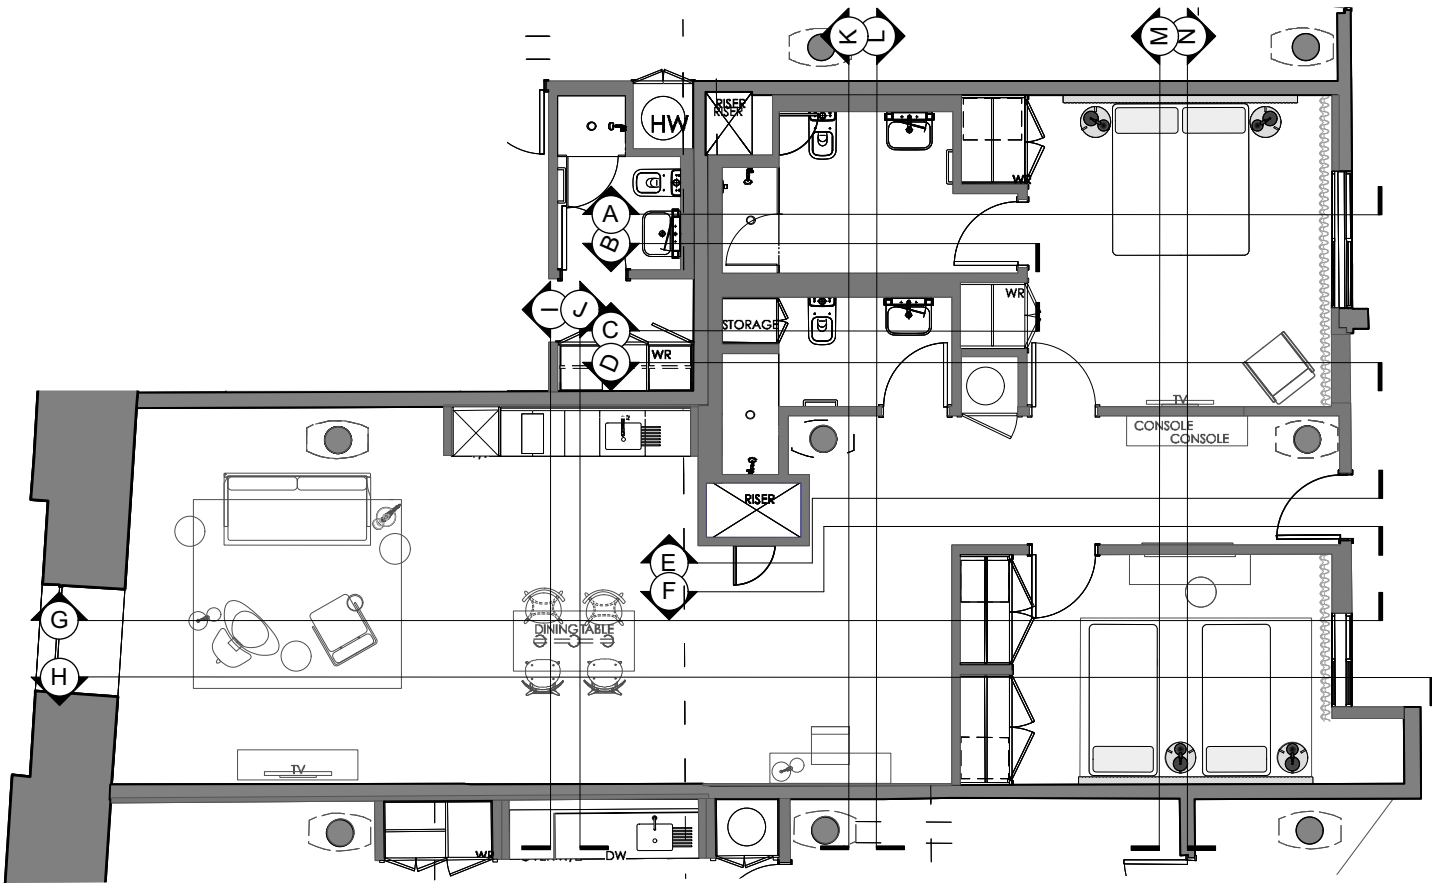

Copyright. All rights reserved. This drawing must not be reproduced without permission.

Only the original drawing should be relied upon. Contractors, subcontractors and suppliers must verify all dimensions on site before commencing any work or making any shop drawings.


All shop drawings to be submitted to the architect for comment prior to fabrication.

This drawing is to be read in conjunction with the Architect's specification, bills of quantities / schedules, structural, mechanical & electrical drawings and all discrepancies are to be reported to the architect.


Do not scale from this drawing. Dimensions are in millimetres unless otherwise stated.

revision / date / amendments


A / 17.10.23 / First Issue - First Issue

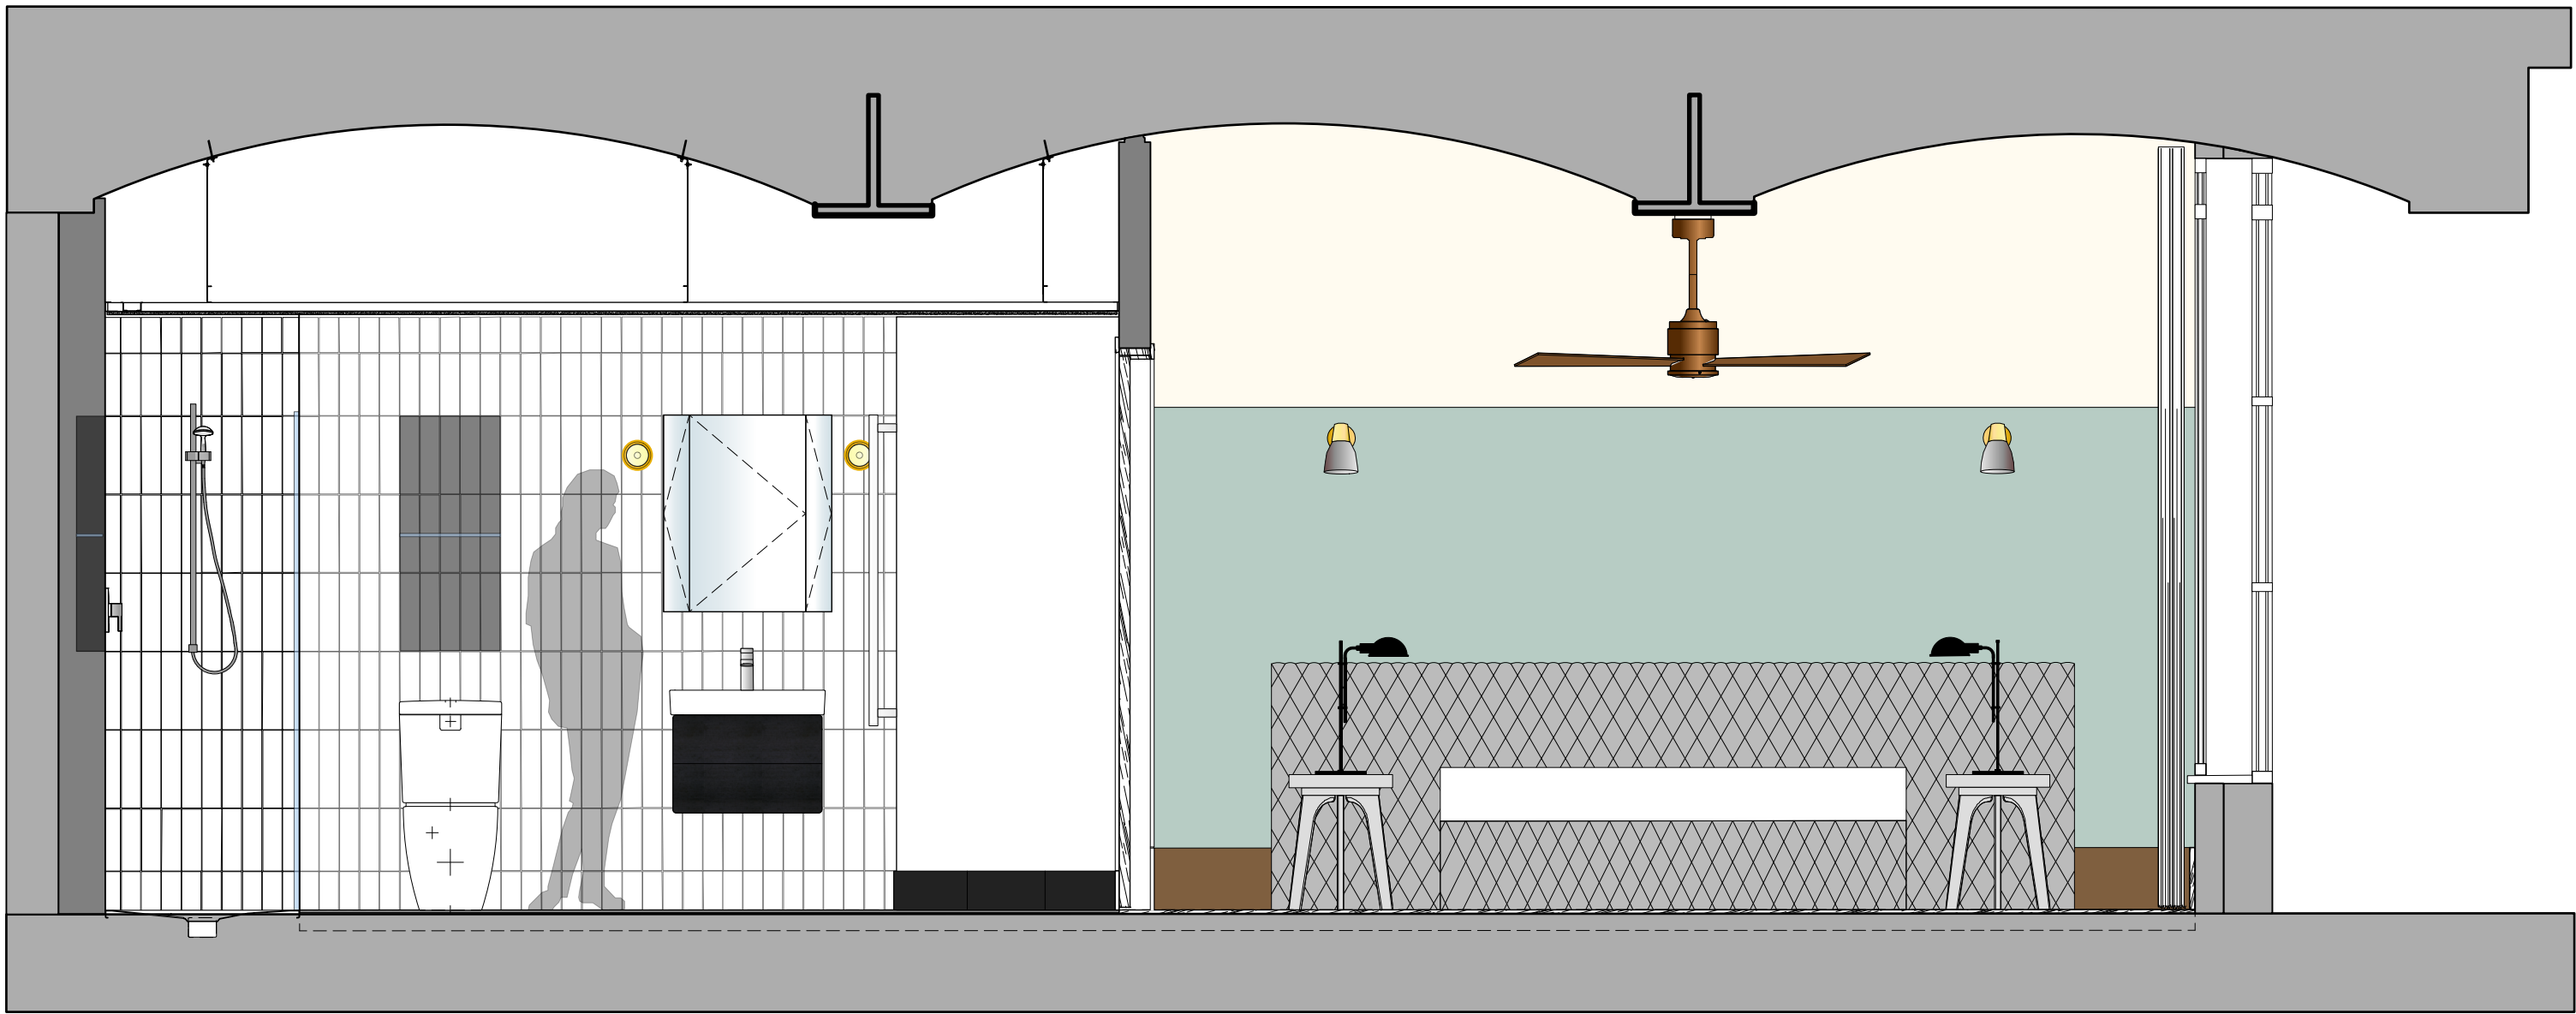


ELEVATION A

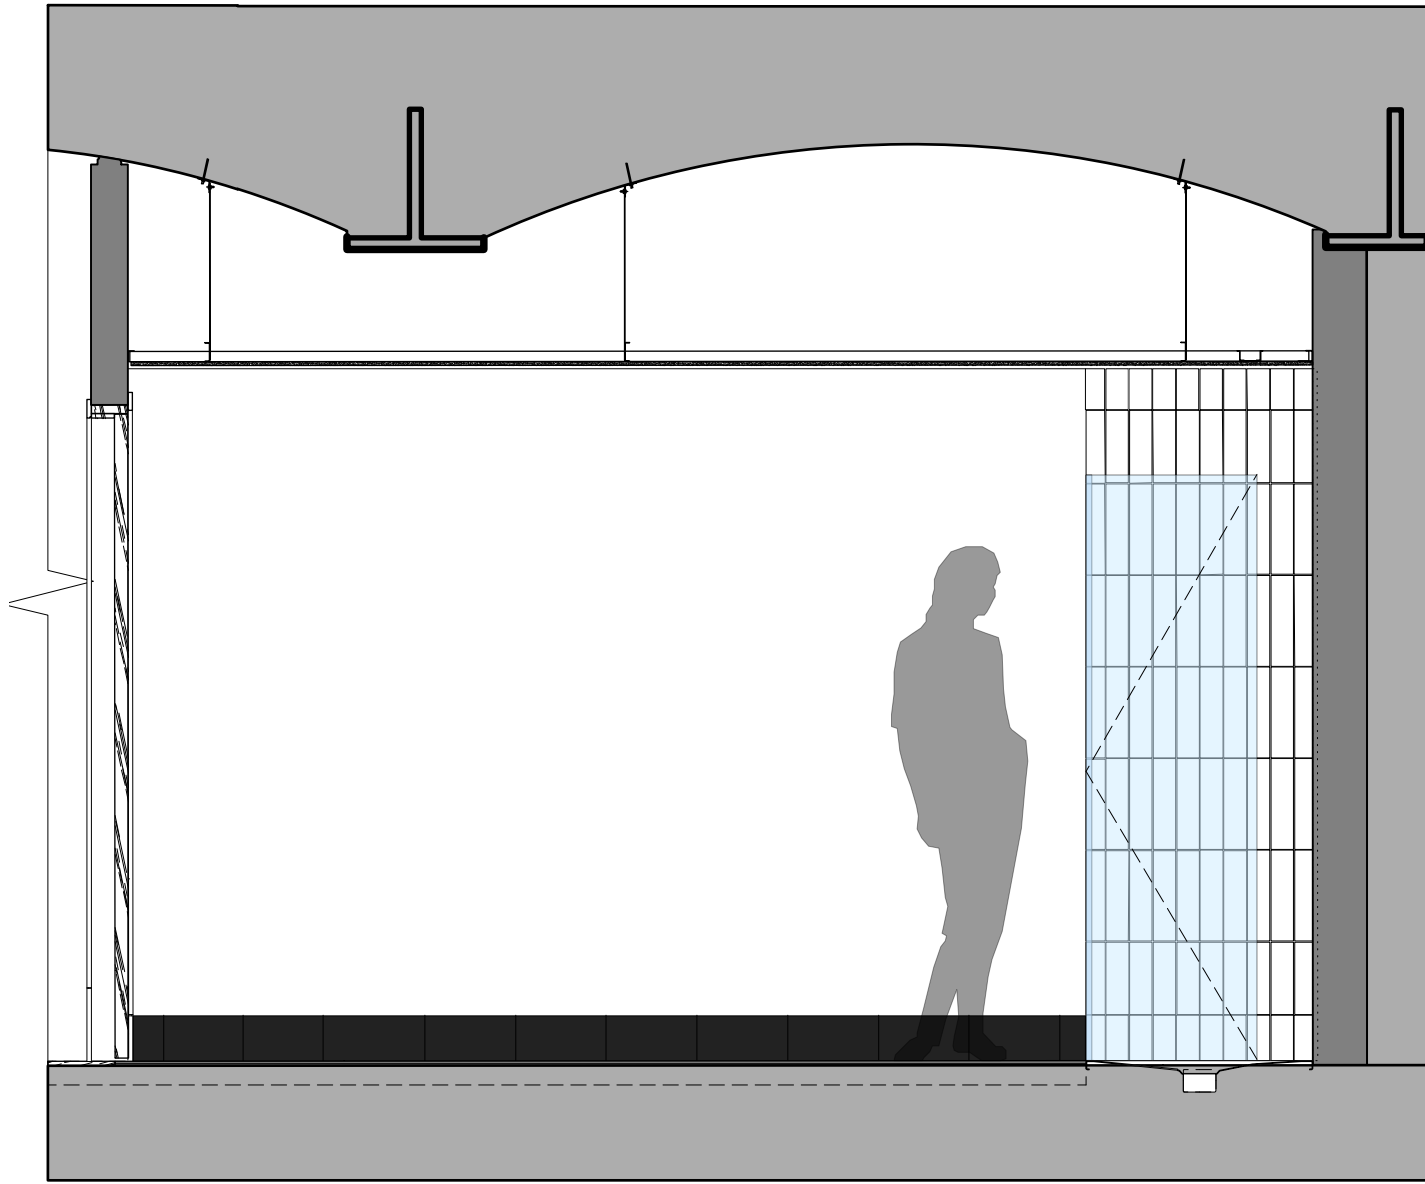


ELEVATION B

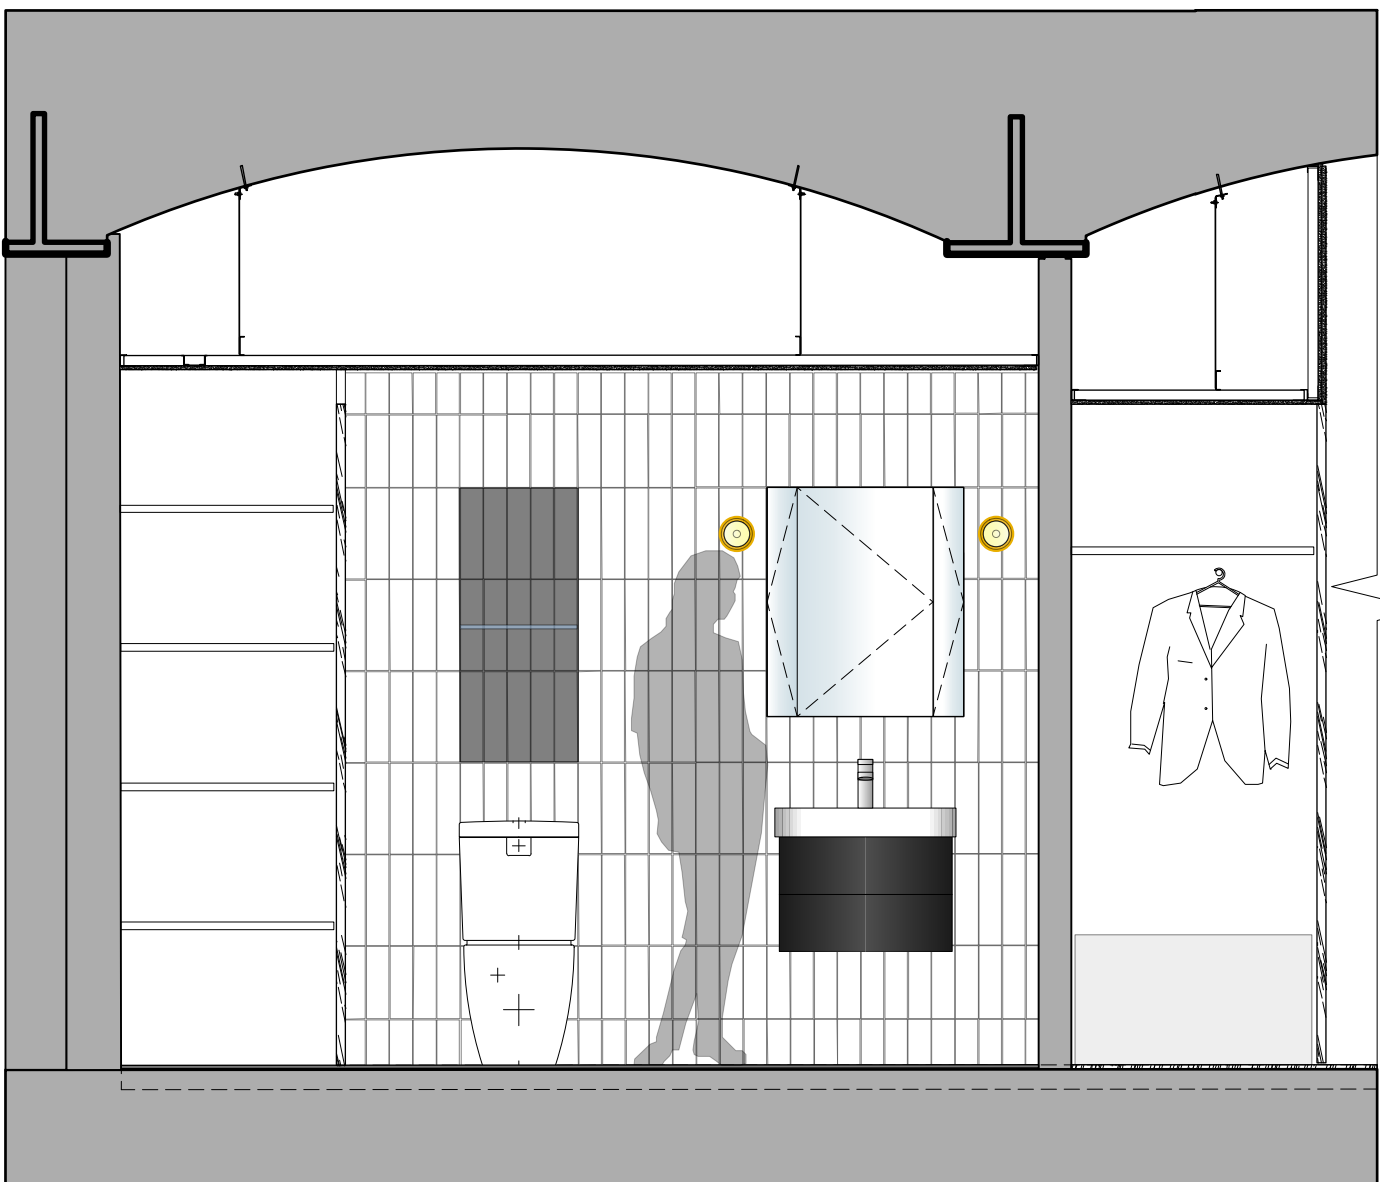

ELEVATION C

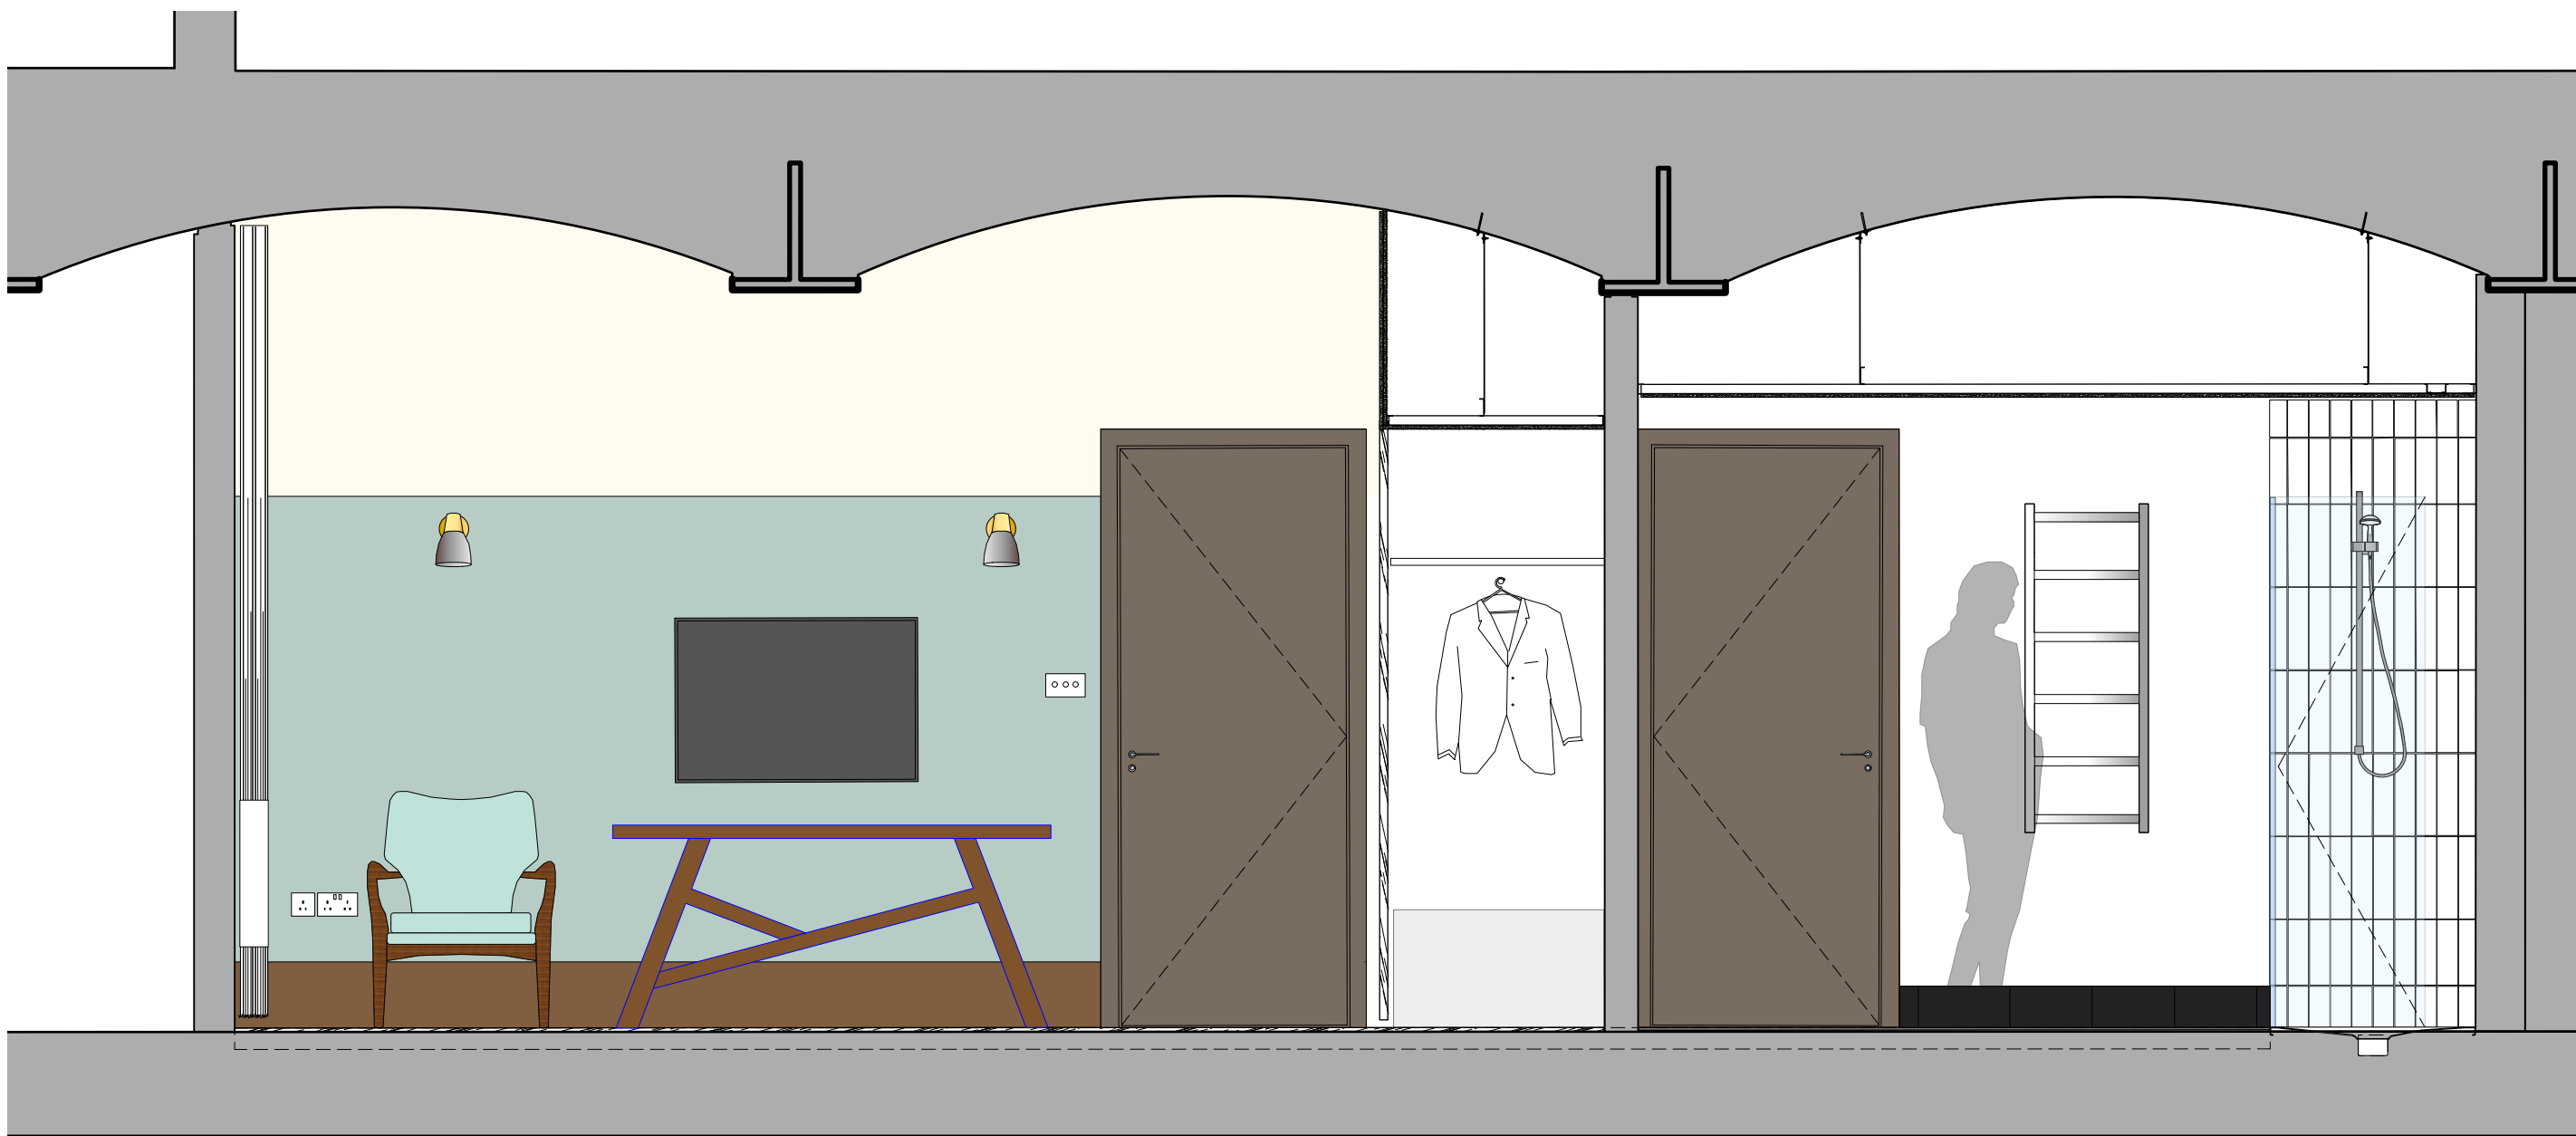

ELEVATION D

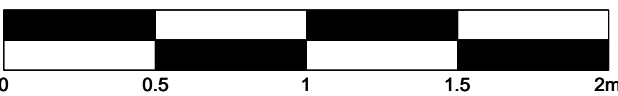


Construction

Archer Humphries Architects

Basement
Central House
142 Central Street
London, United Kingdom
EC1V 8AR
T : +44 (0) 20 7251 8555

project title Ducie Street Warehouse Manchester			
drawing title Suite 03 (Type A) Existing Elevations - Sheet 1	scale 1:25 @ A1	date 17.10.23	drawn FR
drawing number AHA/PLC/GA/4203-6	checked DA	revision A	

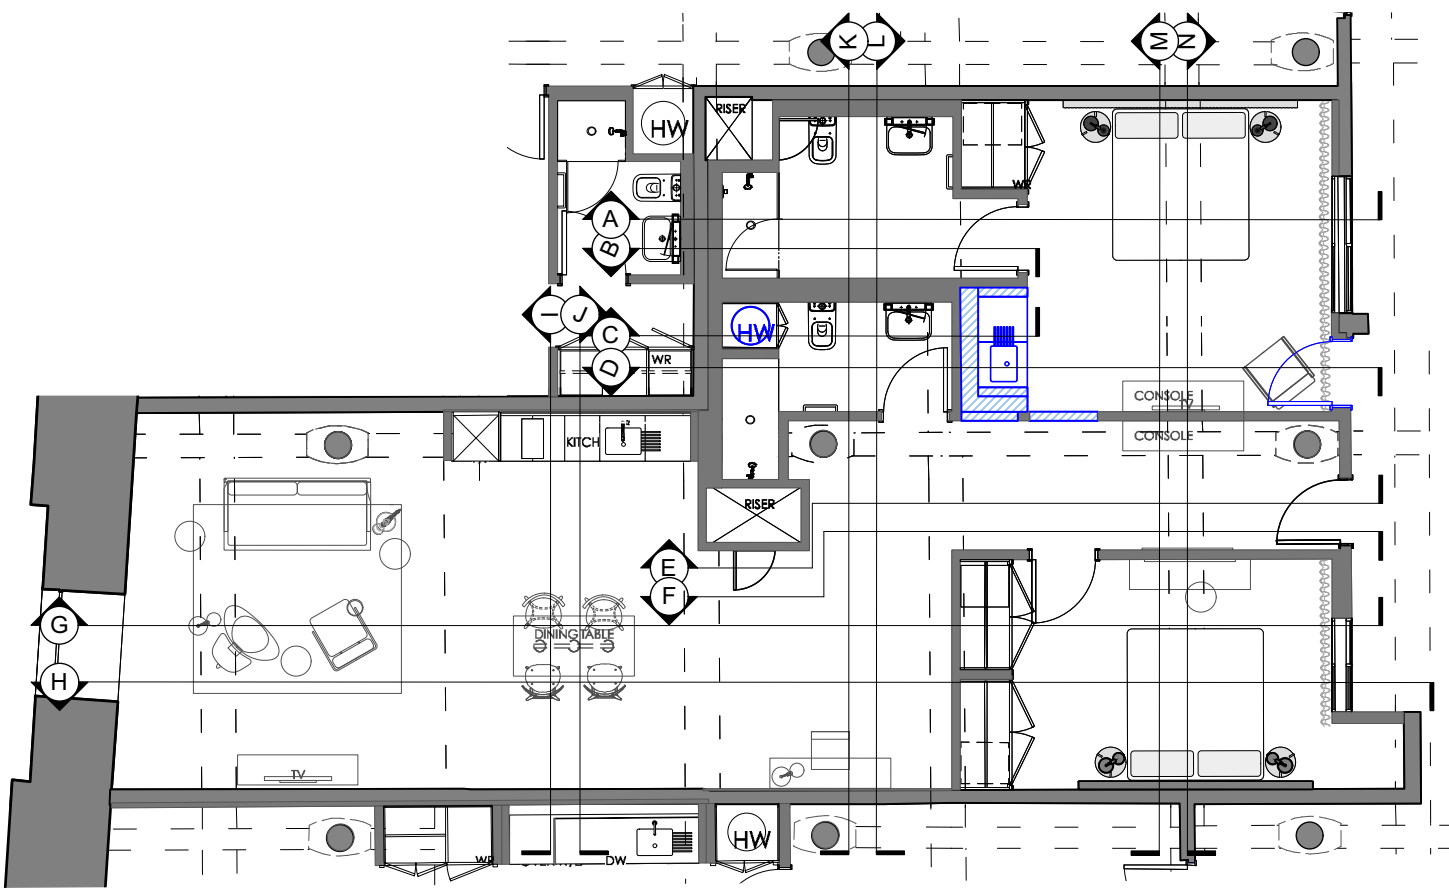

Copyright. All rights reserved. This drawing must not be reproduced without permission.


Only the original drawing should be relied upon. Contractors, subcontractors and suppliers must verify all dimensions on site before commencing any work or making any shop drawings.

All shop drawings to be submitted to the architect for comment prior to fabrication.


This drawing is to be read in conjunction with the Architect's specification, bills of quantities / schedules, structural, mechanical & electrical drawings and all discrepancies are to be reported to the architect.

Do not scale from this drawing. Dimensions are in millimetres unless otherwise stated.

revision / date / amendments		
A	17.10.23	First Issue - First Issue
B	11.11.23	Updated following pre-application advice

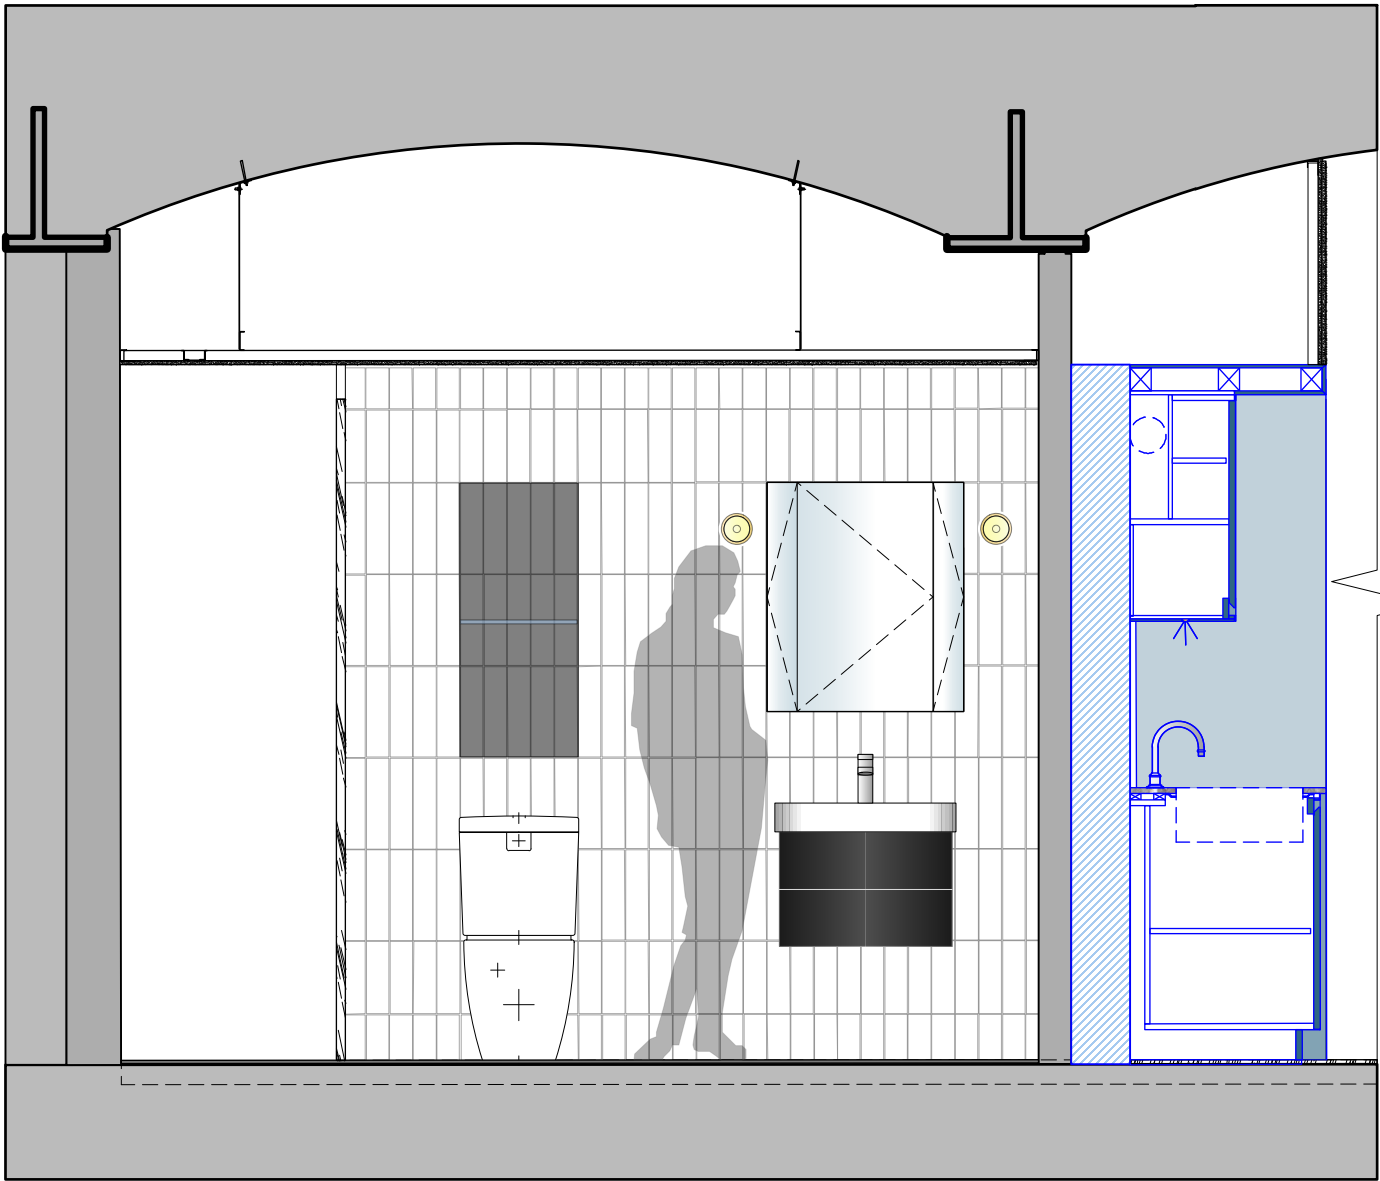

ELEVATION C

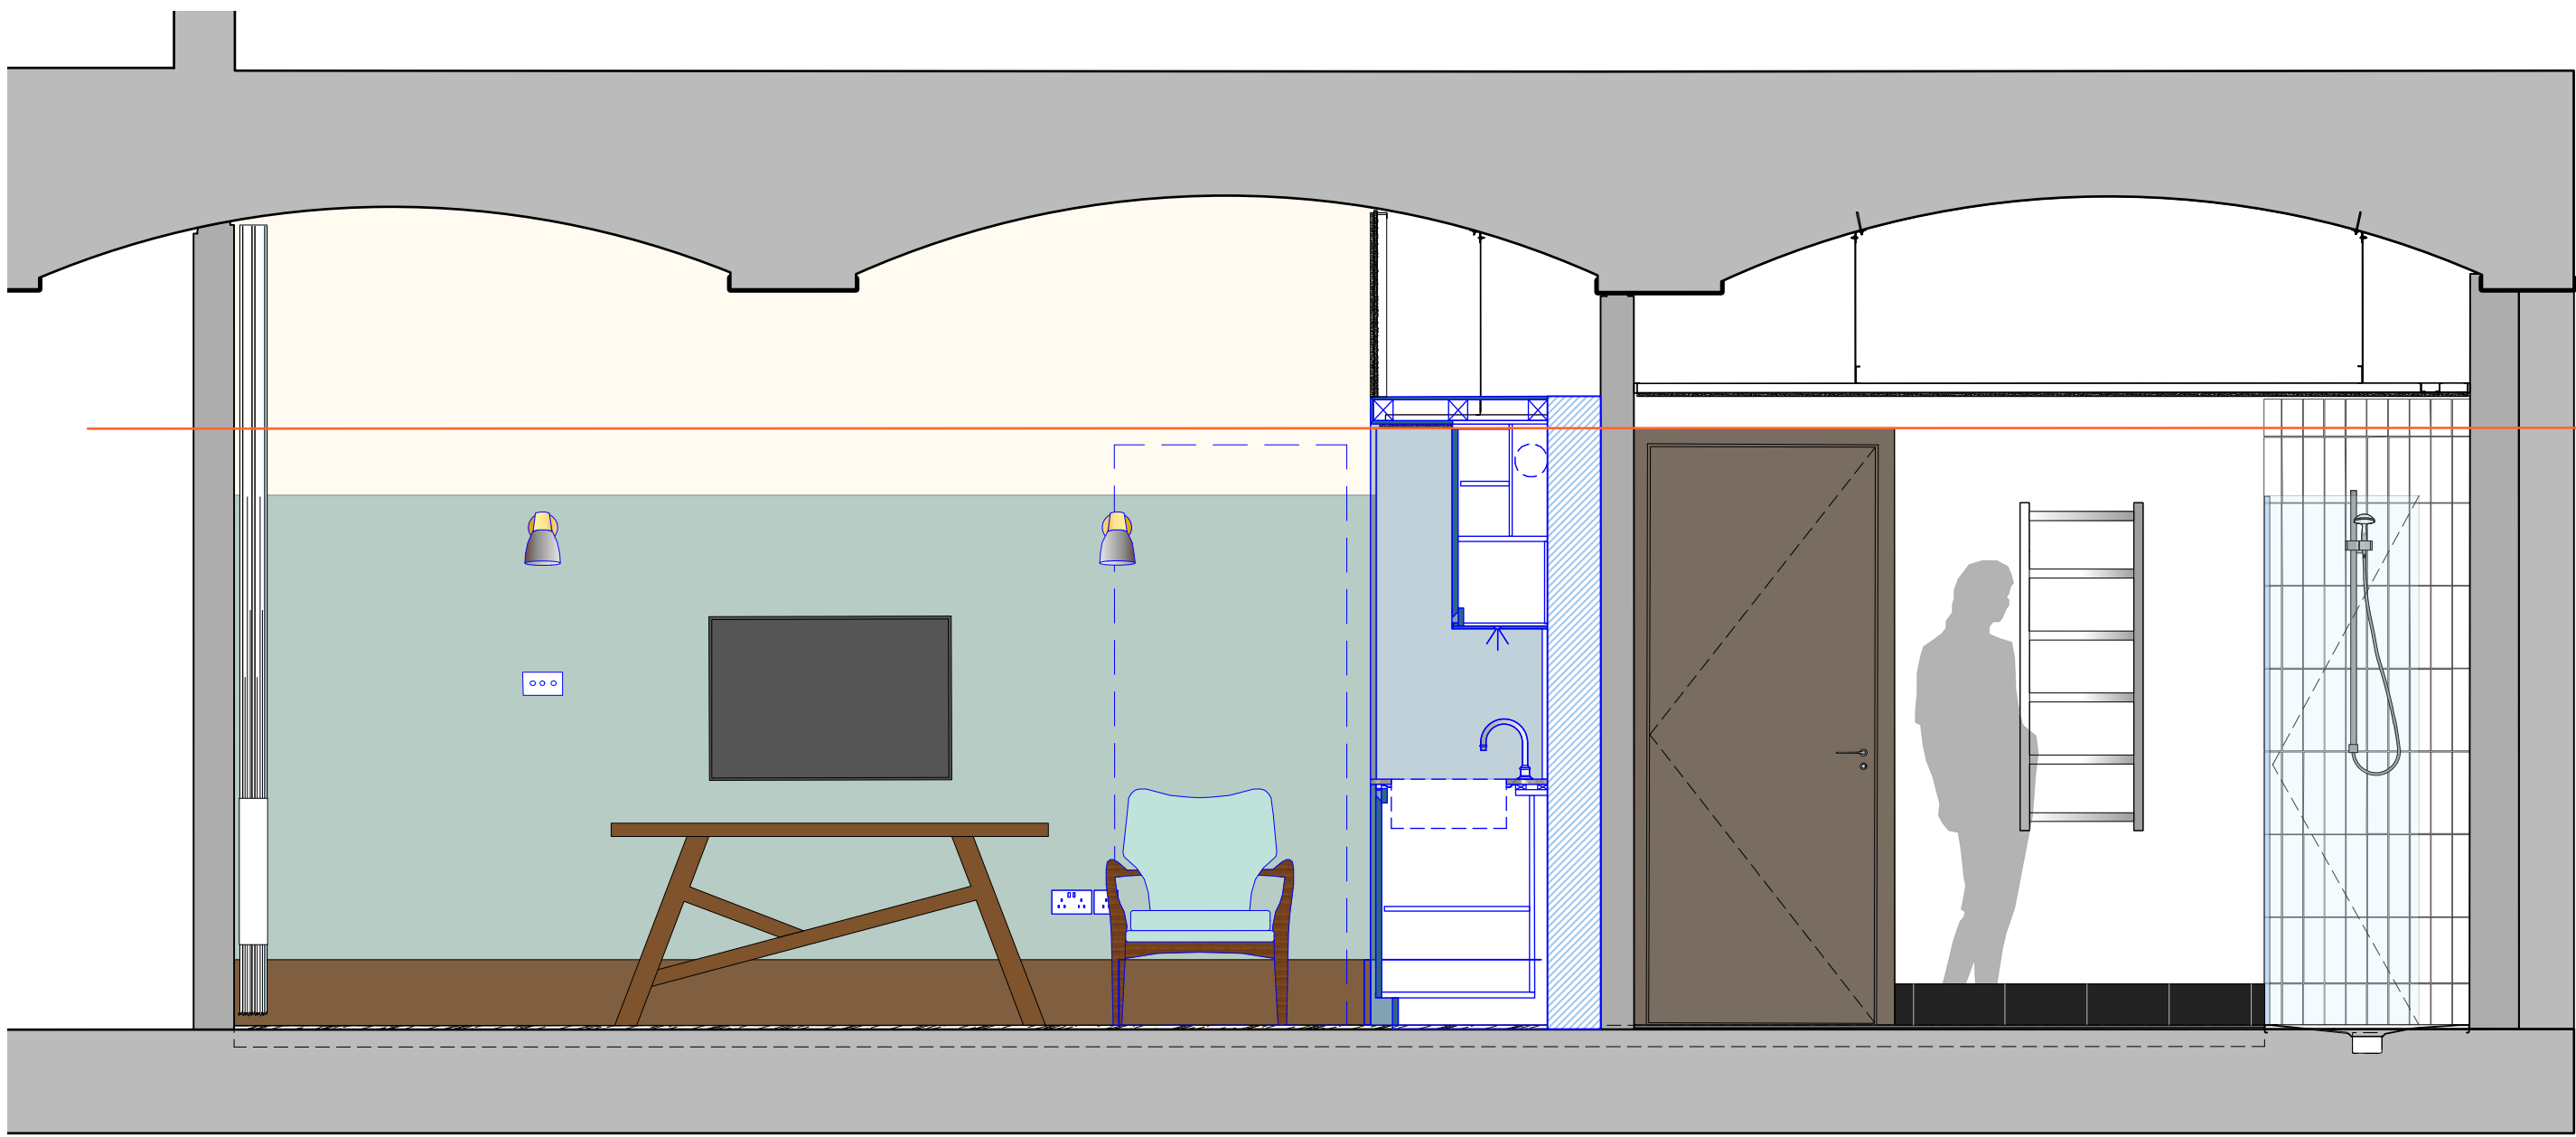

ELEVATION D



Construction

Archer Humphries Architects

Basement
Central House
142 Central Street
London, United Kingdom
EC1V 8AR
T: +44 (0) 20 7251 8555

project title			
Ducie Street Warehouse Manchester			
drawing title	scale	date	
Suite 03 (Type A)	1:25 @ A1	17.10.23	
Proposed Elevations - Sheet 1	drawn	checked	
drawing number	FR	DA	
AHA/PLC/GA/4203-6.2	revision	B	

Copyright. All rights reserved. This drawing must not be reproduced without permission.

Only the original drawing should be relied upon. Contractors, subcontractors and suppliers must verify all dimensions on site before commencing any work or making any shop drawings.



All shop drawings to be submitted to the architect for comment prior to fabrication.

This drawing is to be read in conjunction with the Architect's specification, bills of quantities / schedules, structural, mechanical & electrical drawings and all discrepancies are to be reported to the architect.


Do not scale from this drawing. Dimensions are in millimetres unless otherwise stated.

revision / date / amendments


A / 17.10.23 / First Issue - First Issue

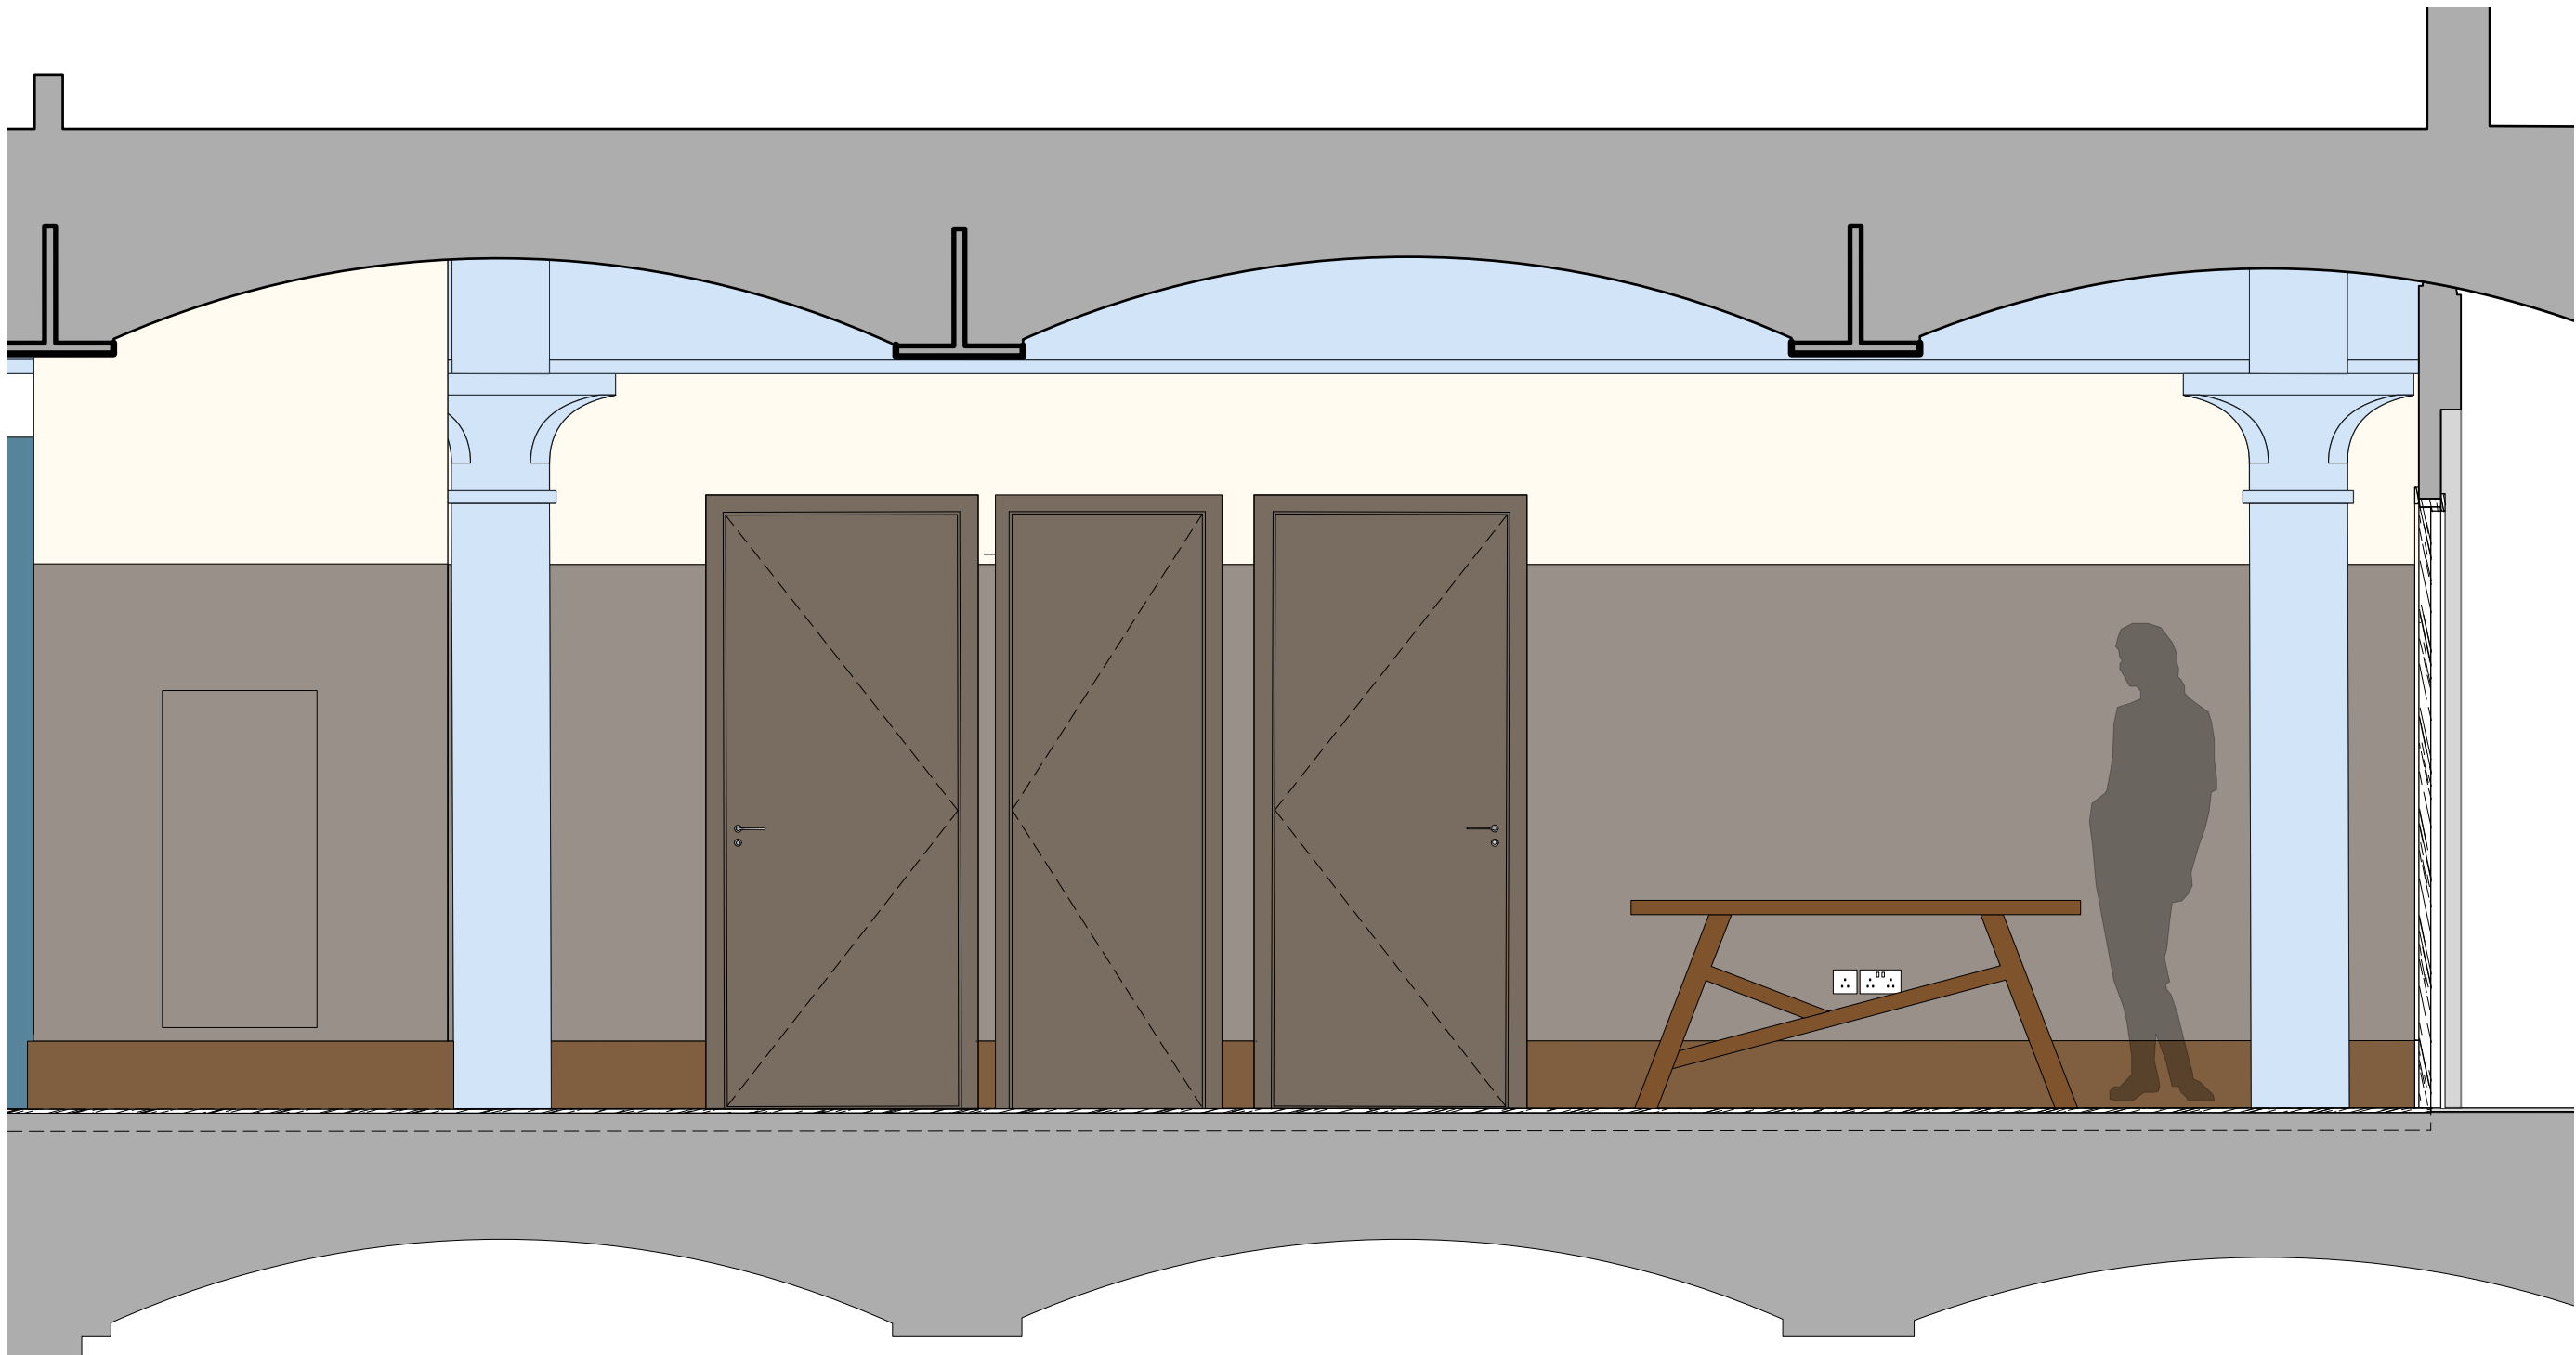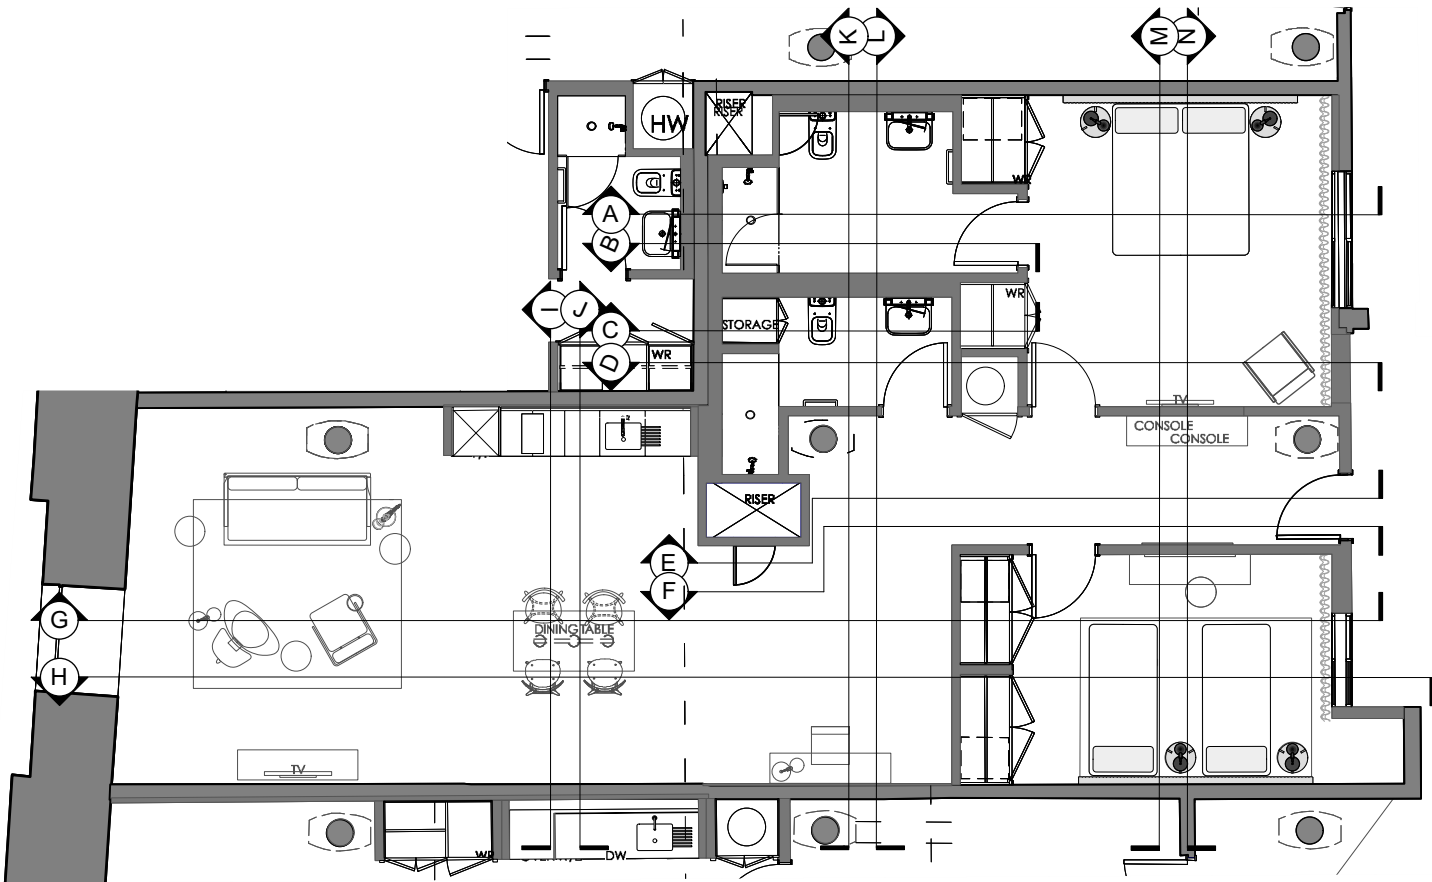

ELEVATION E

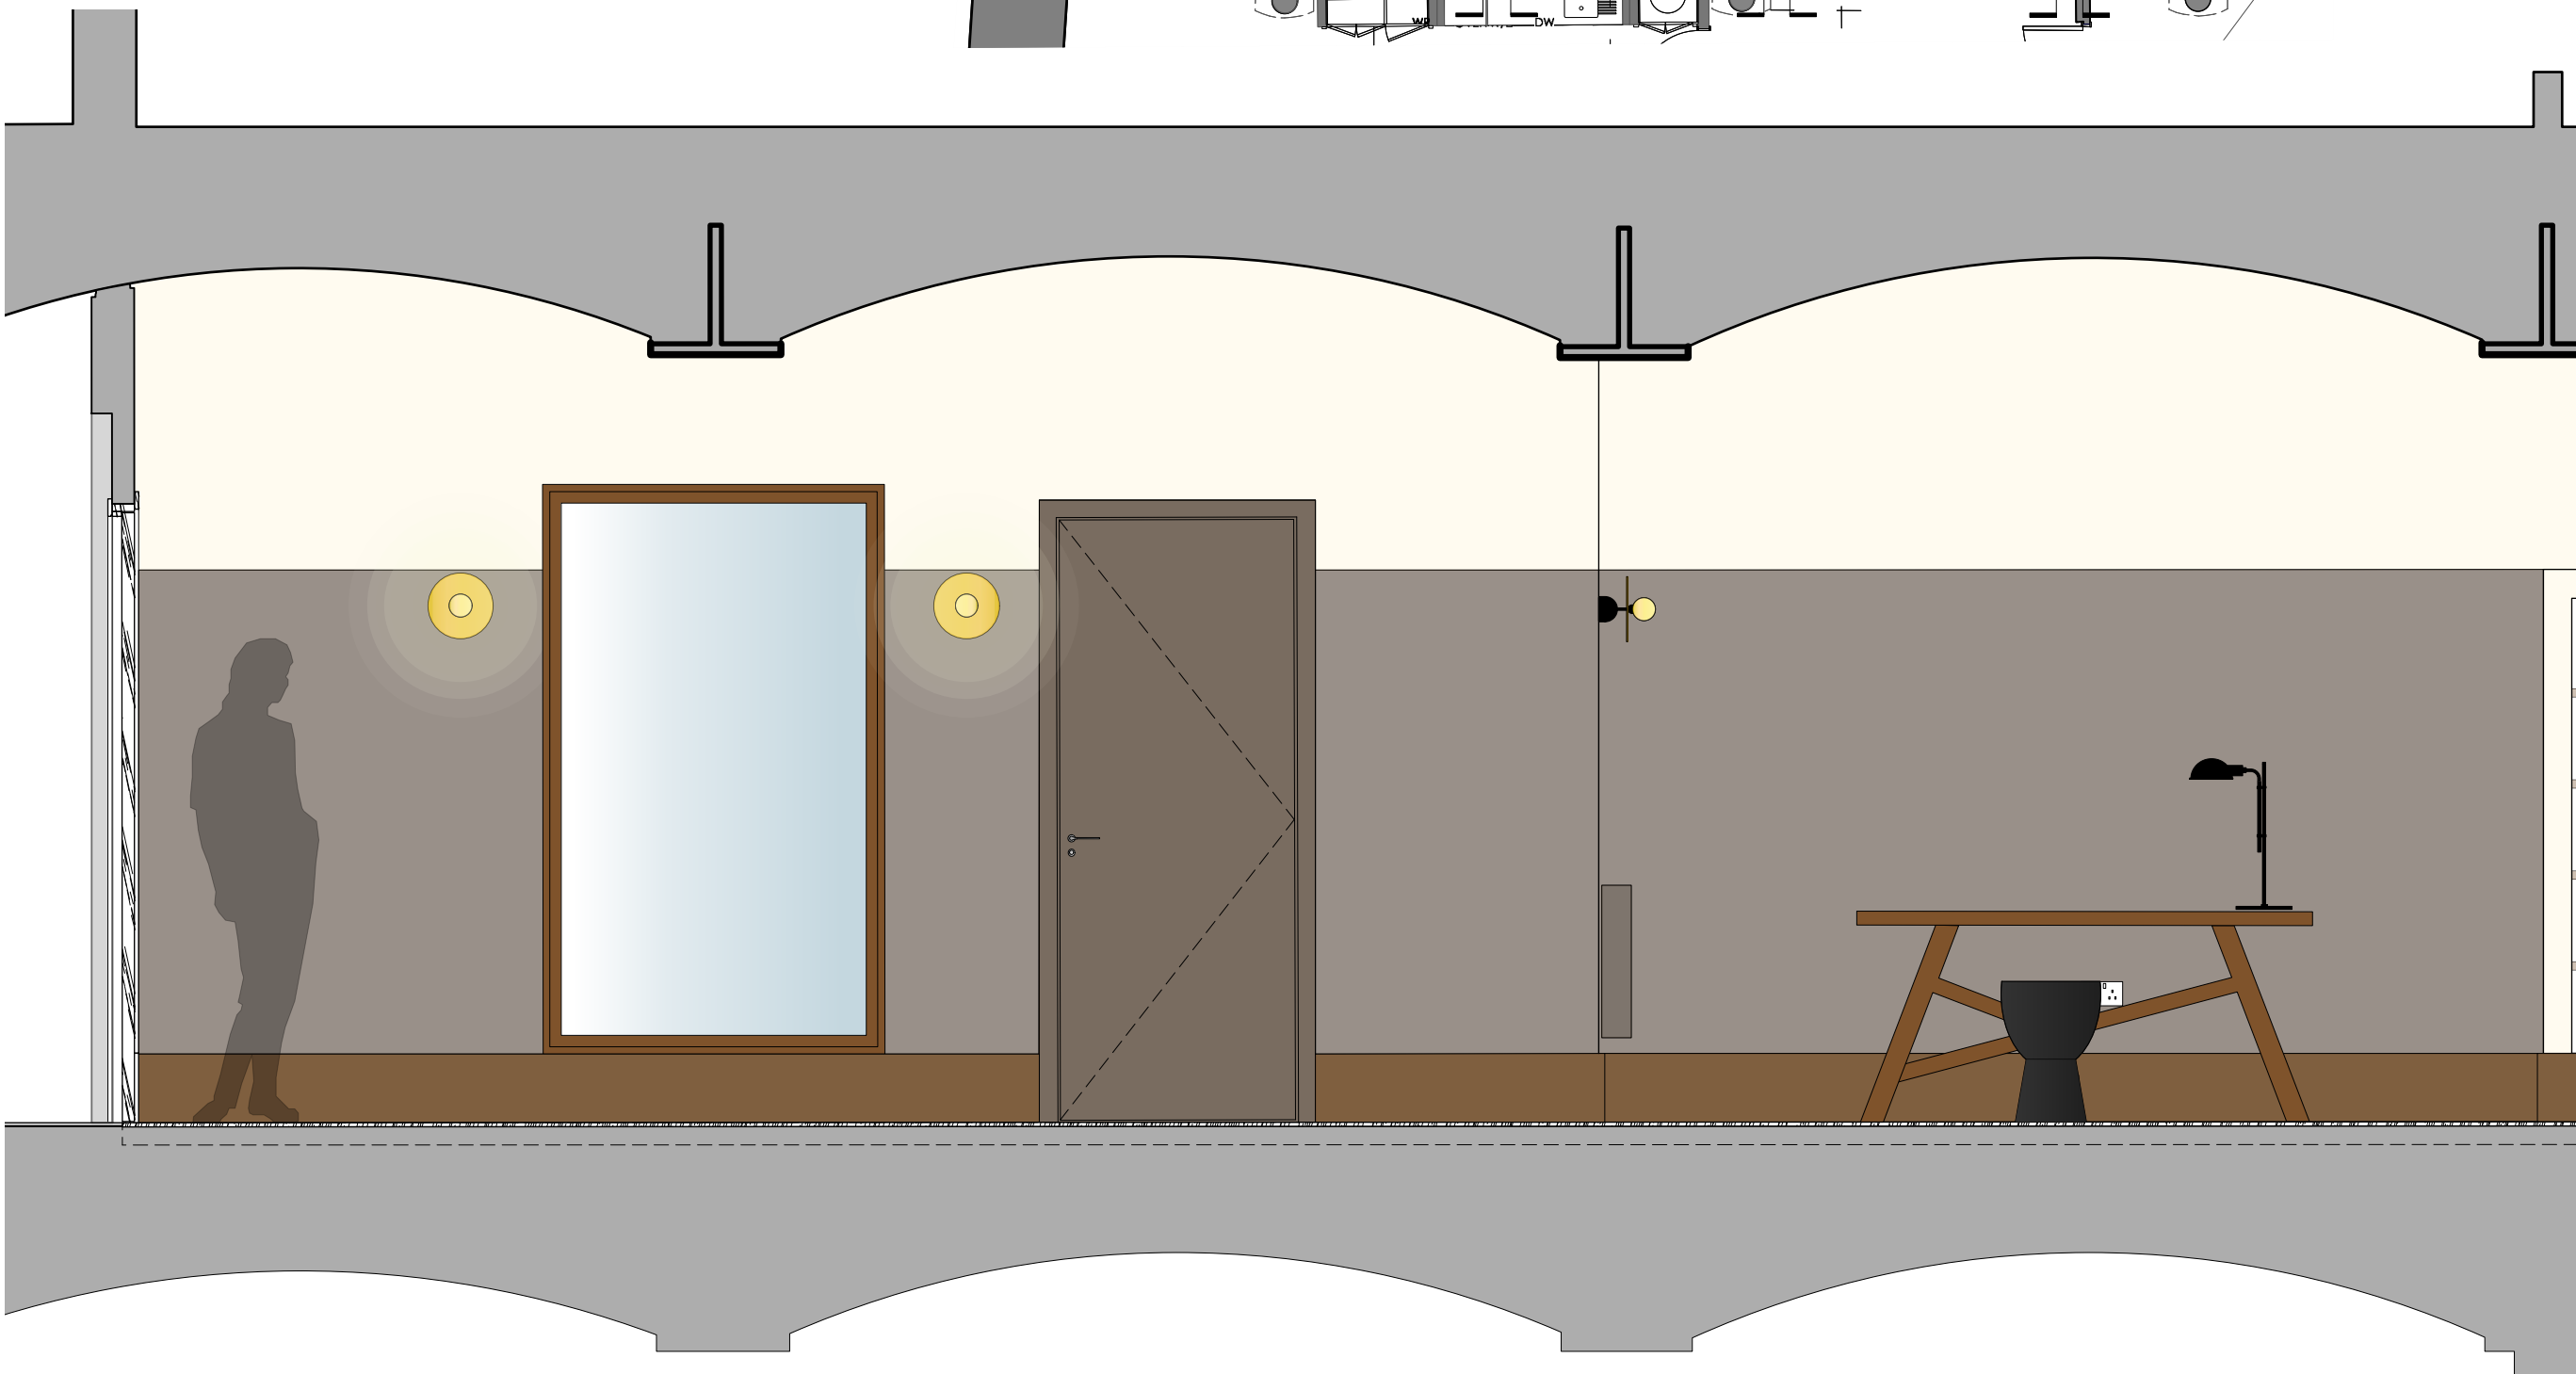

ELEVATION F

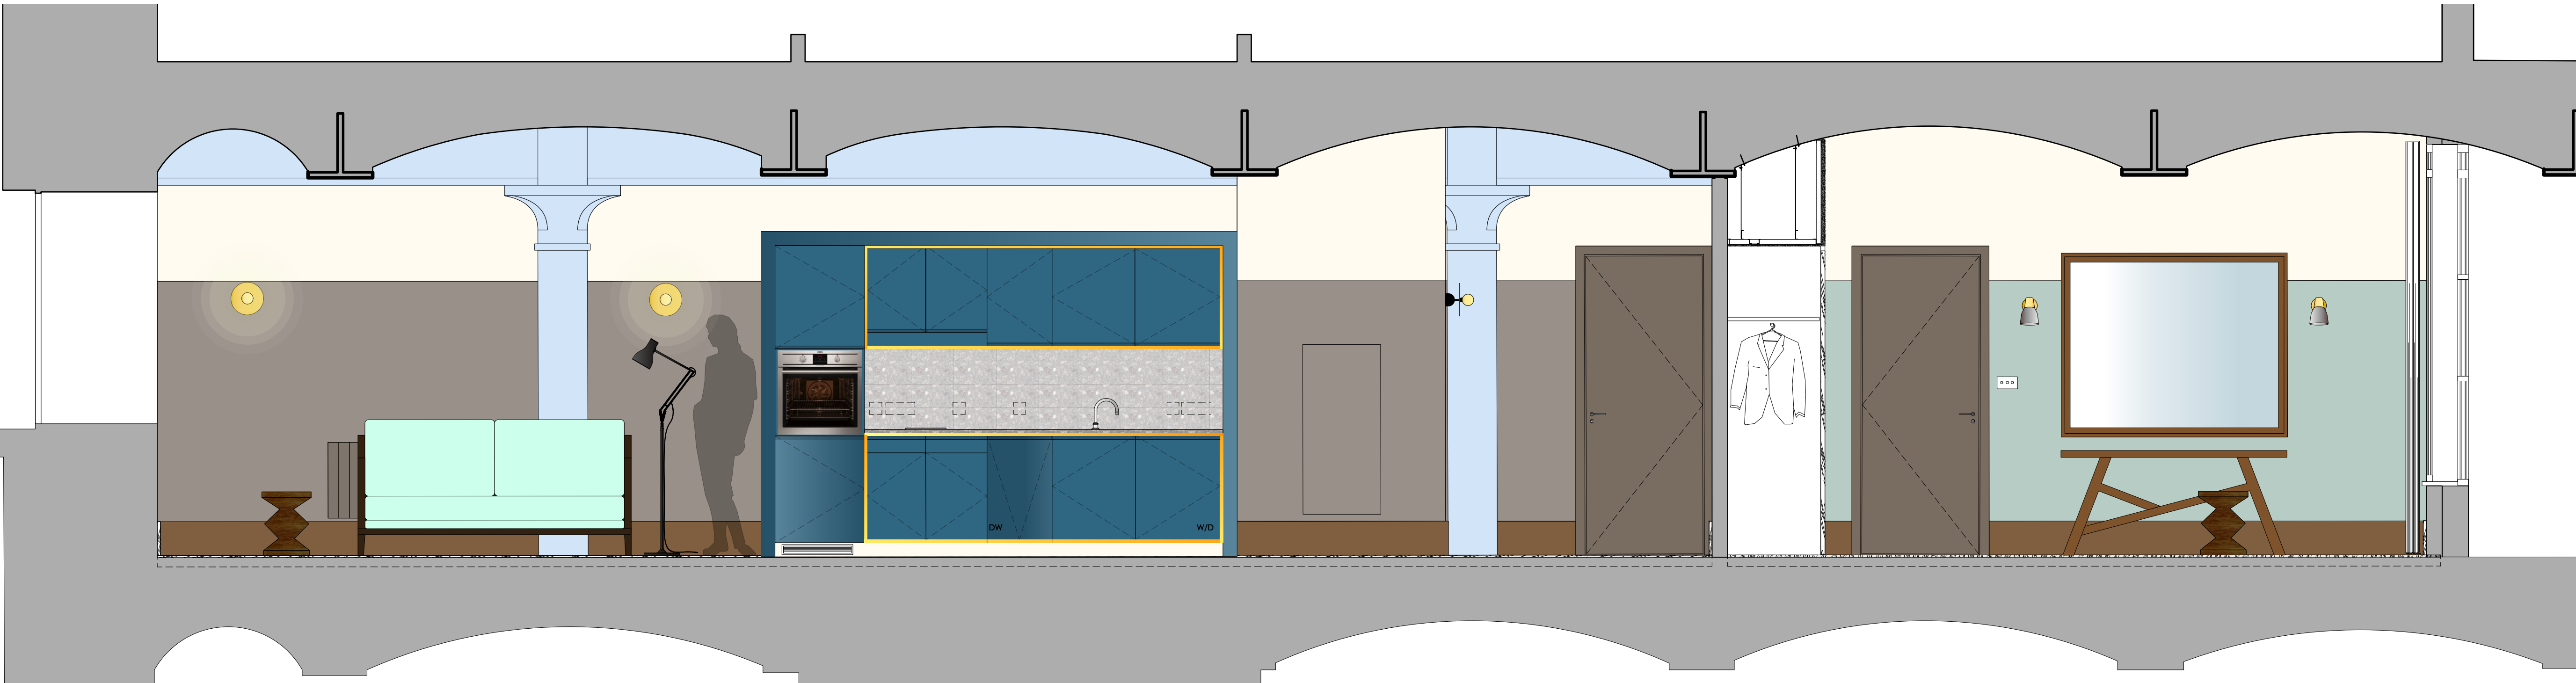

ELEVATION G



Construction


Archer Humphryes Architects

Basement
Central House
142 Central Street
London, United Kingdom
EC1V 8AR
T: +44 (0) 20 7251 8555


project title
Ducie Street Warehouse
Manchester

drawing title
Suite 203 (Type A)
Existing Elevations - Sheet 2
drawing number
AHA/PLC/GA/4203-7

scale
1:25 @A1
drawn
FR
checked
DA
revision
A

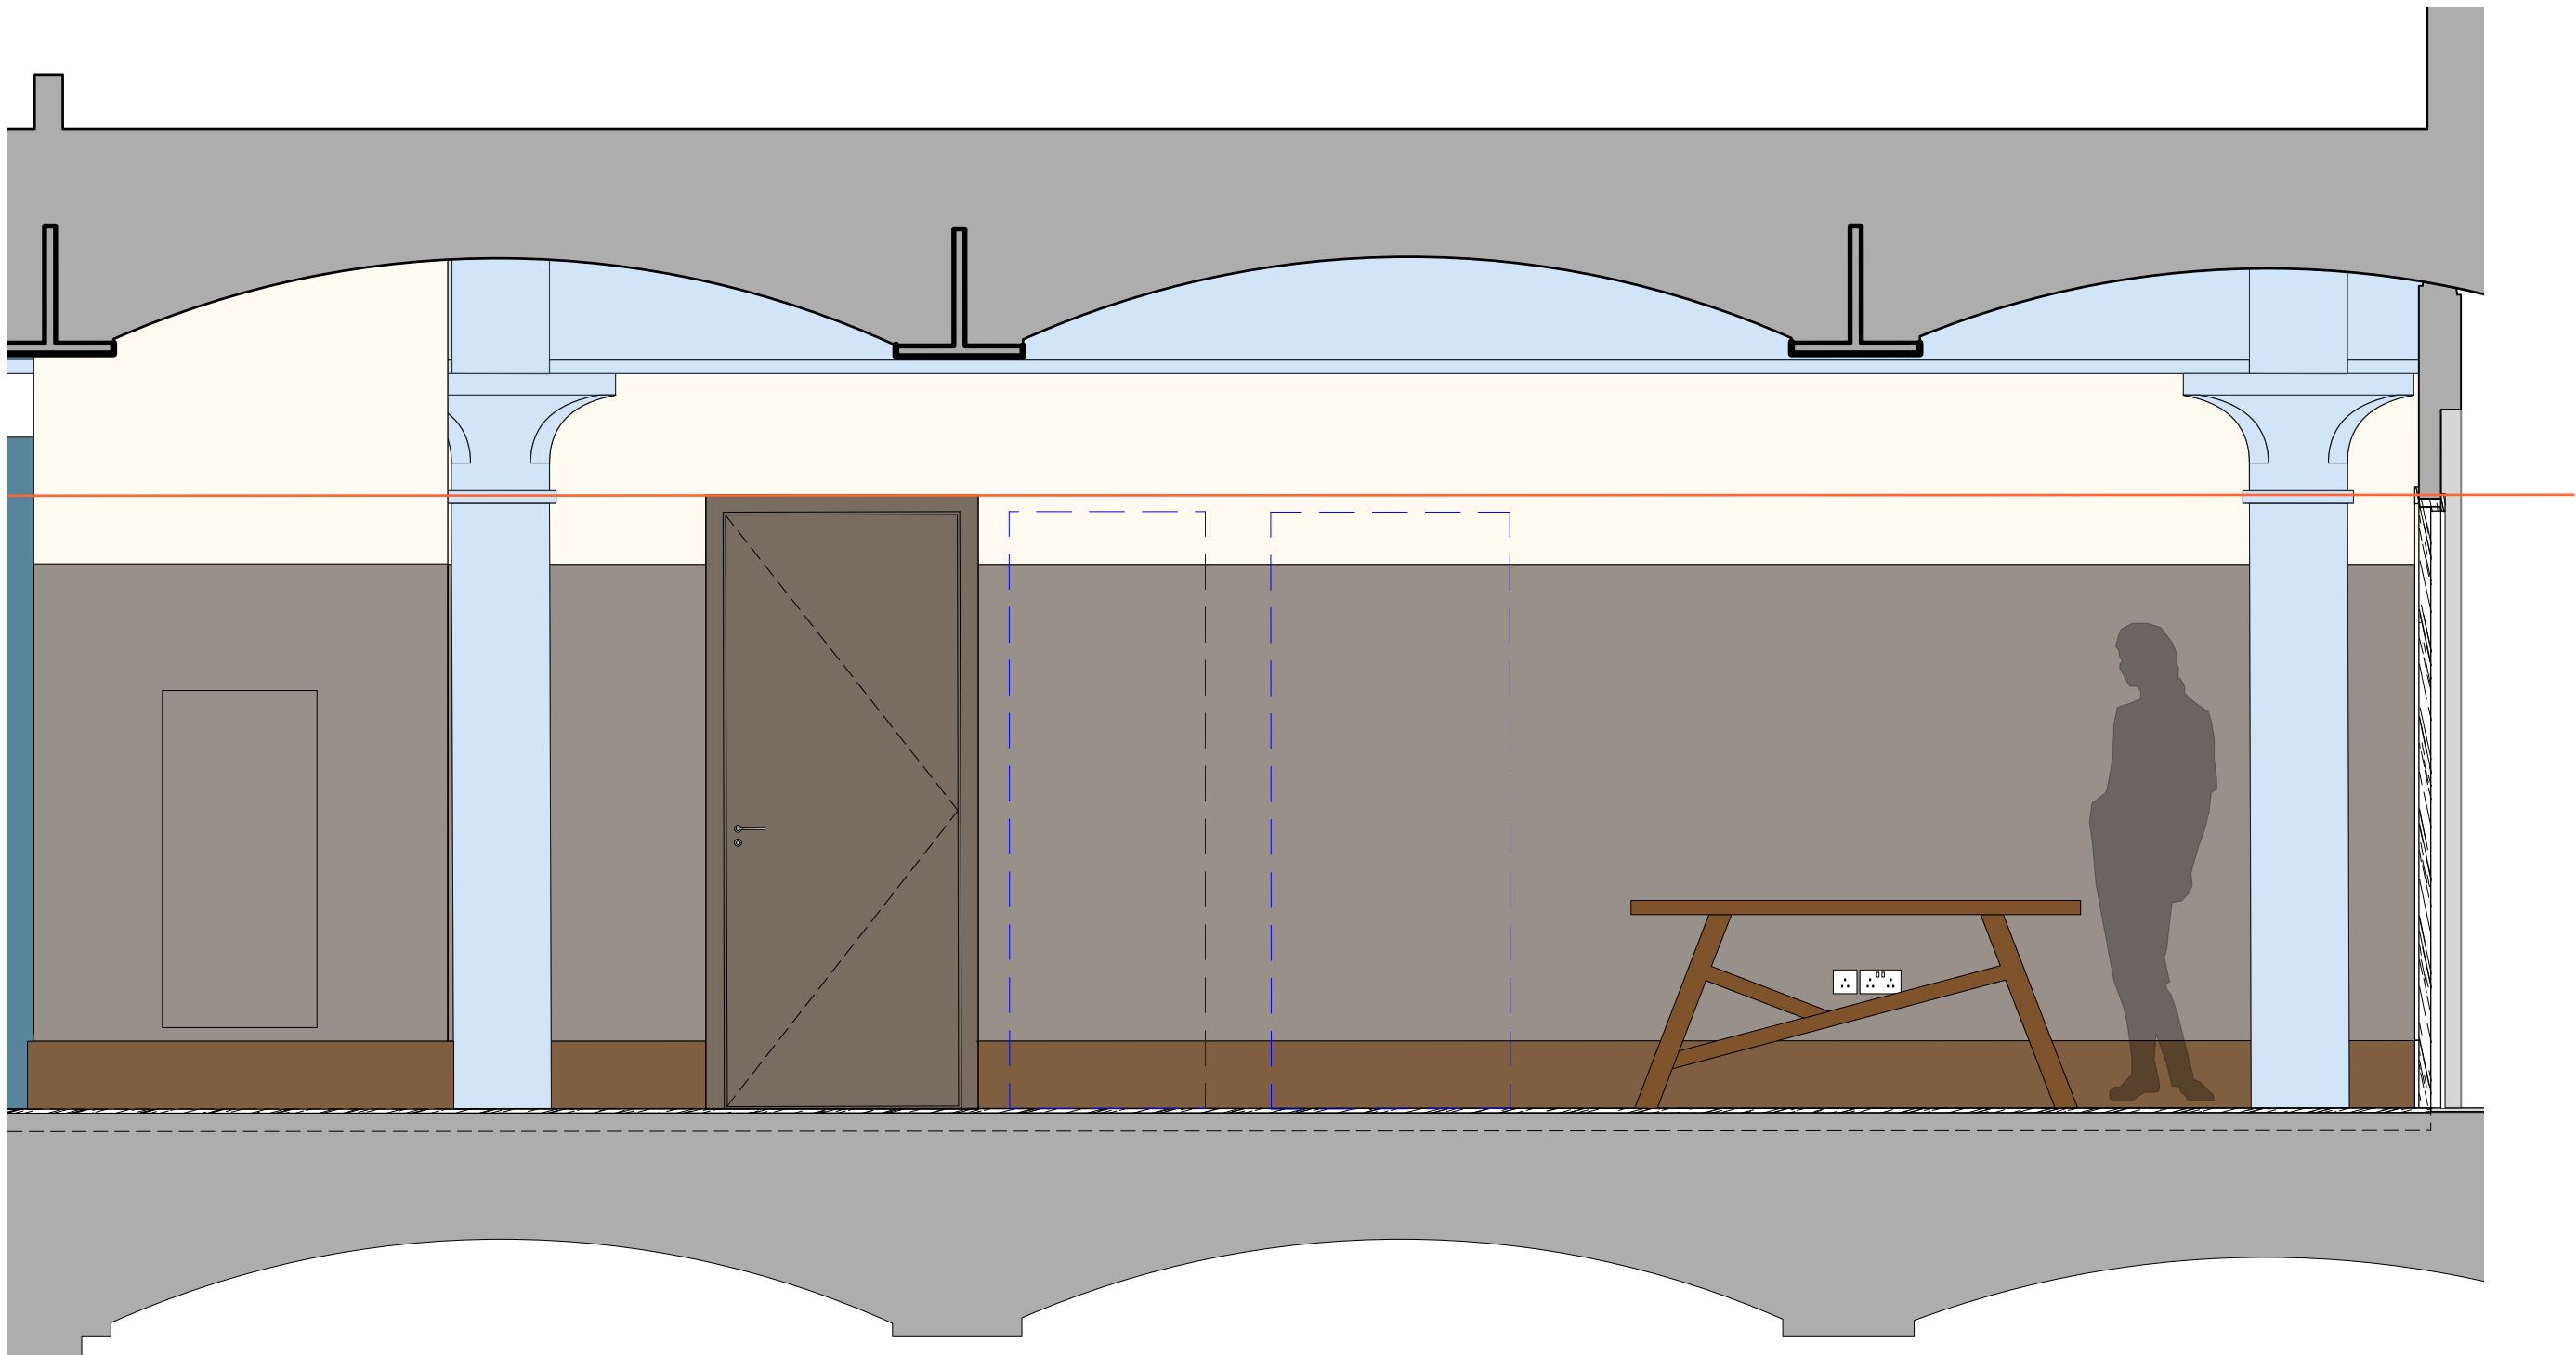

ELEVATION E

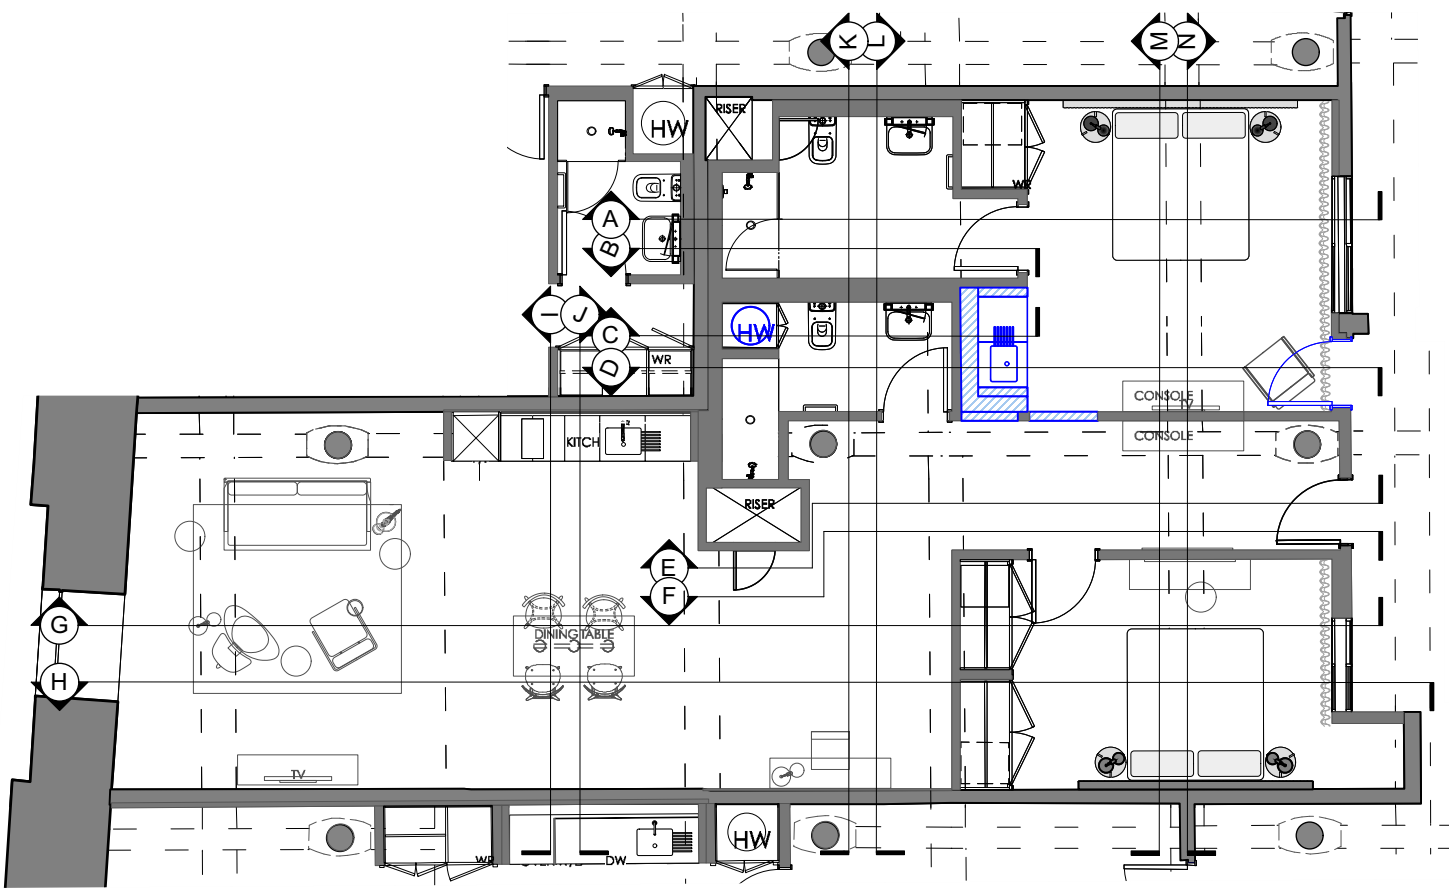

Copyright. All rights reserved. This drawing must not be reproduced without permission.

Only the original drawing should be relied upon. Contractors, subcontractors and suppliers must verify all dimensions on site before commencing any work or making any shop drawings.


All shop drawings to be submitted to the architect for comment prior to fabrication.

This drawing is to be read in conjunction with the Architect's specification, bills of quantities / schedules, structural, mechanical & electrical drawings and all discrepancies are to be reported to the architect.

Do not scale from this drawing. Dimensions are in millimetres unless otherwise stated.

revision / date / amendments

A / 17.10.23 / First Issue - First Issue
B / --11.23 / Updated following
pre-application advice

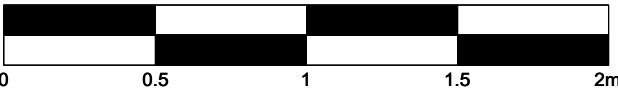

Construction

Archer Humphryes Architects

Basement
Central House
142 Central Street
London, United Kingdom
EC1V 8AR
T : +44 (0) 20 7251 8555

project title Ducie Street Warehouse Manchester			
drawing title Suite 03 (Type A) Proposed Elevations - Sheet 2	drawing number AHA/PLC/GA/4203-7.2	scale 1:25 @A1	date 17.10.23
		drawn FR	checked DA
		revision B	

Copyright. All rights reserved. This drawing must not be reproduced without permission.



Only the original drawing should be relied upon. Contractors, subcontractors and suppliers must verify all dimensions on site before commencing any work or making any shop drawings.

All shop drawings to be submitted to the architect for comment prior to fabrication.

This drawing is to be read in conjunction with the Architect's specification, bills of quantities / schedules, structural, mechanical & electrical drawings and all discrepancies are to be reported to the architect.

Do not scale from this drawing. Dimensions are in millimetres unless otherwise stated.


revision / date / amendments

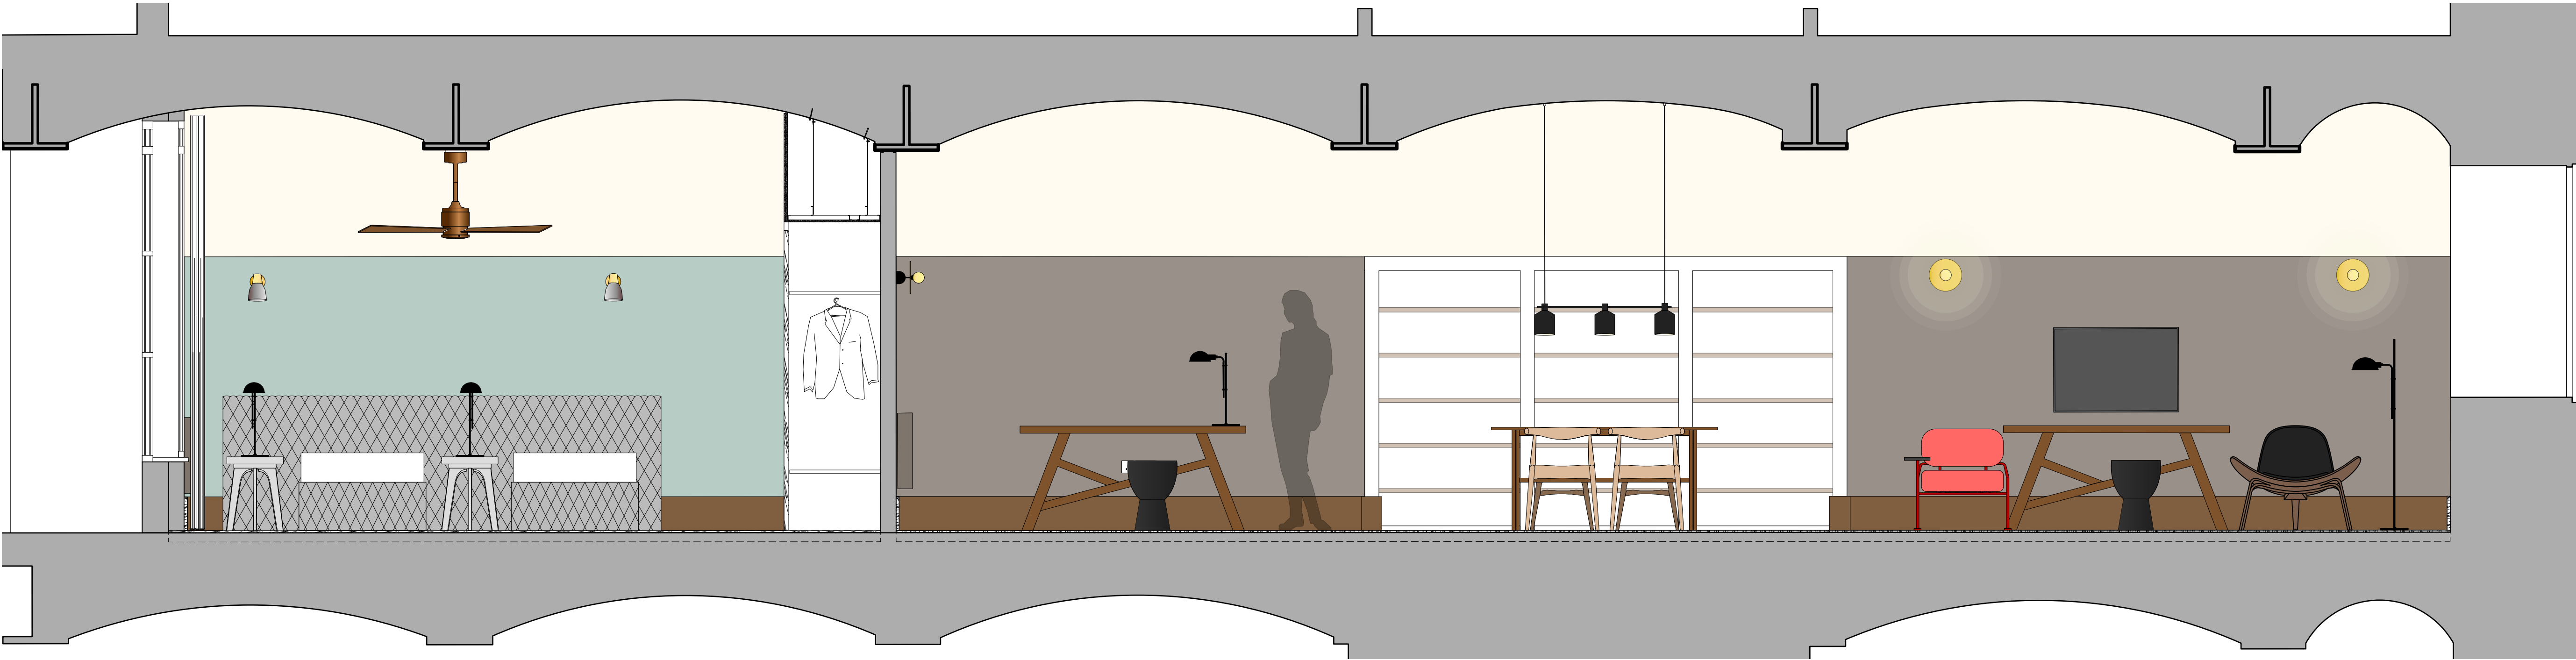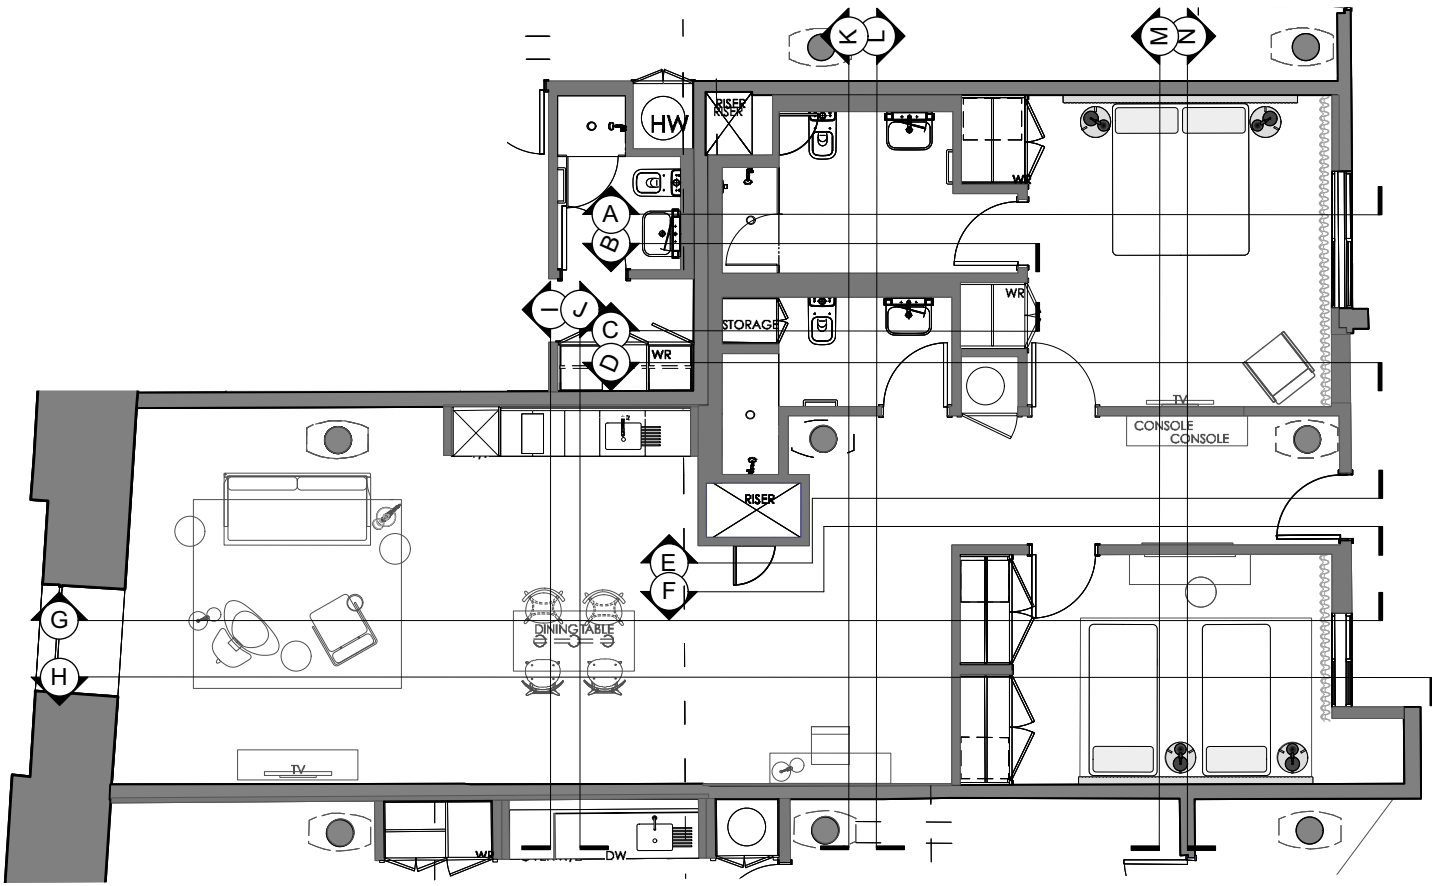

ELEVATION H




ELEVATION I

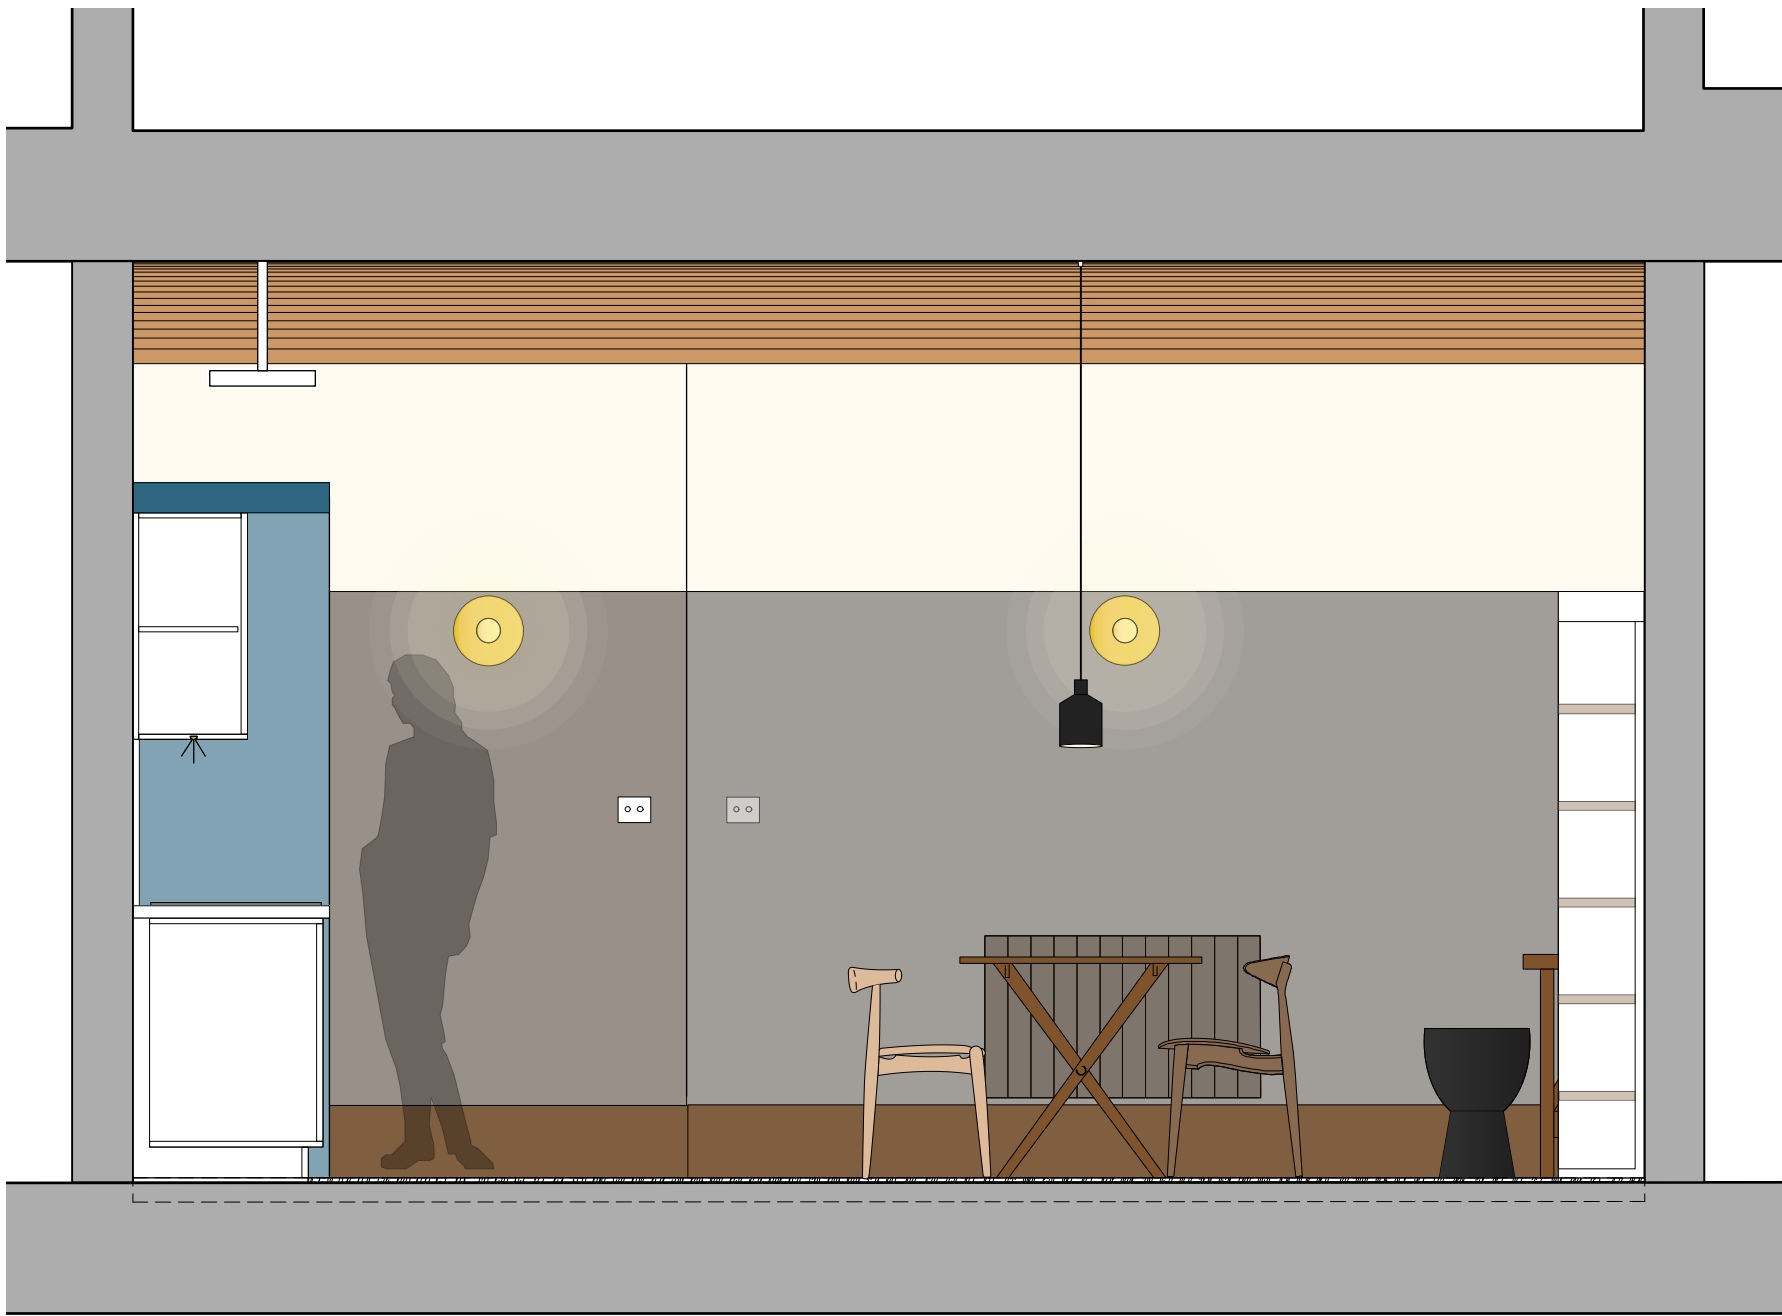

ELEVATION J

TYPICAL SUITE TYPE A - EXISTING ELEVATIONS - SHEET 3

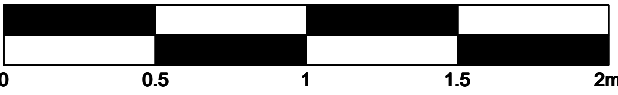


Construction

Archer Humphryes Architects

Basement
Central House
142 Central Street
London, United Kingdom
EC1V 8AR
T : +44 (0) 20 7251 8555

project title Ducie Street Warehouse Manchester			
drawing title Suite 03 (Type A) Existing Elevations - Sheet 3	scale 1:25 @ A1	date 17.10.23	drawn FR
drawing number AHA/PLC/GA/4203-8	checked DA	revision A	

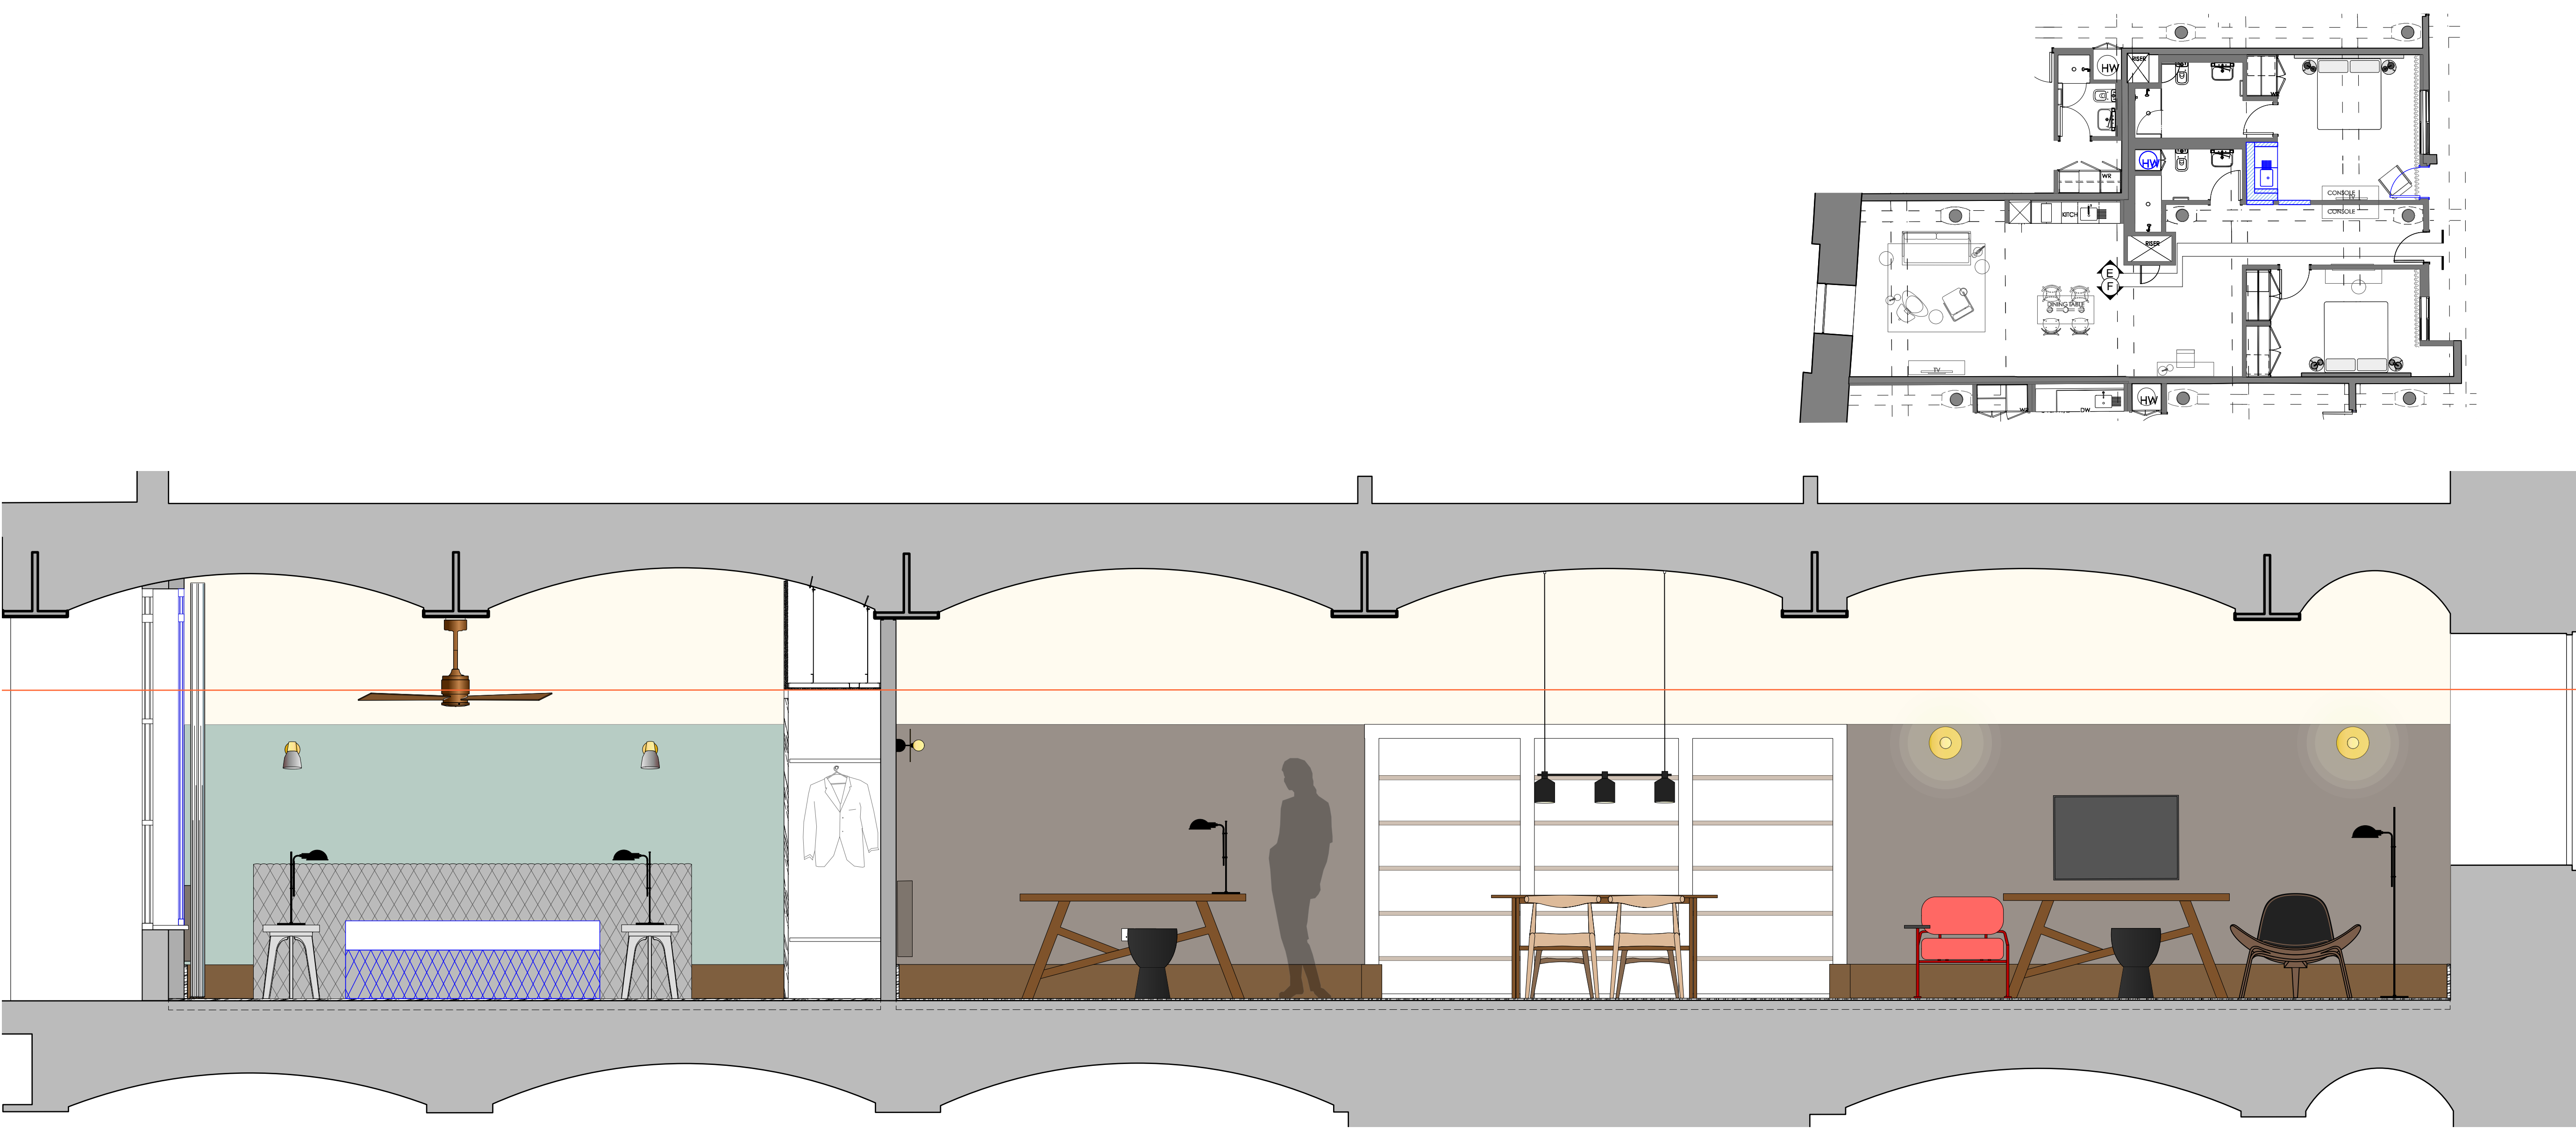

ELEVATION H

Copyright. All rights reserved. This drawing must not be reproduced without permission.

Only the original drawing should be relied upon. Contractors, subcontractors and suppliers must verify all dimensions on site before commencing any work or making any shop drawings.

All shop drawings to be submitted to the architect for comment prior to fabrication.

This drawing is to be read in conjunction with the Architect's specification, bills of quantities / schedules, structural, mechanical & electrical drawings and all discrepancies are to be reported to the architect.

Do not scale from this drawing. Dimensions are in millimetres unless otherwise stated.

revision / date / amendments
A / 17.10.23 / First issue - First issue
B / --11.23 / Updated following pre-application advice


00.51.1.52m

Construction

Archer Humphryes Architects

Basement
Central House
142 Central Street
London, United Kingdom
EC1V 8AR
T : +44 (0) 20 7251 8555

project title Ducie Street Warehouse Manchester		
drawing title Suite 03 (Type A) Proposed Elevations - Sheet 3	scale 1:25 @A1	date 17.10.23
drawing number AHA/PLC/GA/4203-B.2	drawn FR	checked DA
	revision B	

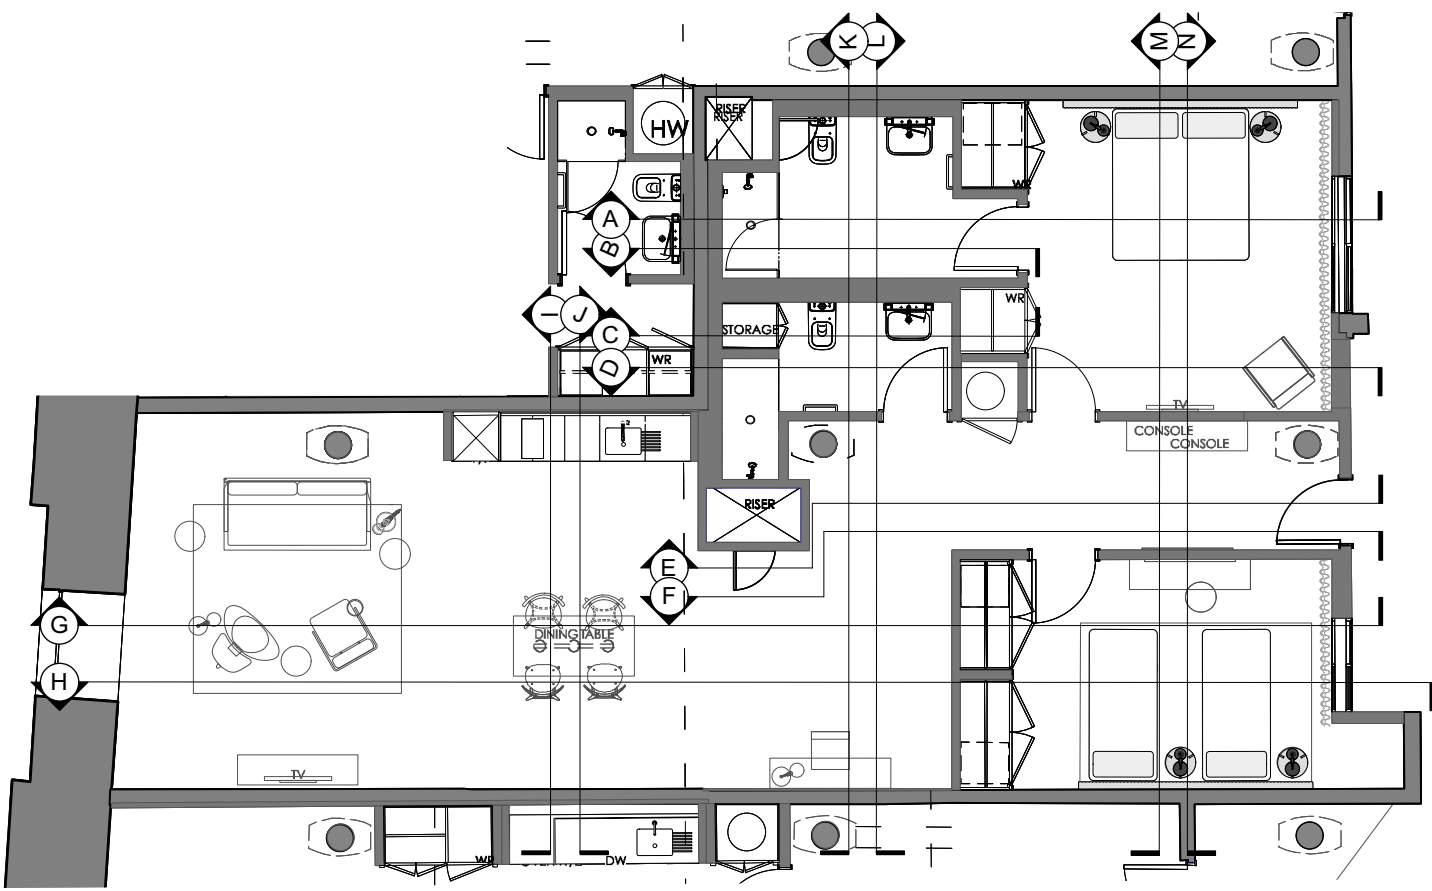

Copyright. All rights reserved. This drawing must not be reproduced without permission.

Only the original drawing should be relied upon. Contractors, subcontractors and suppliers must verify all dimensions on site before commencing any work or making any shop drawings.


All shop drawings to be submitted to the architect for comment prior to fabrication.

This drawing is to be read in conjunction with the Architect's specification, bills of quantities / schedules, structural, mechanical & electrical drawings and all discrepancies are to be reported to the architect.


Do not scale from this drawing. Dimensions are in millimetres unless otherwise stated.

revision / date / amendments


A / 17.10.23 / First Issue - First Issue

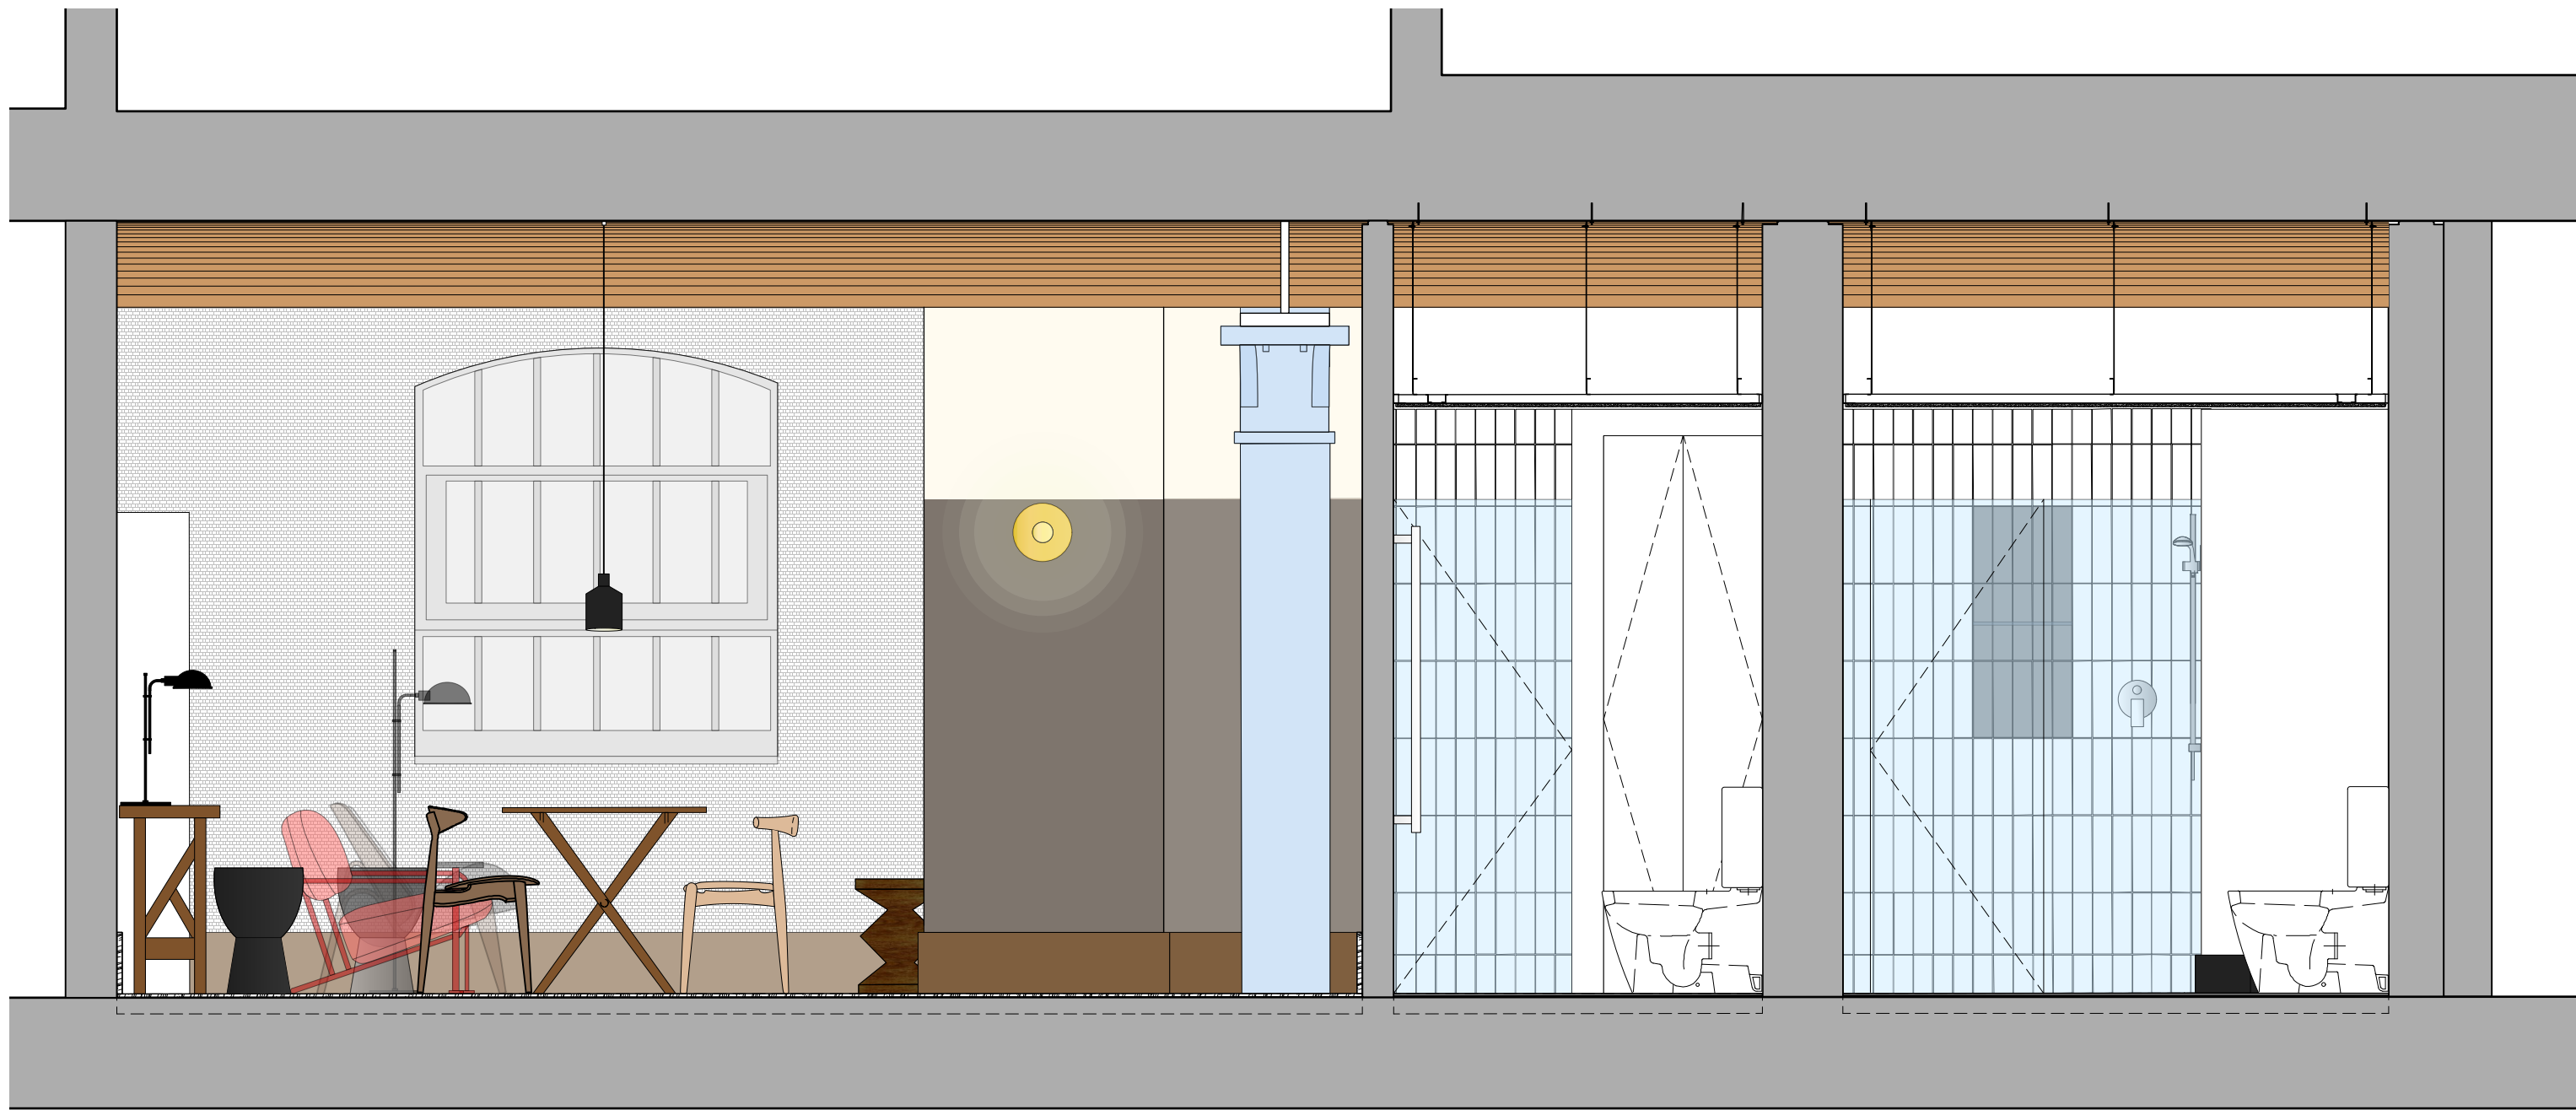

ELEVATION K

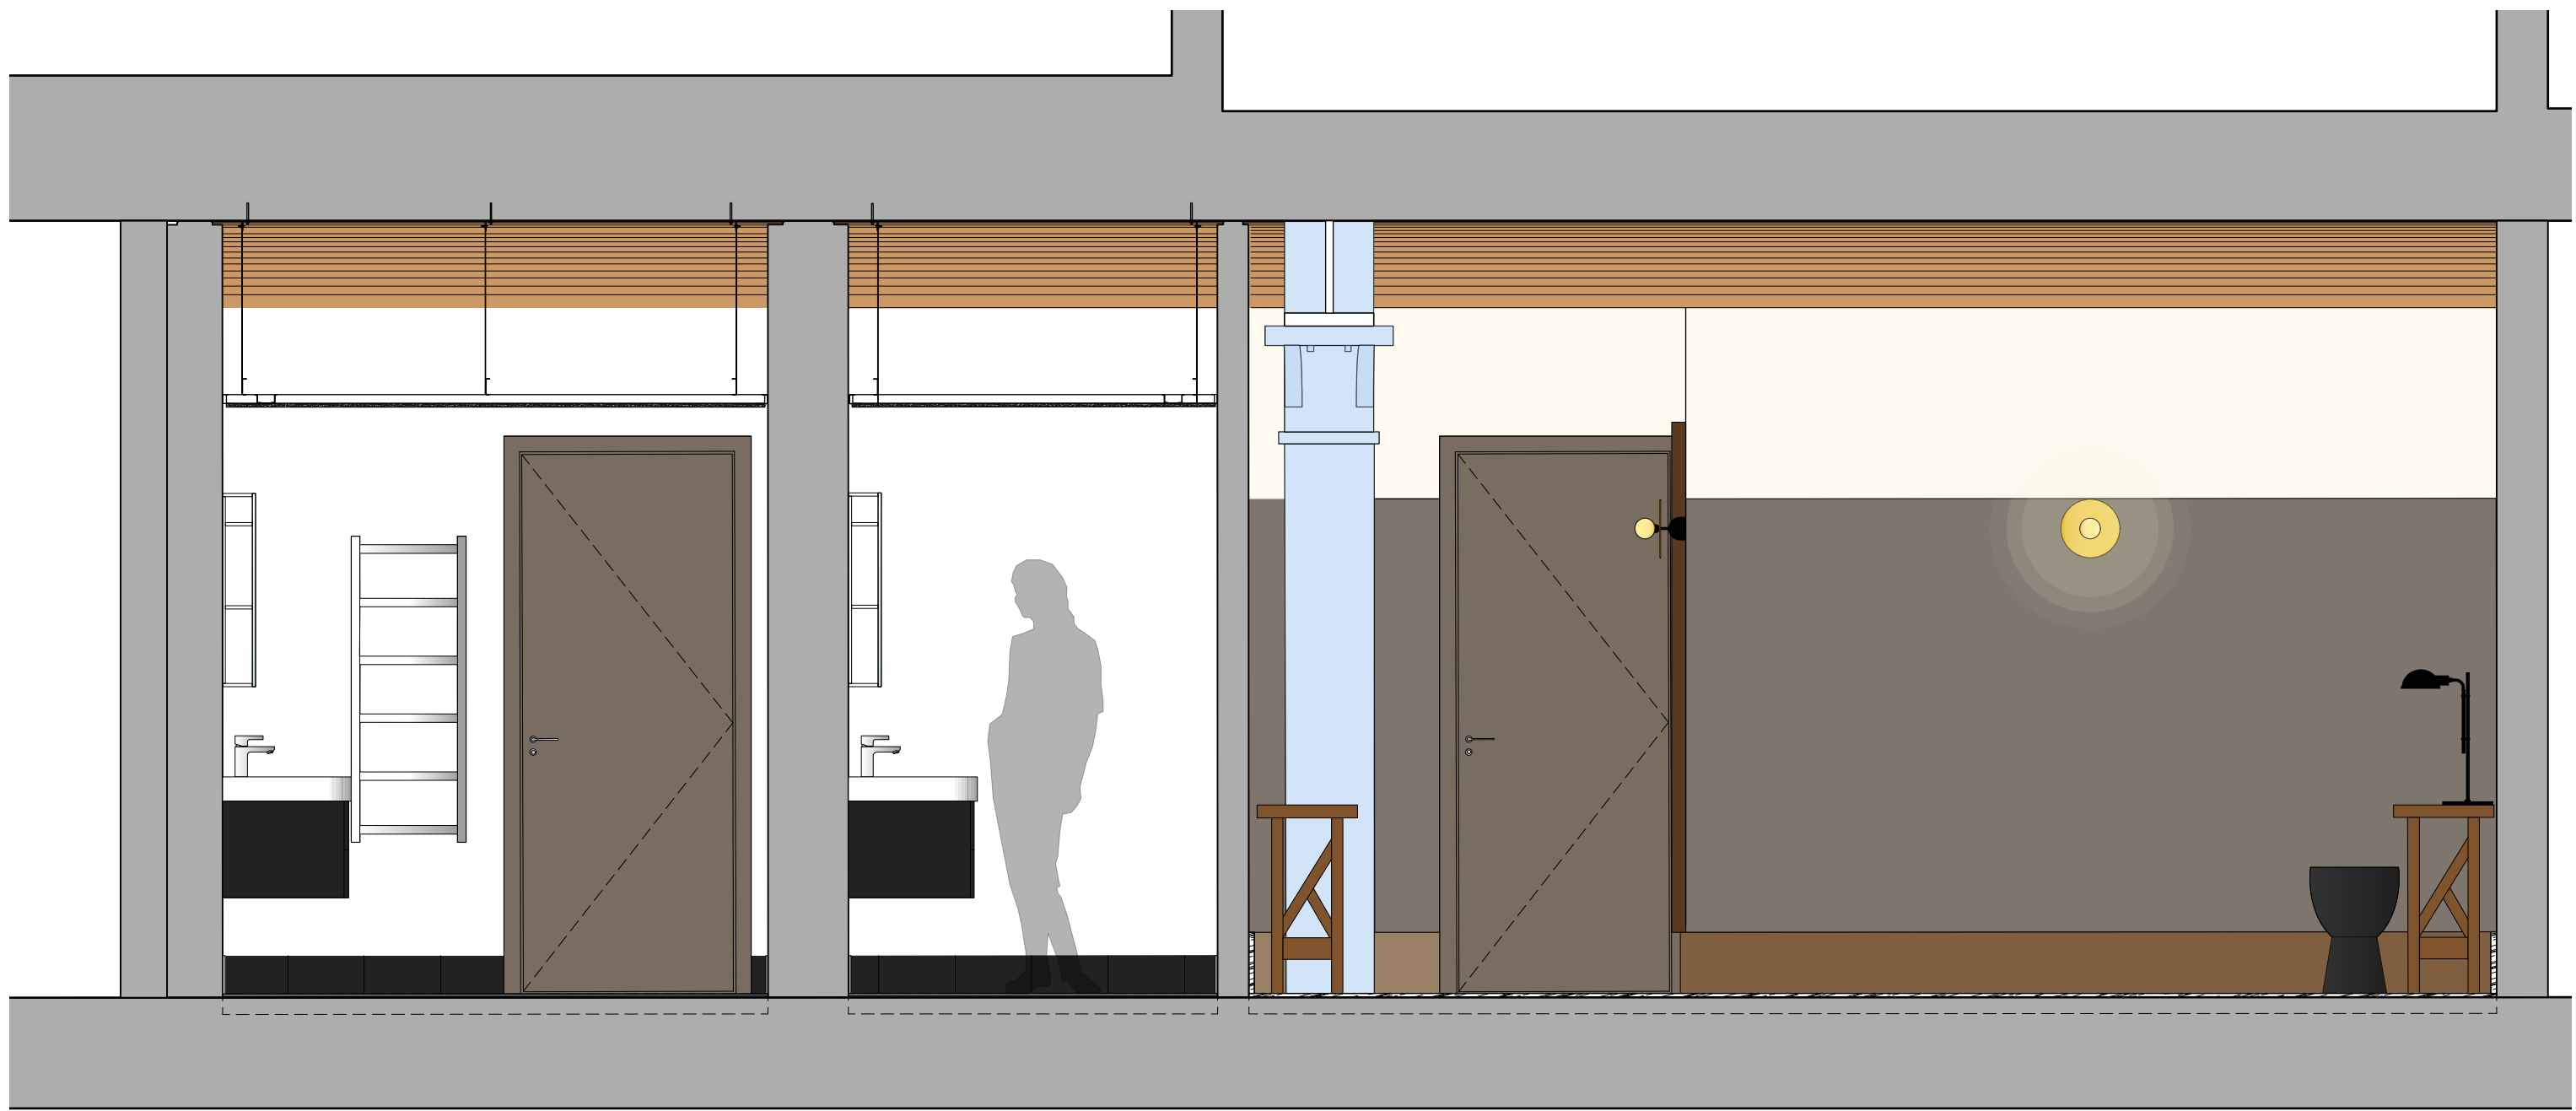

ELEVATION L

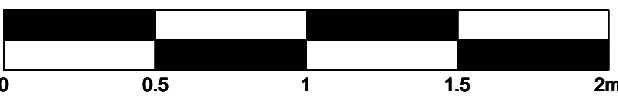

Construction

Archer Humphryes Architects

Basement
Central House
142 Central Street
London, United Kingdom
EC1V 8AR
T : +44 (0) 20 7251 8555

project title Ducie Street Warehouse Manchester			
drawing title Suite 03 (Type A) Existing Elevations - Sheet 4	scale 1:25 @ A1	date 17.10.23	drawn FR
drawing number AHA/PLC/GA/4203-9	checked DA	revision A	

Copyright. All rights reserved. This drawing must not be reproduced without permission.

Only the original drawing should be relied upon. Contractors, subcontractors and suppliers must verify all dimensions on site before commencing any work or making any shop drawings.



All shop drawings to be submitted to the architect for comment prior to fabrication.

This drawing is to be read in conjunction with the Architect's specification, bills of quantities / schedules, structural, mechanical & electrical drawings and all discrepancies are to be reported to the architect.


Do not scale from this drawing. Dimensions are in millimetres unless otherwise stated.

revision / date / amendments


A / 17.10.23 / First Issue - First Issue

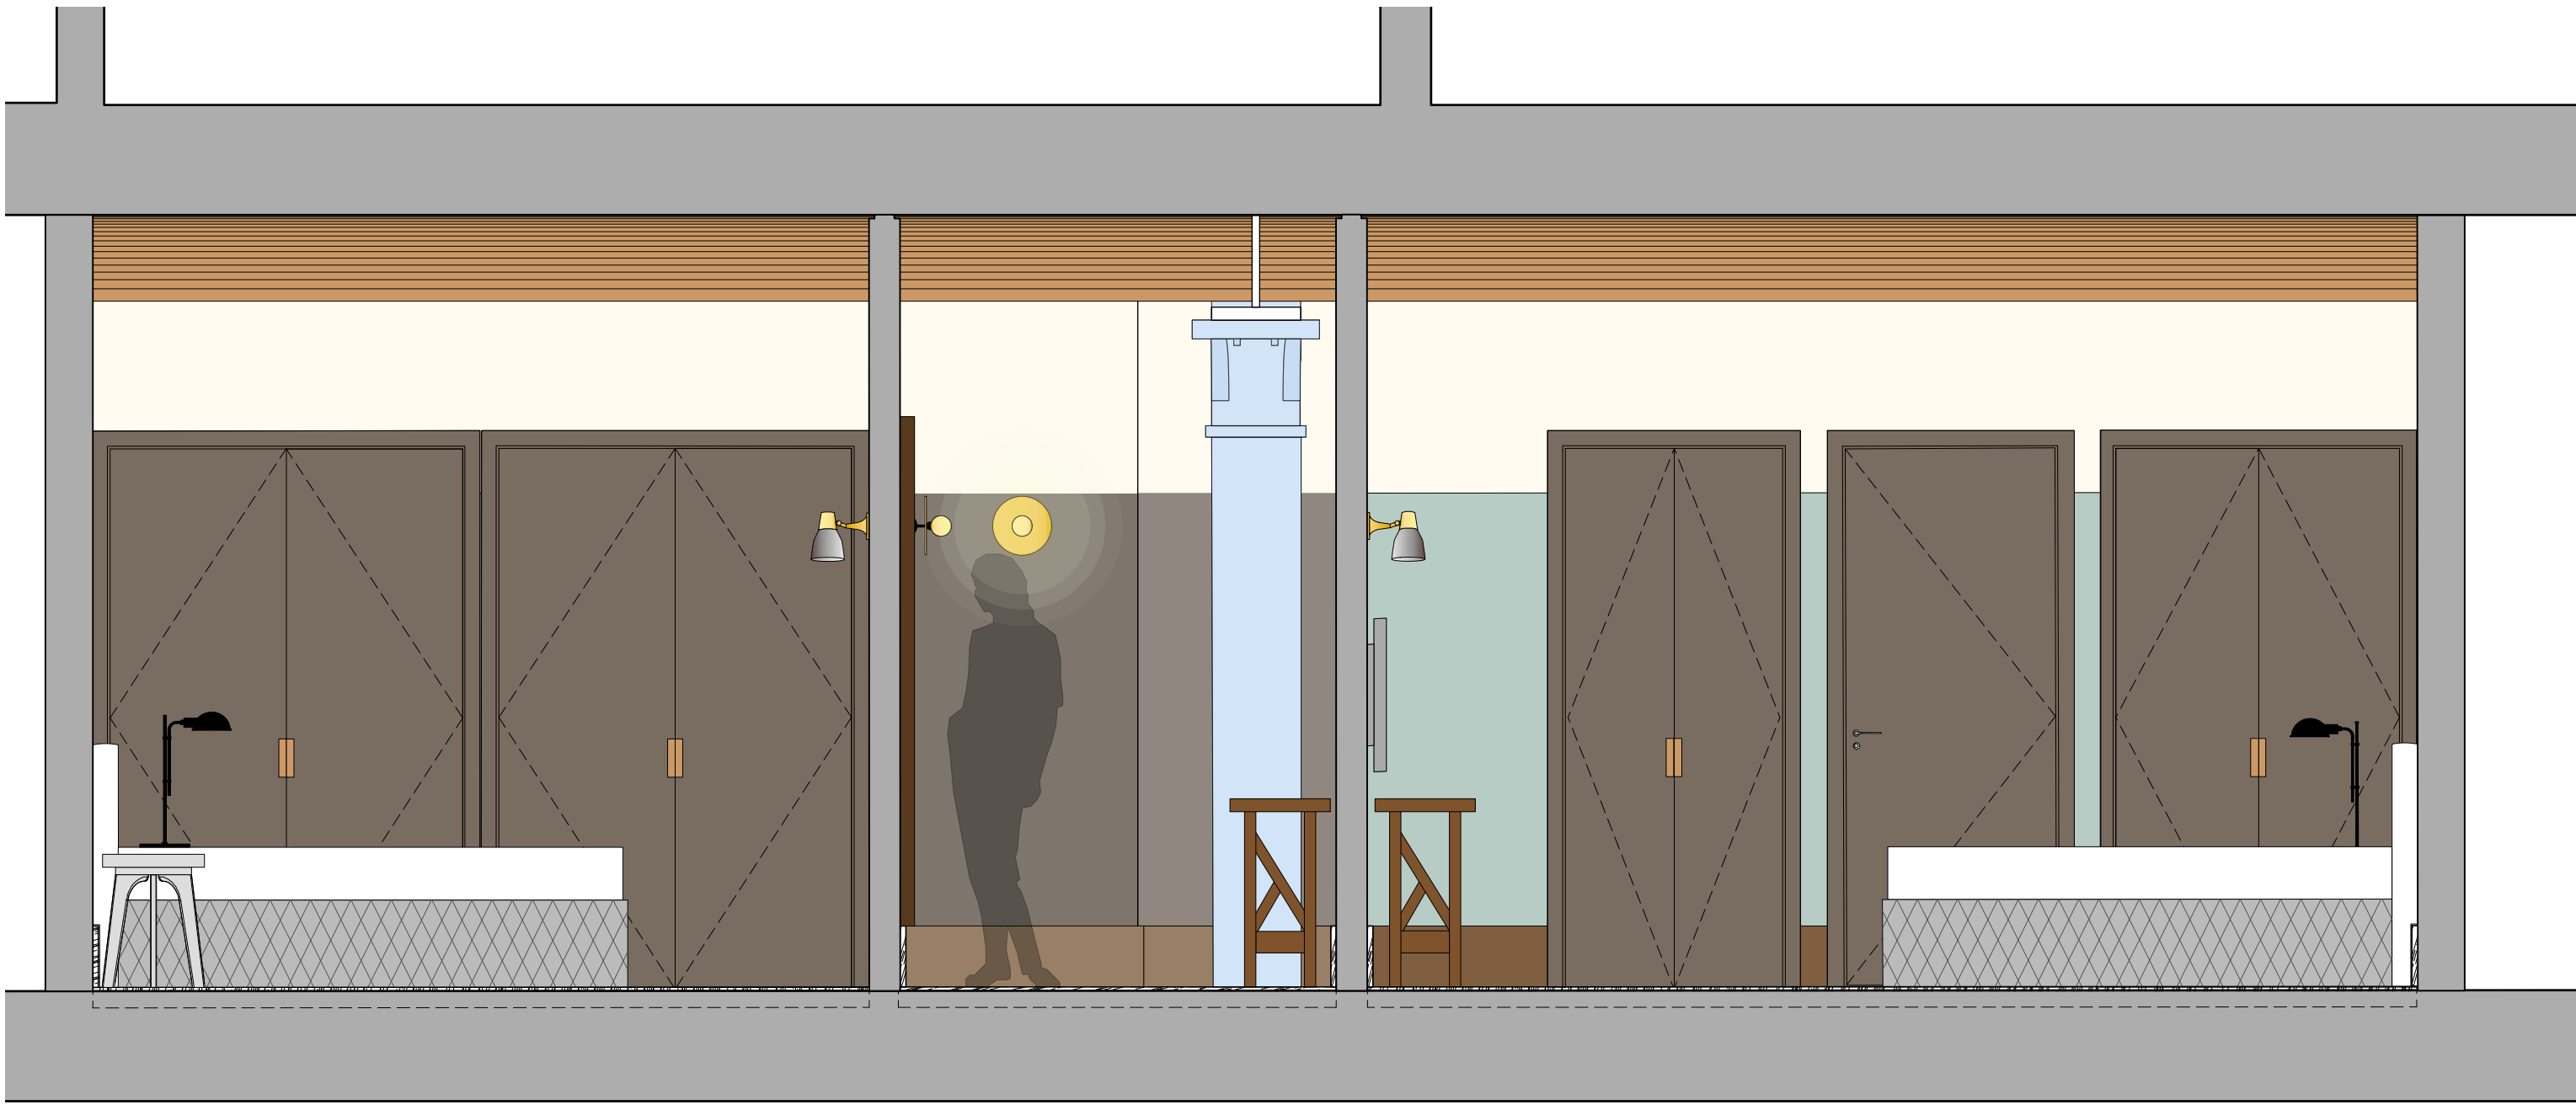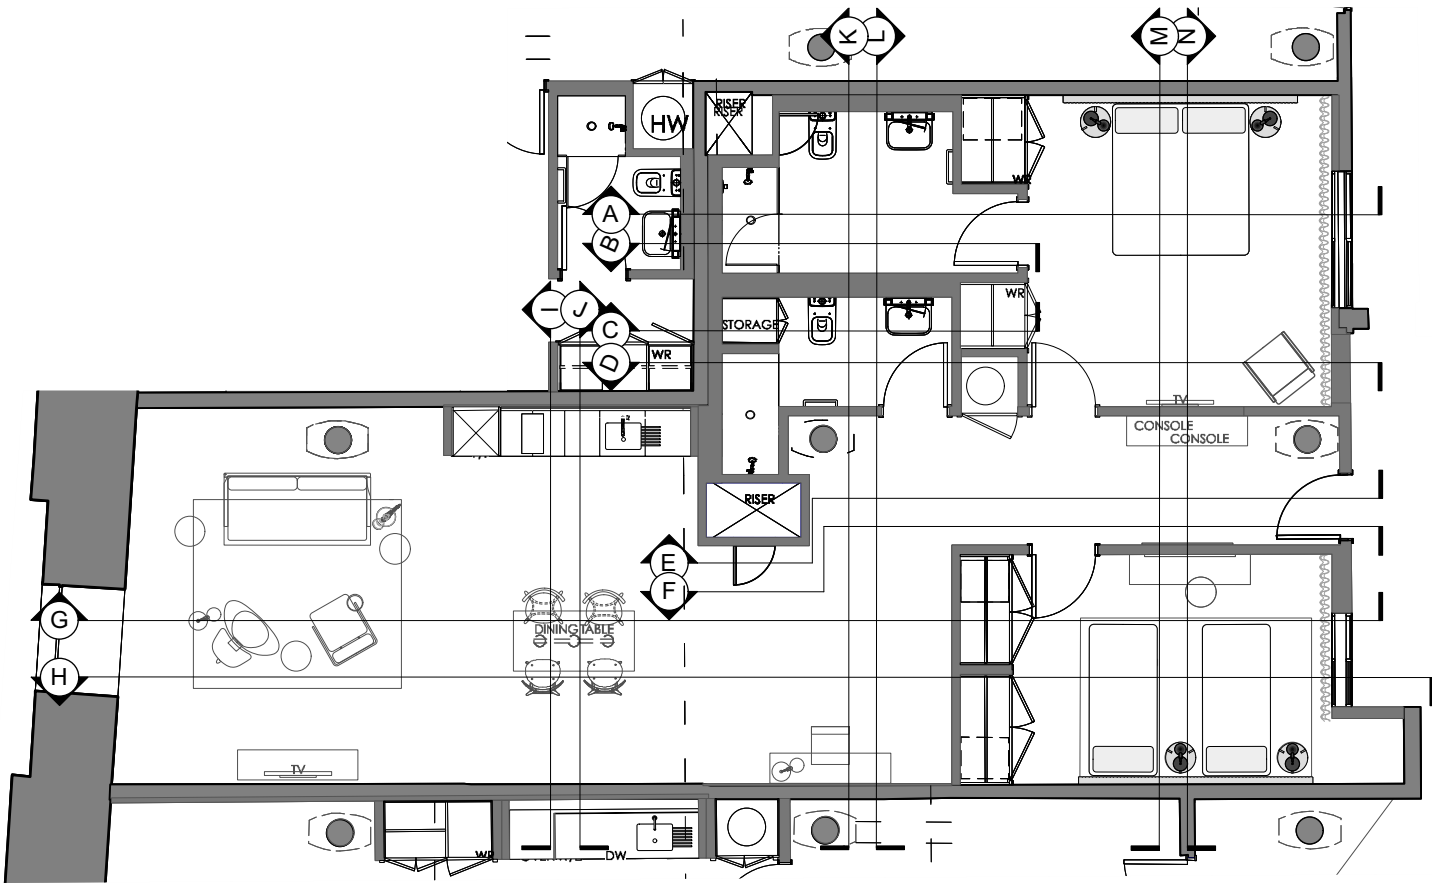

ELEVATION M

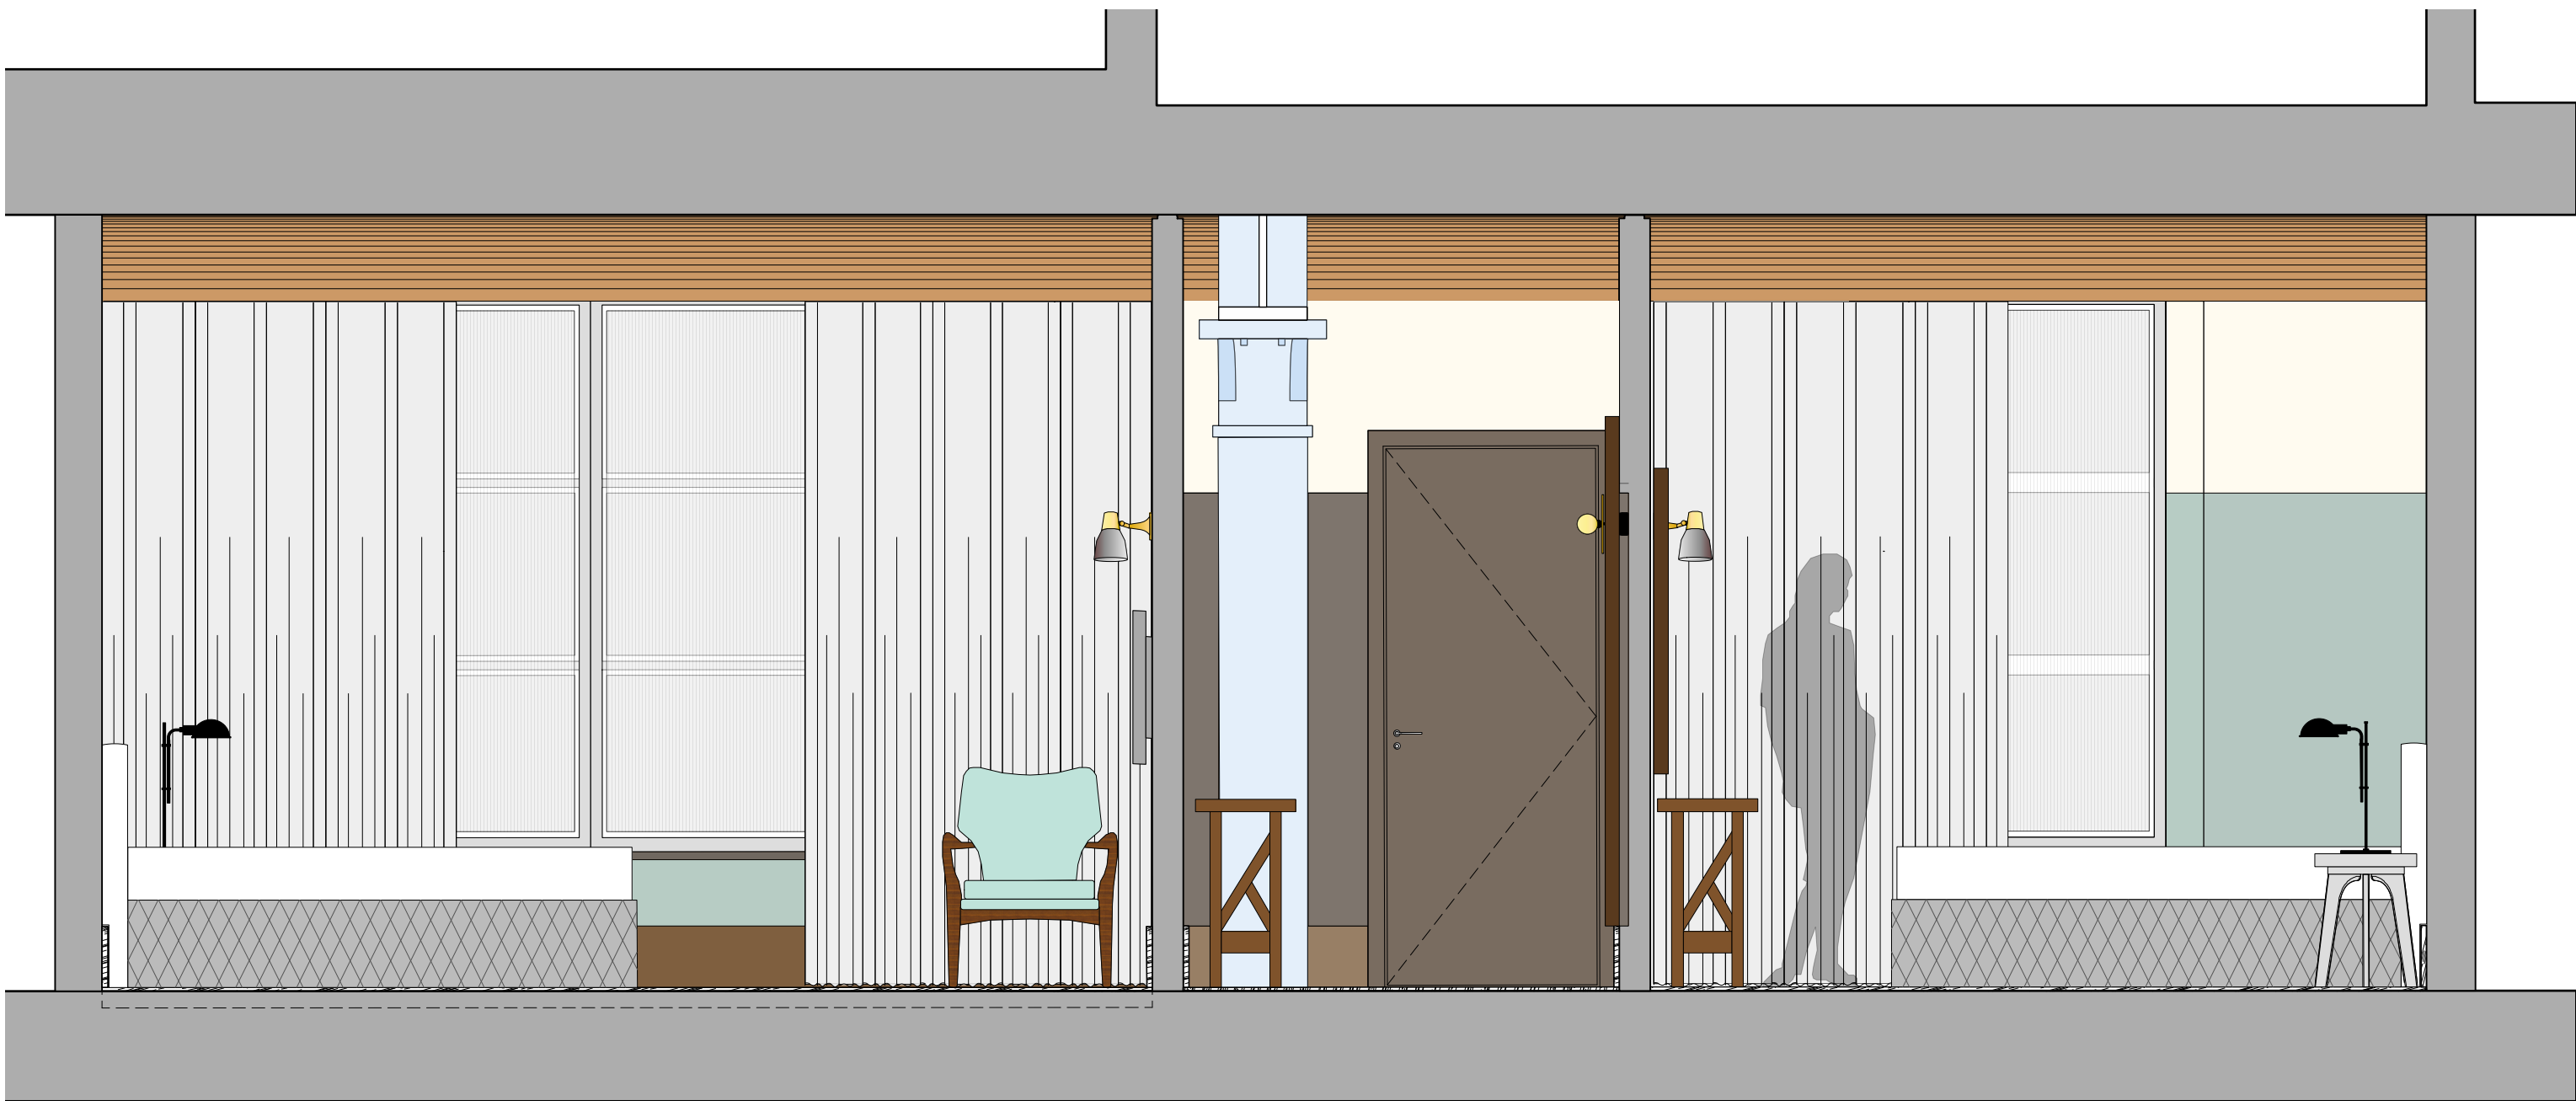

ELEVATION N

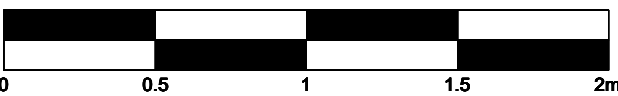

Construction

Archer Humphryes Architects

Basement
Central House
142 Central Street
London, United Kingdom
EC1V 8AR
T: +44 (0) 20 7251 8555

project title Ducie Street Warehouse Manchester		
drawing title Suite 03 (Type A) Existing Elevations - Sheet 5	scale 1:25 @ A1	date 17.10.23
drawing number AHA/PLC/GA/4203-10	drawn FR	checked DA
	revision A	

Copyright. All rights reserved. This drawing must not be reproduced without permission.

Only the original drawing should be relied upon. Contractors, subcontractors and suppliers must verify all dimensions on site before commencing any work or making any shop drawings.



All shop drawings to be submitted to the architect for comment prior to fabrication.

This drawing is to be read in conjunction with the Architect's specification, bills of quantities / schedules, structural, mechanical & electrical drawings and all discrepancies are to be reported to the architect.


Do not scale from this drawing. Dimensions are in millimetres unless otherwise stated.

revision / date / amendments


A / 17.10.23 / First Issue - First Issue
B / -11.23 / Updated following
pre-application advice

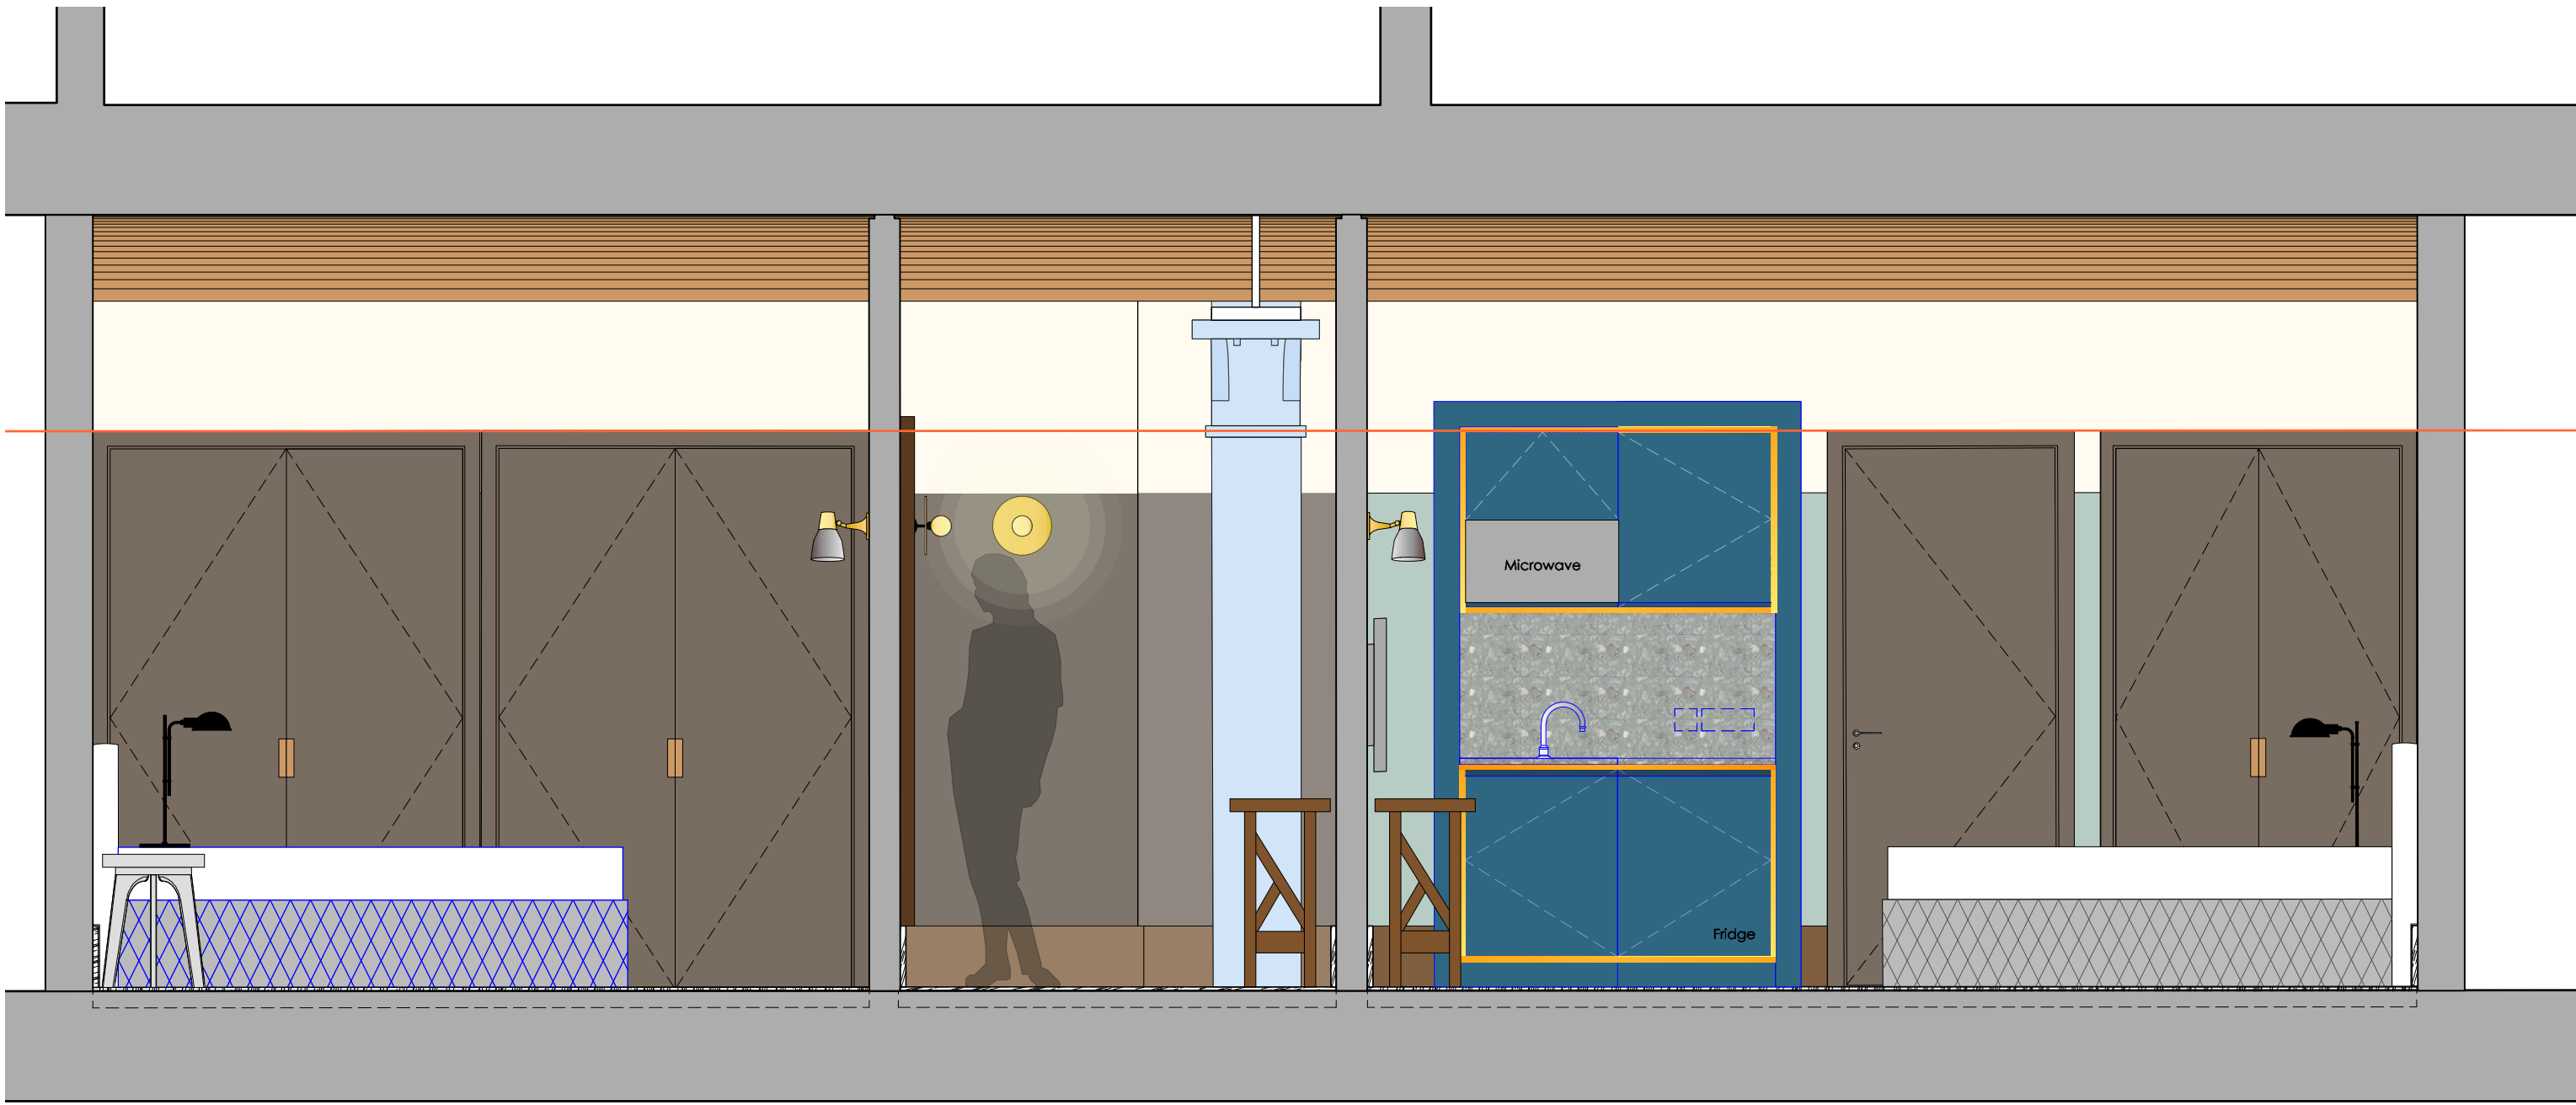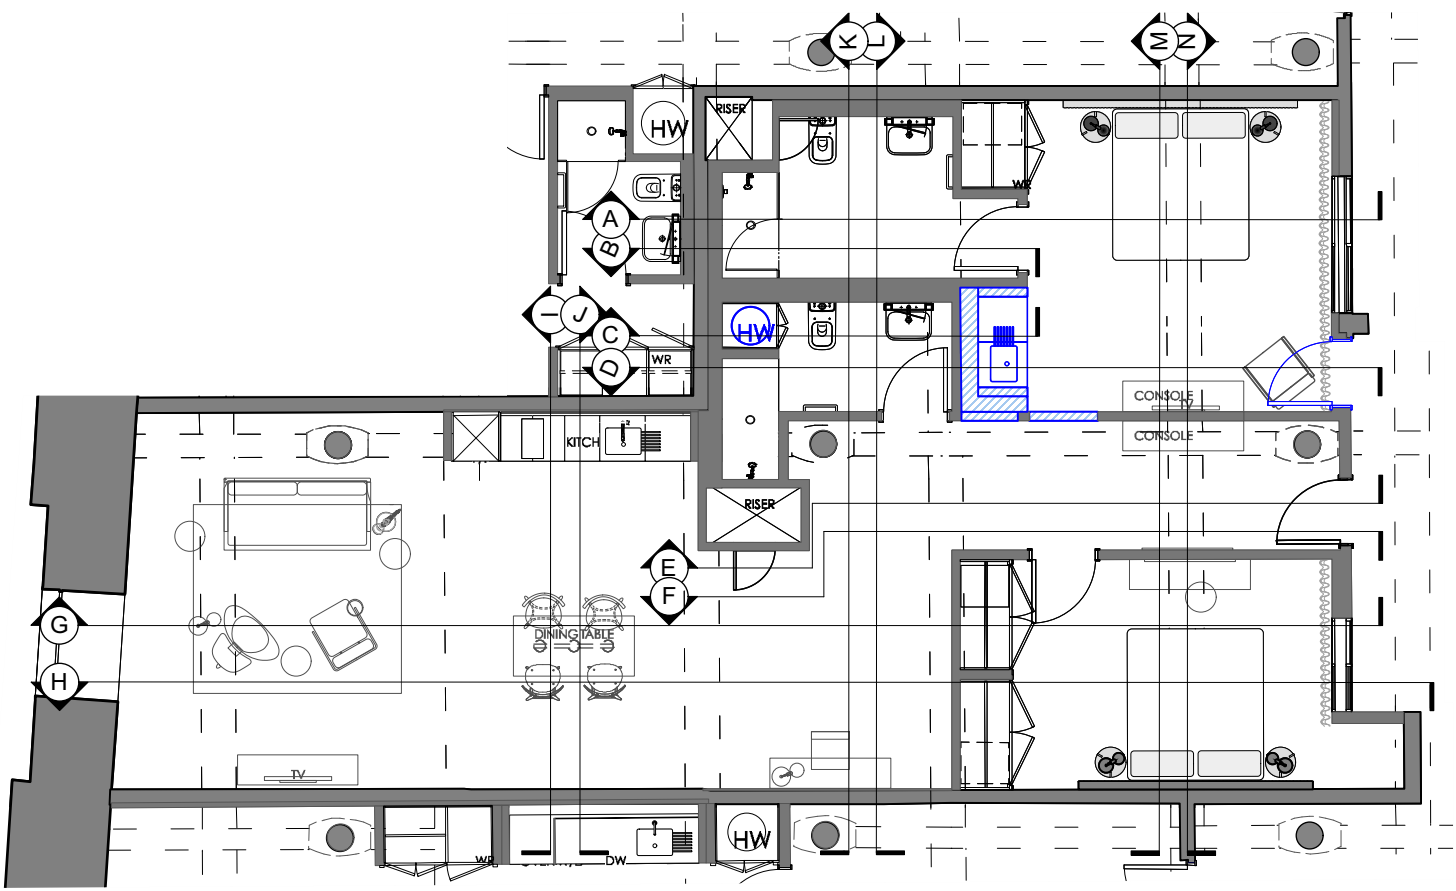

ELEVATION M

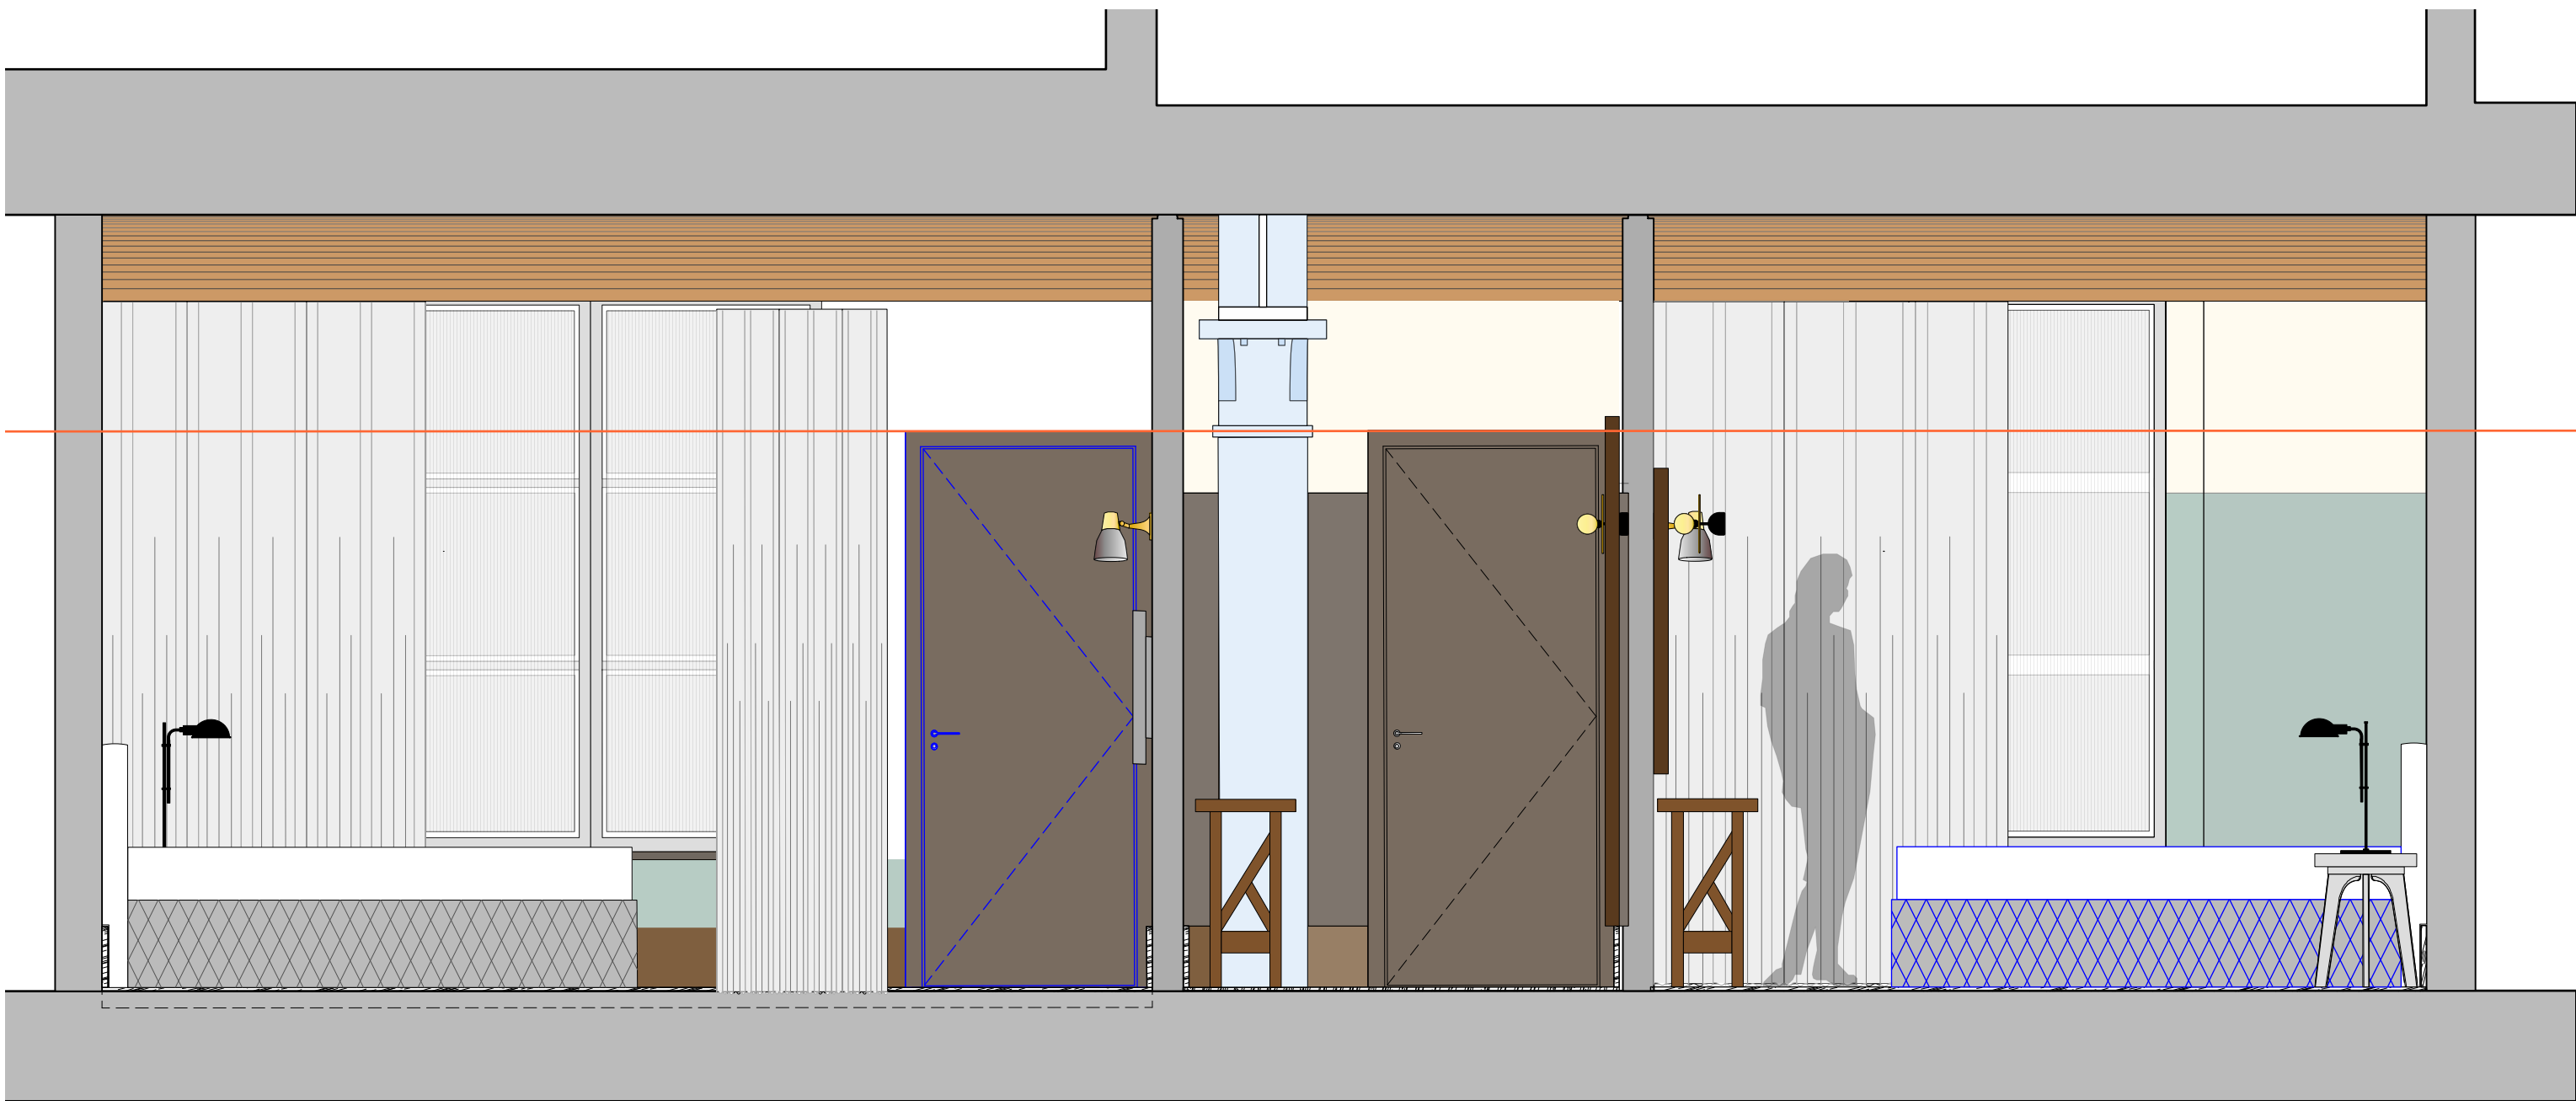

ELEVATION N

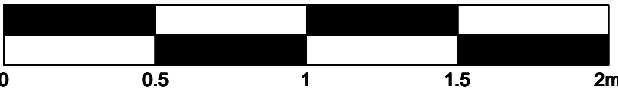

Construction

Archer Humphryes Architects

Basement
Central House
142 Central Street
London, United Kingdom
EC1V 8AR
T: +44 (0) 20 7251 8555

project title
Ducie Street Warehouse
Manchester

drawing title
Suite 03 (Type A)
Proposed Elevations - Sheet 5
drawing number
AHA/PLC/GA/4203-10.2

scale
1:25 @ A1
drawn
FR
checked
DA
revision
B