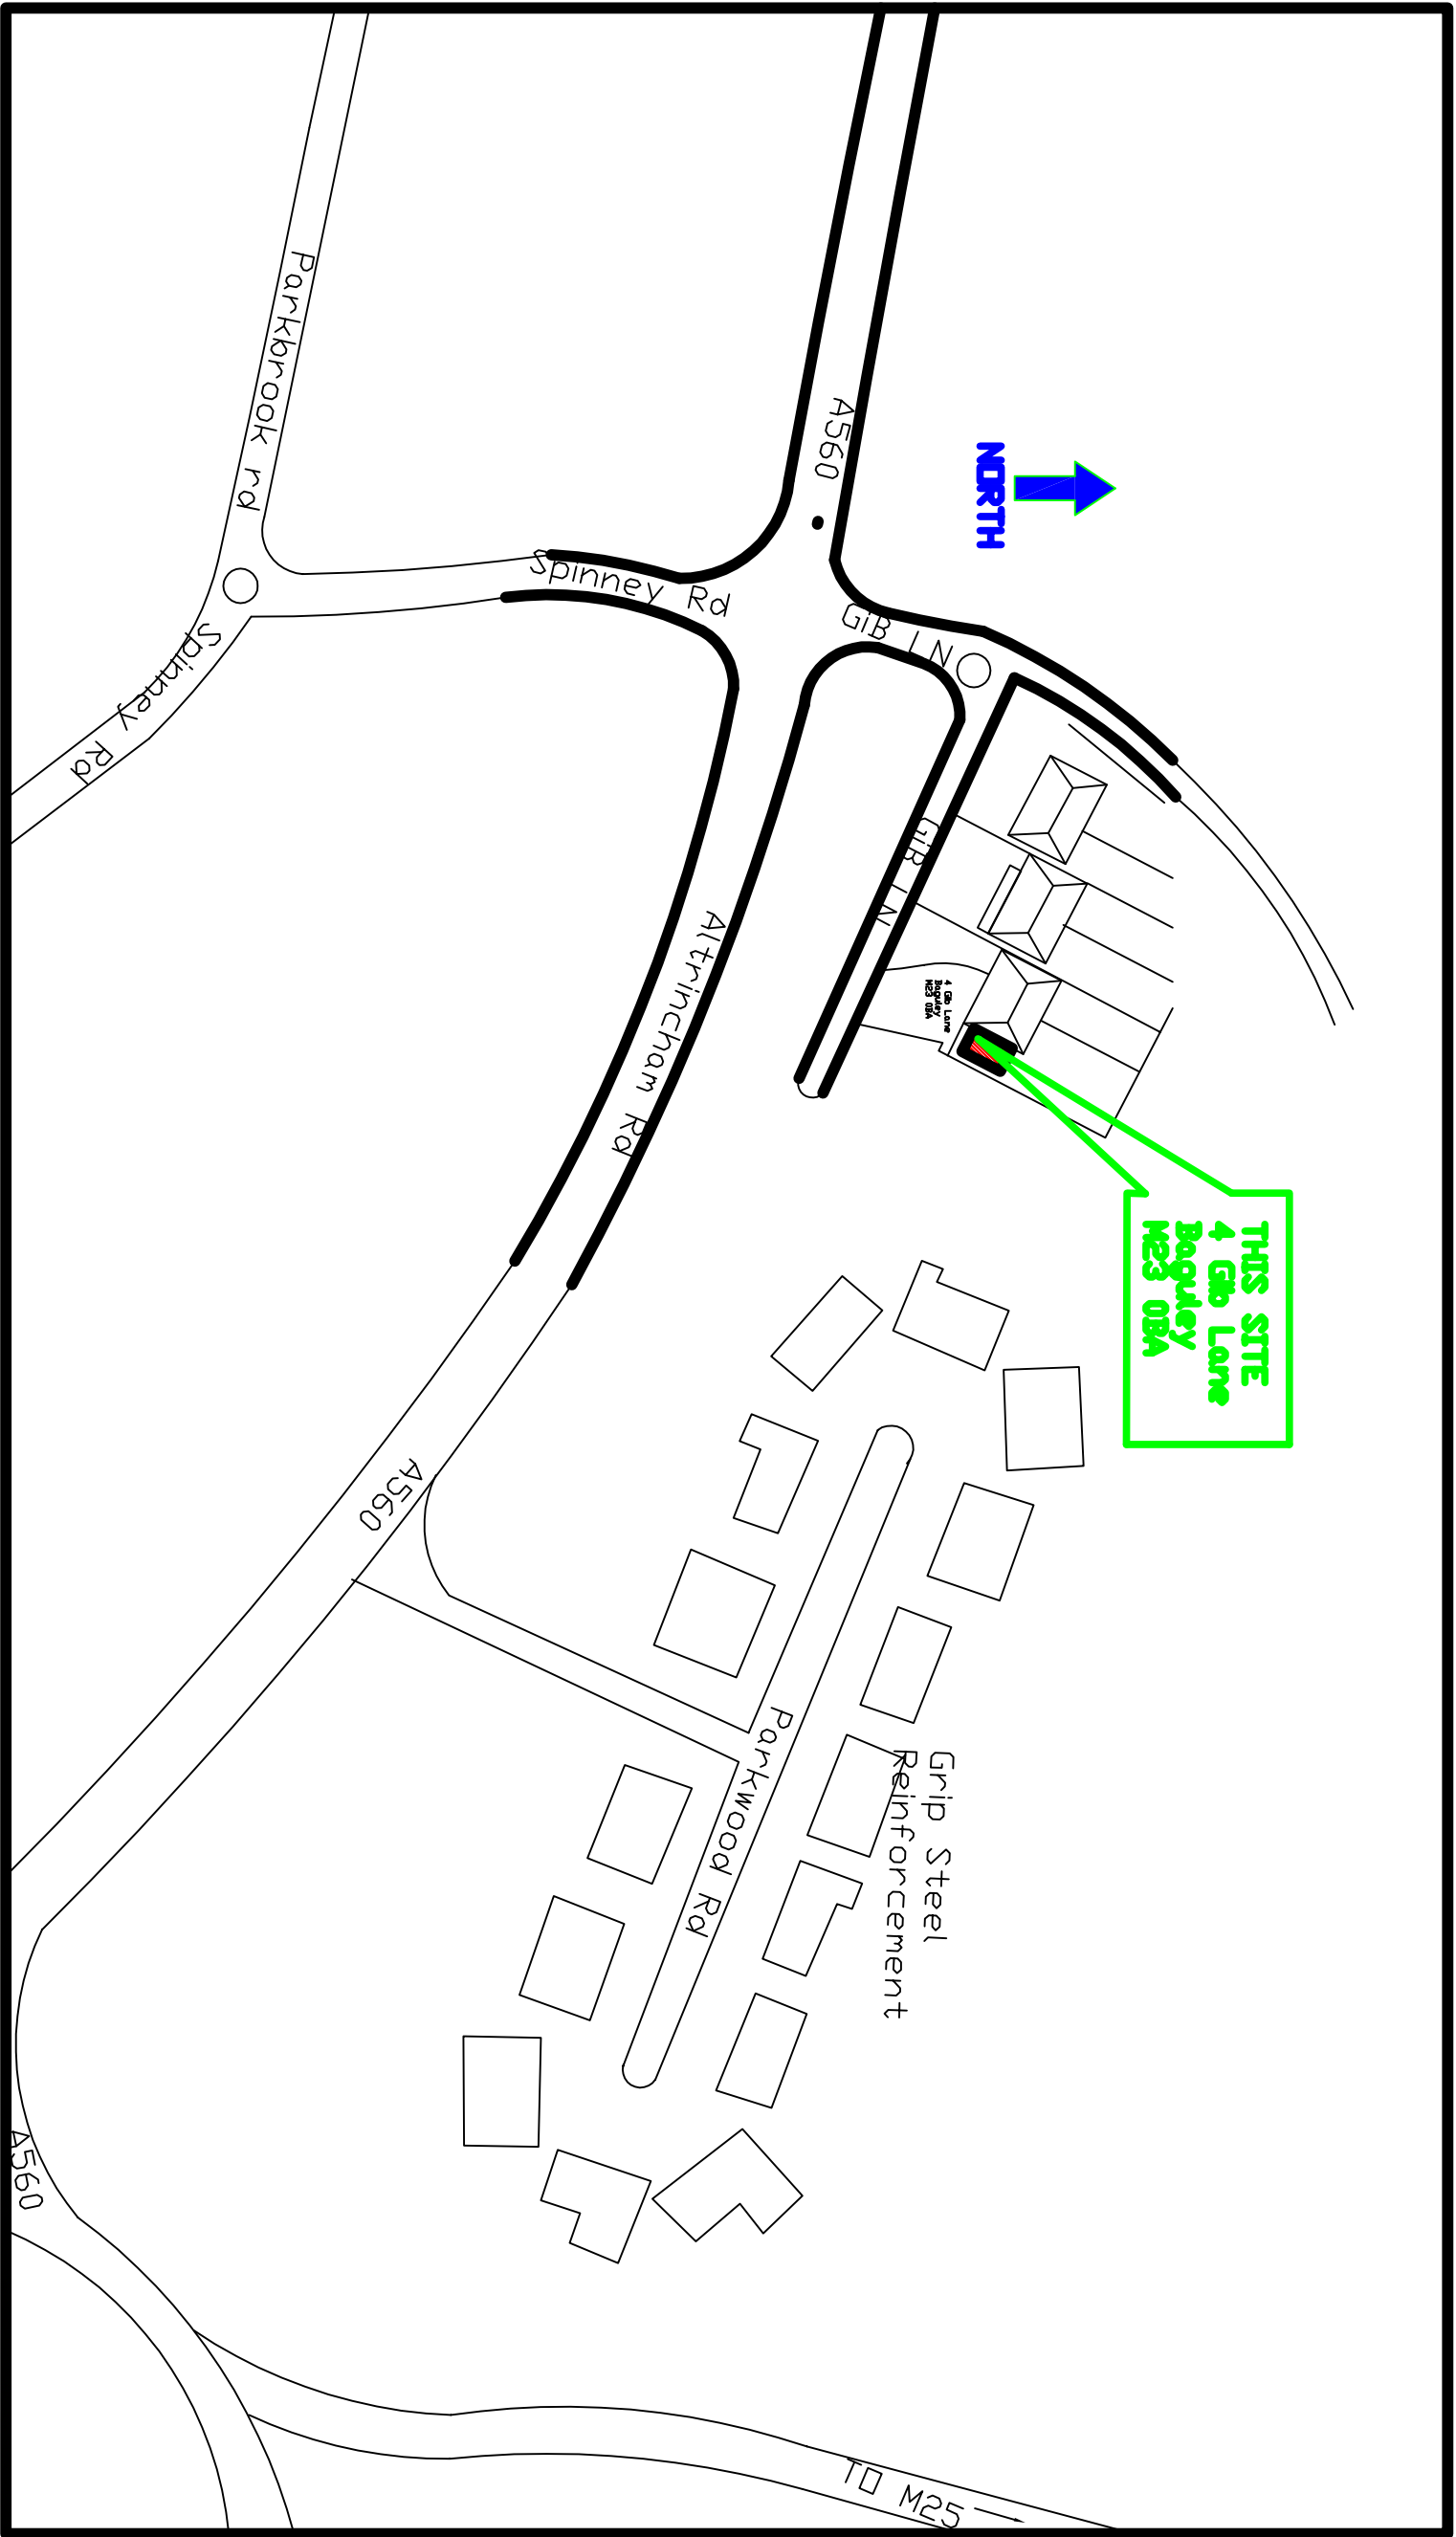


Itemref	Quantity	Title/Name, designation, material, dimension etc			Article No./Reference	
Designed by	Checked by	Approved by - date	File name Location	Date	Scale As drawn	
4 Gib Lane Baguley M23 OBA		Garage Location Plan			Edition 0	Sheet 2/2