


NOTES:

1. Materials:
See PL-11.
2. To be read with PL-12.

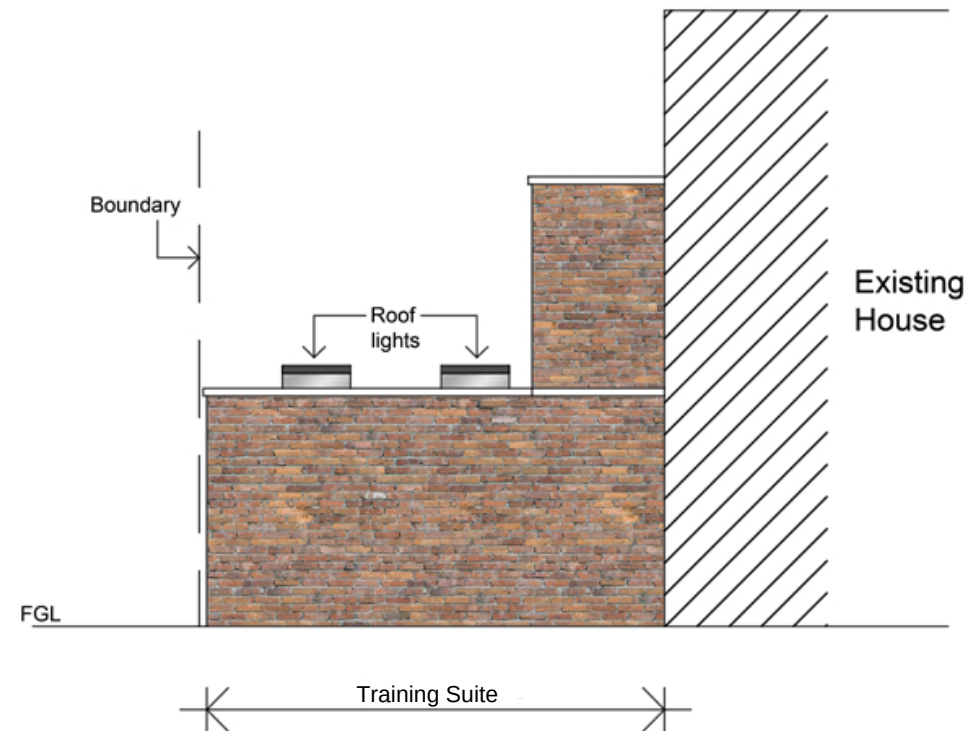

PROJECT Care Home with Training Suite
376 Slade Lane M19 2BU

DRAWING Elevation A-A - Colour Study

DRAWING NO. PL-19

SCALE 1:100 at A4

REVISION -

ARCHITECT

R.T. Lucas

Raven House
113 Fairfield Street
Manchester
M12 6EL

Tel: 0161-2737771