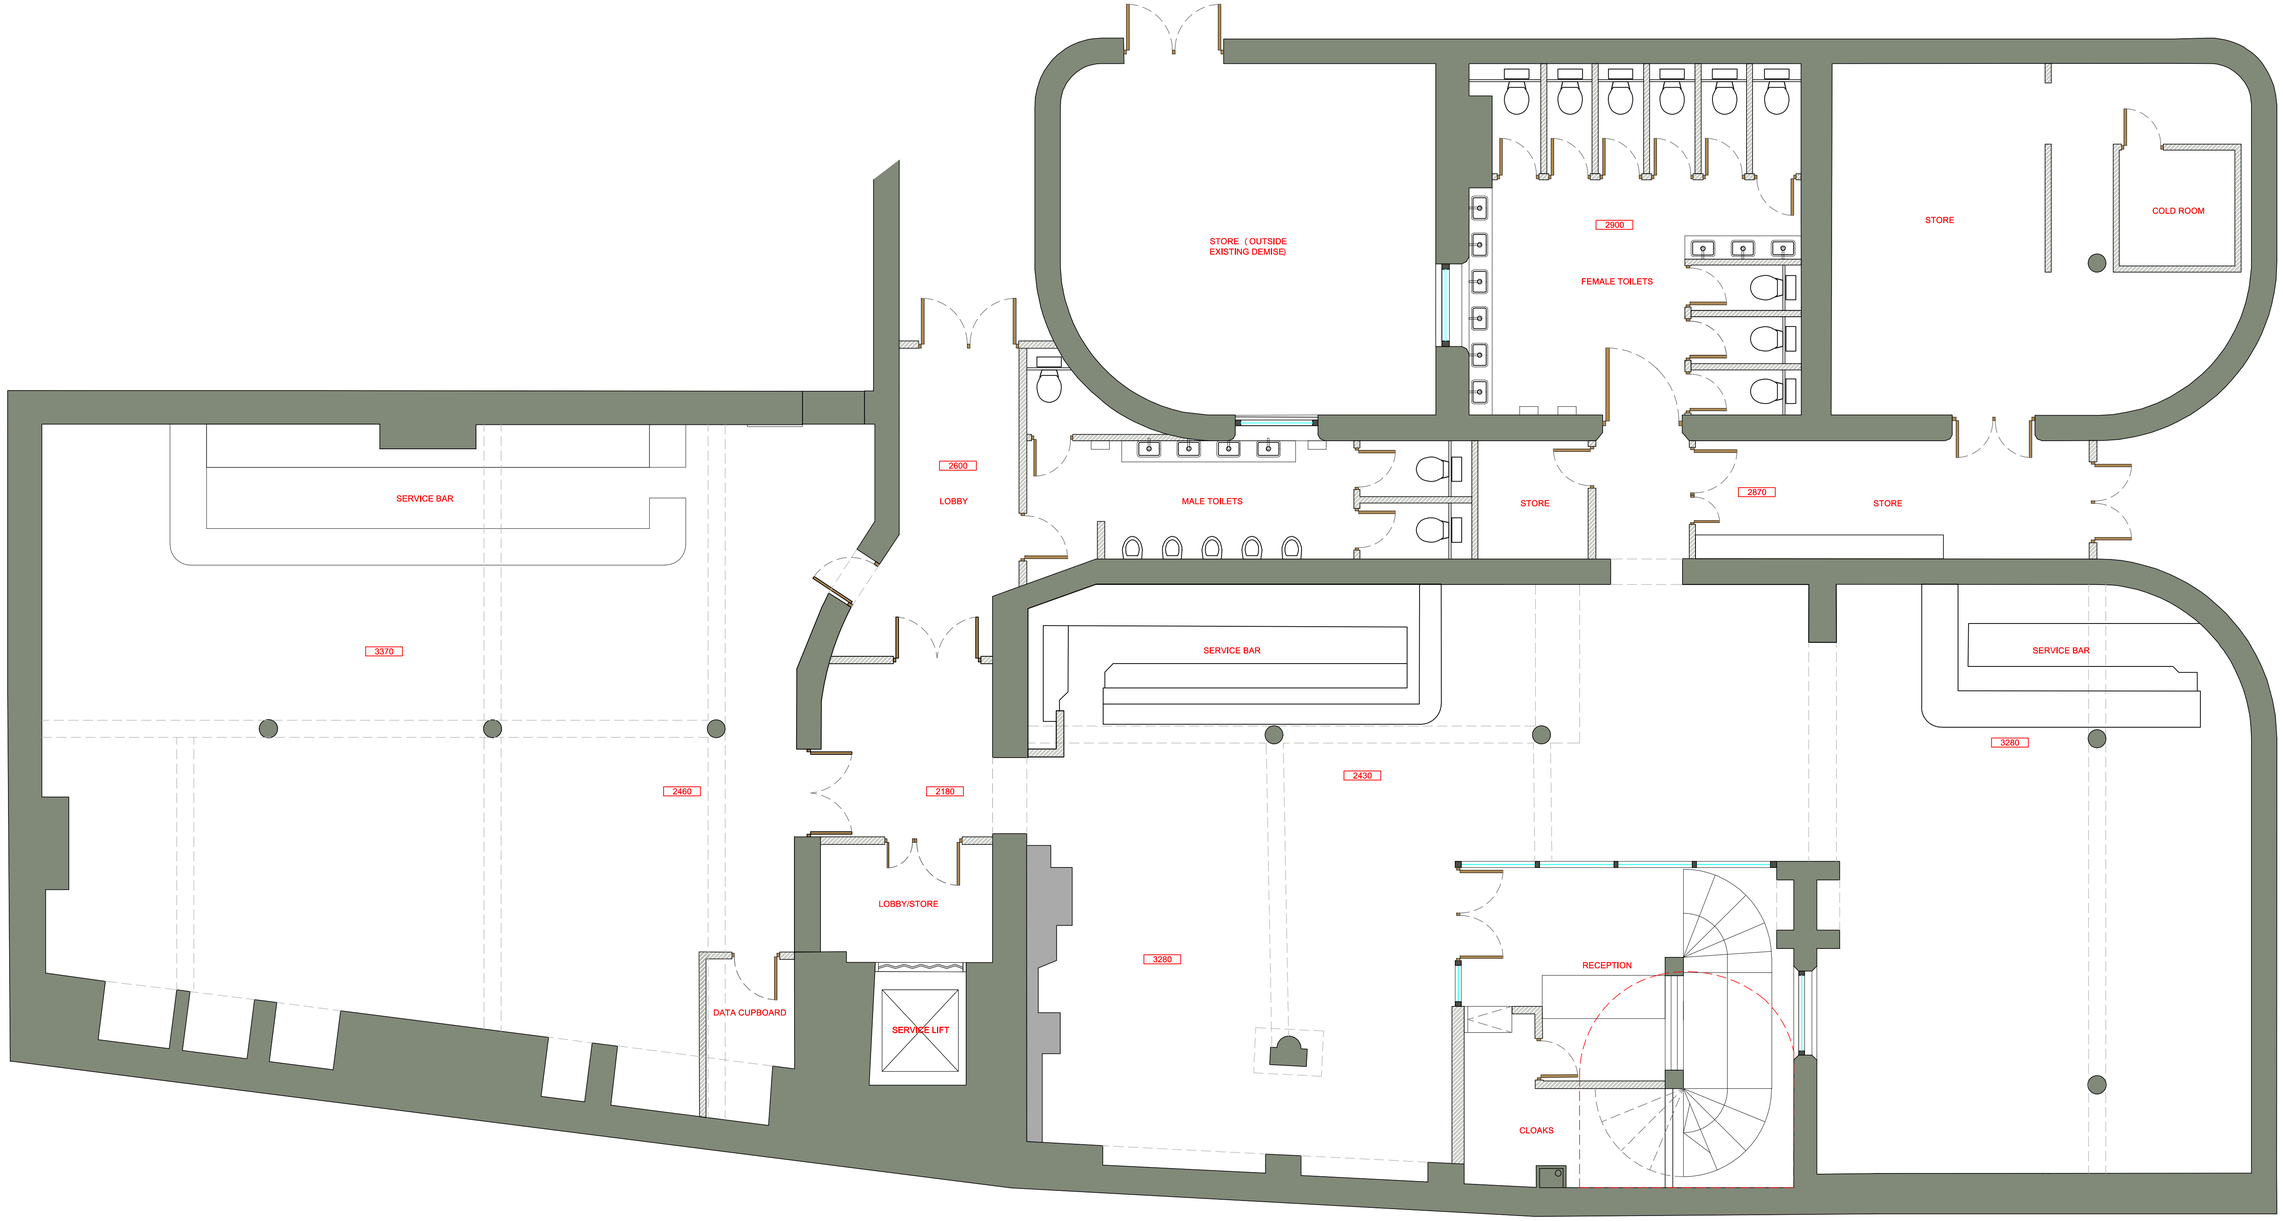

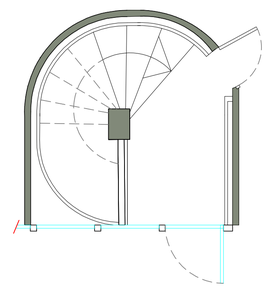

ENTRANCE FROM STREET LEVEL

S+0 associates
interior + design + architecture

Drawing number: MOSU_MAN_1000 Revision: Status: FOR PLANNING

Client: SAKE LESIRE LTD

Project title: MOSU MANCHESTER, UNIT 15 BARTON ARCADE, MANCHESTER, M3 2BB

Drawing title: EXISTING GA PLAN

Date: 22-08-2019 Drawn by: OL Checked by: - Scale: AS INDICATED AT A1

Rev:	By	Date	Amendment
-	-	-	-