

Typical Block External Works

Type F1 - 1800mm Timber Fencing, 300mm concrete gravel board, 1500mm timber panel

Type FG - 1800mm Timber Gate


Type M1 - Brick Wall with metail railing

Type B1 - 900mm brick wall +900mm timber fencing


Type M2 - Metail railing Gates

Bin Disposal Route

External Bin Storage Provision

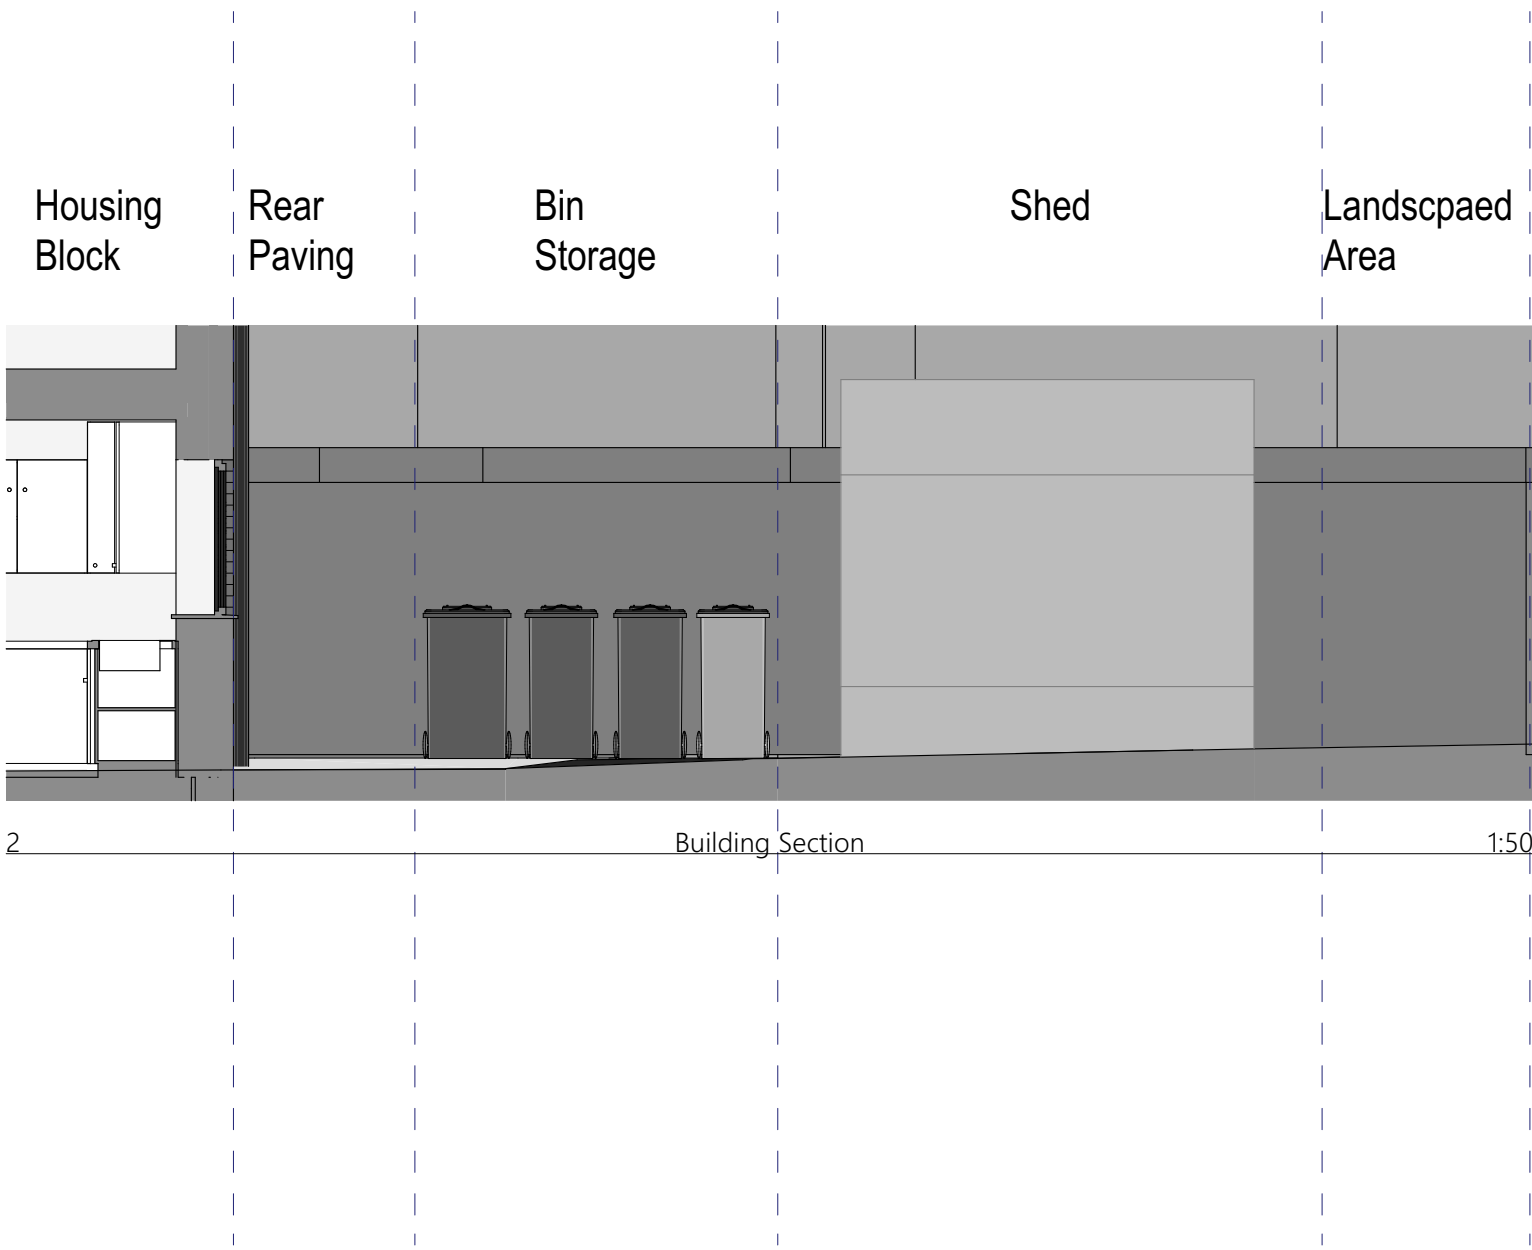

Internal Bin Storage Provision - 1 receptacle to be provided per external bin (4)

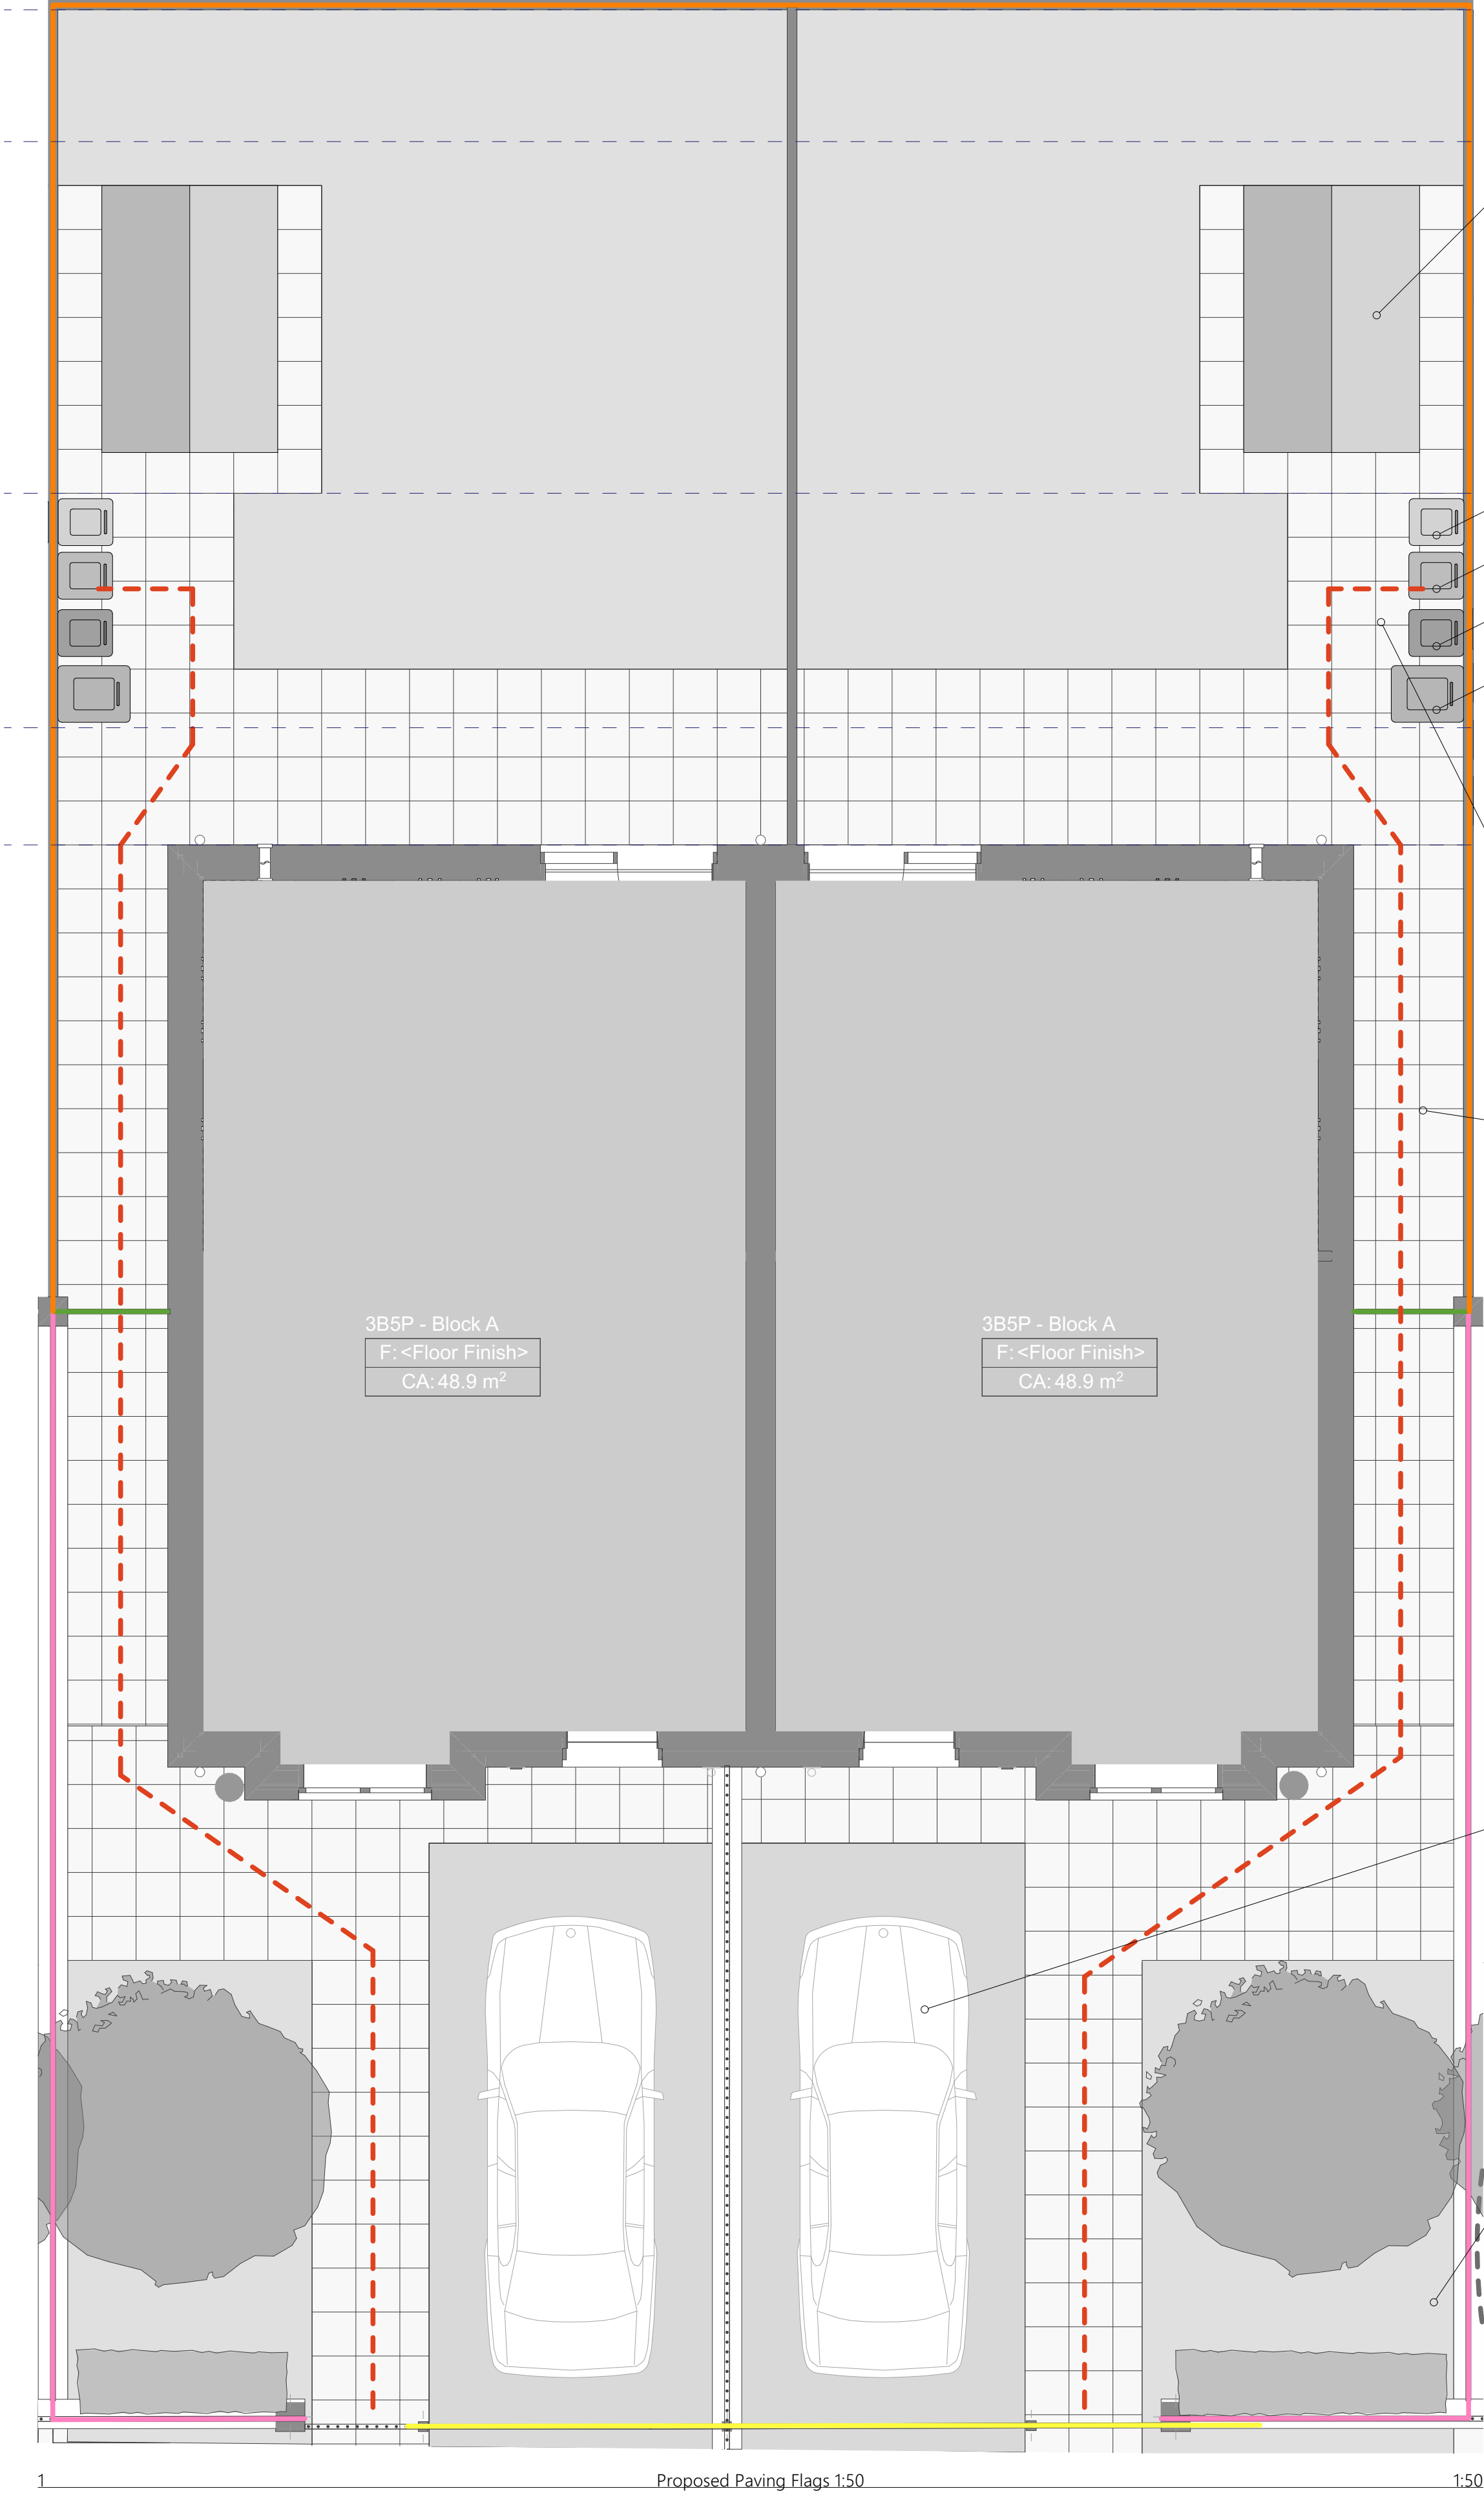

Shed (Bike Storage)

140L Garden Waste Bin

140L Mixed Recycling

140L Pulpable Recycling

240L General Refuse

Dedicated Bin Storage Area

Individual 450x450mm Paving Flags

Parking

Landscaped Area

A		External works of blocks altered (in a Patio and walkway sizes)		19/10/23		C.M	
Designation		Detail of Revision		Date		Initials	
PROJECT		TITLE		STATUS		<div></div>	
Charlestown, Benmore Road		Typical Block External Works		PLANNING			
P500 Phase 1 Site		<div>A1</div>		PROJECT No			DRAWING No
Manchester				1785			L.004A
JOHN MCCALL ARCHITECTS LTD		DRAWN BY		CHECKED		<div></div>	
No. 1 Arts Village, Henry Street, Liverpool L1 5BS Tel: 0151 707 1818 Fax: 707 1819		CM		DS			
4a Rock Mill Lane, New Mills, SK22 3BN e-mail: admin@John McCall.co.UK		DATE		SCALE (1:n.d)			
		AUG 23		1:50			