



1 Existing South East Elevation

1 : 100




2 Existing North East Elevation

1 : 100



3 Existing North West Elevation

1 : 100

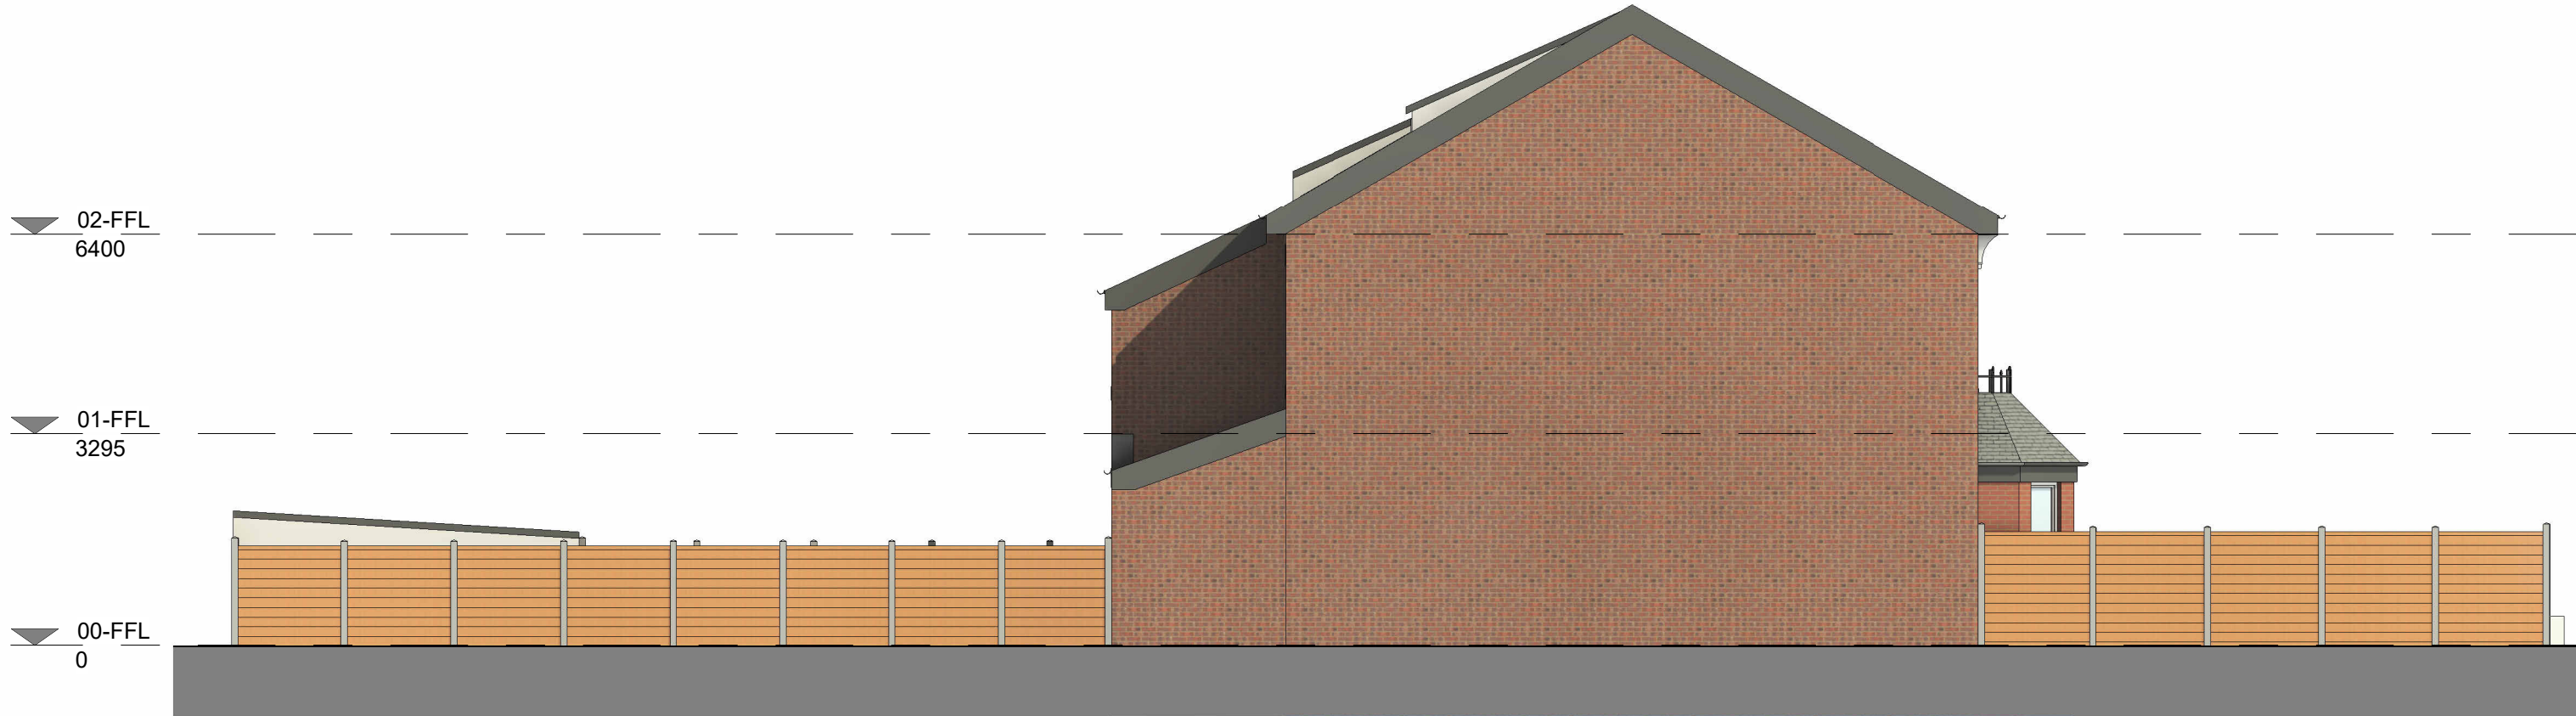

4 Existing South West Elevation

1 : 100