




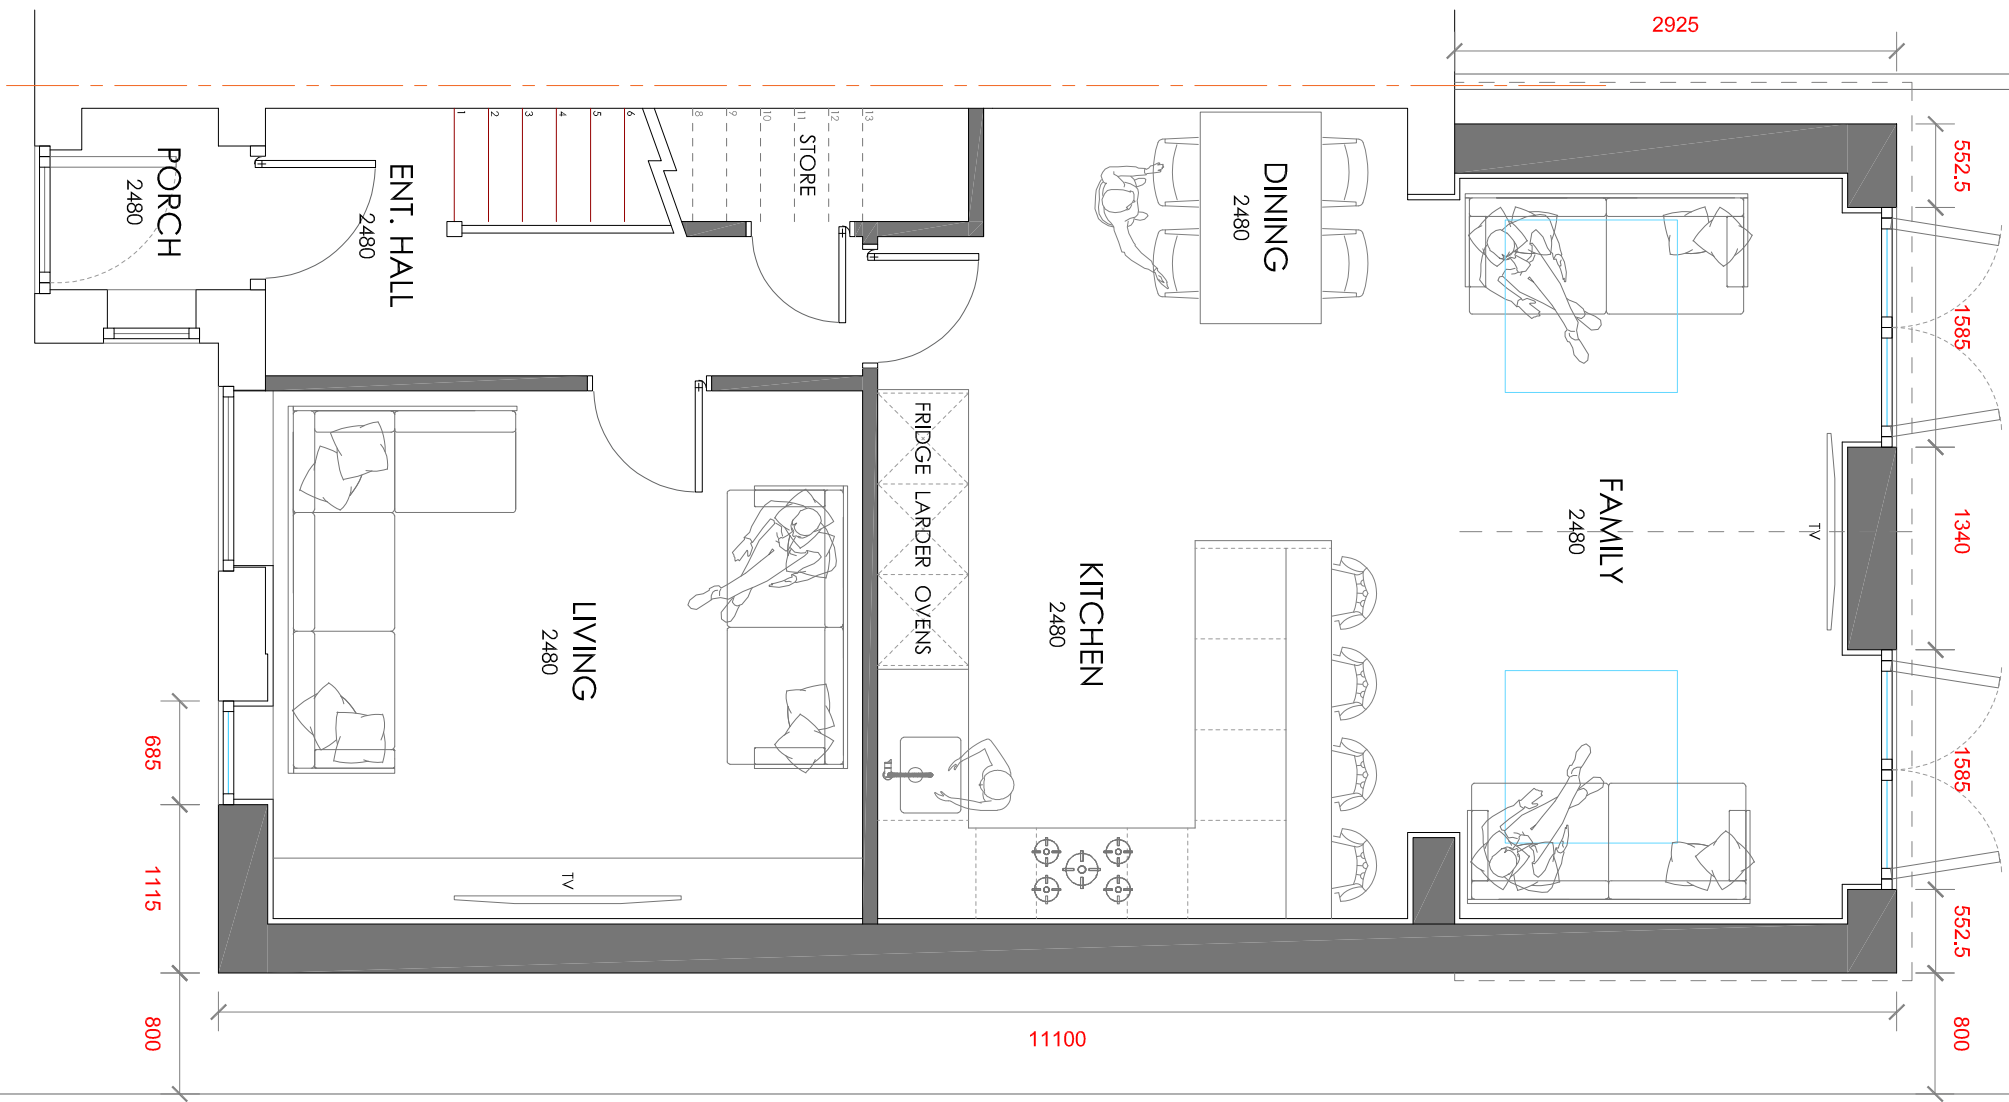


GROUND FLOOR

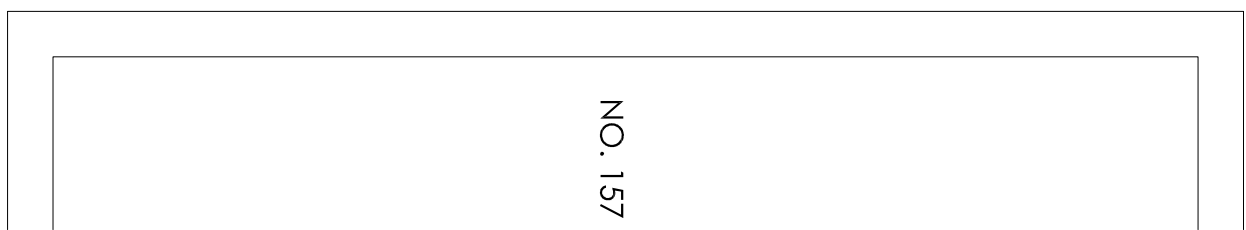

ALLEY WAY

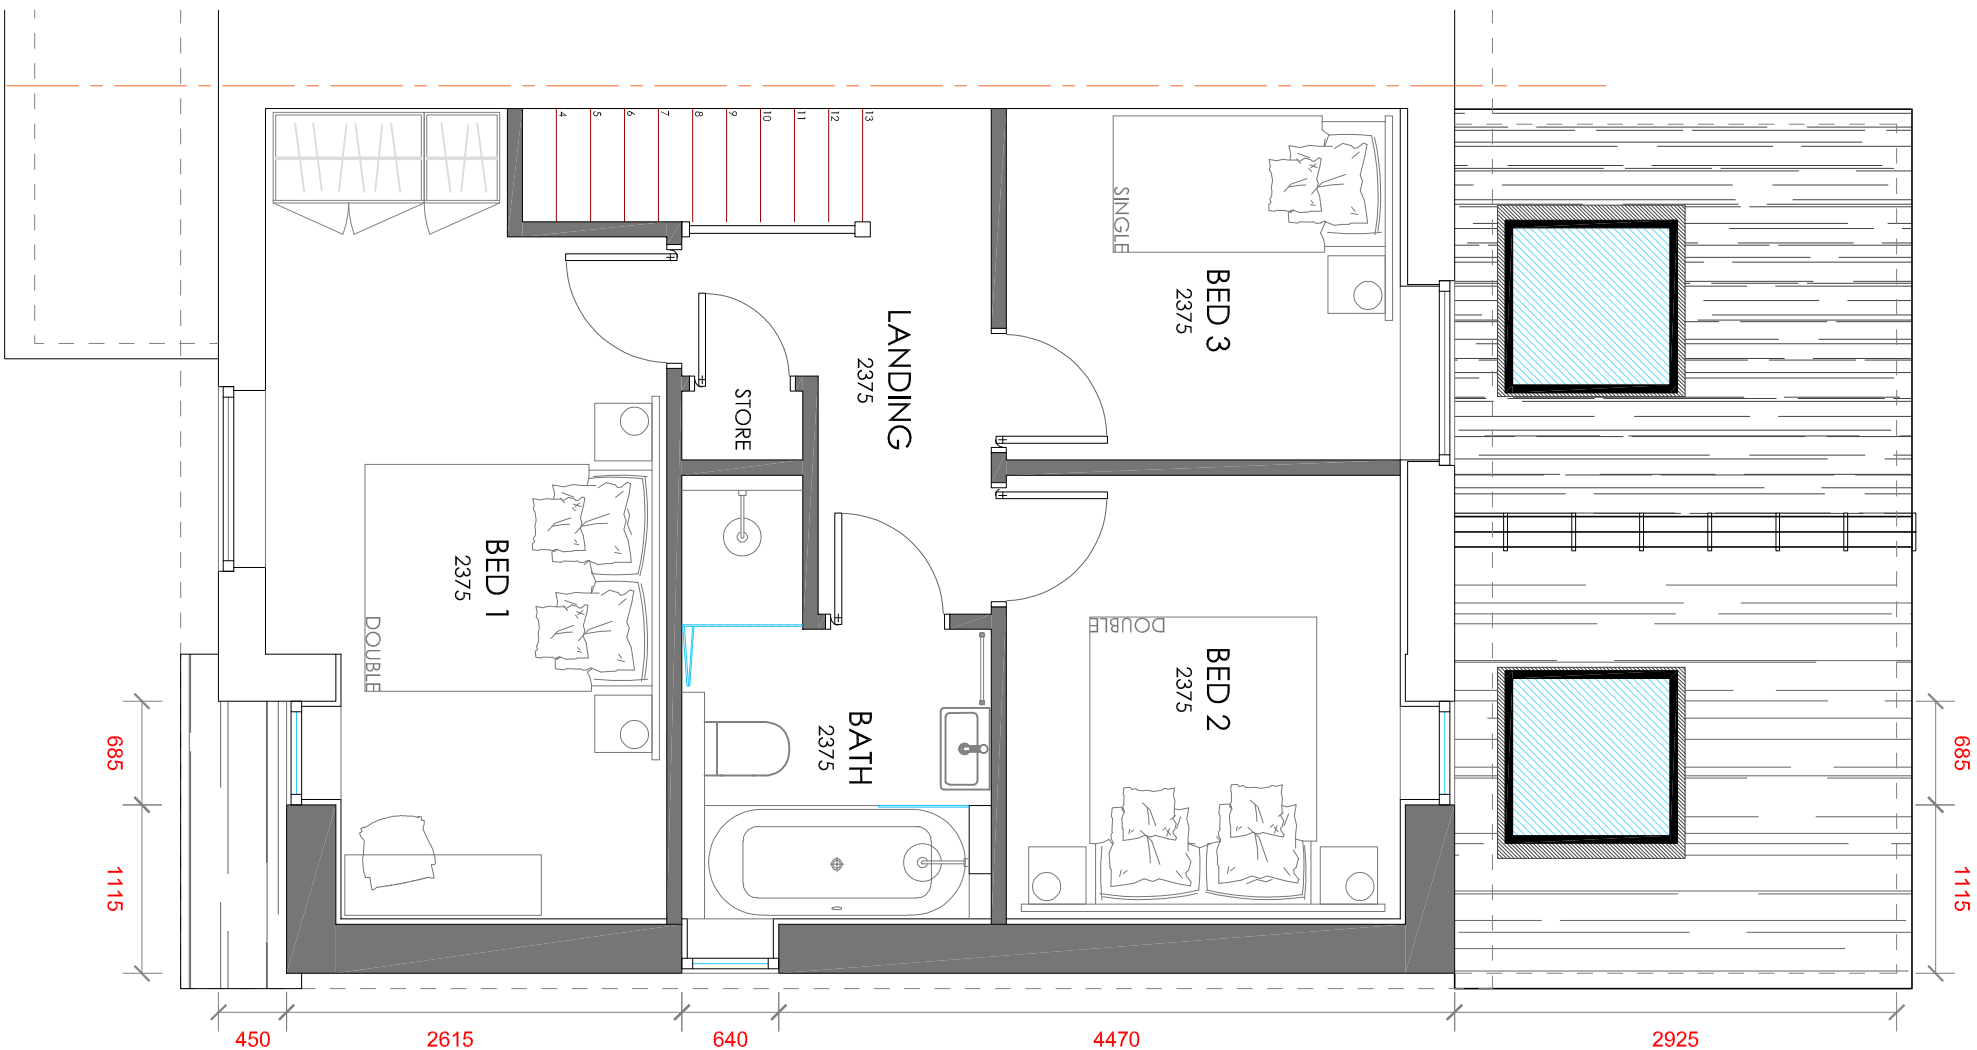

FIRST FLOOR

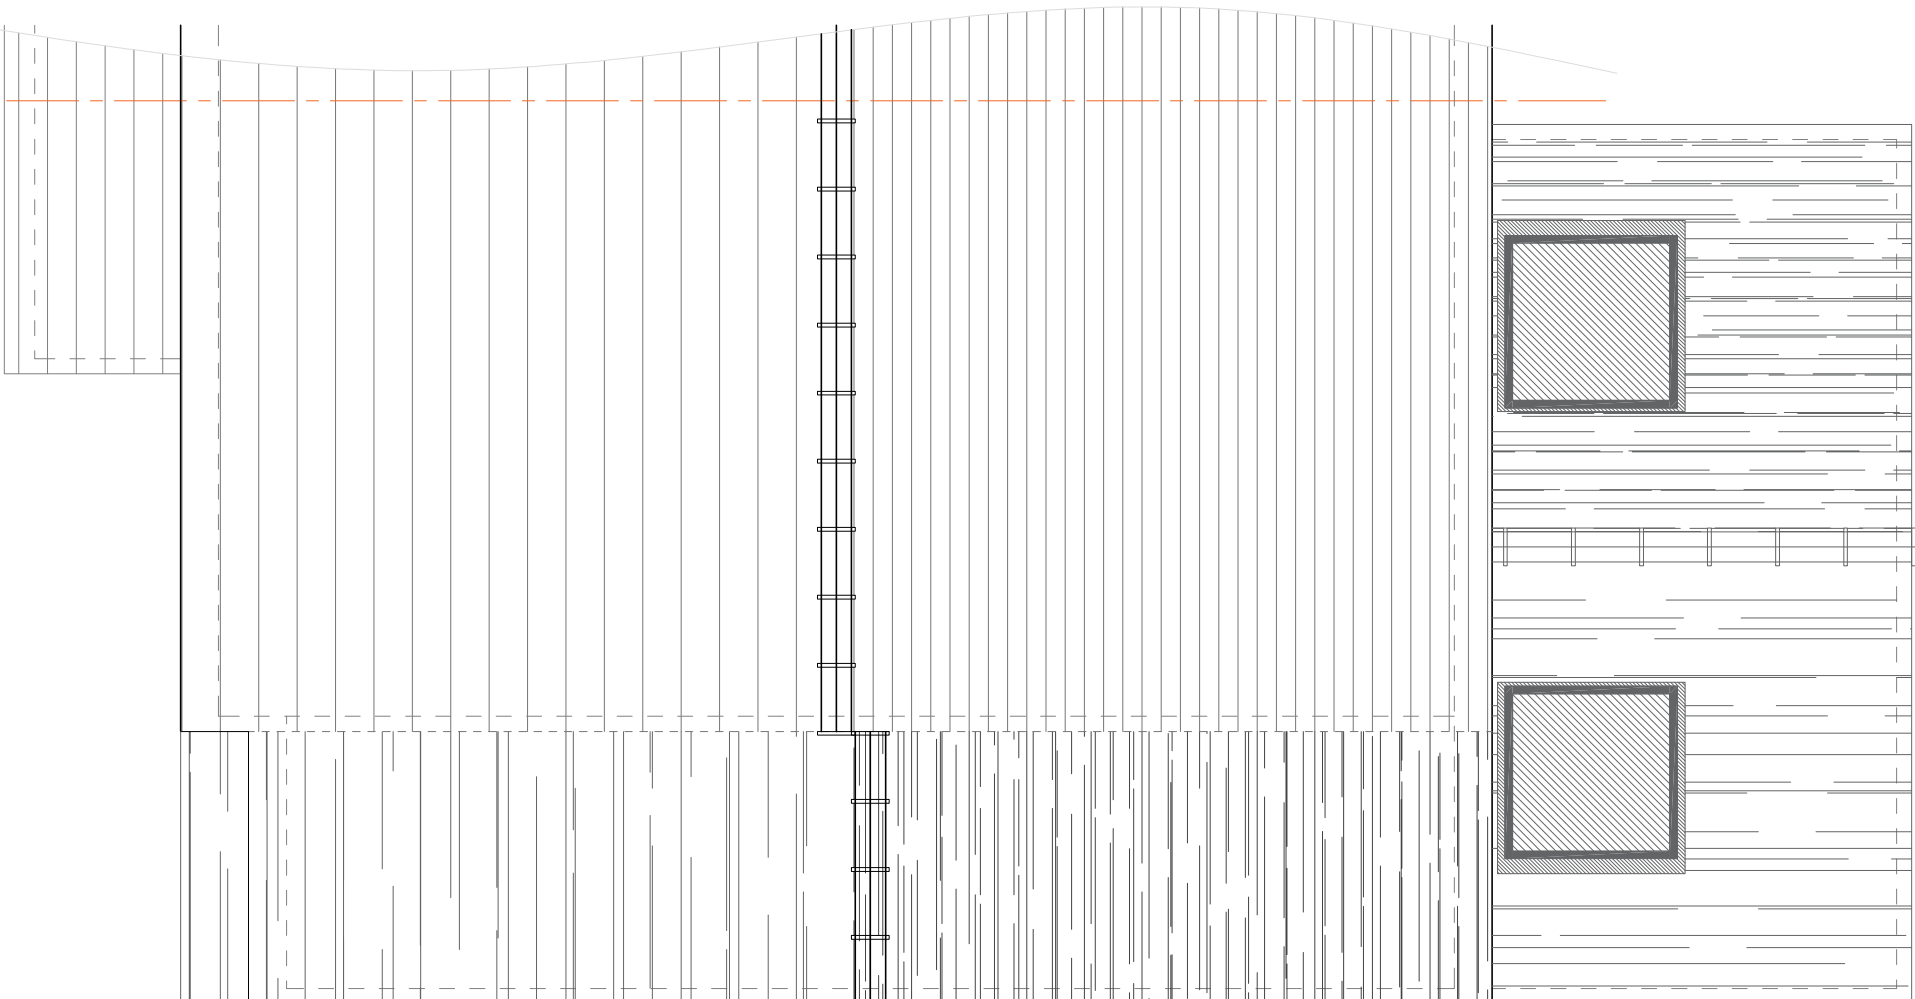

ROOF PLAN