


KEY

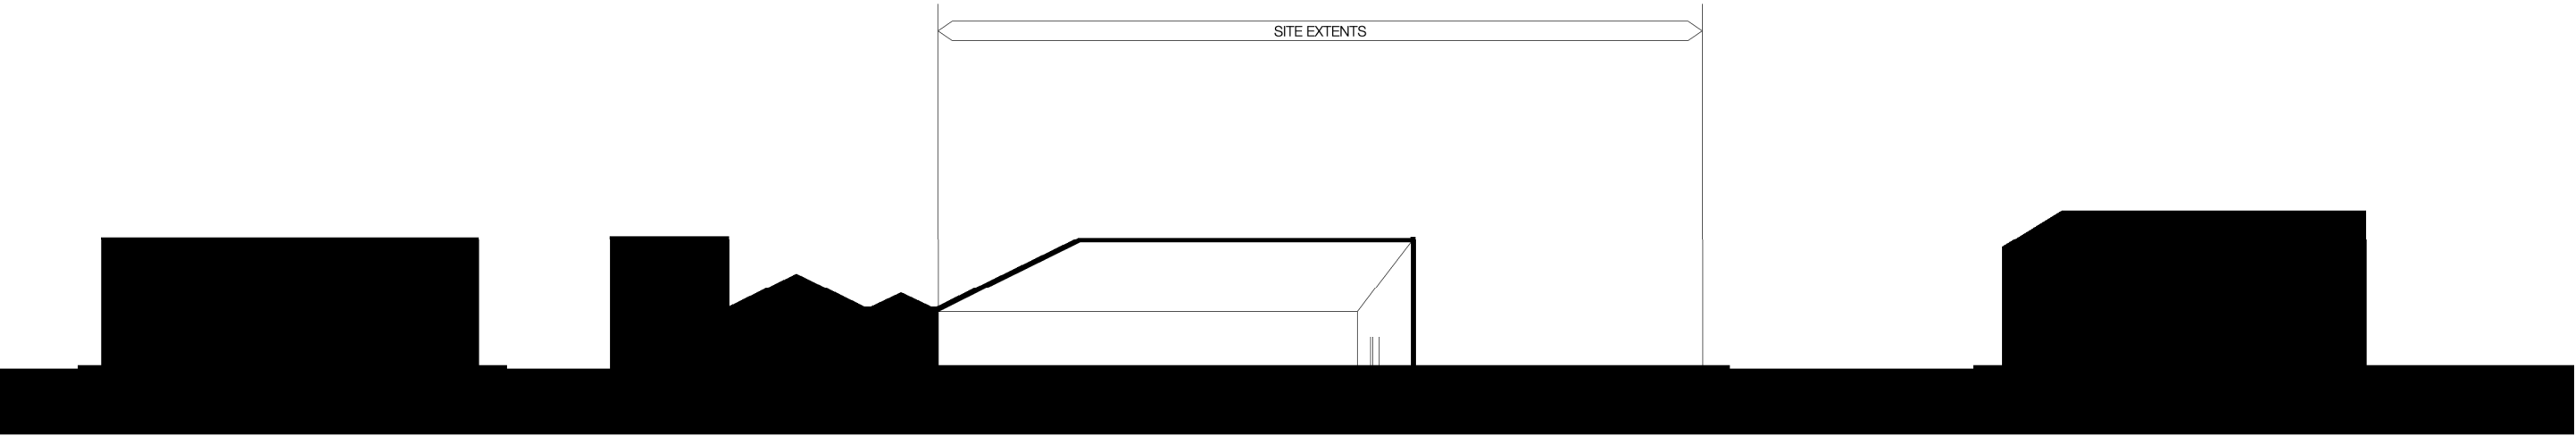

EXISTING SITE SECTION AA
1:500 @ A3

© Copyright Ollier Smurthwaite Architects				CLIENT: VIEWS		
				PROJECT: NEW RESIDENTIAL DEVELOPMENT		
				ADDRESS: 98 WILMSLOW ROAD, RUSHOLME		
				DRAWING TITLE: EXISTING SITE SECTION AA		
				SCALE: 1:500 @ A3	DATE: APRIL 2021	
				DRAWING NO: A454_P_040		
REVISION	DATE	DESCRIPTION				
OLLIER SMURTHWAITE ARCHITECTS 40 King Street, Manchester, M2 6BA T 0161 883 0838 F 0161 883 0839 E mail@olliersmurthwaite.com						