


General Notes


The Architect shall have no responsibility for any use made of this document other than for that which it was prepared and issued.
All dimensions should be checked on site. Do not scale from this drawing. To be read in conjunction with all other Consultant's drawings. The Architect to be immediately notified of any discrepancies.

Copyright on this drawing retained by the Architect.

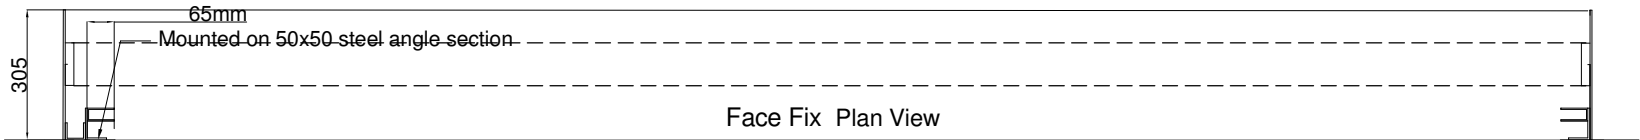


ROCHE' BOX ROLLER SHUTTER
S76 STEEL SECURITY SHUTTER
77mm curved steel slat with powder coating.
Suitable for internal or external face or reveal fit.
Galvanised finish as standard
Galvanised steel casing & end plates as standard.
Galvanised steel 'L' or 'T' shaped bottom rail.

1 Plan - Roller Shutter
1 : 20

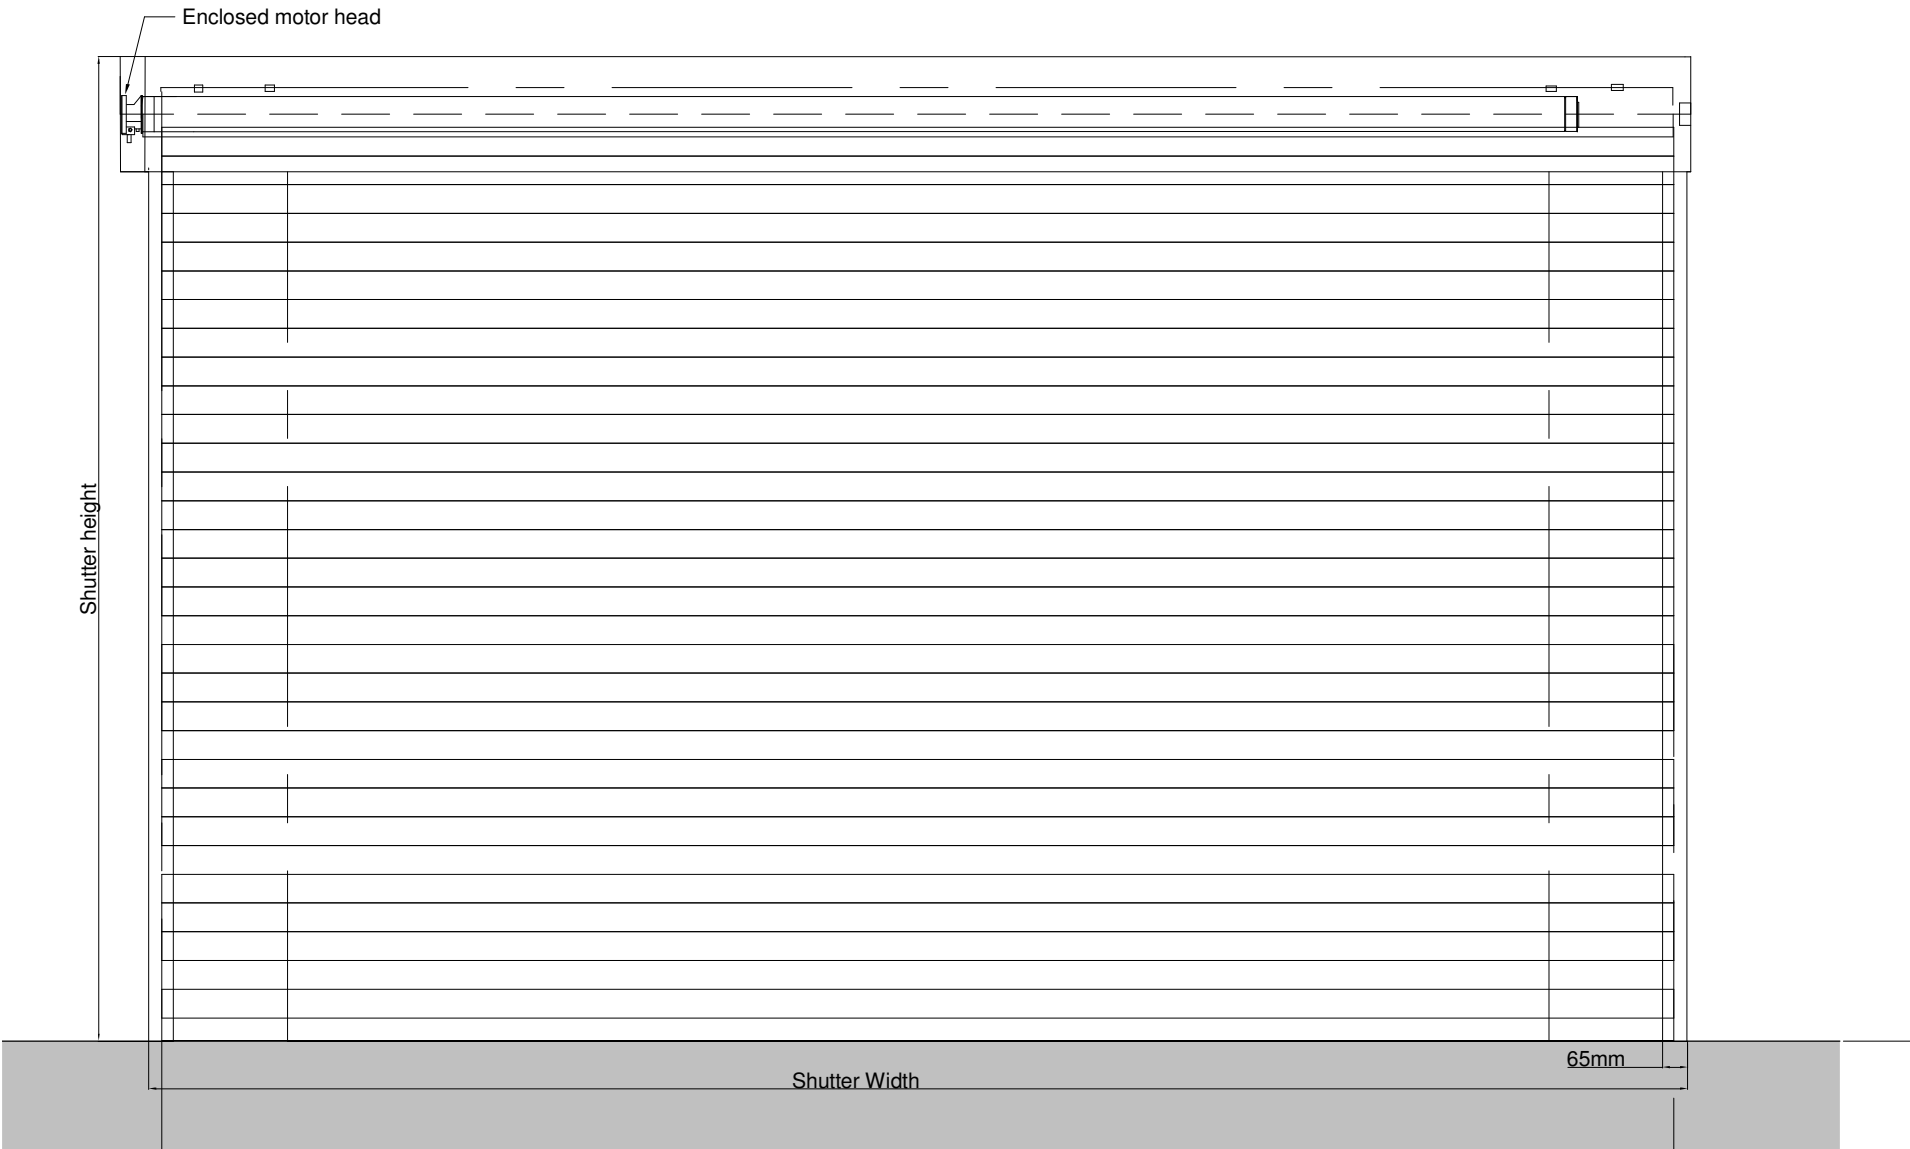

2 Elevation - Roller Shutter
1:20

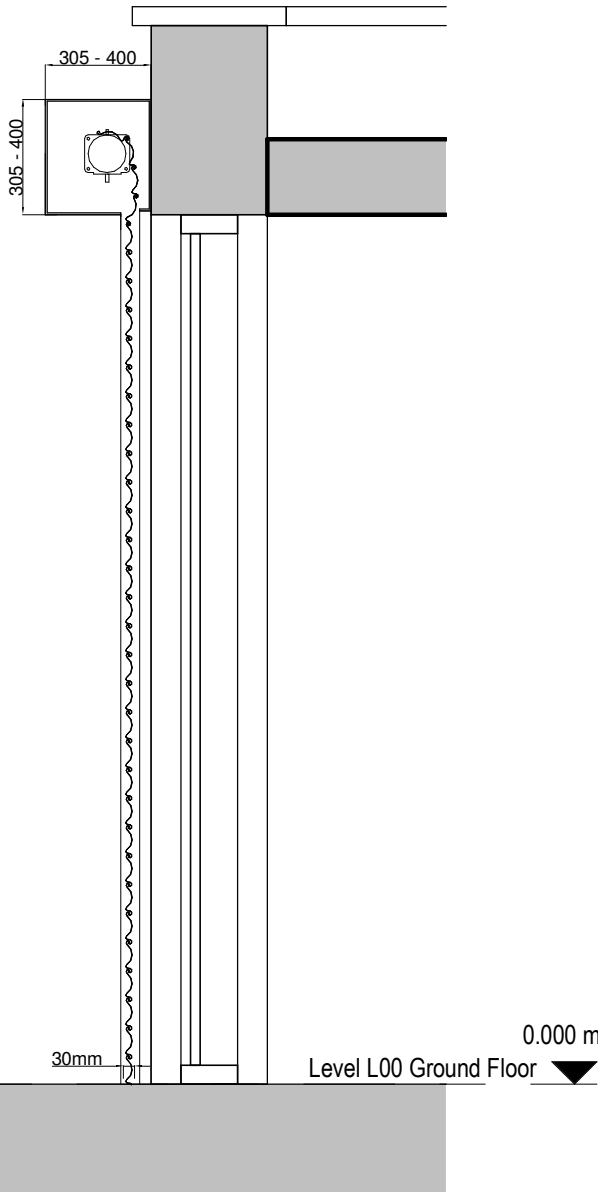

3 Section - Roller Shutter
1:20

P1 23/11/23 SA SH Initial Issue
No. Date Dwn Chk App Revision or reason for issue

Client
Diamond Windows

create **it** studios
Architects & Designers

Create It Studios (NW) Ltd
Universal Square
Devonshire Street North
Manchester M12 6JH
0161 974 6165
www.createitstudios.co.uk
info@createitstudios.co.uk

Project Title
4 Barlow Road, Levenshulme,
Manchester M19 3DJ

Scale / North Point
1 : 20

Drawing Title
Proposed Roller Shutter Section

Drawing Number
A1516(02)005
Drawing Status
Preliminary
Revision
P1