



Note:
Do not scale from this drawing.
Dimensions are to be checked on site.
If in doubt please ask.

Note:

All details are to match the existing details and duct sizes within the Hall as designed formerly by others. Contractor is to carefully measure and refer to the existing service boxing when planning this work.

All new pipes are to be installed to existing/former drainage runs and make use of existing holes in fabric.

All pipes and services passing through walls and floors are to be installed with a 1 hour fire collar.

Key:

- Existing fabric to be removed.
- Proposed fabric to be installed.

Rev	Date/Intls	Details
-----	------------	---------

© The moral rights of the author are hereby asserted.
This drawing and design is the sole property of Buttress Ltd and must not be reproduced without permission.
Buttress Ltd is Registered in England and Wales. 5363573

Buttress

41 Bengal St
Manchester
M4 6AF

T 0161 236 3303
E contact@buttress.net
W www.buttress.net


Project Title	CSM - Whiteley Hall
Client	Chetham's School of Music
Location	Manchester

Drawing Title	Proposed Low Level Service Boxing
---------------	-----------------------------------


Date	18/10/22	Scale	1:10
Checked	LU	Orig Paper Size	A3

Status **PLANNING/LBC**

Drawing ref	Job No	Drawing No	Revision
9357 BA	ZZ 1F	DR A	(27)004 -

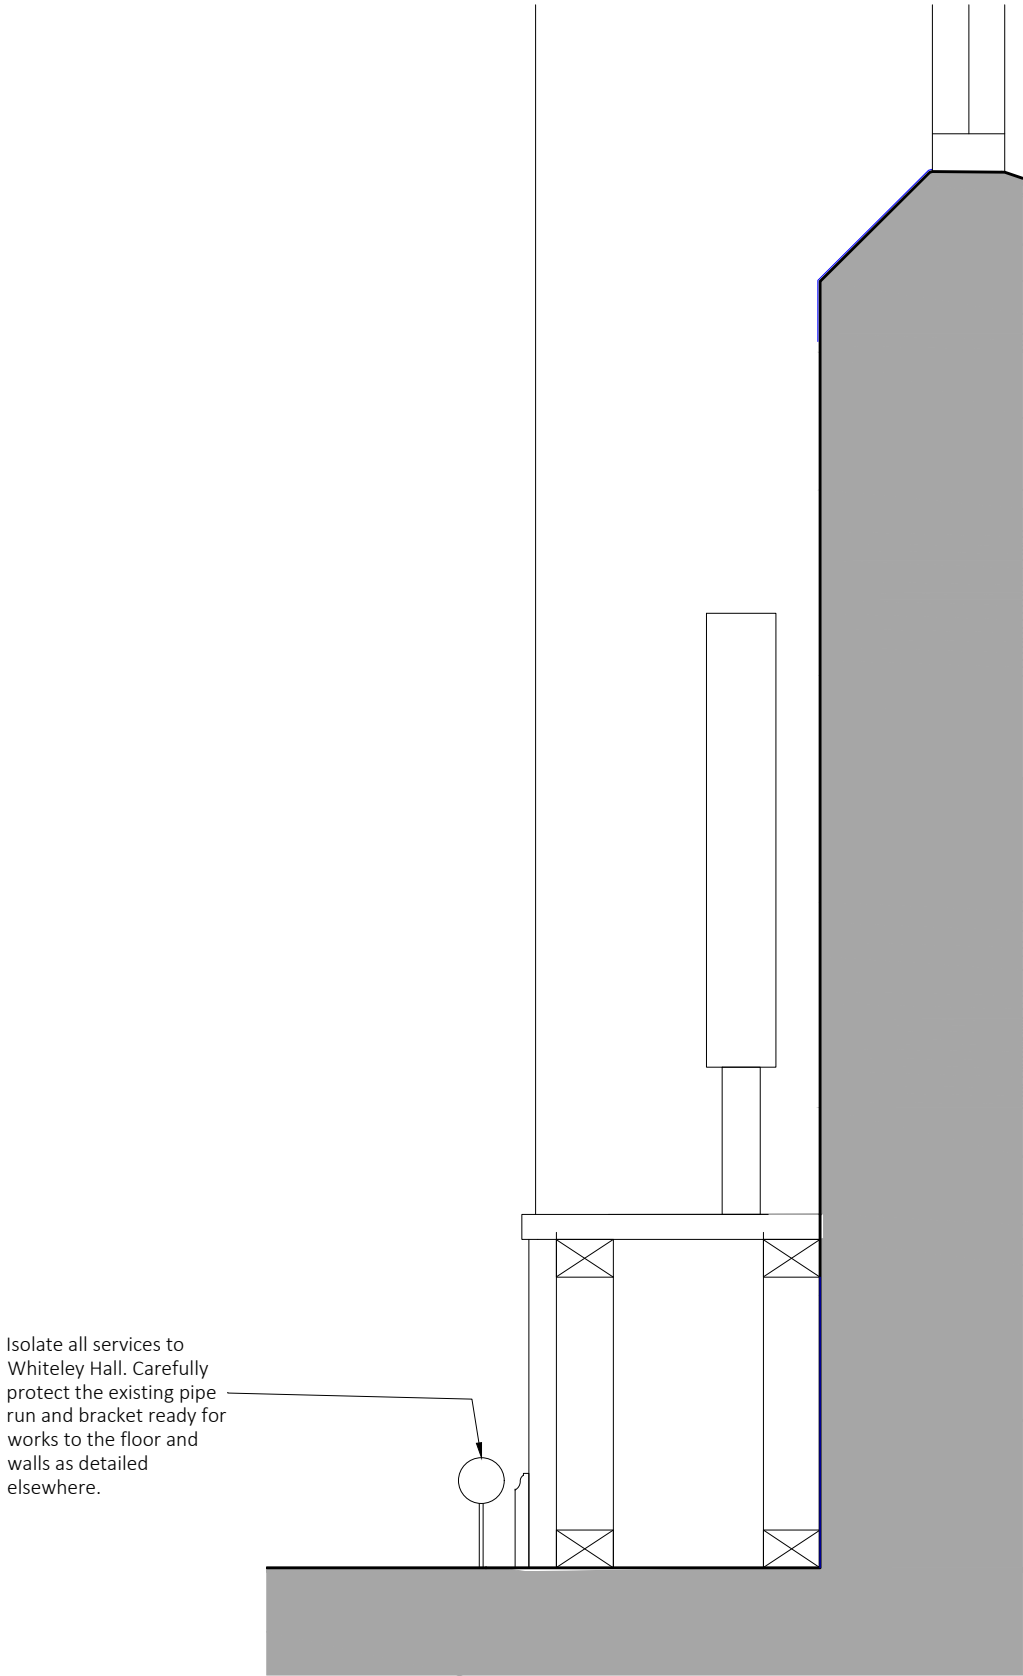

Existing Detail F - Heating Service Boxing - Wall and Skirting Detail

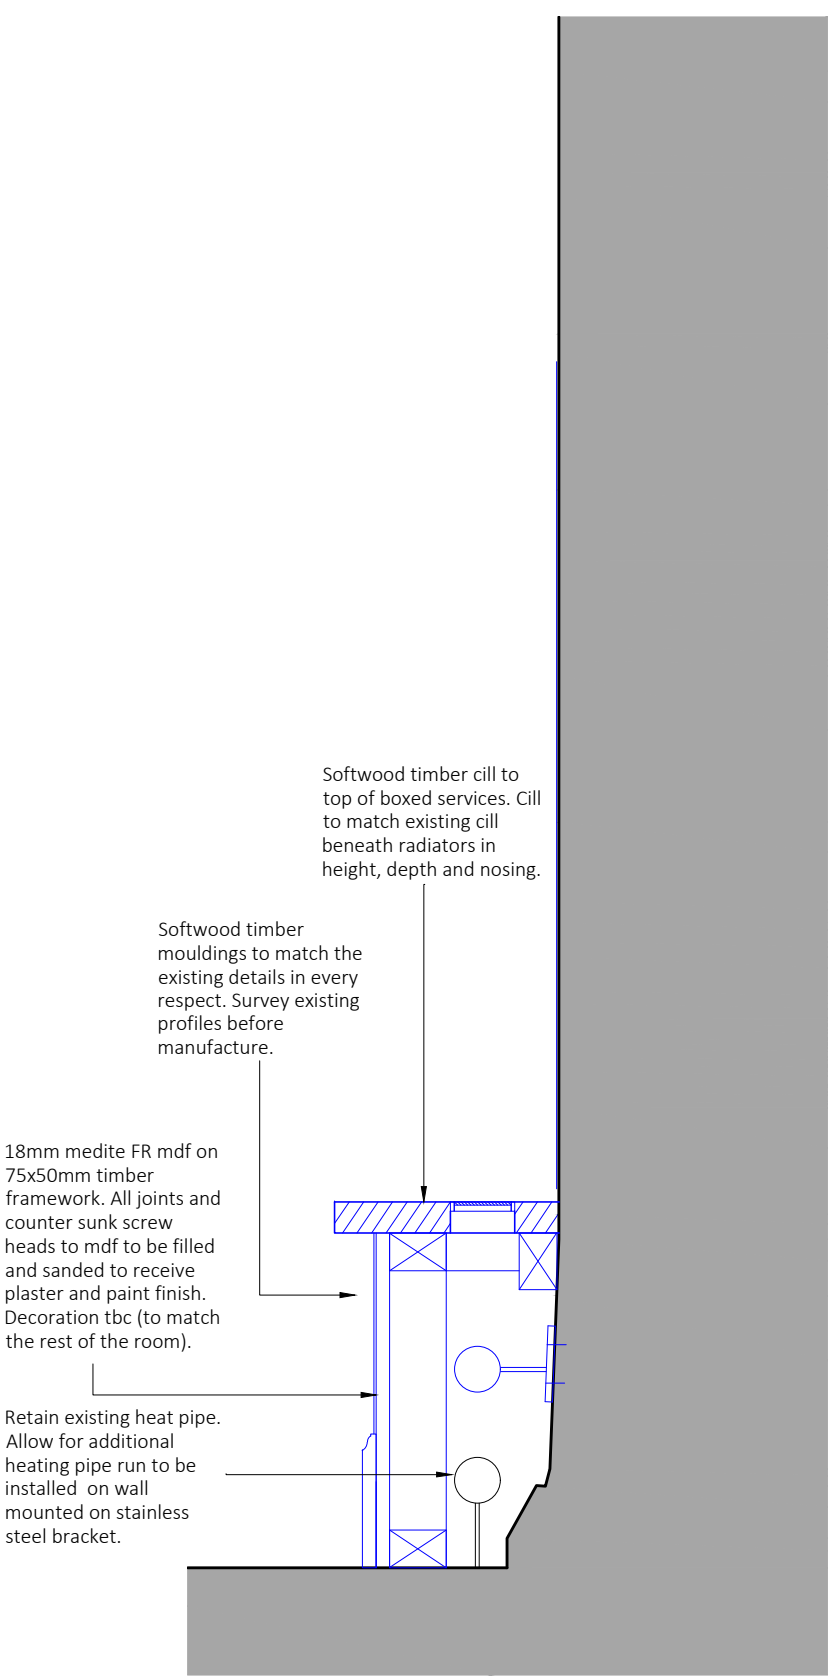

Proposed Detail F - Heating Service Boxing - Wall and Skirting Detail

Scale Bar 1:10:

