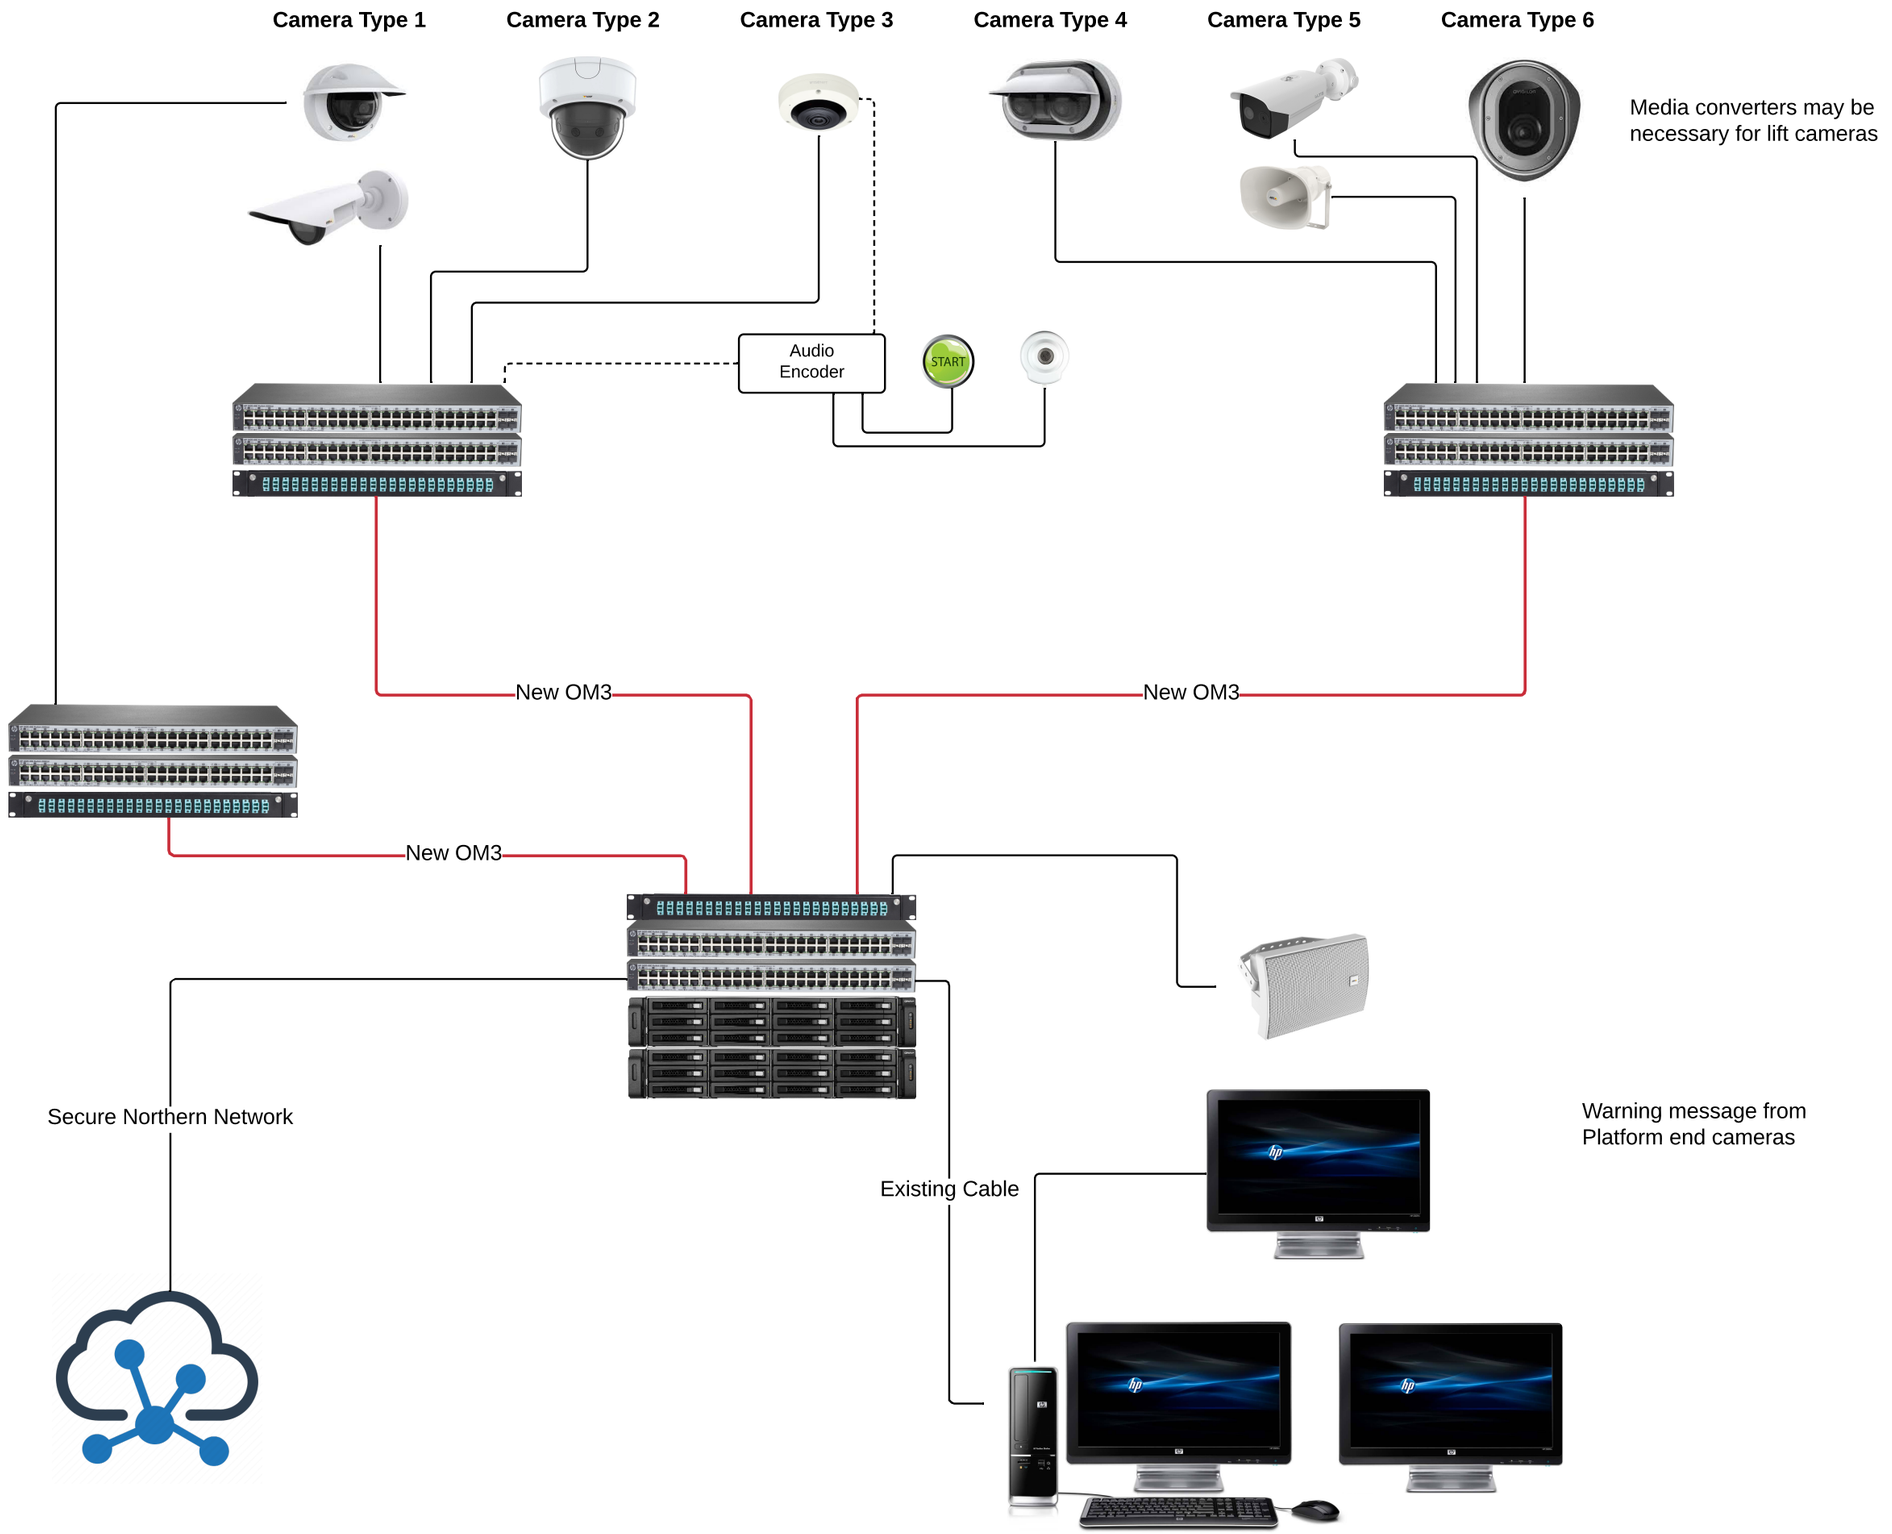


Notes:

All new OM3 fibre and Cat6 cables are supplied and installed by the CCTV contractor.

All new POE switches and ethernet line drivers supplied and installed by the CCTV contractor.

Object analytics with loitering detection on thermal cameras to trigger local annunciation on speaker and low volume warning in station managment office

Audio recording cabling configuration subject to product manufacturer

Status:

Tender

Project:

Manchester Oxford Road CCTV Upgrade

Client:

Northern

| | |
|---|---|
| Made: JLT | Scale: NTS |
| Ckd: JLT | Date: OCT 21 |
| App: | |

NR_P0603_004

Rev. T0