



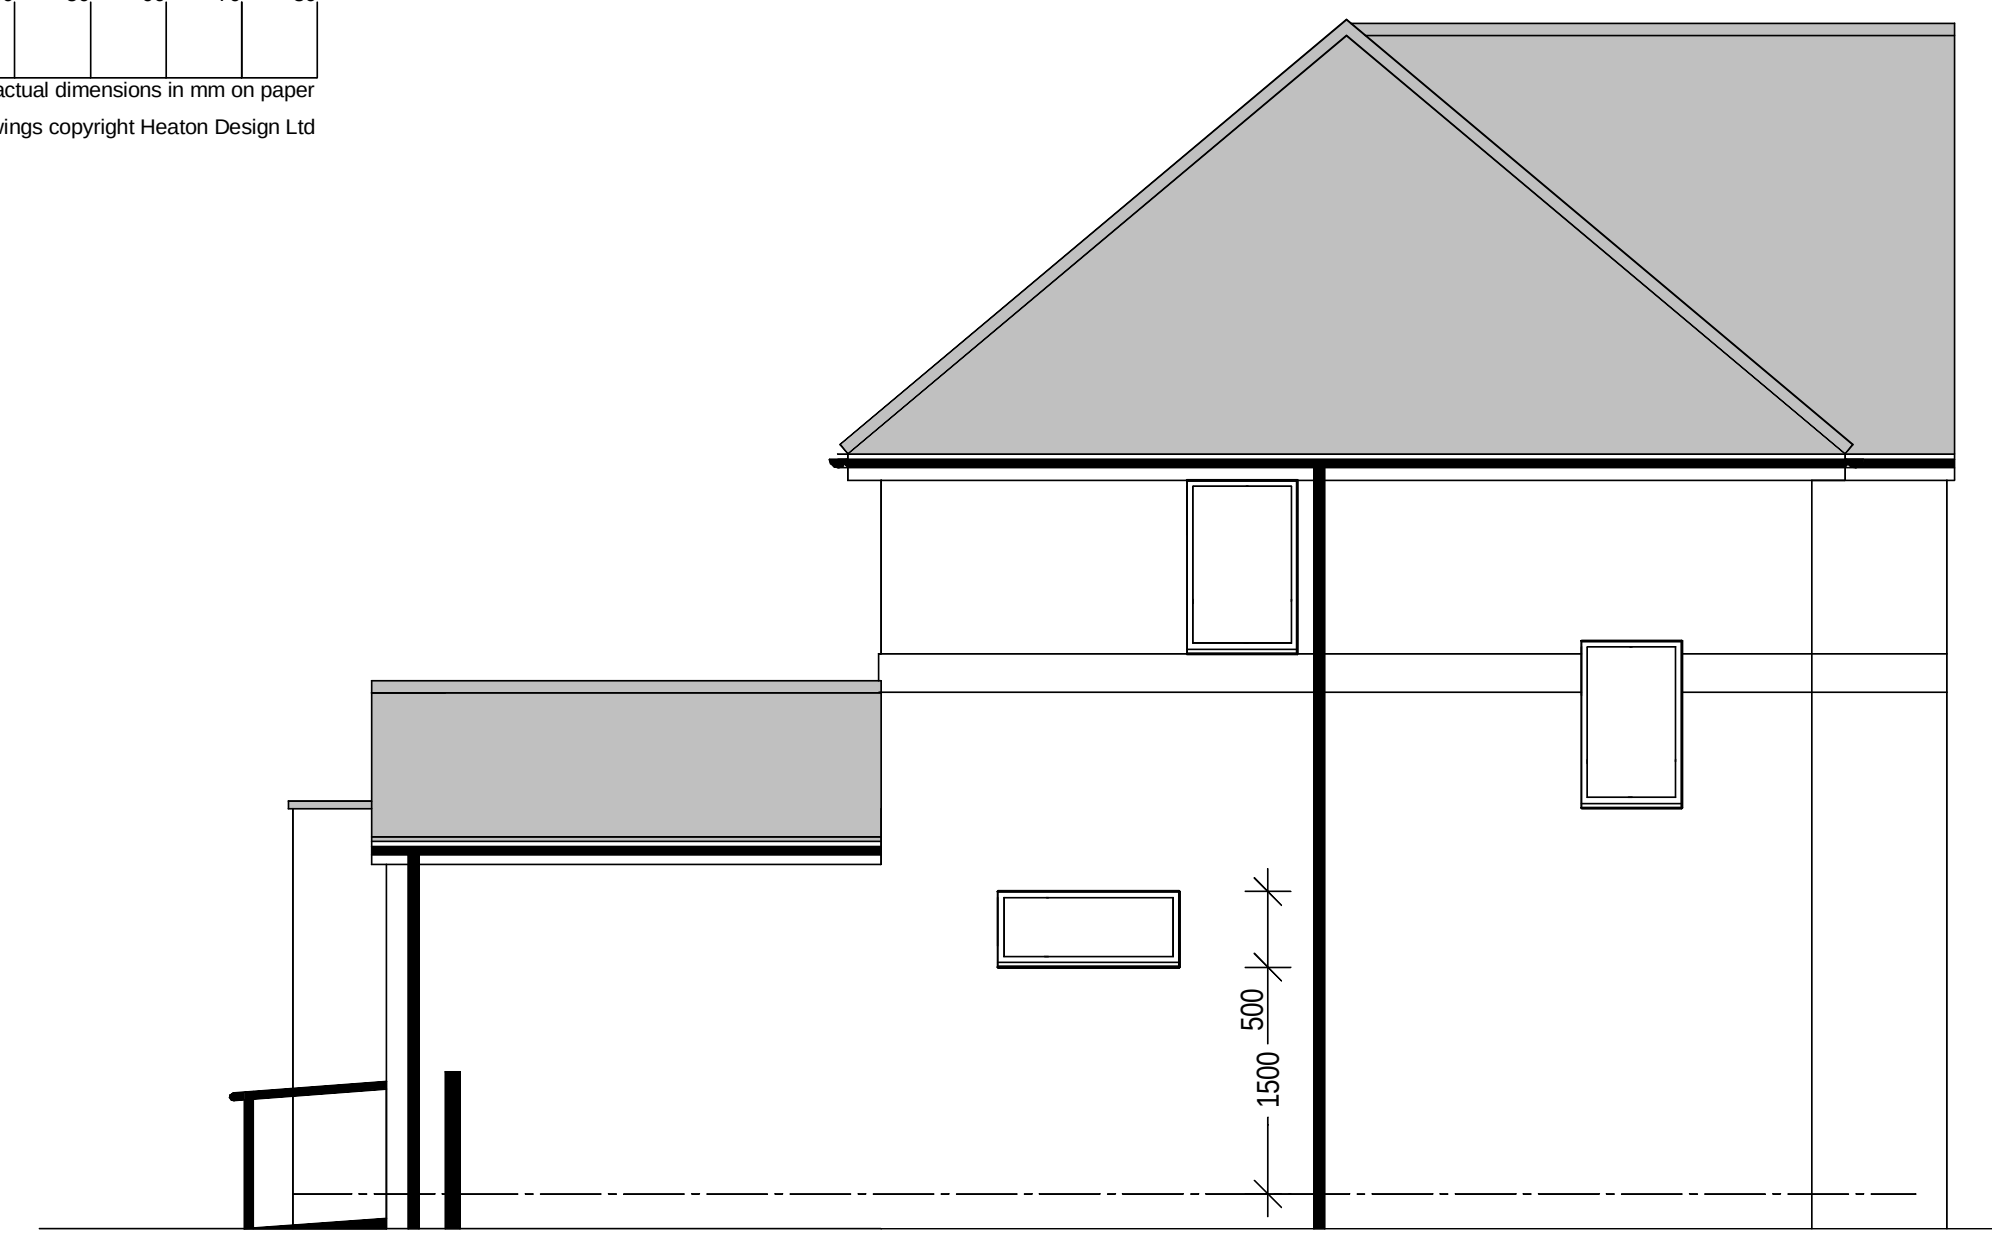

existing side elevation - north west

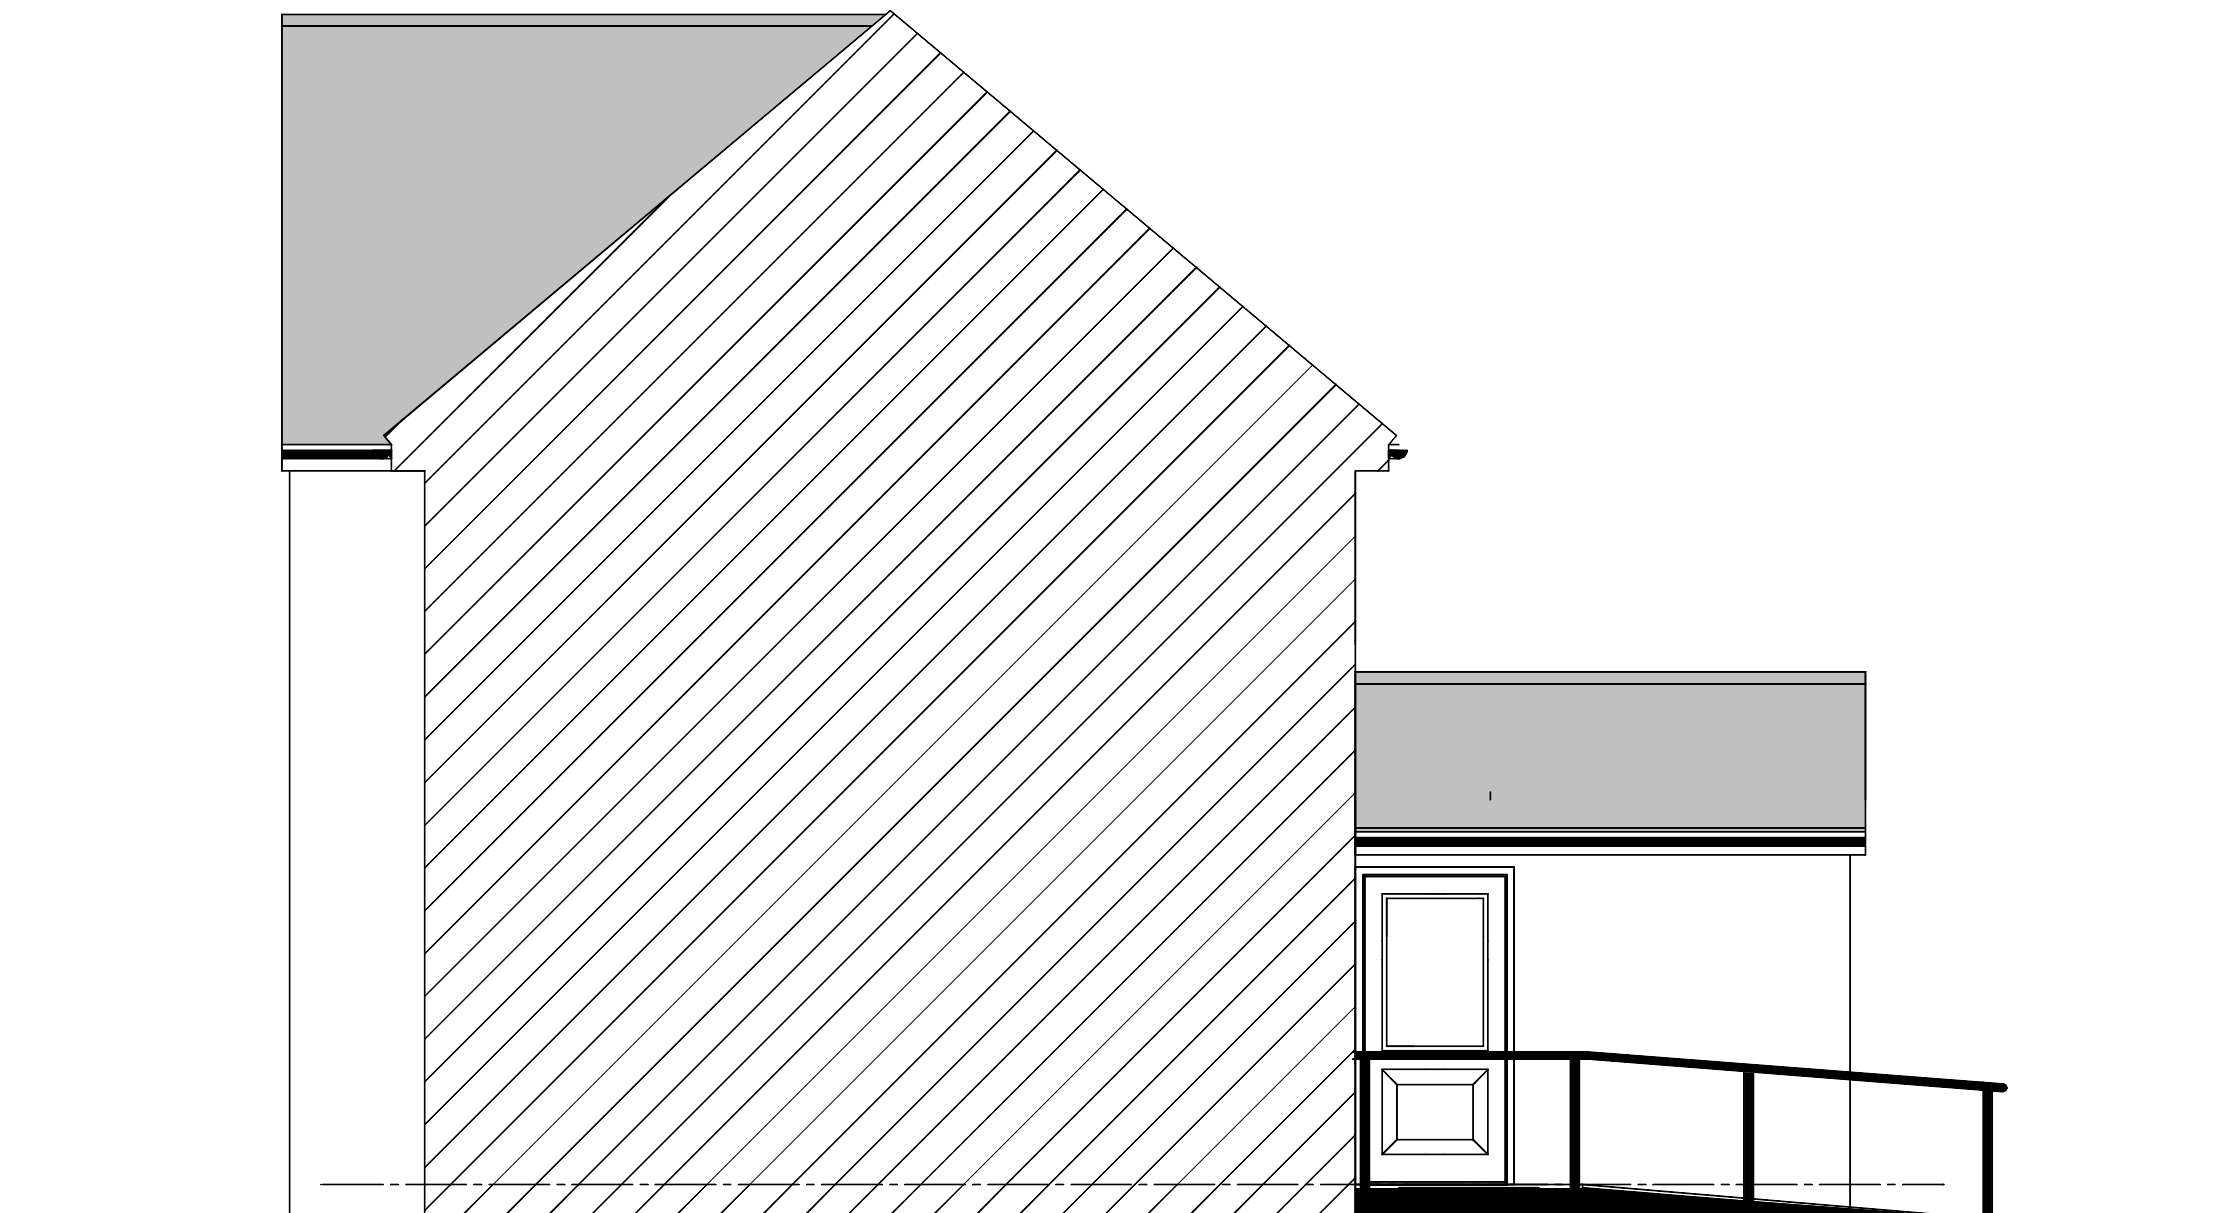

proposed section

proposed (existing)

proposed section

CLIENT Wythenshawe Community Housing Group		
PROJECT FEASIBILITY ADAPTATIONS		
LOCATION 5 ROYALTHORN ROAD WYTHENSHAW		
TITLE PROPOSED PLANS, SECTION & ELEVATIONS		
SCALE + PAPER SIZE 1:50 @ A1	DATE SEPT '23	DRAWN BY 
DRAWN 1394	DRAWING NO 4	REVISION .

HEATON DESIGN LTD

ARCHITECTURAL DESIGN

153
WOODSMOOR LANE
WOODSMOOR
STOCKPORT
CHESHIRE
SK3 8TH

PHONE + FAX
0181 - 456 7766

MOBILE
07973 - 208126

EMAIL
info@heatondesign.com

HEATON DESIGN LTD
ARCHITECTURAL DESIGN