

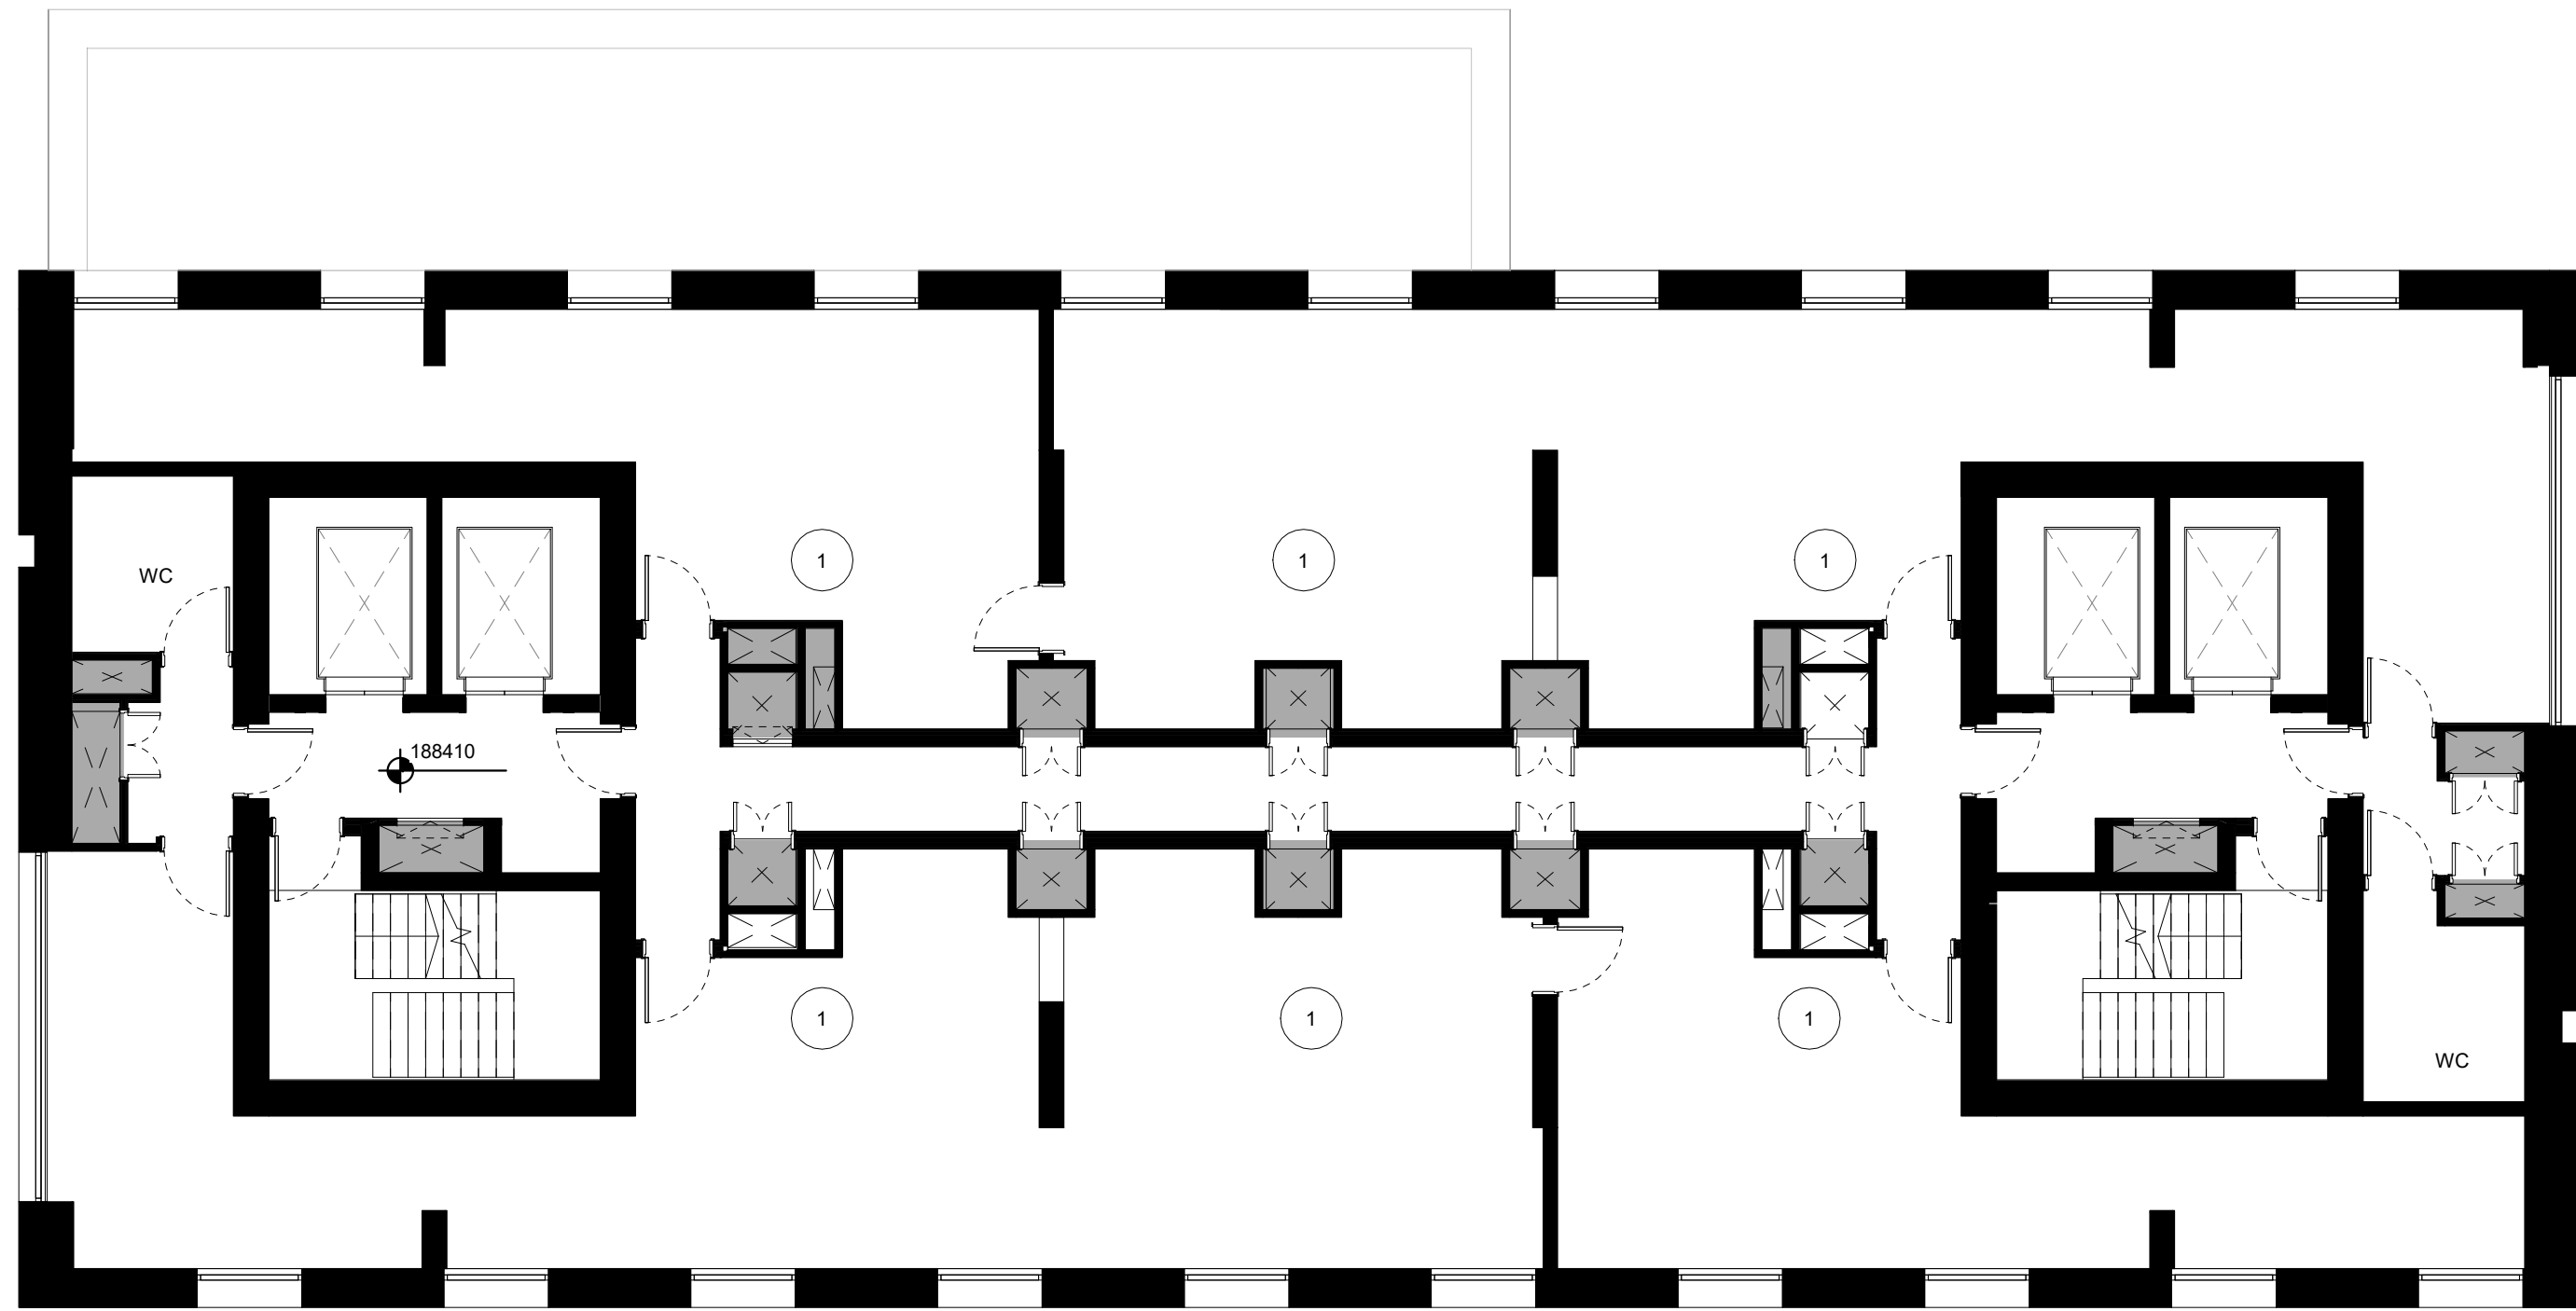


GREAT MARLBOROUGH STREET

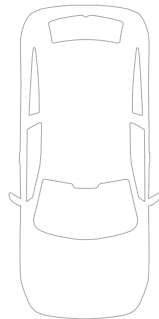


HULME STREET

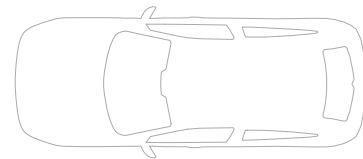


Notes & Key
THIS DRAWING IS COPYRIGHT OF GLENN HOWELLS ARCHITECTS.

- Plant
- 1 PBSA Common Area

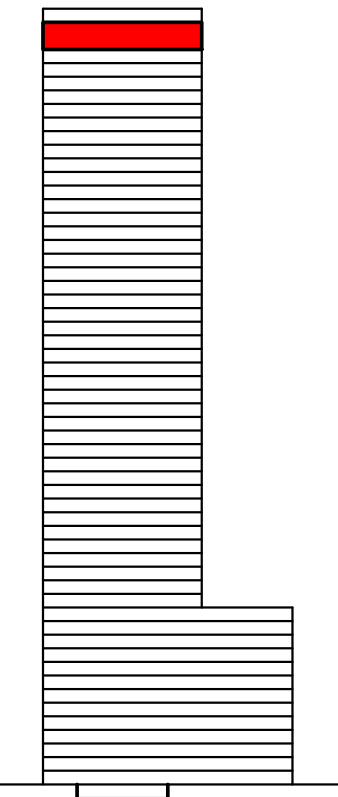

Date	Rev	By	Description
04.09.2018	-	JBM	Issued for planning
01.04.2019	A	FG	SME entrance relocated
31.01.2020	B	SO	Basement omission
05.11.2023	C	AZ	NMA Application

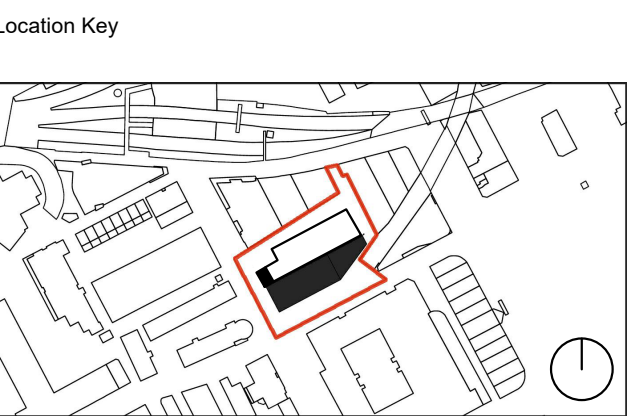

PLANNING

Project	GHA No.
Student Castle Manchester	2142
Client	
GMS (Parking) Ltd	

Drawing Title
Proposed 54th Floor Level

Drawing No.	Revision	
2142-L-154	C	
Scale	Date	Checked
1 : 100@A1	SEP. 18	AM

Glenn Howells Architects
glennhowells.co.uk