



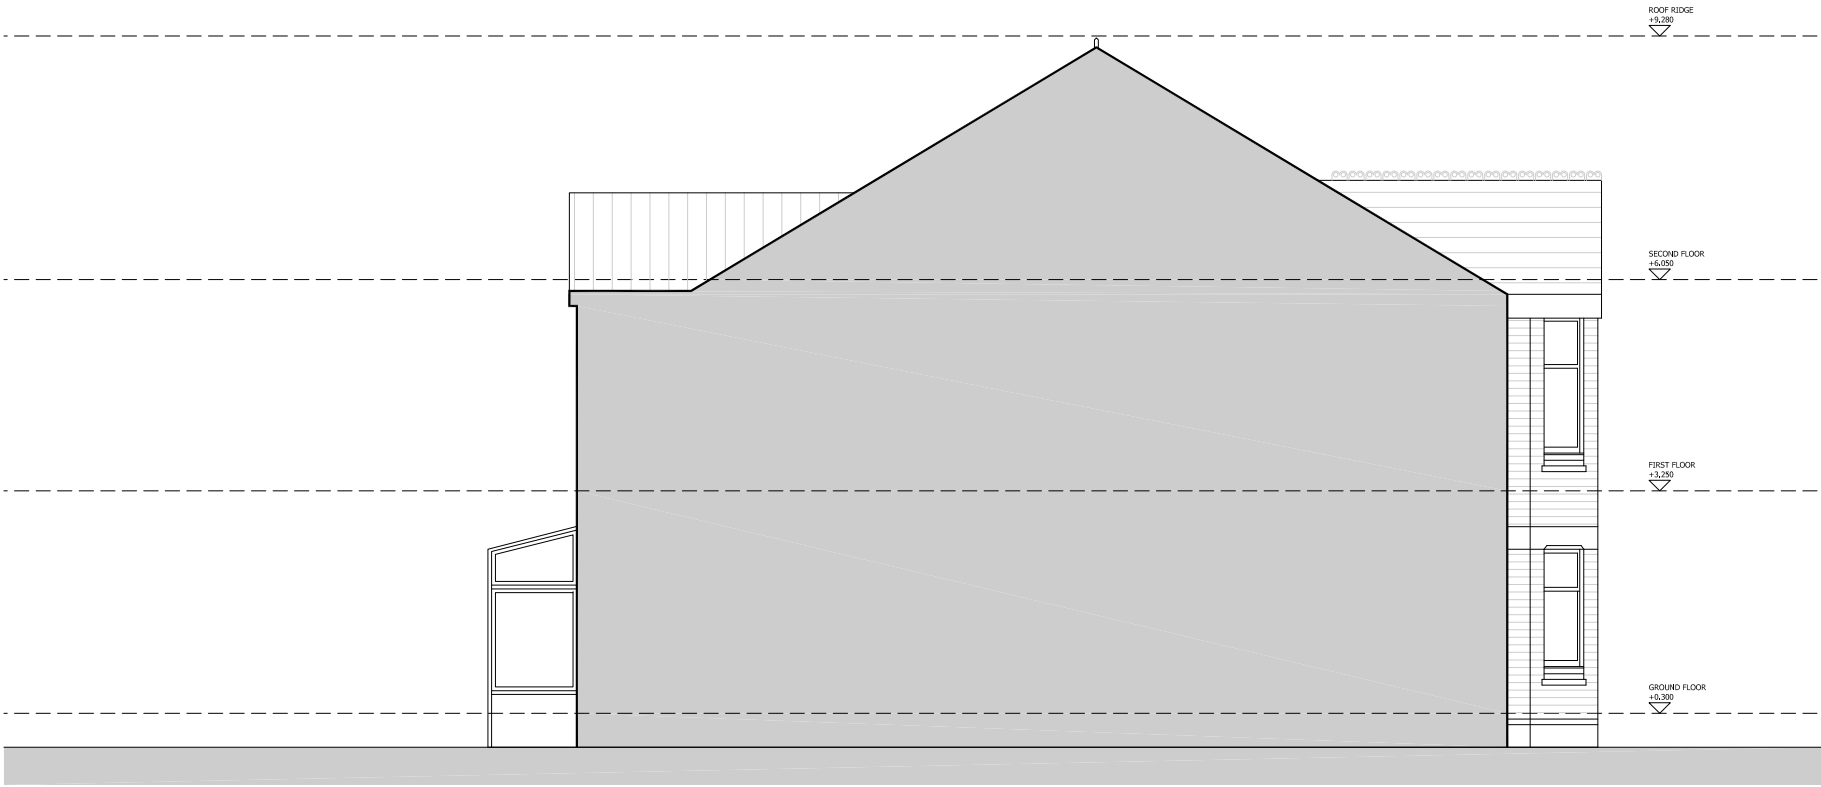

EXISTING SIDE ELEVATION (D) - VIEW FROM NO.5

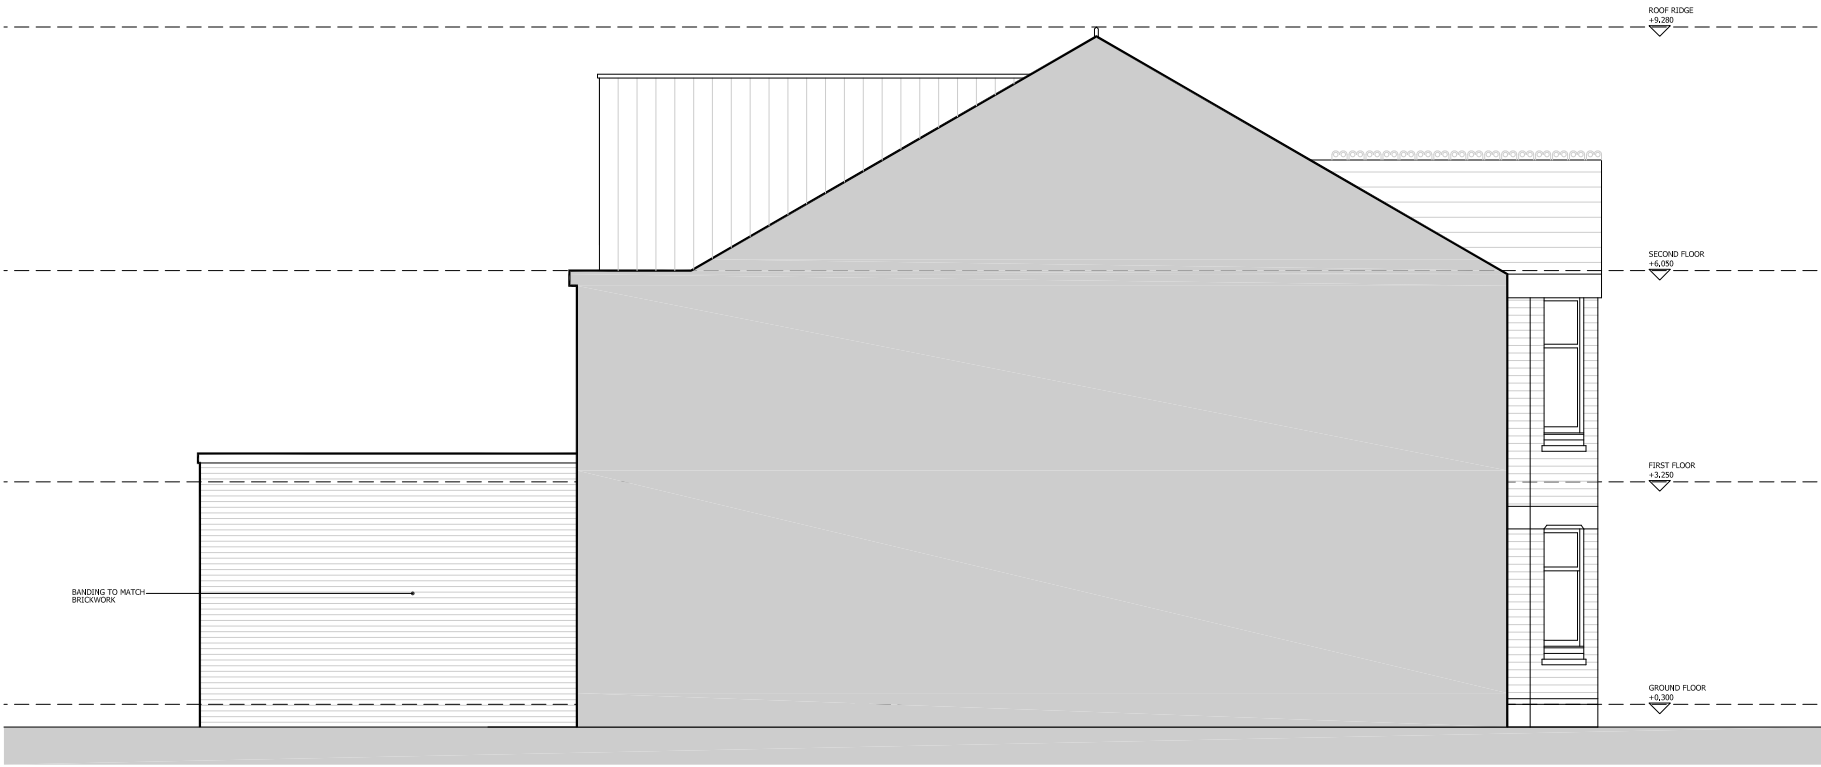

PROPOSED SIDE ELEVATION (D) - VIEW FROM NO.5

EXISTING AND PROPOSED ELEVATION D

7 Manley Road, Manchester, M16 8PN
Residential Extension

Job No.	Drawing number	Revision	Drawn
458	A-106	00	FA

PLANNING

Scale	0m	1m	2m	3m	4m
1-100 @ A3					

Do not scale from drawings unless by agreement with architect. Use figured dimensions only. Check all dimensions on site prior to commencing the works. Drawing to be read in conjunction with other relevant consultant information.