


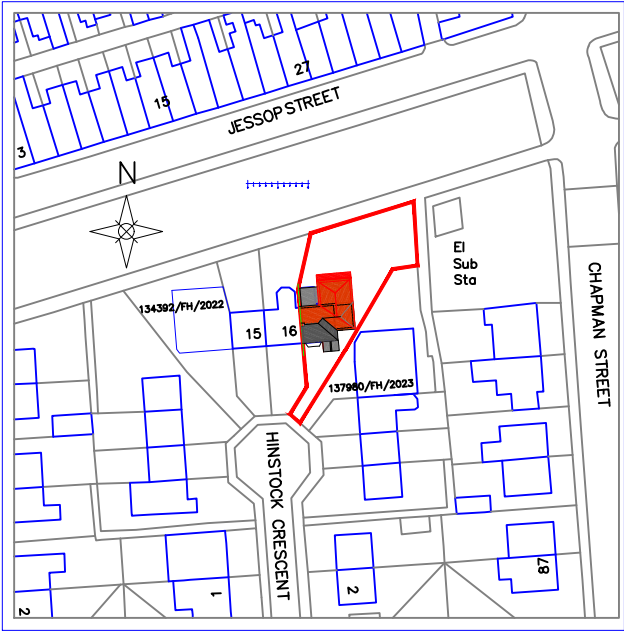

**OS Map**  
Scale 1:500



**OS Map**  
Scale 1:1250

| Rev | Date | Description |
|-----|------|-------------|
|-----|------|-------------|

Issued For : INFORMATION PURPOSES ONLY

| Client |
|--------|
|--------|

Mr. Arafat Ibrahim

| Project                                                                                             |
|---|
| 14 Hinstock Crescent, Manchester. M18 8UU<br>Proposed single storey and two storey rear extensions. |

| Scheme - Drawing Title |
|------------------------|
| OS Map                 |

| Drawing No. | Revision | Date     | Scale       |
|-------------|----------|----------|-------------|
| 06          |          | 16.11.23 | Various @A3 |



Plans To Build It Ltd  
Tel: 0161 728 5730  
Mob: 07741175755  
[www.planstobuildit.com](http://www.planstobuildit.com)